
UPSTAGE ↑

FIXTURE LEGEND

Visual
substitute ·
Basic
Conventional
PAR Light · 20×

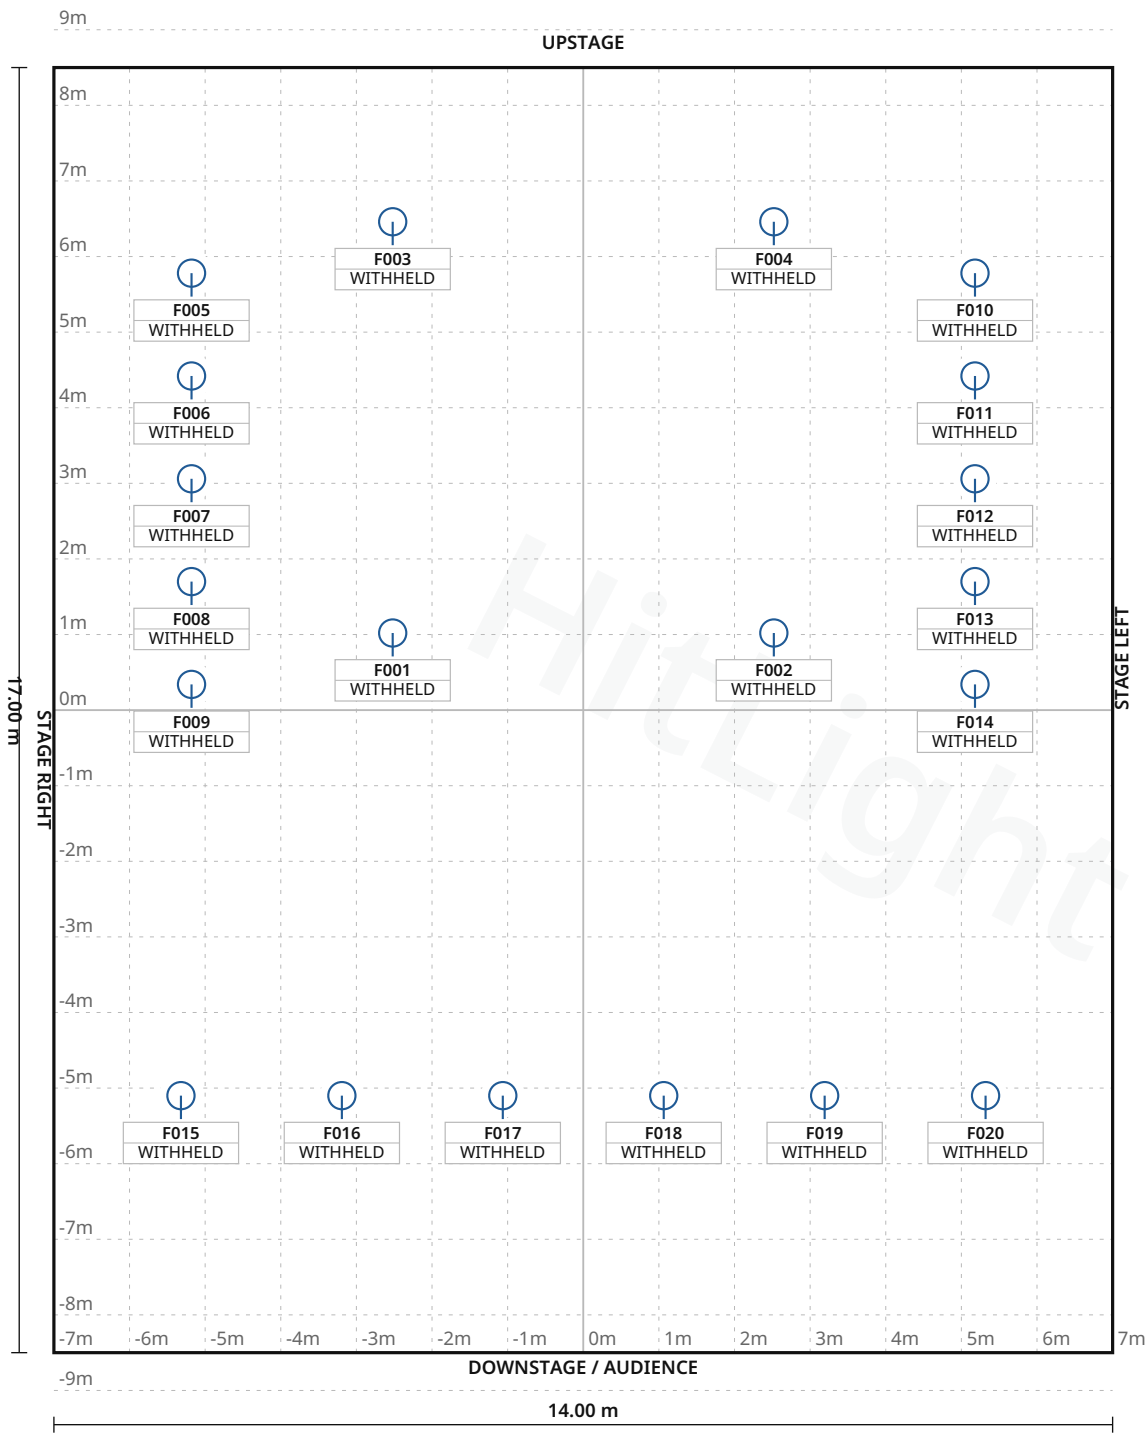

Hitlight

Stage 14.00 m W × 17.00 m D · Grid 1 m

tanz_house Studio · Main room

LIGHT PLOT · PLAN · Main room

HitLight · tanz_house Studio
Ulrike Gschwandtner Straße 5, 5020, Salzburg, Austria

DWG HL · SCALE 1:100 · metric · PRINT AT 100%
Drawn HitLight
Generated from the saved show
SOURCE f6a4d0abcc15

SYMBOL LEGEND

1 TYPES · 20 FIXTURES · COLOUR BY TYPE



HitLight placeholder Visual substitute · Basic Conventional

PAR Light · Default · 1 ch · category symbol

20 physical · 20 plotted

0 disabled · 0 unplaced

HitLight

tanz_house Studio · Main room

SYMBOL LEGEND · Main room

HitLight · tanz_house Studio

Ulrike Gschwandtner Straße 5, 5020, Salzburg, Austria

DWG HL · METRIC

Drawn HitLight

Generated from the saved show

SOURCE f6a4d0abcc15

GENERAL NOTES

1. Source-based lighting plan. Confirm the current rig with the venue.
2. PARTIAL: included fixtures are not a full physical-unit census.
3. DMX PATCH WITHHELD: provisional or unchecked addresses are not published.
4. The reconstruction retains its documented coverage and geometry assumptions; confirm the current setup with the venue.

HitLight

DMX PATCH

20 FIXTURES · 0 UNIVERSES

Fixture / name	Manufacturer / model	Mode	Ch	DMX	Range	Position / mount	Status / notes
UNPATCHED / INVALID							
F001 · PLACEHOLDER · Asymmetricfl...	HitLight placeholder / Visual substitute ...	Default	1	WITHHELD	TBC	UNPLACED	Enabled
F002 · PLACEHOLDER · Asymmetricfl...	HitLight placeholder / Visual substitute ...	Default	1	WITHHELD	TBC	UNPLACED	Enabled
F003 · PLACEHOLDER · Asymmetricfl...	HitLight placeholder / Visual substitute ...	Default	1	WITHHELD	TBC	UNPLACED	Enabled
F004 · PLACEHOLDER · Asymmetricfl...	HitLight placeholder / Visual substitute ...	Default	1	WITHHELD	TBC	UNPLACED	Enabled
F005 · PLACEHOLDER · PAR64CP621k...	HitLight placeholder / Visual substitute ...	Default	1	WITHHELD	TBC	UNPLACED	Enabled
F006 · PLACEHOLDER · PAR64CP621k...	HitLight placeholder / Visual substitute ...	Default	1	WITHHELD	TBC	UNPLACED	Enabled
F007 · PLACEHOLDER · PAR64CP621k...	HitLight placeholder / Visual substitute ...	Default	1	WITHHELD	TBC	UNPLACED	Enabled
F008 · PLACEHOLDER · PAR64CP621k...	HitLight placeholder / Visual substitute ...	Default	1	WITHHELD	TBC	UNPLACED	Enabled
F009 · PLACEHOLDER · PAR64CP621k...	HitLight placeholder / Visual substitute ...	Default	1	WITHHELD	TBC	UNPLACED	Enabled
F010 · PLACEHOLDER · PAR64CP621k...	HitLight placeholder / Visual substitute ...	Default	1	WITHHELD	TBC	UNPLACED	Enabled
F011 · PLACEHOLDER · PAR64CP621k...	HitLight placeholder / Visual substitute ...	Default	1	WITHHELD	TBC	UNPLACED	Enabled
F012 · PLACEHOLDER · PAR64CP621k...	HitLight placeholder / Visual substitute ...	Default	1	WITHHELD	TBC	UNPLACED	Enabled
F013 · PLACEHOLDER · PAR64CP621k...	HitLight placeholder / Visual substitute ...	Default	1	WITHHELD	TBC	UNPLACED	Enabled
F014 · PLACEHOLDER · PAR64CP621k...	HitLight placeholder / Visual substitute ...	Default	1	WITHHELD	TBC	UNPLACED	Enabled
F015 · PLACEHOLDER · SourceFourcl...	HitLight placeholder / Visual substitute ...	Default	1	WITHHELD	TBC	UNPLACED	Enabled
F016 · PLACEHOLDER · SourceFourcl...	HitLight placeholder / Visual substitute ...	Default	1	WITHHELD	TBC	UNPLACED	Enabled
F017 · PLACEHOLDER · SourceFourcl...	HitLight placeholder / Visual substitute ...	Default	1	WITHHELD	TBC	UNPLACED	Enabled
F018 · PLACEHOLDER · SourceFourcl...	HitLight placeholder / Visual substitute ...	Default	1	WITHHELD	TBC	UNPLACED	Enabled
F019 · PLACEHOLDER · SourceFourcl...	HitLight placeholder / Visual substitute ...	Default	1	WITHHELD	TBC	UNPLACED	Enabled
F020 · PLACEHOLDER · SourceFourcl...	HitLight placeholder / Visual substitute ...	Default	1	WITHHELD	TBC	UNPLACED	Enabled

No patched universes

tanz_house Studio · Main room

DMX PATCH · Main room

HitLight · tanz_house Studio

Ulrike Gschwandtner Straße 5, 5020, Salzburg, Austria

DWG HL · METRIC

Drawn HitLight

Generated from the saved show

SOURCE f6a4d0abcc15

VALIDATION APPENDIX

WARNING · PATCH_WITHHELD

DMX patch facts are withheld pending source verification. This planning document cannot be used for hardware output.

Objects: — · Remediation: correct the saved show data and regenerate.

ERROR · STAGE_DIMENSIONS_UNCONFIRMED

Confirm the stage dimensions before producing a final technical document.

Objects: 56DD923C-9BD8-4D71-908C-CE99F61DC191 · Remediation: correct the saved show data and regenerate.

WARNING · TITLE_METADATA_INCOMPLETE

Some professional title-block metadata is missing; the document will show an em dash.

Objects: 6bd487930f71c7552f3d7df2 · Remediation: correct the saved show data and regenerate.

HitLight

VENUE & DRAWING SOURCES

tanz_house Studio

Main room · House rig

Ulrike Gschwandtner Straße 5, 5020, Salzburg, AT

https://tanzhouse.at/Studio.html

Sources checked 2026-10-19

Symbols: HitLight-owned category artwork. No manufacturer model geometry or original source pages included.

Source-based reconstruction. Confirm the current installation and equipment availability with the venue.

Scale, fixture positions, mounting heights and aiming may include estimates; this is not a rigging specification.

Provisional fixture matches are labelled as placeholders. The recorded subset is not a complete physical inventory.

DMX addresses are withheld from public plans until their exact source patch is reconciled.

The reconstruction retains its documented coverage and geometry assumptions; confirm the current setup with the venue.

Official venue information: https://tanzhouse.at/Studio.html · checked 2026-10-19

Tanzhouse_Lichtplan_Standard.pdf: https://assets.nicepagecdn.com/20d9c8ae/2640412/files/Tanzhouse_Lichtplan_Standard.pdf · checked 2026-10-19

th_techrider.pdf: https://assets.nicepagecdn.com/20d9c8ae/2640412/files/th_techrider.pdf · checked 2026-10-19

Public venue page: https://www.hitlight.app/venues/austria/tanz-house-studio-6bd48793

HitLight