
UPSTAGE

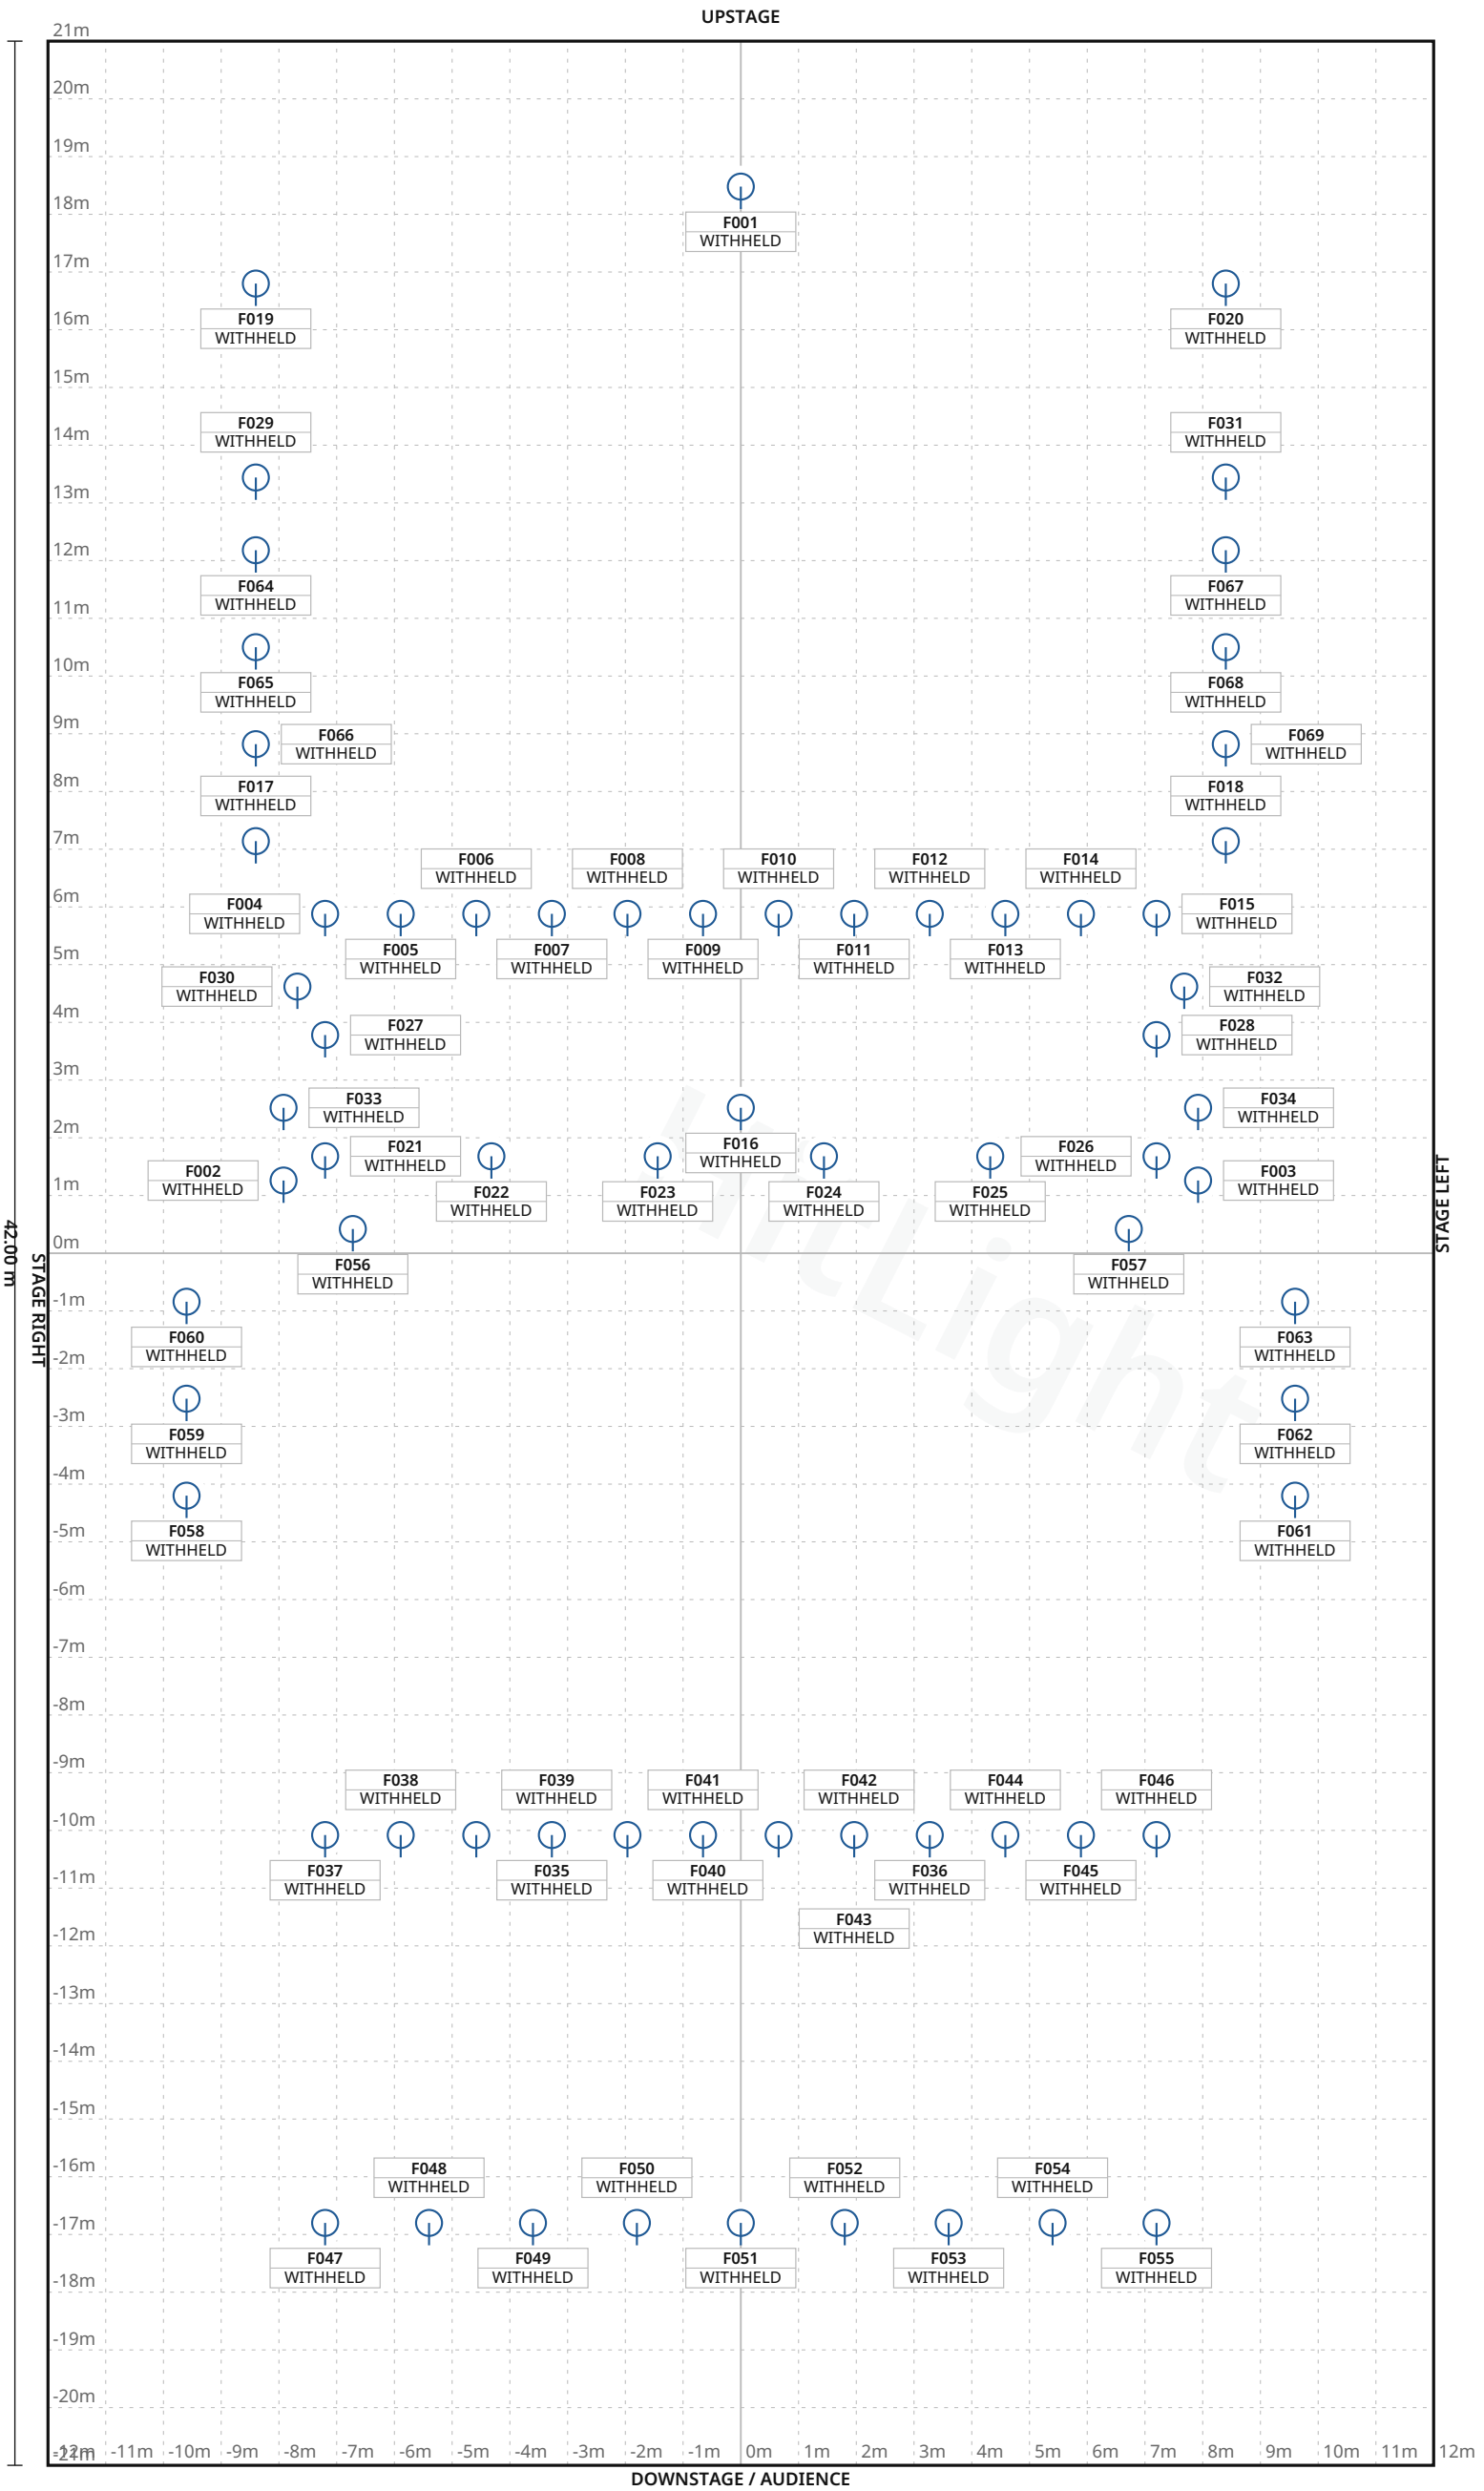

Stage 24.00 m W × 42.00 m D · Grid 1 m

FIXTURE LEGEND

Visual
substitute · Basic
Conventional
PAR Light · 69×

Teatrul Naţional „Marin Sorescu” · Sala Amza Pellea

LIGHT PLOT · PLAN · Sala Amza Pellea

HitLight · Teatrul Naţional „Marin Sorescu”
Strada Alexandru Ioan Cuza 11, 200585, Craiova, Romania

DWG HL · SCALE 1:125 · metric · PRINT AT 100%
Drawn HitLight
Generated from the saved show
SOURCE 9ad4c9d57f28

SYMBOL LEGEND

1 TYPES · 69 FIXTURES · COLOUR BY TYPE



HitLight placeholder Visual substitute · Basic Conventional

PAR Light · Default · 1 ch · category symbol

69 physical · 69 plotted

0 disabled · 0 unplaced

HitLight

Teatrul Naţional „Marin Sorescu” · Sala Amza Pellea

SYMBOL LEGEND · Sala Amza Pellea

HitLight · Teatrul Naţional „Marin Sorescu”

Strada Alexandru Ioan Cuza 11, 200585, Craiova, Romania

DWG HL · METRIC

Drawn HitLight

Generated from the saved show

SOURCE 9ad4c9d57f28

GENERAL NOTES

1. Source-based lighting plan. Confirm the current rig with the venue.
2. PARTIAL: included fixtures are not a full physical-unit census.
3. DMX PATCH WITHHELD: provisional or unchecked addresses are not published.
4. The reconstruction retains its documented coverage and geometry assumptions; confirm the current setup with the venue.

HitLight

DMX PATCH

69 FIXTURES · 0 UNIVERSES

Fixture / name	Manufacturer / model	Mode	Ch	DMX	Range	Position / mount	Status / notes
UNPATCHED / INVALID							
F001 · PLACEHOLDER · RobertJuliat…	HitLight placeholder / Visual substitute …	Default	1	WITHHELD	TBC	UNPLACED	Enabled
F002 · PLACEHOLDER · RobertJuliat…	HitLight placeholder / Visual substitute …	Default	1	WITHHELD	TBC	UNPLACED	Enabled
F003 · PLACEHOLDER · RobertJuliat…	HitLight placeholder / Visual substitute …	Default	1	WITHHELD	TBC	UNPLACED	Enabled
F004 · PLACEHOLDER · RobertJuliat…	HitLight placeholder / Visual substitute …	Default	1	WITHHELD	TBC	UNPLACED	Enabled
F005 · PLACEHOLDER · RobertJuliat…	HitLight placeholder / Visual substitute …	Default	1	WITHHELD	TBC	UNPLACED	Enabled
F006 · PLACEHOLDER · RobertJuliat…	HitLight placeholder / Visual substitute …	Default	1	WITHHELD	TBC	UNPLACED	Enabled
F007 · PLACEHOLDER · RobertJuliat…	HitLight placeholder / Visual substitute …	Default	1	WITHHELD	TBC	UNPLACED	Enabled
F008 · PLACEHOLDER · RobertJuliat…	HitLight placeholder / Visual substitute …	Default	1	WITHHELD	TBC	UNPLACED	Enabled
F009 · PLACEHOLDER · RobertJuliat…	HitLight placeholder / Visual substitute …	Default	1	WITHHELD	TBC	UNPLACED	Enabled
F010 · PLACEHOLDER · RobertJuliat…	HitLight placeholder / Visual substitute …	Default	1	WITHHELD	TBC	UNPLACED	Enabled
F011 · PLACEHOLDER · RobertJuliat…	HitLight placeholder / Visual substitute …	Default	1	WITHHELD	TBC	UNPLACED	Enabled
F012 · PLACEHOLDER · RobertJuliat…	HitLight placeholder / Visual substitute …	Default	1	WITHHELD	TBC	UNPLACED	Enabled
F013 · PLACEHOLDER · RobertJuliat…	HitLight placeholder / Visual substitute …	Default	1	WITHHELD	TBC	UNPLACED	Enabled
F014 · PLACEHOLDER · RobertJuliat…	HitLight placeholder / Visual substitute …	Default	1	WITHHELD	TBC	UNPLACED	Enabled
F015 · PLACEHOLDER · RobertJuliat…	HitLight placeholder / Visual substitute …	Default	1	WITHHELD	TBC	UNPLACED	Enabled
F016 · PLACEHOLDER · RobertJuliat…	HitLight placeholder / Visual substitute …	Default	1	WITHHELD	TBC	UNPLACED	Enabled
F017 · PLACEHOLDER · RobertJuliat…	HitLight placeholder / Visual substitute …	Default	1	WITHHELD	TBC	UNPLACED	Enabled
F018 · PLACEHOLDER · RobertJuliat…	HitLight placeholder / Visual substitute …	Default	1	WITHHELD	TBC	UNPLACED	Enabled
F019 · PLACEHOLDER · RobertJuliat…	HitLight placeholder / Visual substitute …	Default	1	WITHHELD	TBC	UNPLACED	Enabled
F020 · PLACEHOLDER · RobertJuliat…	HitLight placeholder / Visual substitute …	Default	1	WITHHELD	TBC	UNPLACED	Enabled

No patched universes

Teatrul Naţional „Marin Sorescu” · Sala Amza Pellea

DMX PATCH · Sala Amza Pellea

HitLight · Teatrul Naţional „Marin Sorescu”

Strada Alexandru Ioan Cuza 11, 200585, Craiova, Romania

DWG HL · METRIC

Drawn HitLight

Generated from the saved show

SOURCE 9ad4c9d57f28

DMX PATCH · CONTINUED

Fixture / name	Manufacturer / model	Mode	Ch	DMX	Range	Position / mount	Status / notes
UNPATCHED / INVALID							
F021 · PLACEHOLDER · RobertJuliat…	HitLight placeholder / Visual substitute …	Default	1	WITHHELD	TBC	UNPLACED	Enabled
F022 · PLACEHOLDER · RobertJuliat…	HitLight placeholder / Visual substitute …	Default	1	WITHHELD	TBC	UNPLACED	Enabled
F023 · PLACEHOLDER · RobertJuliat…	HitLight placeholder / Visual substitute …	Default	1	WITHHELD	TBC	UNPLACED	Enabled
F024 · PLACEHOLDER · RobertJuliat…	HitLight placeholder / Visual substitute …	Default	1	WITHHELD	TBC	UNPLACED	Enabled
F025 · PLACEHOLDER · RobertJuliat…	HitLight placeholder / Visual substitute …	Default	1	WITHHELD	TBC	UNPLACED	Enabled
F026 · PLACEHOLDER · RobertJuliat…	HitLight placeholder / Visual substitute …	Default	1	WITHHELD	TBC	UNPLACED	Enabled
F027 · PLACEHOLDER · RobertJuliat…	HitLight placeholder / Visual substitute …	Default	1	WITHHELD	TBC	UNPLACED	Enabled
F028 · PLACEHOLDER · RobertJuliat…	HitLight placeholder / Visual substitute …	Default	1	WITHHELD	TBC	UNPLACED	Enabled
F029 · PLACEHOLDER · RobertJuliat…	HitLight placeholder / Visual substitute …	Default	1	WITHHELD	TBC	UNPLACED	Enabled
F030 · PLACEHOLDER · RobertJuliat…	HitLight placeholder / Visual substitute …	Default	1	WITHHELD	TBC	UNPLACED	Enabled
F031 · PLACEHOLDER · RobertJuliat…	HitLight placeholder / Visual substitute …	Default	1	WITHHELD	TBC	UNPLACED	Enabled
F032 · PLACEHOLDER · RobertJuliat…	HitLight placeholder / Visual substitute …	Default	1	WITHHELD	TBC	UNPLACED	Enabled
F033 · PLACEHOLDER · RobertJuliat…	HitLight placeholder / Visual substitute …	Default	1	WITHHELD	TBC	UNPLACED	Enabled
F034 · PLACEHOLDER · RobertJuliat…	HitLight placeholder / Visual substitute …	Default	1	WITHHELD	TBC	UNPLACED	Enabled
F035 · PLACEHOLDER · RobertJuliat…	HitLight placeholder / Visual substitute …	Default	1	WITHHELD	TBC	UNPLACED	Enabled
F036 · PLACEHOLDER · RobertJuliat…	HitLight placeholder / Visual substitute …	Default	1	WITHHELD	TBC	UNPLACED	Enabled
F037 · PLACEHOLDER · RobertJuliat…	HitLight placeholder / Visual substitute …	Default	1	WITHHELD	TBC	UNPLACED	Enabled
F038 · PLACEHOLDER · RobertJuliat…	HitLight placeholder / Visual substitute …	Default	1	WITHHELD	TBC	UNPLACED	Enabled
F039 · PLACEHOLDER · RobertJuliat…	HitLight placeholder / Visual substitute …	Default	1	WITHHELD	TBC	UNPLACED	Enabled
F040 · PLACEHOLDER · RobertJuliat…	HitLight placeholder / Visual substitute …	Default	1	WITHHELD	TBC	UNPLACED	Enabled

No patched universes

Teatrul Naţional „Marin Sorescu” · Sala Amza Pellea

DMX PATCH · Sala Amza Pellea

HitLight · Teatrul Naţional „Marin Sorescu”

Strada Alexandru Ioan Cuza 11, 200585, Craiova, Romania

DWG HL · METRIC

Drawn HitLight

Generated from the saved show

SOURCE 9ad4c9d57f28

DMX PATCH · CONTINUED

Fixture / name	Manufacturer / model	Mode	Ch	DMX	Range	Position / mount	Status / notes
UNPATCHED / INVALID							
F041 · PLACEHOLDER · RobertJuliat…	HitLight placeholder / Visual substitute …	Default	1	WITHHELD	TBC	UNPLACED	Enabled
F042 · PLACEHOLDER · RobertJuliat…	HitLight placeholder / Visual substitute …	Default	1	WITHHELD	TBC	UNPLACED	Enabled
F043 · PLACEHOLDER · RobertJuliat…	HitLight placeholder / Visual substitute …	Default	1	WITHHELD	TBC	UNPLACED	Enabled
F044 · PLACEHOLDER · RobertJuliat…	HitLight placeholder / Visual substitute …	Default	1	WITHHELD	TBC	UNPLACED	Enabled
F045 · PLACEHOLDER · RobertJuliat…	HitLight placeholder / Visual substitute …	Default	1	WITHHELD	TBC	UNPLACED	Enabled
F046 · PLACEHOLDER · RobertJuliat…	HitLight placeholder / Visual substitute …	Default	1	WITHHELD	TBC	UNPLACED	Enabled
F047 · PLACEHOLDER · RobertJuliat…	HitLight placeholder / Visual substitute …	Default	1	WITHHELD	TBC	UNPLACED	Enabled
F048 · PLACEHOLDER · RobertJuliat…	HitLight placeholder / Visual substitute …	Default	1	WITHHELD	TBC	UNPLACED	Enabled
F049 · PLACEHOLDER · RobertJuliat…	HitLight placeholder / Visual substitute …	Default	1	WITHHELD	TBC	UNPLACED	Enabled
F050 · PLACEHOLDER · RobertJuliat…	HitLight placeholder / Visual substitute …	Default	1	WITHHELD	TBC	UNPLACED	Enabled
F051 · PLACEHOLDER · RobertJuliat…	HitLight placeholder / Visual substitute …	Default	1	WITHHELD	TBC	UNPLACED	Enabled
F052 · PLACEHOLDER · RobertJuliat…	HitLight placeholder / Visual substitute …	Default	1	WITHHELD	TBC	UNPLACED	Enabled
F053 · PLACEHOLDER · RobertJuliat…	HitLight placeholder / Visual substitute …	Default	1	WITHHELD	TBC	UNPLACED	Enabled
F054 · PLACEHOLDER · RobertJuliat…	HitLight placeholder / Visual substitute …	Default	1	WITHHELD	TBC	UNPLACED	Enabled
F055 · PLACEHOLDER · RobertJuliat…	HitLight placeholder / Visual substitute …	Default	1	WITHHELD	TBC	UNPLACED	Enabled
F056 · PLACEHOLDER · RobertJuliat…	HitLight placeholder / Visual substitute …	Default	1	WITHHELD	TBC	UNPLACED	Enabled
F057 · PLACEHOLDER · RobertJuliat…	HitLight placeholder / Visual substitute …	Default	1	WITHHELD	TBC	UNPLACED	Enabled
F058 · PLACEHOLDER · RobertJuliat…	HitLight placeholder / Visual substitute …	Default	1	WITHHELD	TBC	UNPLACED	Enabled
F059 · PLACEHOLDER · RobertJuliat…	HitLight placeholder / Visual substitute …	Default	1	WITHHELD	TBC	UNPLACED	Enabled
F060 · PLACEHOLDER · RobertJuliat…	HitLight placeholder / Visual substitute …	Default	1	WITHHELD	TBC	UNPLACED	Enabled

No patched universes

Teatrul Naţional „Marin Sorescu” · Sala Amza Pellea

DMX PATCH · Sala Amza Pellea

HitLight · Teatrul Naţional „Marin Sorescu”

Strada Alexandru Ioan Cuza 11, 200585, Craiova, Romania

DWG HL · METRIC

Drawn HitLight

Generated from the saved show

SOURCE 9ad4c9d57f28

DMX PATCH · CONTINUED

Fixture / name	Manufacturer / model	Mode	Ch	DMX	Range	Position / mount	Status / notes
UNPATCHED / INVALID							
F061 · PLACEHOLDER · RobertJuliat…	HitLight placeholder / Visual substitute …	Default	1	WITHHELD	TBC	UNPLACED	Enabled
F062 · PLACEHOLDER · RobertJuliat…	HitLight placeholder / Visual substitute …	Default	1	WITHHELD	TBC	UNPLACED	Enabled
F063 · PLACEHOLDER · RobertJuliat…	HitLight placeholder / Visual substitute …	Default	1	WITHHELD	TBC	UNPLACED	Enabled
F064 · PLACEHOLDER · RobertJuliat…	HitLight placeholder / Visual substitute …	Default	1	WITHHELD	TBC	UNPLACED	Enabled
F065 · PLACEHOLDER · RobertJuliat…	HitLight placeholder / Visual substitute …	Default	1	WITHHELD	TBC	UNPLACED	Enabled
F066 · PLACEHOLDER · RobertJuliat…	HitLight placeholder / Visual substitute …	Default	1	WITHHELD	TBC	UNPLACED	Enabled
F067 · PLACEHOLDER · RobertJuliat…	HitLight placeholder / Visual substitute …	Default	1	WITHHELD	TBC	UNPLACED	Enabled
F068 · PLACEHOLDER · RobertJuliat…	HitLight placeholder / Visual substitute …	Default	1	WITHHELD	TBC	UNPLACED	Enabled
F069 · PLACEHOLDER · RobertJuliat…	HitLight placeholder / Visual substitute …	Default	1	WITHHELD	TBC	UNPLACED	Enabled

No patched universes

Teatrul Naţional „Marin Sorescu” · Sala Amza Pellea

DMX PATCH · Sala Amza Pellea

HitLight · Teatrul Naţional „Marin Sorescu”

Strada Alexandru Ioan Cuza 11, 200585, Craiova, Romania

DWG HL · METRIC

Drawn HitLight

Generated from the saved show

SOURCE 9ad4c9d57f28

VALIDATION APPENDIX

WARNING · PATCH_WITHHELD

DMX patch facts are withheld pending source verification. This planning document cannot be used for hardware output.

Objects: — · Remediation: correct the saved show data and regenerate.

ERROR · STAGE_DIMENSIONS_UNCONFIRMED

Confirm the stage dimensions before producing a final technical document.

Objects: 388ECE46-AA27-4832-945B-D71BFE5F5927 · Remediation: correct the saved show data and regenerate.

WARNING · TITLE_METADATA_INCOMPLETE

Some professional title-block metadata is missing; the document will show an em dash.

Objects: 6c2ff1079ce22e85501eba03 · Remediation: correct the saved show data and regenerate.

HitLight

VENUE & DRAWING SOURCES

Teatrul Naţional „Marin Sorescu”

Sala Amza Pellea · Published house technical configuration

Strada Alexandru Ioan Cuza 11, 200585, Craiova, RO

https://tncms.ro/

Sources checked 2026-10-19

Symbols: HitLight-owned category artwork. No manufacturer model geometry or original source pages included.

Source-based reconstruction. Confirm the current installation and equipment availability with the venue.

Scale, fixture positions, mounting heights and aiming may include estimates; this is not a rigging specification.

Provisional fixture matches are labelled as placeholders. The recorded subset is not a complete physical inventory.

DMX addresses are withheld from public plans until their exact source patch is reconciled.

The reconstruction retains its documented coverage and geometry assumptions; confirm the current setup with the venue.

Official venue information: https://tncms.ro/ · checked 2026-10-19

1AMZAPELLEAHALLLIGHTSPLAN.pdf: https://tncms.ro/zip/tehnic/1AMZAPELLEAHALLLIGHTSPLAN.pdf · checked 2026-10-19

list_light_equipAMZA-PELEA-HALL.pdf: https://tncms.ro/zip/tehnic/list_light_equipAMZA-PELEA-HALL.pdf · checked 2026-10-19

Public venue page: https://www.hitlight.app/venues/romania/teatrul-national-marin-sorescu-6c2ff107

HitLight