
UPSTAGE ↑

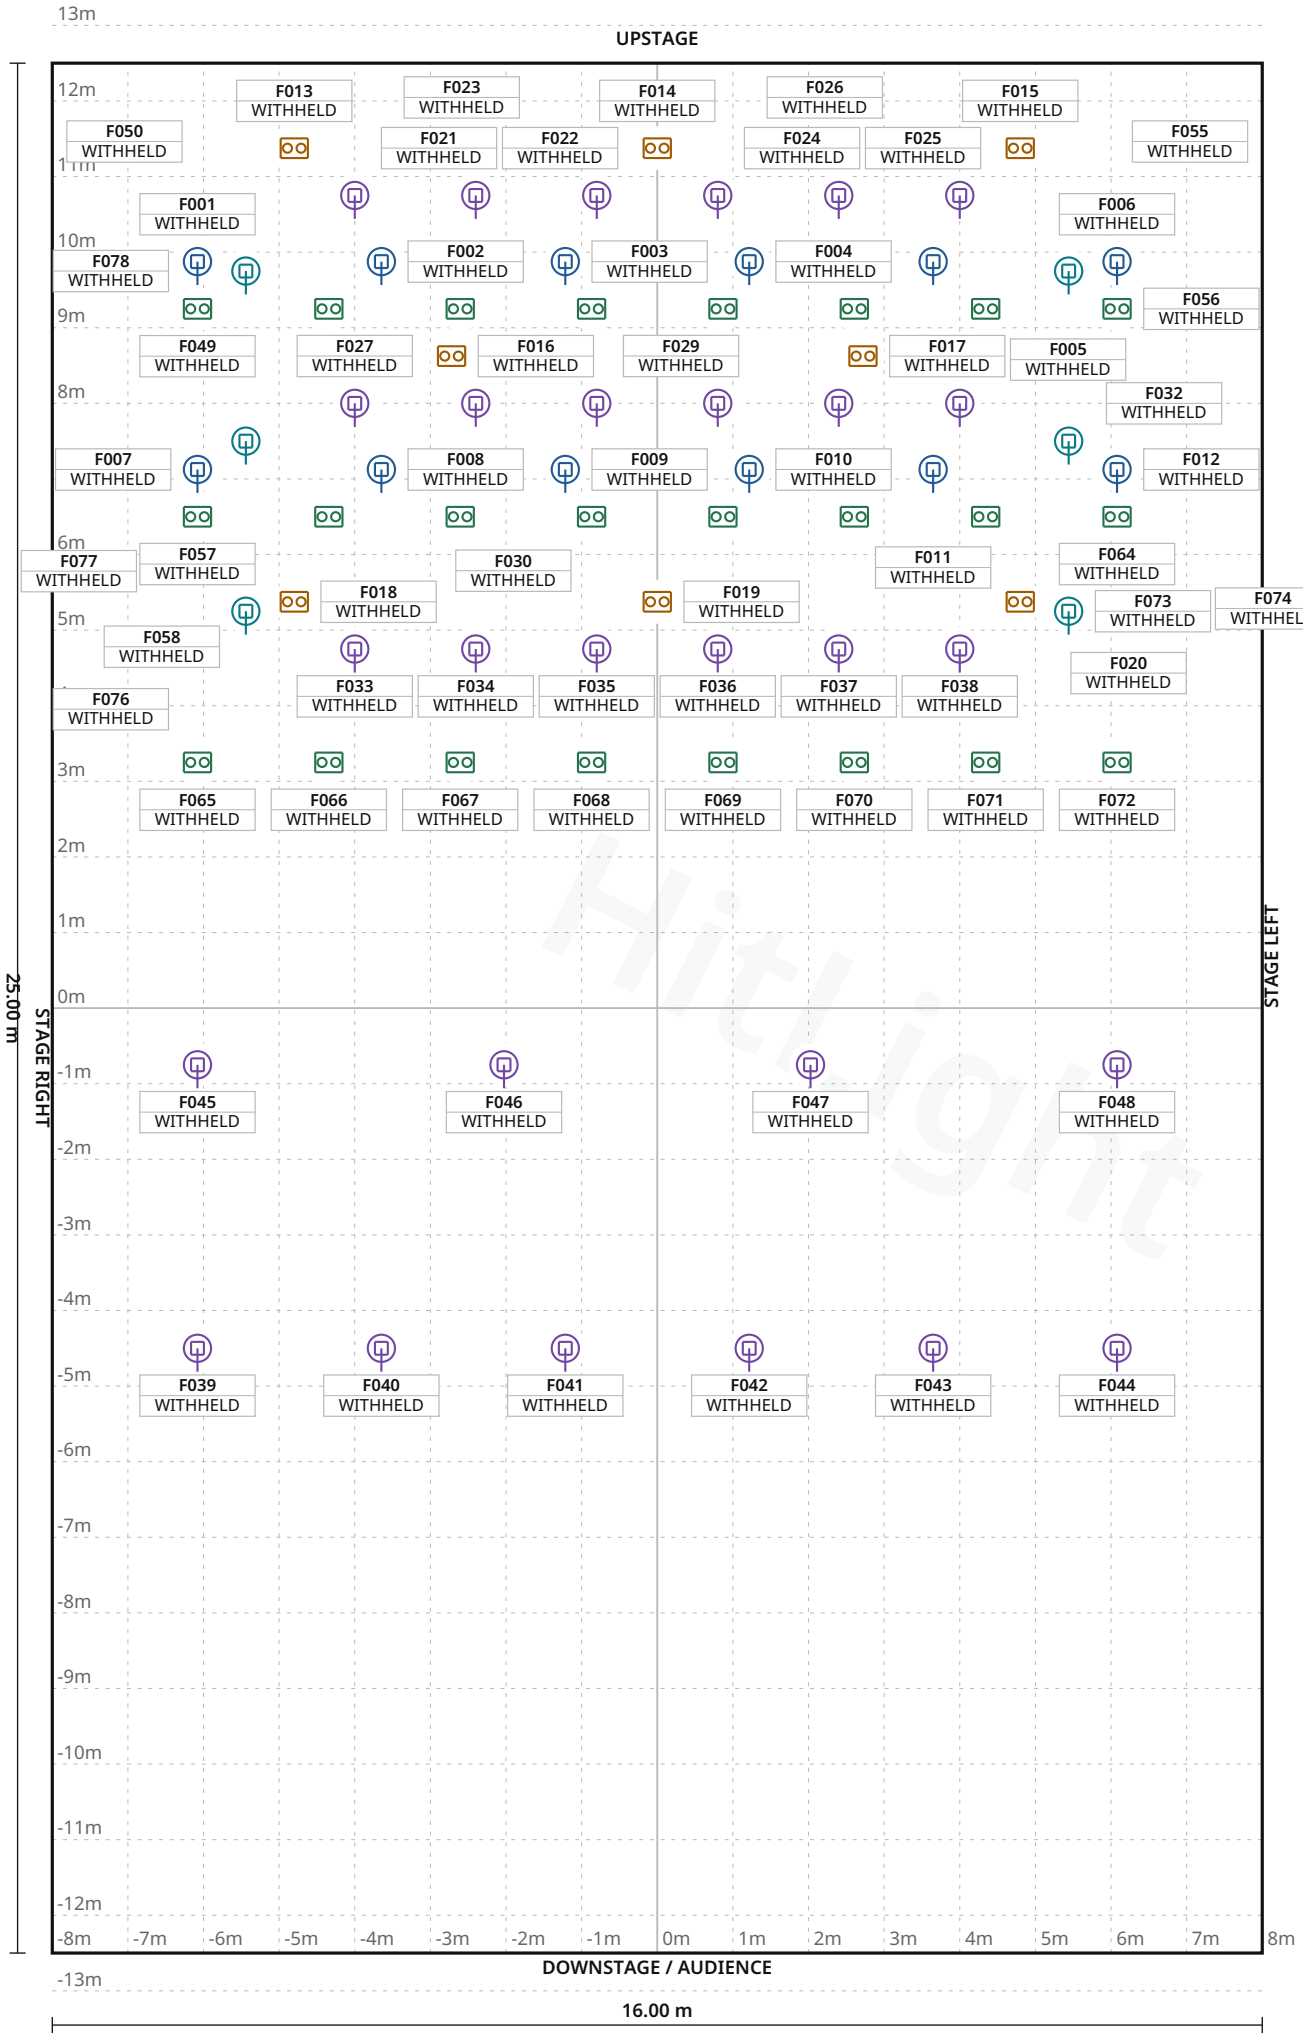

Hitlight

FIXTURE LEGEND

- **Zonda 3 FX** — Moving Head · 12×
- **Color Strike M** — Blinder · 8×
- **Visual** substitute · 4-lite Blinder — Blinder · 24×
- **Visual** substitute · Basic Moving Head — Moving Head · 28×
- **Robin 300** LEDWash — Moving Head · 6×

Stage 16.00 m W × 25.00 m D · Grid 1 m

12 fixture labels omitted in this view due to crowding · see DMX patch

Nobel · Grote Zaal

LIGHT PLOT · PLAN · Grote Zaal

HitLight · Nobel

Marktsteeg 8, 2312 CS, Leiden, Netherlands

DWG HL · SCALE 1:100 · metric · PRINT AT 100%

Drawn HitLight

Generated from the saved show

SOURCE 62a758542014

SYMBOL LEGEND

5 TYPES · 78 FIXTURES · COLOUR BY TYPE

Ayrton Zonda 3 FX Moving Head · Basic · 26 ch · category symbol	**12 physical · 12 plotted** 0 disabled · 0 unplaced
Chauvet Professional Color Strike M Blinder · 97Ch Mode · 97 ch · category symbol	**8 physical · 8 plotted** 0 disabled · 0 unplaced
HitLight placeholder Visual substitute · 4-lite Blinder Blinder · 1Ch - Mode · 1 ch · category symbol	**24 physical · 24 plotted** 0 disabled · 0 unplaced
HitLight placeholder Visual substitute · Basic Moving Head Moving Head · Mode 1 · 11 ch · category symbol	**28 physical · 28 plotted** 0 disabled · 0 unplaced
Robe Lighting Robin 300 LEDWash Moving Head · Mode 2 Reduced RGBW 16bit · 21 ch · category symbol	**6 physical · 6 plotted** 0 disabled · 0 unplaced

Nobel · Grote Zaal

SYMBOL LEGEND · Grote Zaal

HitLight · Nobel

Marktsteeg 8, 2312 CS, Leiden, Netherlands

DWG HL · METRIC

Drawn HitLight

Generated from the saved show

SOURCE 62a758542014

GENERAL NOTES

1. Source-based lighting plan. Confirm the current rig with the venue.
2. PARTIAL: included fixtures are not a full physical-unit census.
3. DMX PATCH WITHHELD: provisional or unchecked addresses are not published.
4. The reconstruction retains its documented coverage and geometry assumptions; confirm the current setup with the venue.

HitLight

Nobel · Grote Zaal

GENERAL NOTES · Grote Zaal

HitLight · Nobel

Marktsteeg 8, 2312 CS, Leiden, Netherlands

DWG HL · METRIC

Drawn HitLight

Generated from the saved show

SOURCE 62a758542014

DMX PATCH

78 FIXTURES · 0 UNIVERSES

Fixture / name	Manufacturer / model	Mode	Ch	DMX	Range	Position / mount	Status / notes
UNPATCHED / INVALID							
F001 · AyrtonZonda3FX · 1	Ayrton / Zonda 3 FX	Basic	26	WITHHELD	TBC	UNPLACED	Enabled
F002 · AyrtonZonda3FX · 2	Ayrton / Zonda 3 FX	Basic	26	WITHHELD	TBC	UNPLACED	Enabled
F003 · AyrtonZonda3FX · 3	Ayrton / Zonda 3 FX	Basic	26	WITHHELD	TBC	UNPLACED	Enabled
F004 · AyrtonZonda3FX · 4	Ayrton / Zonda 3 FX	Basic	26	WITHHELD	TBC	UNPLACED	Enabled
F005 · AyrtonZonda3FX · 5	Ayrton / Zonda 3 FX	Basic	26	WITHHELD	TBC	UNPLACED	Enabled
F006 · AyrtonZonda3FX · 6	Ayrton / Zonda 3 FX	Basic	26	WITHHELD	TBC	UNPLACED	Enabled
F007 · AyrtonZonda3FX · 7	Ayrton / Zonda 3 FX	Basic	26	WITHHELD	TBC	UNPLACED	Enabled
F008 · AyrtonZonda3FX · 8	Ayrton / Zonda 3 FX	Basic	26	WITHHELD	TBC	UNPLACED	Enabled
F009 · AyrtonZonda3FX · 9	Ayrton / Zonda 3 FX	Basic	26	WITHHELD	TBC	UNPLACED	Enabled
F010 · AyrtonZonda3FX · 10	Ayrton / Zonda 3 FX	Basic	26	WITHHELD	TBC	UNPLACED	Enabled
F011 · AyrtonZonda3FX · 11	Ayrton / Zonda 3 FX	Basic	26	WITHHELD	TBC	UNPLACED	Enabled
F012 · AyrtonZonda3FX · 12	Ayrton / Zonda 3 FX	Basic	26	WITHHELD	TBC	UNPLACED	Enabled
F013 · ChauvetColorStrikeM · 1	Chauvet Professional / Color Strike M	97Ch Mode	97	WITHHELD	TBC	UNPLACED	Enabled
F014 · ChauvetColorStrikeM · 2	Chauvet Professional / Color Strike M	97Ch Mode	97	WITHHELD	TBC	UNPLACED	Enabled
F015 · ChauvetColorStrikeM · 3	Chauvet Professional / Color Strike M	97Ch Mode	97	WITHHELD	TBC	UNPLACED	Enabled
F016 · ChauvetColorStrikeM · 4	Chauvet Professional / Color Strike M	97Ch Mode	97	WITHHELD	TBC	UNPLACED	Enabled
F017 · ChauvetColorStrikeM · 5	Chauvet Professional / Color Strike M	97Ch Mode	97	WITHHELD	TBC	UNPLACED	Enabled
F018 · ChauvetColorStrikeM · 6	Chauvet Professional / Color Strike M	97Ch Mode	97	WITHHELD	TBC	UNPLACED	Enabled
F019 · ChauvetColorStrikeM · 7	Chauvet Professional / Color Strike M	97Ch Mode	97	WITHHELD	TBC	UNPLACED	Enabled
F020 · ChauvetColorStrikeM · 8	Chauvet Professional / Color Strike M	97Ch Mode	97	WITHHELD	TBC	UNPLACED	Enabled

No patched universes

Nobel · Grote Zaal

DMX PATCH · Grote Zaal

HitLight · Nobel

Marktsteeg 8, 2312 CS, Leiden, Netherlands

DWG HL · METRIC

Drawn HitLight

Generated from the saved show

SOURCE 62a758542014

DMX PATCH · CONTINUED

78 FIXTURES · 0 UNIVERSES

Fixture / name	Manufacturer / model	Mode	Ch	DMX	Range	Position / mount	Status / notes
UNPATCHED / INVALID							
F021 · PLACEHOLDER · AyrtonDiablo...	HitLight placeholder / Visual substitute ...	Mode 1	11	WITHHELD	TBC	UNPLACED	Enabled
F022 · PLACEHOLDER · AyrtonDiablo...	HitLight placeholder / Visual substitute ...	Mode 1	11	WITHHELD	TBC	UNPLACED	Enabled
F023 · PLACEHOLDER · AyrtonDiablo...	HitLight placeholder / Visual substitute ...	Mode 1	11	WITHHELD	TBC	UNPLACED	Enabled
F024 · PLACEHOLDER · AyrtonDiablo...	HitLight placeholder / Visual substitute ...	Mode 1	11	WITHHELD	TBC	UNPLACED	Enabled
F025 · PLACEHOLDER · AyrtonDiablo...	HitLight placeholder / Visual substitute ...	Mode 1	11	WITHHELD	TBC	UNPLACED	Enabled
F026 · PLACEHOLDER · AyrtonDiablo...	HitLight placeholder / Visual substitute ...	Mode 1	11	WITHHELD	TBC	UNPLACED	Enabled
F027 · PLACEHOLDER · AyrtonDiablo...	HitLight placeholder / Visual substitute ...	Mode 1	11	WITHHELD	TBC	UNPLACED	Enabled
F028 · PLACEHOLDER · AyrtonDiablo...	HitLight placeholder / Visual substitute ...	Mode 1	11	WITHHELD	TBC	UNPLACED	Enabled
F029 · PLACEHOLDER · AyrtonDiablo...	HitLight placeholder / Visual substitute ...	Mode 1	11	WITHHELD	TBC	UNPLACED	Enabled
F030 · PLACEHOLDER · AyrtonDiablo...	HitLight placeholder / Visual substitute ...	Mode 1	11	WITHHELD	TBC	UNPLACED	Enabled
F031 · PLACEHOLDER · AyrtonDiablo...	HitLight placeholder / Visual substitute ...	Mode 1	11	WITHHELD	TBC	UNPLACED	Enabled
F032 · PLACEHOLDER · AyrtonDiablo...	HitLight placeholder / Visual substitute ...	Mode 1	11	WITHHELD	TBC	UNPLACED	Enabled
F033 · PLACEHOLDER · AyrtonDiablo...	HitLight placeholder / Visual substitute ...	Mode 1	11	WITHHELD	TBC	UNPLACED	Enabled
F034 · PLACEHOLDER · AyrtonDiablo...	HitLight placeholder / Visual substitute ...	Mode 1	11	WITHHELD	TBC	UNPLACED	Enabled
F035 · PLACEHOLDER · AyrtonDiablo...	HitLight placeholder / Visual substitute ...	Mode 1	11	WITHHELD	TBC	UNPLACED	Enabled
F036 · PLACEHOLDER · AyrtonDiablo...	HitLight placeholder / Visual substitute ...	Mode 1	11	WITHHELD	TBC	UNPLACED	Enabled
F037 · PLACEHOLDER · AyrtonDiablo...	HitLight placeholder / Visual substitute ...	Mode 1	11	WITHHELD	TBC	UNPLACED	Enabled
F038 · PLACEHOLDER · AyrtonDiablo...	HitLight placeholder / Visual substitute ...	Mode 1	11	WITHHELD	TBC	UNPLACED	Enabled
F039 · PLACEHOLDER · AyrtonDiablo...	HitLight placeholder / Visual substitute ...	Mode 1	11	WITHHELD	TBC	UNPLACED	Enabled
F040 · PLACEHOLDER · AyrtonDiablo...	HitLight placeholder / Visual substitute ...	Mode 1	11	WITHHELD	TBC	UNPLACED	Enabled

No patched universes

Nobel · Grote Zaal

DMX PATCH · Grote Zaal

HitLight · Nobel

Marktsteeg 8, 2312 CS, Leiden, Netherlands

DWG HL · METRIC

Drawn HitLight

Generated from the saved show

SOURCE 62a758542014

DMX PATCH · CONTINUED

78 FIXTURES · 0 UNIVERSES

Fixture / name	Manufacturer / model	Mode	Ch	DMX	Range	Position / mount	Status / notes
UNPATCHED / INVALID							
F041 · PLACEHOLDER · AyrtonDiablo...	HitLight placeholder / Visual substitute ...	Mode 1	11	WITHHELD	TBC	UNPLACED	Enabled
F042 · PLACEHOLDER · AyrtonDiablo...	HitLight placeholder / Visual substitute ...	Mode 1	11	WITHHELD	TBC	UNPLACED	Enabled
F043 · PLACEHOLDER · AyrtonDiablo...	HitLight placeholder / Visual substitute ...	Mode 1	11	WITHHELD	TBC	UNPLACED	Enabled
F044 · PLACEHOLDER · AyrtonDiablo...	HitLight placeholder / Visual substitute ...	Mode 1	11	WITHHELD	TBC	UNPLACED	Enabled
F045 · PLACEHOLDER · AyrtonDiablo...	HitLight placeholder / Visual substitute ...	Mode 1	11	WITHHELD	TBC	UNPLACED	Enabled
F046 · PLACEHOLDER · AyrtonDiablo...	HitLight placeholder / Visual substitute ...	Mode 1	11	WITHHELD	TBC	UNPLACED	Enabled
F047 · PLACEHOLDER · AyrtonDiablo...	HitLight placeholder / Visual substitute ...	Mode 1	11	WITHHELD	TBC	UNPLACED	Enabled
F048 · PLACEHOLDER · AyrtonDiablo...	HitLight placeholder / Visual substitute ...	Mode 1	11	WITHHELD	TBC	UNPLACED	Enabled
F049 · PLACEHOLDER · ChauvetStrik...	HitLight placeholder / Visual substitute ...	1Ch - Mode	1	WITHHELD	TBC	UNPLACED	Enabled
F050 · PLACEHOLDER · ChauvetStrik...	HitLight placeholder / Visual substitute ...	1Ch - Mode	1	WITHHELD	TBC	UNPLACED	Enabled
F051 · PLACEHOLDER · ChauvetStrik...	HitLight placeholder / Visual substitute ...	1Ch - Mode	1	WITHHELD	TBC	UNPLACED	Enabled
F052 · PLACEHOLDER · ChauvetStrik...	HitLight placeholder / Visual substitute ...	1Ch - Mode	1	WITHHELD	TBC	UNPLACED	Enabled
F053 · PLACEHOLDER · ChauvetStrik...	HitLight placeholder / Visual substitute ...	1Ch - Mode	1	WITHHELD	TBC	UNPLACED	Enabled
F054 · PLACEHOLDER · ChauvetStrik...	HitLight placeholder / Visual substitute ...	1Ch - Mode	1	WITHHELD	TBC	UNPLACED	Enabled
F055 · PLACEHOLDER · ChauvetStrik...	HitLight placeholder / Visual substitute ...	1Ch - Mode	1	WITHHELD	TBC	UNPLACED	Enabled
F056 · PLACEHOLDER · ChauvetStrik...	HitLight placeholder / Visual substitute ...	1Ch - Mode	1	WITHHELD	TBC	UNPLACED	Enabled
F057 · PLACEHOLDER · ChauvetStrik...	HitLight placeholder / Visual substitute ...	1Ch - Mode	1	WITHHELD	TBC	UNPLACED	Enabled
F058 · PLACEHOLDER · ChauvetStrik...	HitLight placeholder / Visual substitute ...	1Ch - Mode	1	WITHHELD	TBC	UNPLACED	Enabled
F059 · PLACEHOLDER · ChauvetStrik...	HitLight placeholder / Visual substitute ...	1Ch - Mode	1	WITHHELD	TBC	UNPLACED	Enabled
F060 · PLACEHOLDER · ChauvetStrik...	HitLight placeholder / Visual substitute ...	1Ch - Mode	1	WITHHELD	TBC	UNPLACED	Enabled

No patched universes

Nobel · Grote Zaal

DMX PATCH · Grote Zaal

HitLight · Nobel

Marktsteeg 8, 2312 CS, Leiden, Netherlands

DWG HL · METRIC

Drawn HitLight

Generated from the saved show

SOURCE 62a758542014

DMX PATCH · CONTINUED

78 FIXTURES · 0 UNIVERSES

Fixture / name	Manufacturer / model	Mode	Ch	DMX	Range	Position / mount	Status / notes
UNPATCHED / INVALID							
F061 · PLACEHOLDER · ChauvetStrik...	HitLight placeholder / Visual substitute ...	1Ch - Mode	1	WITHHELD	TBC	UNPLACED	Enabled
F062 · PLACEHOLDER · ChauvetStrik...	HitLight placeholder / Visual substitute ...	1Ch - Mode	1	WITHHELD	TBC	UNPLACED	Enabled
F063 · PLACEHOLDER · ChauvetStrik...	HitLight placeholder / Visual substitute ...	1Ch - Mode	1	WITHHELD	TBC	UNPLACED	Enabled
F064 · PLACEHOLDER · ChauvetStrik...	HitLight placeholder / Visual substitute ...	1Ch - Mode	1	WITHHELD	TBC	UNPLACED	Enabled
F065 · PLACEHOLDER · ChauvetStrik...	HitLight placeholder / Visual substitute ...	1Ch - Mode	1	WITHHELD	TBC	UNPLACED	Enabled
F066 · PLACEHOLDER · ChauvetStrik...	HitLight placeholder / Visual substitute ...	1Ch - Mode	1	WITHHELD	TBC	UNPLACED	Enabled
F067 · PLACEHOLDER · ChauvetStrik...	HitLight placeholder / Visual substitute ...	1Ch - Mode	1	WITHHELD	TBC	UNPLACED	Enabled
F068 · PLACEHOLDER · ChauvetStrik...	HitLight placeholder / Visual substitute ...	1Ch - Mode	1	WITHHELD	TBC	UNPLACED	Enabled
F069 · PLACEHOLDER · ChauvetStrik...	HitLight placeholder / Visual substitute ...	1Ch - Mode	1	WITHHELD	TBC	UNPLACED	Enabled
F070 · PLACEHOLDER · ChauvetStrik...	HitLight placeholder / Visual substitute ...	1Ch - Mode	1	WITHHELD	TBC	UNPLACED	Enabled
F071 · PLACEHOLDER · ChauvetStrik...	HitLight placeholder / Visual substitute ...	1Ch - Mode	1	WITHHELD	TBC	UNPLACED	Enabled
F072 · PLACEHOLDER · ChauvetStrik...	HitLight placeholder / Visual substitute ...	1Ch - Mode	1	WITHHELD	TBC	UNPLACED	Enabled
F073 · RobeRobin300LEDWash · 1	Robe Lighting / Robin 300 LEDWash	Mode 2 Reduced RGBW ...	21	WITHHELD	TBC	UNPLACED	Enabled
F074 · RobeRobin300LEDWash · 2	Robe Lighting / Robin 300 LEDWash	Mode 2 Reduced RGBW ...	21	WITHHELD	TBC	UNPLACED	Enabled
F075 · RobeRobin300LEDWash · 3	Robe Lighting / Robin 300 LEDWash	Mode 2 Reduced RGBW ...	21	WITHHELD	TBC	UNPLACED	Enabled
F076 · RobeRobin300LEDWash · 4	Robe Lighting / Robin 300 LEDWash	Mode 2 Reduced RGBW ...	21	WITHHELD	TBC	UNPLACED	Enabled
F077 · RobeRobin300LEDWash · 5	Robe Lighting / Robin 300 LEDWash	Mode 2 Reduced RGBW ...	21	WITHHELD	TBC	UNPLACED	Enabled
F078 · RobeRobin300LEDWash · 6	Robe Lighting / Robin 300 LEDWash	Mode 2 Reduced RGBW ...	21	WITHHELD	TBC	UNPLACED	Enabled

No patched universes

Nobel · Grote Zaal

DMX PATCH · Grote Zaal

HitLight · Nobel

Marktsteeg 8, 2312 CS, Leiden, Netherlands

DWG HL · METRIC

Drawn HitLight

Generated from the saved show

SOURCE 62a758542014

VALIDATION APPENDIX

WARNING · PATCH_WITHHELD

DMX patch facts are withheld pending source verification. This planning document cannot be used for hardware output.

Objects: — · Remediation: correct the saved show data and regenerate.

ERROR · STAGE_DIMENSIONS_UNCONFIRMED

Confirm the stage dimensions before producing a final technical document.

Objects: C2733188-12DB-4BFA-9050-5F2595A2AB74 · Remediation: correct the saved show data and regenerate.

WARNING · TITLE_METADATA_INCOMPLETE

Some professional title-block metadata is missing; the document will show an em dash.

Objects: 6d25bddd6109b192d5d0fa99 · Remediation: correct the saved show data and regenerate.

HitLight

VENUE & DRAWING SOURCES

Nobel

Grote Zaal · House documentation (unverified)

Marktsteeg 8, 2312 CS, Leiden, NL

https://nobel.nl/

Sources checked 2026-10-23

Symbols: HitLight-owned category artwork. No manufacturer model geometry or original source pages included.

Source-based reconstruction. Confirm the current installation and equipment availability with the venue.

Scale, fixture positions, mounting heights and aiming may include estimates; this is not a rigging specification.

Provisional fixture matches are labelled as placeholders. The recorded subset is not a complete physical inventory.

DMX addresses are withheld from public plans until their exact source patch is reconciled.

The reconstruction retains its documented coverage and geometry assumptions; confirm the current setup with the venue.

Official venue information: https://nobel.nl/ · checked 2026-10-19

Physical venue location: https://www.nobel.nl/ · checked 2026-10-19

Physical venue location: https://nobel.nl/zaalverhuur/kleine-zaal · checked 2026-10-19

Physical venue location: https://nobel.nl/zaalverhuur/grote-zaal · checked 2026-10-19

Physical venue location: https://nobel.nl/zaalverhuur/foyer · checked 2026-10-19

Physical venue location: https://nobel.nl/artiesten-info · checked 2026-10-19

Physical venue location: https://nobel.nl/contact · checked 2026-10-23

Public venue page: https://www.hitlight.app/venues/netherlands/nobel-6d25bddd

HitLight