
UPSTAGE ↑

FIXTURE LEGEND

EVE P-130 RGB
PAR Light · 4×

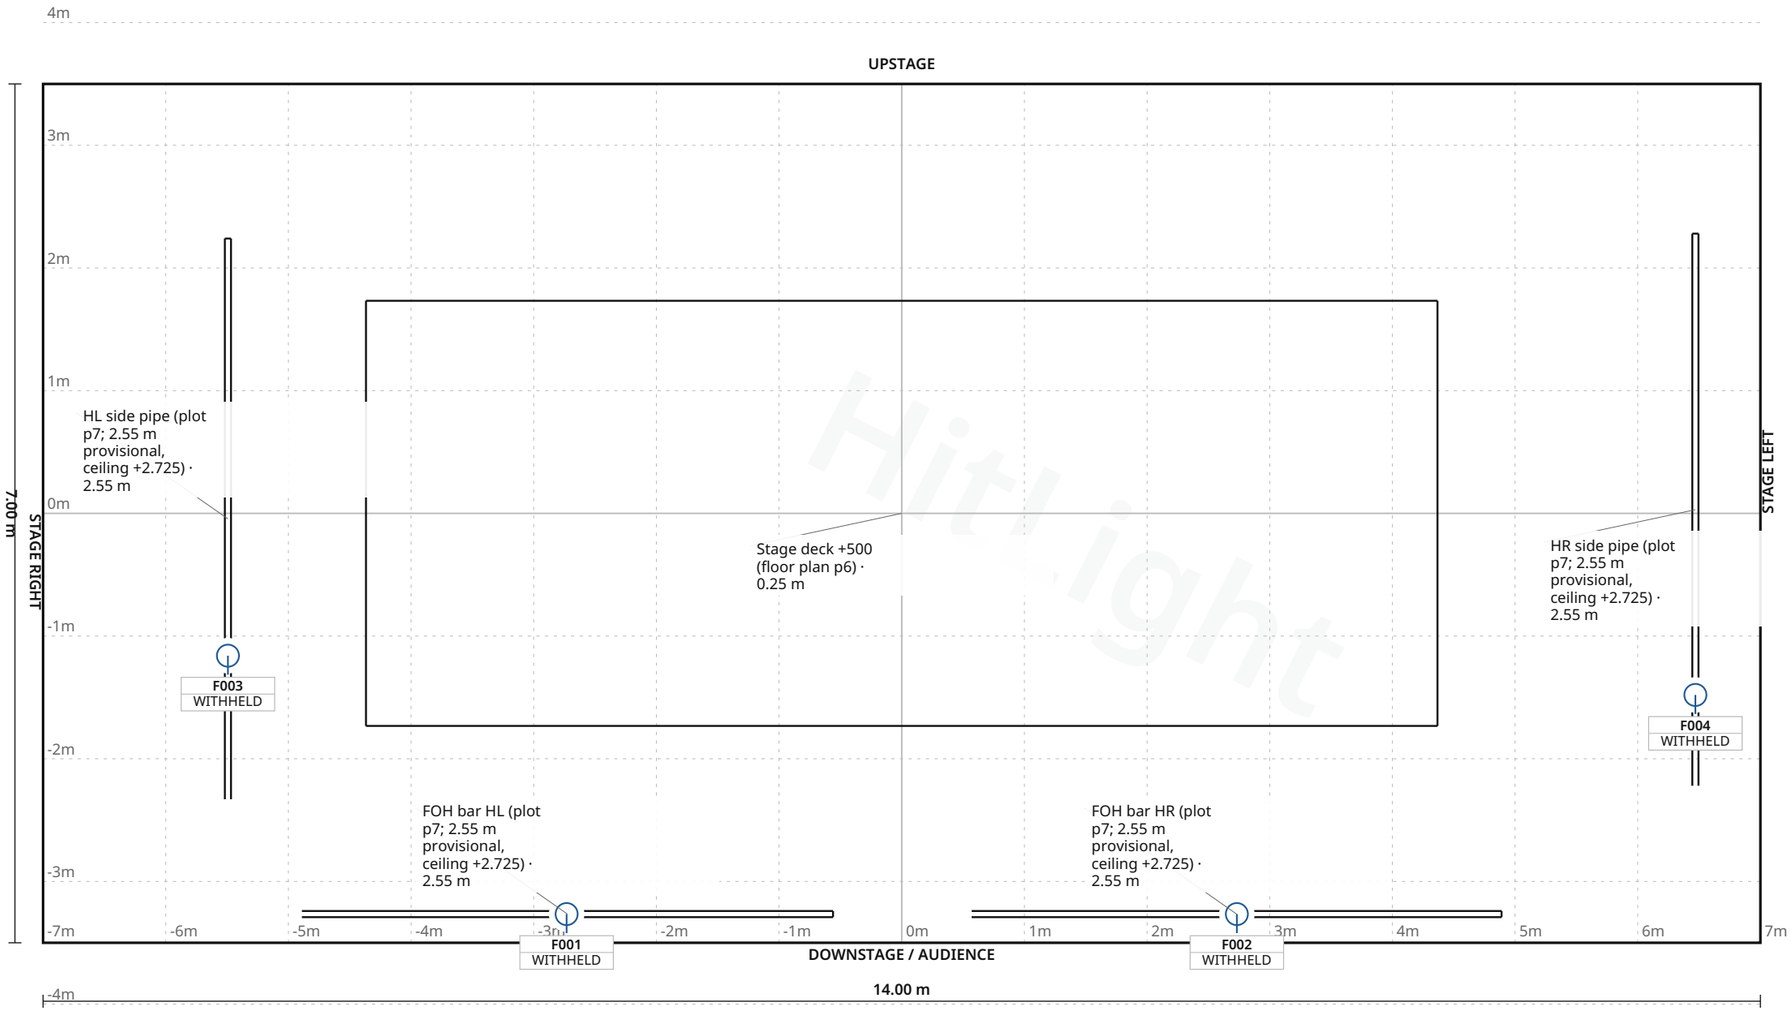

Stage 14.00 m W × 7.00 m D · Grid 1 m

100 Club · Main room

LIGHT PLOT · PLAN · Main room

HitLight · 100 Club

100 Oxford Street, W1D 1LL, London, United Kingdom

DWG HL · SCALE 1:50 · metric · PRINT AT 100%

Drawn HitLight

Generated from the saved show

SOURCE 78a7e25974fc

SYMBOL LEGEND

1 TYPES · 4 FIXTURES · COLOUR BY TYPE



Chauvet DJ EVE P-130 RGB

PAR Light · 9CH · 9 ch · category symbol

4 physical · 4 plotted

0 disabled · 0 unplaced

HitLight

100 Club · Main room

SYMBOL LEGEND · Main room

HitLight · 100 Club

100 Oxford Street, W1D 1LL, London, United Kingdom

DWG HL · METRIC

Drawn HitLight

Generated from the saved show

SOURCE 78a7e25974fc

GENERAL NOTES

1. Source-based lighting plan. Confirm the current rig with the venue.
2. PARTIAL: included fixtures are not a full physical-unit census.
3. DMX PATCH WITHHELD: provisional or unchecked addresses are not published.
4. The reconstruction retains its documented coverage and geometry assumptions; confirm the current setup with the venue.

HitLight

100 Club · Main room

GENERAL NOTES · Main room

HitLight · 100 Club

100 Oxford Street, W1D 1LL, London, United Kingdom

DWG HL · METRIC

Drawn HitLight

Generated from the saved show

SOURCE 78a7e25974fc

STAGE ELEMENTS

NAME	TYPE	POSITION	TRIM / SIZE
FOH bar HR (plot p7; 2.55 m provisional, ceiling +2.725)	pipe	X 2.73 m · Z 3.27 m	2.55 m · 4.32 m W × 0.05 m D
HR side pipe (plot p7; 2.55 m provisional, ceiling +2.725)	pipe	X 6.47 m · Z -0.03 m	2.55 m · 4.50 m W × 0.05 m D
Stage deck +500 (floor plan p6)	riser	X 0.00 m · Z 0.00 m	0.25 m · 8.73 m W × 3.46 m D
HL side pipe (plot p7; 2.55 m provisional, ceiling +2.725)	pipe	X -5.49 m · Z 0.04 m	2.55 m · 4.57 m W × 0.05 m D
FOH bar HL (plot p7; 2.55 m provisional, ceiling +2.725)	pipe	X -2.73 m · Z 3.27 m	2.55 m · 4.33 m W × 0.05 m D

HitLight

DMX PATCH

4 FIXTURES · 0 UNIVERSES

Fixture / name	Manufacturer / model	Mode	Ch	DMX	Range	Position / mount	Status / notes
UNPATCHED / INVALID							
F001 · EVE P-130 @127 (FOH HL)	Chauvet DJ / EVE P-130 RGB	9CH	9	WITHHELD	TBC	FOH bar HL (plot p7; 2.55 m provi…	Enabled
F002 · EVE P-130 #5 @136 (FOH HR)	Chauvet DJ / EVE P-130 RGB	9CH	9	WITHHELD	TBC	FOH bar HR (plot p7; 2.55 m provi…	Enabled
F003 · EVE P-130 #7 @145 (HL side)	Chauvet DJ / EVE P-130 RGB	9CH	9	WITHHELD	TBC	HL side pipe (plot p7; 2.55 m pro…	Enabled
F004 · EVE P-130 #8 @154 (HR side)	Chauvet DJ / EVE P-130 RGB	9CH	9	WITHHELD	TBC	HR side pipe (plot p7; 2.55 m pro…	Enabled

No patched universes

HitLight

100 Club · Main room

DMX PATCH · Main room

HitLight · 100 Club

100 Oxford Street, W1D 1LL, London, United Kingdom

DWG HL · METRIC

Drawn HitLight

Generated from the saved show

SOURCE 78a7e25974fc

VALIDATION APPENDIX

WARNING · PATCH_WITHHELD

DMX patch facts are withheld pending source verification. This planning document cannot be used for hardware output.

Objects: — · Remediation: correct the saved show data and regenerate.

WARNING · TITLE_METADATA_INCOMPLETE

Some professional title-block metadata is missing; the document will show an em dash.

Objects: 6d9a3360e9e874864efbd6ee · Remediation: correct the saved show data and regenerate.

HitLight

VENUE & DRAWING SOURCES

100 Club

Main room · House rig

100 Oxford Street, W1D 1LL, London, GB

https://www.the100club.co.uk/

Sources checked 2026-10-23

Symbols: HitLight-owned category artwork. No manufacturer model geometry or original source pages included.

Source-based reconstruction. Confirm the current installation and equipment availability with the venue.

Scale, fixture positions, mounting heights and aiming may include estimates; this is not a rigging specification.

Provisional fixture matches are labelled as placeholders. The recorded subset is not a complete physical inventory.

DMX addresses are withheld from public plans until their exact source patch is reconciled.

The reconstruction retains its documented coverage and geometry assumptions; confirm the current setup with the venue.

Official venue information: https://www.the100club.co.uk/ · checked 2026-10-19

Physical venue location: https://www.the100club.co.uk/access/ · checked 2026-10-23

The-100-Club-Venue-Spec-2025.pdf: https://www.the100club.co.uk/wp-content/uploads/2026/05/The-100-Club-Venue-Spec-2025.pdf · checked 2026-10-19

Public venue page: https://www.hitlight.app/venues/united-kingdom/100-club-6d9a3360

HitLight