
UPSTAGE

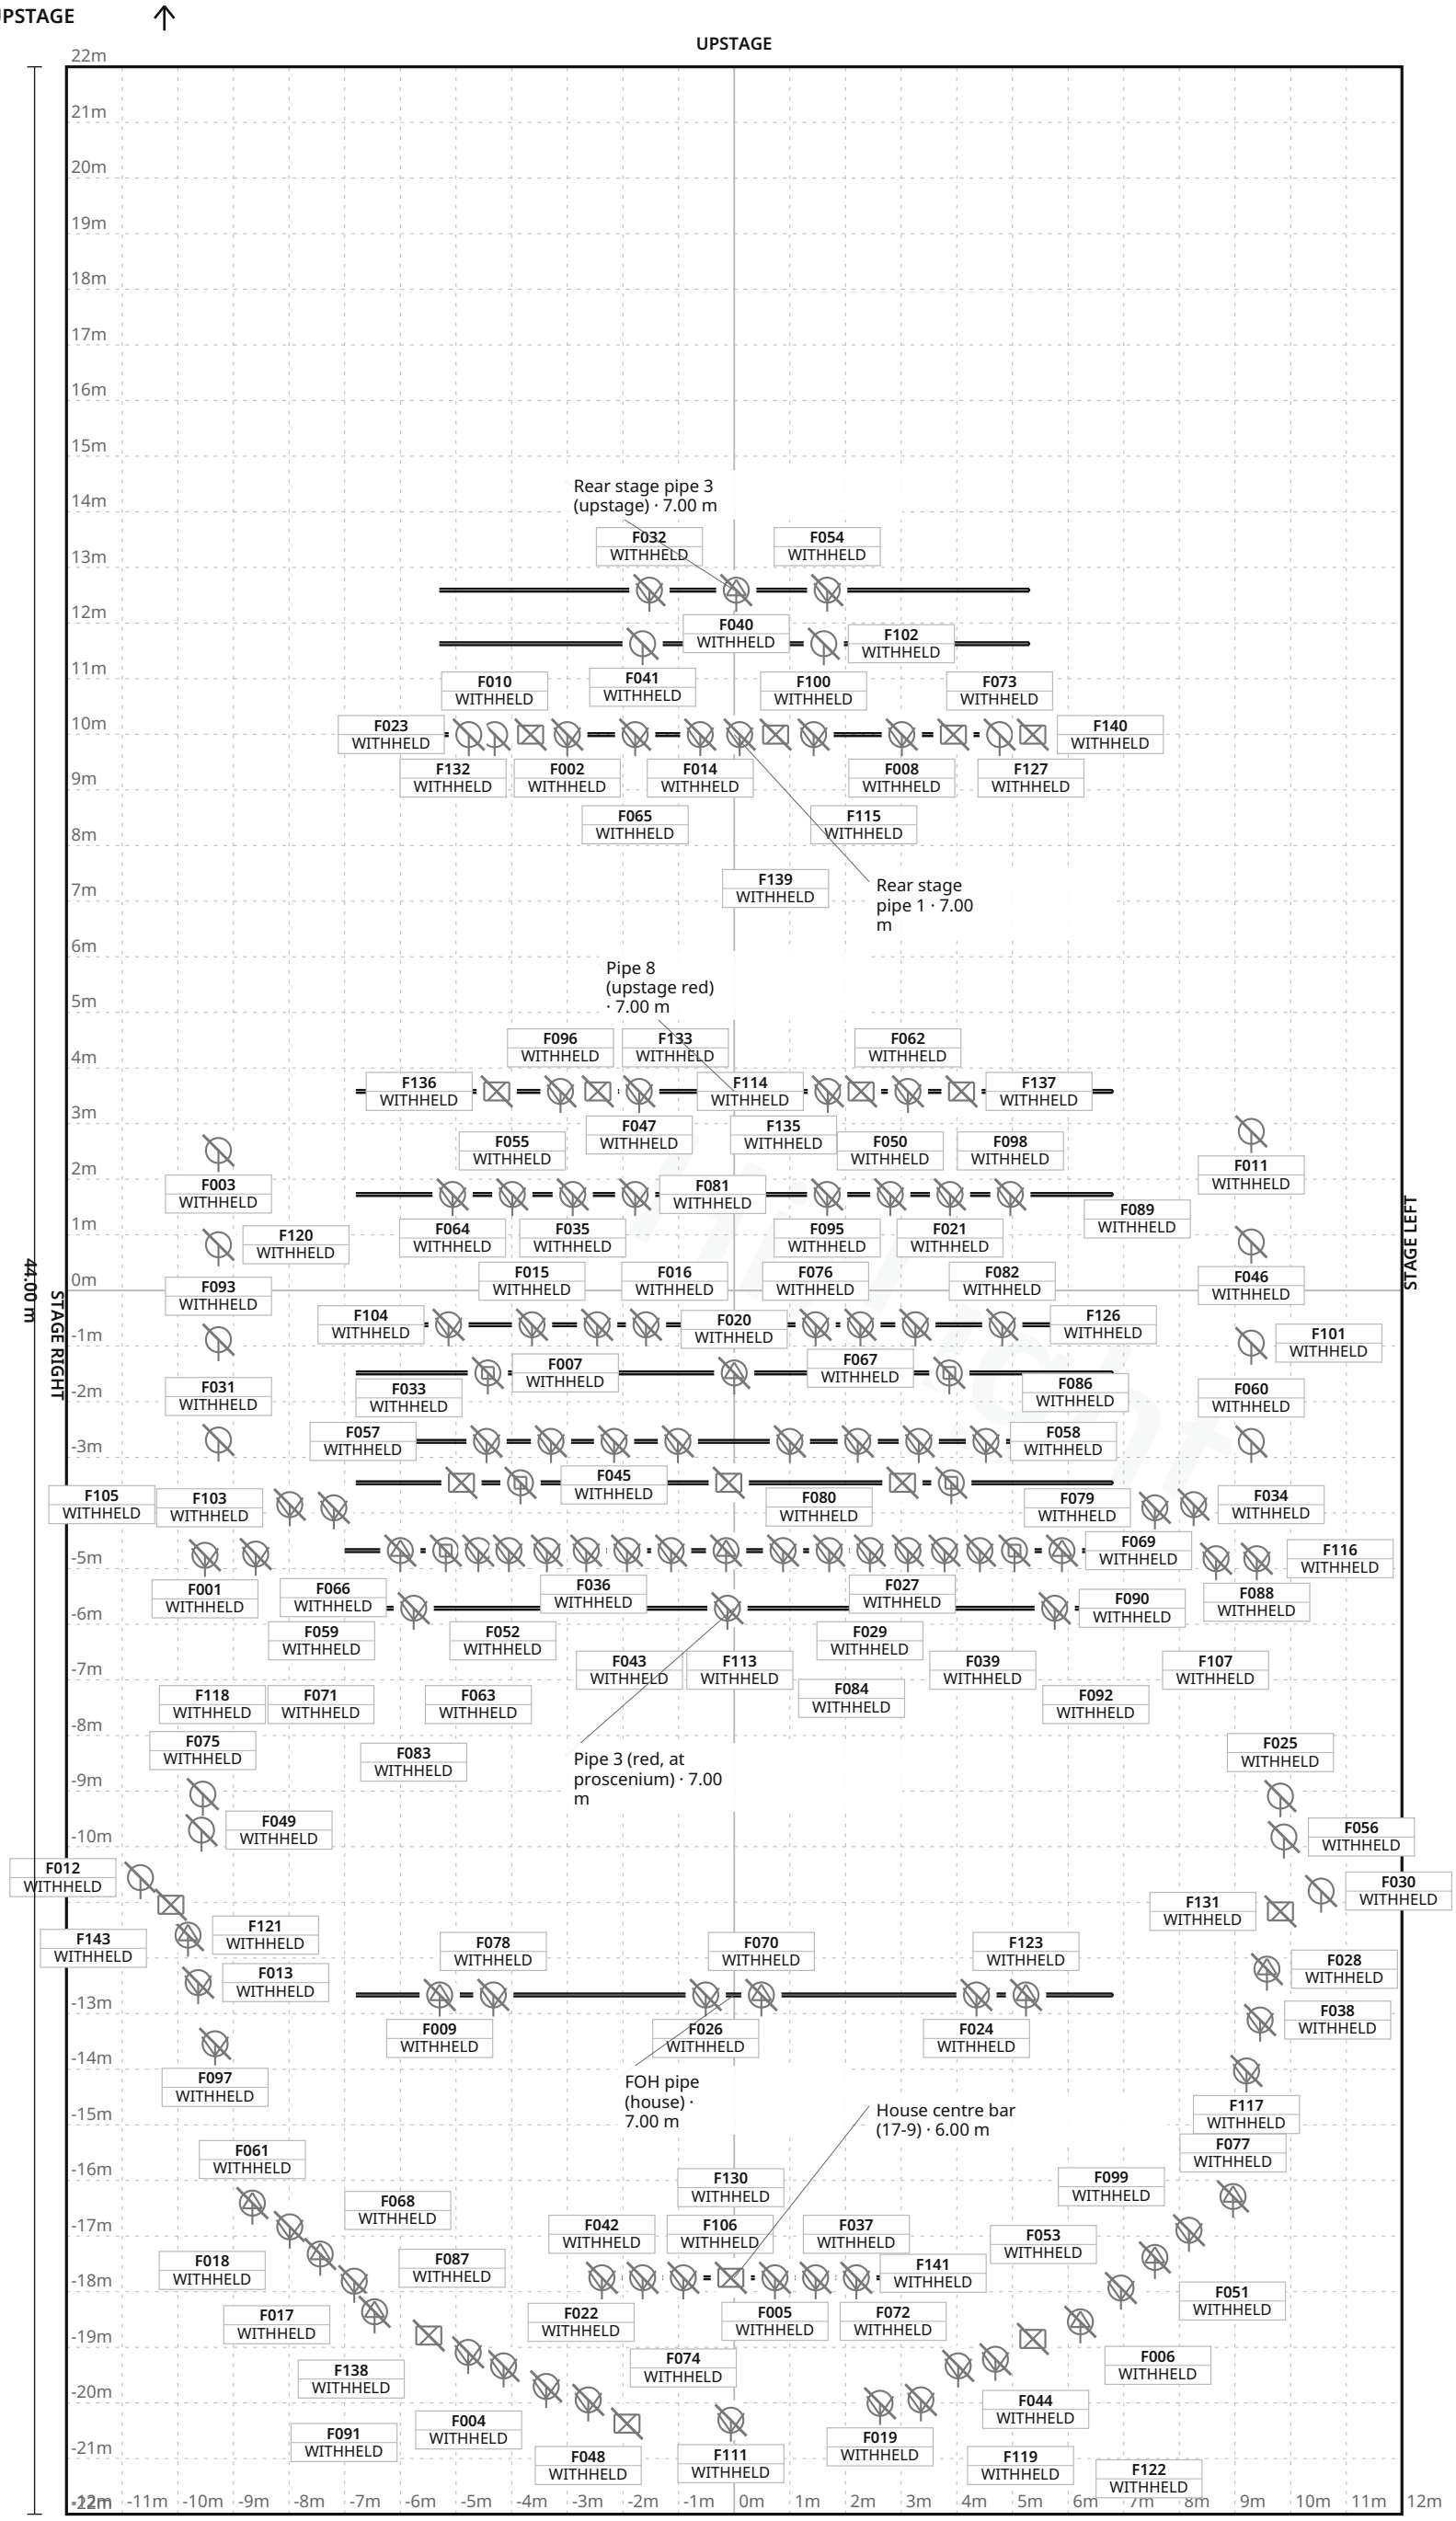

FIXTURE LEGEND

- **Source Four Zoom** — 15-30 — Spot Light · 6×
- **Robin DL4S** — Profile — Profile Spot · 3×
- **Robin T1 PC** — Profile Spot · 2×
- **Robin T1 Profile** — Profile Spot · 4×
- **ADB 2k** — Spot Light · 4×
- **CYC 1k** — PAR Light · 2×
- **LED Profile** — Other · 3×
- **PAR64 CP61** — PAR Light · 3×
- **PAR64 CP61** — Other · 1×
- **PAR64 CP62** — PAR Light · 12×
- **PC 1k** — Spot Light · 45×
- **PC 2k** — Spot Light · 30×
- **Profile 1k** — Profile Spot · 7×
- **Robe 150 BW** — Other · 4×
- **Robe 350 BW** — Other · 6×
- **Robe MMX** — Moving Head · 2×
- **Robe Parfect 100** — Other · 2×
- **Robe Parfect 150** — PAR Light · 2×
- **Robe Robin 600** — Moving Head · 4×
- **Unidentified** — small profile — Other · 1×

Stage 24.00 m W × 44.00 m D · Grid 1 m

12 fixture~~labels omitted in this view due to crowding · see DMX patch~~

24.00 m

HitLight TECHNICAL LIGHTING REV b828a8b69766 · 1/16

ISTARSKO NARODNO KAZALIŠTE - GRADSKO KAZALIŠTE PULA · Dvorana Ciscutti / velika scena

LIGHT PLOT · PLAN · Dvorana Ciscutti / velika scena

HitLight · ISTARSKO NARODNO KAZALIŠTE - GRADSKO KAZALIŠTE PULA

Pula, Croatia

DWG HL · SCALE 1:125 · metric · PRINT AT 100%

Drawn HitLight

Generated from the saved show

SOURCE ccb98dc5da48

SYMBOL LEGEND

20 TYPES · 143 FIXTURES · COLOUR BY TYPE



ETC Source Four Zoom 15-30

Spot Light · Unverified · TBC ch · category symbol

6 physical · 6 plotted

6 disabled · 0 unplaced



Robe Lighting Robin DL4S Profile

Profile Spot · Unverified · TBC ch · category symbol

3 physical · 3 plotted

3 disabled · 0 unplaced



Robe Lighting Robin T1 PC

Profile Spot · Unverified · TBC ch · category symbol

2 physical · 2 plotted

2 disabled · 0 unplaced



Robe Lighting Robin T1 Profile

Profile Spot · Unverified · TBC ch · category symbol

4 physical · 4 plotted

4 disabled · 0 unplaced



Unverified source fixture ADB 2k

Spot Light · Unverified · TBC ch · category symbol

4 physical · 4 plotted

4 disabled · 0 unplaced



Unverified source fixture CYC 1k

PAR Light · Unverified · TBC ch · category symbol

2 physical · 2 plotted

2 disabled · 0 unplaced



Unverified source fixture LED Profile

Other · Unverified · TBC ch · category symbol

3 physical · 3 plotted

3 disabled · 0 unplaced



Unverified source fixture PAR64 CP61

PAR Light · Unverified · TBC ch · category symbol

3 physical · 3 plotted

3 disabled · 0 unplaced

ISTARSKO NARODNO KAZALIŠTE - GRADSKO KAZALIŠTE PULA · Dvorana Ciscutti / velika scena

SYMBOL LEGEND · Dvorana Ciscutti / velika scena

HitLight · ISTARSKO NARODNO KAZALIŠTE - GRADSKO KAZALIŠTE PULA

Pula, Croatia

DWG HL · METRIC

Drawn HitLight

Generated from the saved show

SOURCE ccb98dc5da48

SYMBOL LEGEND · CONTINUED

20 TYPES · 143 FIXTURES · COLOUR BY TYPE



Unverified source fixture PAR64 CP61

Other · Unverified · TBC ch · category symbol

1 physical · 1 plotted

1 disabled · 0 unplaced



Unverified source fixture PAR64 CP62

PAR Light · Unverified · TBC ch · category symbol

12 physical · 12 plotted

12 disabled · 0 unplaced



Unverified source fixture PC 1k

Spot Light · Unverified · TBC ch · category symbol

45 physical · 45 plotted

45 disabled · 0 unplaced



Unverified source fixture PC 2k

Spot Light · Unverified · TBC ch · category symbol

30 physical · 30 plotted

30 disabled · 0 unplaced



Unverified source fixture Profile 1k

Profile Spot · Unverified · TBC ch · category symbol

7 physical · 7 plotted

7 disabled · 0 unplaced



Unverified source fixture Robe 150 BW

Other · Unverified · TBC ch · category symbol

4 physical · 4 plotted

4 disabled · 0 unplaced



Unverified source fixture Robe 350 BW

Other · Unverified · TBC ch · category symbol

6 physical · 6 plotted

6 disabled · 0 unplaced



Unverified source fixture Robe MMX

Moving Head · Unverified · TBC ch · category symbol

2 physical · 2 plotted

2 disabled · 0 unplaced

ISTARSKO NARODNO KAZALIŠTE - GRADSKO KAZALIŠTE PULA · Dvorana Ciscutti / velika scena

SYMBOL LEGEND · Dvorana Ciscutti / velika scena

HitLight · ISTARSKO NARODNO KAZALIŠTE - GRADSKO KAZALIŠTE PULA

Pula, Croatia

DWG HL · METRIC

Drawn HitLight

Generated from the saved show

SOURCE ccb98dc5da48

SYMBOL LEGEND · CONTINUED



Unverified source fixture Robe Parfect 100

Other · Unverified · TBC ch · category symbol

2 physical · 2 plotted

2 disabled · 0 unplaced



Unverified source fixture Robe Parfect 150

PAR Light · Unverified · TBC ch · category symbol

2 physical · 2 plotted

2 disabled · 0 unplaced



Unverified source fixture Robe Robin 600

Moving Head · Unverified · TBC ch · category symbol

4 physical · 4 plotted

4 disabled · 0 unplaced



Unverified source fixture Unidentified small profile

Other · Unverified · TBC ch · category symbol

1 physical · 1 plotted

1 disabled · 0 unplaced

HitLight

GENERAL NOTES

1. Source-based lighting plan. Confirm the current rig with the venue.
2. PARTIAL: included fixtures are not a full physical-unit census.
3. DMX PATCH WITHHELD: provisional or unchecked addresses are not published.
4. Approximate planning view; not official venue paperwork or output-ready. Original HitLight symbols only; no source pages, OEM meshes, photos or logos. Original files remain private; modes and patch unverified.

HitLight

STAGE ELEMENTS

NAME	TYPE	POSITION	TRIM / SIZE
FOH pipe (house)	pipe	X 0.00 m · Z 12.66 m	7.00 m · 13.60 m W × 0.05 m D
House centre bar (17-9)	pipe	X 0.00 m · Z 17.75 m	6.00 m · 5.40 m W × 0.05 m D
Rear stage pipe 3 (upstage)	pipe	X 0.00 m · Z -12.59 m	7.00 m · 10.60 m W × 0.05 m D
Pipe 5 (red)	pipe	X 0.00 m · Z 2.71 m	7.00 m · 13.60 m W × 0.05 m D
Black pipe 1 (movers)	pipe	X 0.00 m · Z 3.46 m	7.00 m · 13.60 m W × 0.05 m D
Pipe 7 (red)	pipe	X 0.00 m · Z -1.73 m	7.00 m · 13.60 m W × 0.05 m D
Rear stage pipe 2	pipe	X 0.00 m · Z -11.63 m	7.00 m · 10.60 m W × 0.05 m D
Pipe 6 (red)	pipe	X 0.00 m · Z 0.62 m	7.00 m · 13.60 m W × 0.05 m D
Rear stage pipe 1	pipe	X 0.00 m · Z -9.99 m	7.00 m · 10.60 m W × 0.05 m D
Pipe 8 (upstage red)	pipe	X 0.00 m · Z -3.58 m	7.00 m · 13.60 m W × 0.05 m D
Pipe 3 (red, at proscenium)	pipe	X 0.00 m · Z 5.71 m	7.00 m · 12.80 m W × 0.05 m D
Pipe 4 (red, first electric)	pipe	X 0.00 m · Z 4.68 m	7.00 m · 14.00 m W × 0.05 m D
Black pipe 2 (movers)	pipe	X 0.00 m · Z 1.48 m	7.00 m · 13.60 m W × 0.05 m D

FIXTURE SCHEDULE

Fixture	Manufacturer / model	Position / mount	Mode / output
VISUAL PLANNING · DMX PATCH WITHHELD			
F001	Unverified source fixture / PC 1k	PLOTTED	Unverified · Output excluded
F002	Unverified source fixture / PC 2k	Rear stage pipe 1	Unverified · Output excluded
F003	Unverified source fixture / PAR64 CP62	PLOTTED	Unverified · Output excluded
F004	Unverified source fixture / PC 2k	PLOTTED	Unverified · Output excluded
F005	Unverified source fixture / PC 2k	House centre bar (17-9)	Unverified · Output excluded
F006	Robe Lighting / Robin DL4S Profile	PLOTTED	Unverified · Output excluded
F007	Unverified source fixture / Robe Robin 600	Black pipe 2 (movers)	Unverified · Output excluded
F008	Unverified source fixture / PC 2k	Rear stage pipe 1	Unverified · Output excluded
F009	Robe Lighting / Robin T1 PC	FOH pipe (house)	Unverified · Output excluded
F010	Unverified source fixture / PAR64 CP61	Rear stage pipe 1	Unverified · Output excluded
F011	Unverified source fixture / PAR64 CP62	PLOTTED	Unverified · Output excluded
F012	Unverified source fixture / Robe Parfect 150	PLOTTED	Unverified · Output excluded
F013	Unverified source fixture / PC 2k	PLOTTED	Unverified · Output excluded
F014	Unverified source fixture / PC 2k	Rear stage pipe 1	Unverified · Output excluded
F015	Unverified source fixture / PC 2k	Pipe 6 (red)	Unverified · Output excluded
F016	Unverified source fixture / PC 1k	Pipe 6 (red)	Unverified · Output excluded
F017	ETC / Source Four Zoom 15-30	PLOTTED	Unverified · Output excluded
F018	ETC / Source Four Zoom 15-30	PLOTTED	Unverified · Output excluded
F019	Unverified source fixture / ADB 2k	PLOTTED	Unverified · Output excluded
F020	Robe Lighting / Robin T1 Profile	Black pipe 2 (movers)	Unverified · Output excluded

Planning reference only. Confirm installed modes and patch with the venue.

ISTARSKO NARODNO KAZALIŠTE - GRADSKO KAZALIŠTE PULA · Dvorana Ciscutti / velika scena

FIXTURE SCHEDULE · Dvorana Ciscutti / velika scena

HitLight · ISTARSKO NARODNO KAZALIŠTE - GRADSKO KAZALIŠTE PULA

Pula, Croatia

DWG HL · METRIC

Drawn HitLight

Generated from the saved show

SOURCE ccb98dc5da48

Fixture	Manufacturer / model	Position / mount	Mode / output
VISUAL PLANNING · DMX PATCH WITHHELD			
F021	Unverified source fixture / PC 1k	Pipe 7 (red)	Unverified · Output excluded
F022	Unverified source fixture / ADB 2k	PLOTTED	Unverified · Output excluded
F023	Unverified source fixture / PAR64 CP61	Rear stage pipe 1	Unverified · Output excluded
F024	Unverified source fixture / PC 2k	FOH pipe (house)	Unverified · Output excluded
F025	Unverified source fixture / PAR64 CP62	PLOTTED	Unverified · Output excluded
F026	Unverified source fixture / PC 2k	FOH pipe (house)	Unverified · Output excluded
F027	Unverified source fixture / PC 1k	Pipe 4 (red, first electric)	Unverified · Output excluded
F028	Unverified source fixture / Profile 1k	PLOTTED	Unverified · Output excluded
F029	Unverified source fixture / PC 1k	Pipe 4 (red, first electric)	Unverified · Output excluded
F030	Unverified source fixture / Robe Parfect 150	PLOTTED	Unverified · Output excluded
F031	Unverified source fixture / PAR64 CP62	PLOTTED	Unverified · Output excluded
F032	Unverified source fixture / PC 1k	Rear stage pipe 3 (upstage)	Unverified · Output excluded
F033	Unverified source fixture / PC 1k	Pipe 5 (red)	Unverified · Output excluded
F034	Unverified source fixture / PC 1k	PLOTTED	Unverified · Output excluded
F035	Unverified source fixture / PC 1k	Pipe 7 (red)	Unverified · Output excluded
F036	Unverified source fixture / PC 2k	Pipe 4 (red, first electric)	Unverified · Output excluded
F037	Unverified source fixture / PC 2k	House centre bar (17-9)	Unverified · Output excluded
F038	Unverified source fixture / PC 2k	PLOTTED	Unverified · Output excluded
F039	Unverified source fixture / PC 1k	Pipe 4 (red, first electric)	Unverified · Output excluded
F040	Unverified source fixture / Profile 1k	Rear stage pipe 3 (upstage)	Unverified · Output excluded

Planning reference only. Confirm installed modes and patch with the venue.

Fixture	Manufacturer / model	Position / mount	Mode / output
VISUAL PLANNING · DMX PATCH WITHHELD			
F041	Unverified source fixture / CYC 1k	Rear stage pipe 2	Unverified · Output excluded
F042	Unverified source fixture / PC 2k	House centre bar (17-9)	Unverified · Output excluded
F043	Unverified source fixture / PC 2k	Pipe 4 (red, first electric)	Unverified · Output excluded
F044	Unverified source fixture / ADB 2k	PLOTTED	Unverified · Output excluded
F045	Unverified source fixture / PC 1k	Pipe 5 (red)	Unverified · Output excluded
F046	Unverified source fixture / PAR64 CP62	PLOTTED	Unverified · Output excluded
F047	Unverified source fixture / PC 1k	Pipe 8 (upstage red)	Unverified · Output excluded
F048	Unverified source fixture / ADB 2k	PLOTTED	Unverified · Output excluded
F049	Unverified source fixture / PAR64 CP62	PLOTTED	Unverified · Output excluded
F050	Unverified source fixture / PC 1k	Pipe 7 (red)	Unverified · Output excluded
F051	Unverified source fixture / Profile 1k	PLOTTED	Unverified · Output excluded
F052	Unverified source fixture / PC 1k	Pipe 4 (red, first electric)	Unverified · Output excluded
F053	ETC / Source Four Zoom 15-30	PLOTTED	Unverified · Output excluded
F054	Unverified source fixture / PC 1k	Rear stage pipe 3 (upstage)	Unverified · Output excluded
F055	Unverified source fixture / PC 1k	Pipe 7 (red)	Unverified · Output excluded
F056	Unverified source fixture / PAR64 CP62	PLOTTED	Unverified · Output excluded
F057	Unverified source fixture / PC 1k	Pipe 5 (red)	Unverified · Output excluded
F058	Unverified source fixture / PC 1k	Pipe 5 (red)	Unverified · Output excluded
F059	Unverified source fixture / Robe Robin 600	Pipe 4 (red, first electric)	Unverified · Output excluded
F060	Unverified source fixture / PAR64 CP62	PLOTTED	Unverified · Output excluded

Planning reference only. Confirm installed modes and patch with the venue.

FIXTURE SCHEDULE · CONTINUED

Fixture	Manufacturer / model	Position / mount	Mode / output
VISUAL PLANNING · DMX PATCH WITHHELD			
F061	Unverified source fixture / Profile 1k	PLOTTED	Unverified · Output excluded
F062	Unverified source fixture / PC 1k	Pipe 8 (upstage red)	Unverified · Output excluded
F063	Unverified source fixture / PC 1k	Pipe 4 (red, first electric)	Unverified · Output excluded
F064	Unverified source fixture / PC 1k	Pipe 7 (red)	Unverified · Output excluded
F065	Unverified source fixture / PC 2k	Rear stage pipe 1	Unverified · Output excluded
F066	Unverified source fixture / PC 1k	PLOTTED	Unverified · Output excluded
F067	Unverified source fixture / PC 1k	Pipe 6 (red)	Unverified · Output excluded
F068	Unverified source fixture / Profile 1k	PLOTTED	Unverified · Output excluded
F069	Unverified source fixture / Robe Robin 600	Pipe 4 (red, first electric)	Unverified · Output excluded
F070	Robe Lighting / Robin DL4S Profile	FOH pipe (house)	Unverified · Output excluded
F071	Unverified source fixture / PC 1k	Pipe 4 (red, first electric)	Unverified · Output excluded
F072	Unverified source fixture / PC 2k	House centre bar (17-9)	Unverified · Output excluded
F073	Unverified source fixture / PAR64 CP61	Rear stage pipe 1	Unverified · Output excluded
F074	Unverified source fixture / PC 2k	House centre bar (17-9)	Unverified · Output excluded
F075	Unverified source fixture / PAR64 CP62	PLOTTED	Unverified · Output excluded
F076	Unverified source fixture / PC 1k	Pipe 6 (red)	Unverified · Output excluded
F077	Unverified source fixture / Profile 1k	PLOTTED	Unverified · Output excluded
F078	Unverified source fixture / PC 2k	FOH pipe (house)	Unverified · Output excluded
F079	Unverified source fixture / PC 1k	PLOTTED	Unverified · Output excluded
F080	Unverified source fixture / PC 1k	Pipe 5 (red)	Unverified · Output excluded

Planning reference only. Confirm installed modes and patch with the venue.

Fixture	Manufacturer / model	Position / mount	Mode / output
VISUAL PLANNING · DMX PATCH WITHHELD			
F081	Unverified source fixture / PC 1k	Pipe 7 (red)	Unverified · Output excluded
F082	Unverified source fixture / PC 2k	Pipe 6 (red)	Unverified · Output excluded
F083	Unverified source fixture / PC 1k	Pipe 3 (red, at proscenium)	Unverified · Output excluded
F084	Unverified source fixture / PC 1k	Pipe 3 (red, at proscenium)	Unverified · Output excluded
F085	Unverified source fixture / PC 2k	Pipe 4 (red, first electric)	Unverified · Output excluded
F086	Unverified source fixture / Robe MMX	Black pipe 1 (movers)	Unverified · Output excluded
F087	Robe Lighting / Robin DL4S Profile	PLOTTED	Unverified · Output excluded
F088	Unverified source fixture / PC 1k	PLOTTED	Unverified · Output excluded
F089	Unverified source fixture / Robe Robin 600	Black pipe 2 (movers)	Unverified · Output excluded
F090	Unverified source fixture / PC 1k	Pipe 3 (red, at proscenium)	Unverified · Output excluded
F091	Unverified source fixture / PC 2k	PLOTTED	Unverified · Output excluded
F092	Unverified source fixture / PC 2k	Pipe 4 (red, first electric)	Unverified · Output excluded
F093	Unverified source fixture / PAR64 CP62	PLOTTED	Unverified · Output excluded
F094	Unverified source fixture / PC 1k	Pipe 4 (red, first electric)	Unverified · Output excluded
F095	Unverified source fixture / PC 1k	Pipe 7 (red)	Unverified · Output excluded
F096	Unverified source fixture / PC 1k	Pipe 8 (upstage red)	Unverified · Output excluded
F097	ETC / Source Four Zoom 15-30	PLOTTED	Unverified · Output excluded
F098	Unverified source fixture / PC 1k	Pipe 7 (red)	Unverified · Output excluded
F099	ETC / Source Four Zoom 15-30	PLOTTED	Unverified · Output excluded
F100	Unverified source fixture / PC 2k	Rear stage pipe 1	Unverified · Output excluded

Planning reference only. Confirm installed modes and patch with the venue.

Fixture	Manufacturer / model	Position / mount	Mode / output
VISUAL PLANNING · DMX PATCH WITHHELD			
F101	Unverified source fixture / PAR64 CP62	PLOTTED	Unverified · Output excluded
F102	Unverified source fixture / CYC 1k	Rear stage pipe 2	Unverified · Output excluded
F103	Unverified source fixture / PC 1k	PLOTTED	Unverified · Output excluded
F104	Unverified source fixture / PC 2k	Pipe 6 (red)	Unverified · Output excluded
F105	Unverified source fixture / PC 1k	PLOTTED	Unverified · Output excluded
F106	Unverified source fixture / PC 2k	House centre bar (17-9)	Unverified · Output excluded
F107	Robe Lighting / Robin T1 Profile	Pipe 4 (red, first electric)	Unverified · Output excluded
F108	Unverified source fixture / PC 1k	Pipe 6 (red)	Unverified · Output excluded
F109	Unverified source fixture / Robe MMX	Black pipe 1 (movers)	Unverified · Output excluded
F110	Robe Lighting / Robin T1 Profile	Pipe 4 (red, first electric)	Unverified · Output excluded
F111	Unverified source fixture / PC 2k	PLOTTED	Unverified · Output excluded
F112	Unverified source fixture / PC 1k	Pipe 5 (red)	Unverified · Output excluded
F113	Unverified source fixture / PC 1k	Pipe 4 (red, first electric)	Unverified · Output excluded
F114	Unverified source fixture / PC 1k	Pipe 8 (upstage red)	Unverified · Output excluded
F115	Unverified source fixture / PC 2k	Rear stage pipe 1	Unverified · Output excluded
F116	Unverified source fixture / PC 1k	PLOTTED	Unverified · Output excluded
F117	ETC / Source Four Zoom 15-30	PLOTTED	Unverified · Output excluded
F118	Robe Lighting / Robin T1 Profile	Pipe 4 (red, first electric)	Unverified · Output excluded
F119	Unverified source fixture / PC 2k	PLOTTED	Unverified · Output excluded
F120	Unverified source fixture / PAR64 CP62	PLOTTED	Unverified · Output excluded

Planning reference only. Confirm installed modes and patch with the venue.

Fixture	Manufacturer / model	Position / mount	Mode / output
VISUAL PLANNING · DMX PATCH WITHHELD			
F121	Unverified source fixture / Profile 1k	PLOTTED	Unverified · Output excluded
F122	Unverified source fixture / PC 2k	PLOTTED	Unverified · Output excluded
F123	Robe Lighting / Robin T1 PC	FOH pipe (house)	Unverified · Output excluded
F124	Unverified source fixture / PC 1k	Pipe 5 (red)	Unverified · Output excluded
F125	Unverified source fixture / PC 1k	Pipe 5 (red)	Unverified · Output excluded
F126	Unverified source fixture / PC 2k	Pipe 6 (red)	Unverified · Output excluded
F127	Unverified source fixture / Robe 350 BW	Rear stage pipe 1	Unverified · Output excluded
F128	Unverified source fixture / LED Profile	PLOTTED	Unverified · Output excluded
F129	Unverified source fixture / Robe 350 BW	Black pipe 1 (movers)	Unverified · Output excluded
F130	Unverified source fixture / Unidentified small profile	House centre bar (17-9)	Unverified · Output excluded
F131	Unverified source fixture / Robe Parfect 100	PLOTTED	Unverified · Output excluded
F132	Unverified source fixture / Robe 350 BW	Rear stage pipe 1	Unverified · Output excluded
F133	Unverified source fixture / Robe 150 BW	Pipe 8 (upstage red)	Unverified · Output excluded
F134	Unverified source fixture / Robe 350 BW	Black pipe 1 (movers)	Unverified · Output excluded
F135	Unverified source fixture / Robe 150 BW	Pipe 8 (upstage red)	Unverified · Output excluded
F136	Unverified source fixture / Robe 150 BW	Pipe 8 (upstage red)	Unverified · Output excluded
F137	Unverified source fixture / Robe 150 BW	Pipe 8 (upstage red)	Unverified · Output excluded
F138	Unverified source fixture / LED Profile	PLOTTED	Unverified · Output excluded
F139	Unverified source fixture / Robe 350 BW	Rear stage pipe 1	Unverified · Output excluded
F140	Unverified source fixture / PAR64 CP61	Rear stage pipe 1	Unverified · Output excluded

Planning reference only. Confirm installed modes and patch with the venue.

Fixture	Manufacturer / model	Position / mount	Mode / output
VISUAL PLANNING · DMX PATCH WITHHELD			
F141	Unverified source fixture / LED Profile	PLOTTED	Unverified · Output excluded
F142	Unverified source fixture / Robe 350 BW	Black pipe 1 (movers)	Unverified · Output excluded
F143	Unverified source fixture / Robe Parfect 100	PLOTTED	Unverified · Output excluded

Planning reference only. Confirm installed modes and patch with the venue.

HitLight

VALIDATION APPENDIX

WARNING · PATCH_WITHHELD

DMX patch facts are withheld pending source verification. This planning document cannot be used for hardware output.

Objects: — · Remediation: review the source facts and regenerate.

WARNING · MODE_UNVERIFIED

DMX modes are unverified; output remains excluded.

Objects: F001–F143 · Remediation: review the source facts and regenerate.

WARNING · FIXTURE_DISABLED

Fixtures are disabled for this visual planning reconstruction.

Objects: F001–F143 · Remediation: review the source facts and regenerate.

WARNING · TITLE_METADATA_INCOMPLETE

Some professional title-block metadata is missing; the document will show an em dash.

Objects: 6e1024c02d9544a29b3c898c · Remediation: review the source facts and regenerate.

HitLight

VENUE & DRAWING SOURCES

ISTARSKO NARODNO KAZALIŠTE - GRADSKO KAZALIŠTE PULA

Dvorana Ciscutti / velika scena · Published house plot

Pula, HR

https://www.ink.hr/

Sources checked 2026-10-19

Generated by HitLight from the reviewed partial ISTARSKO NARODNO KAZALIŠTE - GRADSKO KAZALIŠTE PULA reconstruction. Venue sources are cited as facts; their original artwork remains private.

Symbols: HitLight-owned category artwork. No manufacturer model geometry or original source pages included.

Partial source-based planning reconstruction; the current installation and complete fixture census are unverified.

Source-matched catalogue bodies are shown where available. Unresolved source identities remain labelled visual markers. Installed modes and DMX patch require verification; visual-only fixtures remain excluded from output.

128 of 143 source-labelled fixture records retain unconfirmed exact installed identities or modes; original printed names and display substitutions remain qualified.

143 records display 124 approximate public catalogue housings or labelled donors and 19 visual fallbacks. 2 display references use newly authored generic flood/PAR class housings. These do not identify installed products or verify wattage, optics, native DMX, dimming, rigging or hardware. Original source, geometry, mode, patch and output-exclusion qualifications remain.

143 source-based records display 126 approximate public catalogue housings or labelled donors and 17 visual fallbacks. 2 existing Robe references now use the current public bodies. All fixture IDs and records, names/source/donor labels, selected modes, patch/enabled state, saved layouts/mounts and room geometry are unchanged. Body/pivot/aperture data and derived hanging height change; optics, trim and source currency remain unverified.

MMX source-native channel/range/default tables are unchanged. Its catalogue category becomes movingHead; inferred tilt/aim metadata and conservative static frost/iris bounds plus gobo-choice metadata also change. This does not establish calibrated stage aiming, current field setup or hardware acceptance; no output is newly enabled.

Approximate planning view; not official venue paperwork or output-ready. Original HitLight symbols only; no source pages, OEM meshes, photos or logos. Original files remain private; modes and patch unverified.

Official venue/operator page: https://www.ink.hr/tehnicki-podaci/ · checked 2026-10-19

PDF: https://www.ink.hr/wp-content/uploads/2024/04/DVORANA-CISCUTTI.pdf · checked 2026-10-19

PDF: https://www.ink.hr/wp-content/uploads/2021/10/MALA-DVORANA-INK.pdf · checked 2026-10-19

PDF: https://www.ink.hr/wp-content/uploads/2021/09/PLAN_POZORNICE.pdf · checked 2026-10-19

PDF: https://www.ink.hr/wp-content/uploads/2024/03/INK-MASTER.pdf · checked 2026-10-19

PDF: https://www.ink.hr/wp-content/uploads/2024/03/MALA-SCENA-MASTER.pdf · checked 2026-10-19

Official theatre registry, institution entry:
https://data.gov.hr/ckan/dataset/a847169c-c6d6-46a7-aaba-d85d6e19b40d/resource/9af93987-3399-4dcd-9dce-a2222d76b47c/download/data.json · checked 2026-10-19

Public venue page:
https://www.hitlight.app/venues/croatia/istarsko-narodno-kazaliste-gradsko-kazaliste-pula-6e1024c0

HitLight | hitlight.app