
UPSTAGE

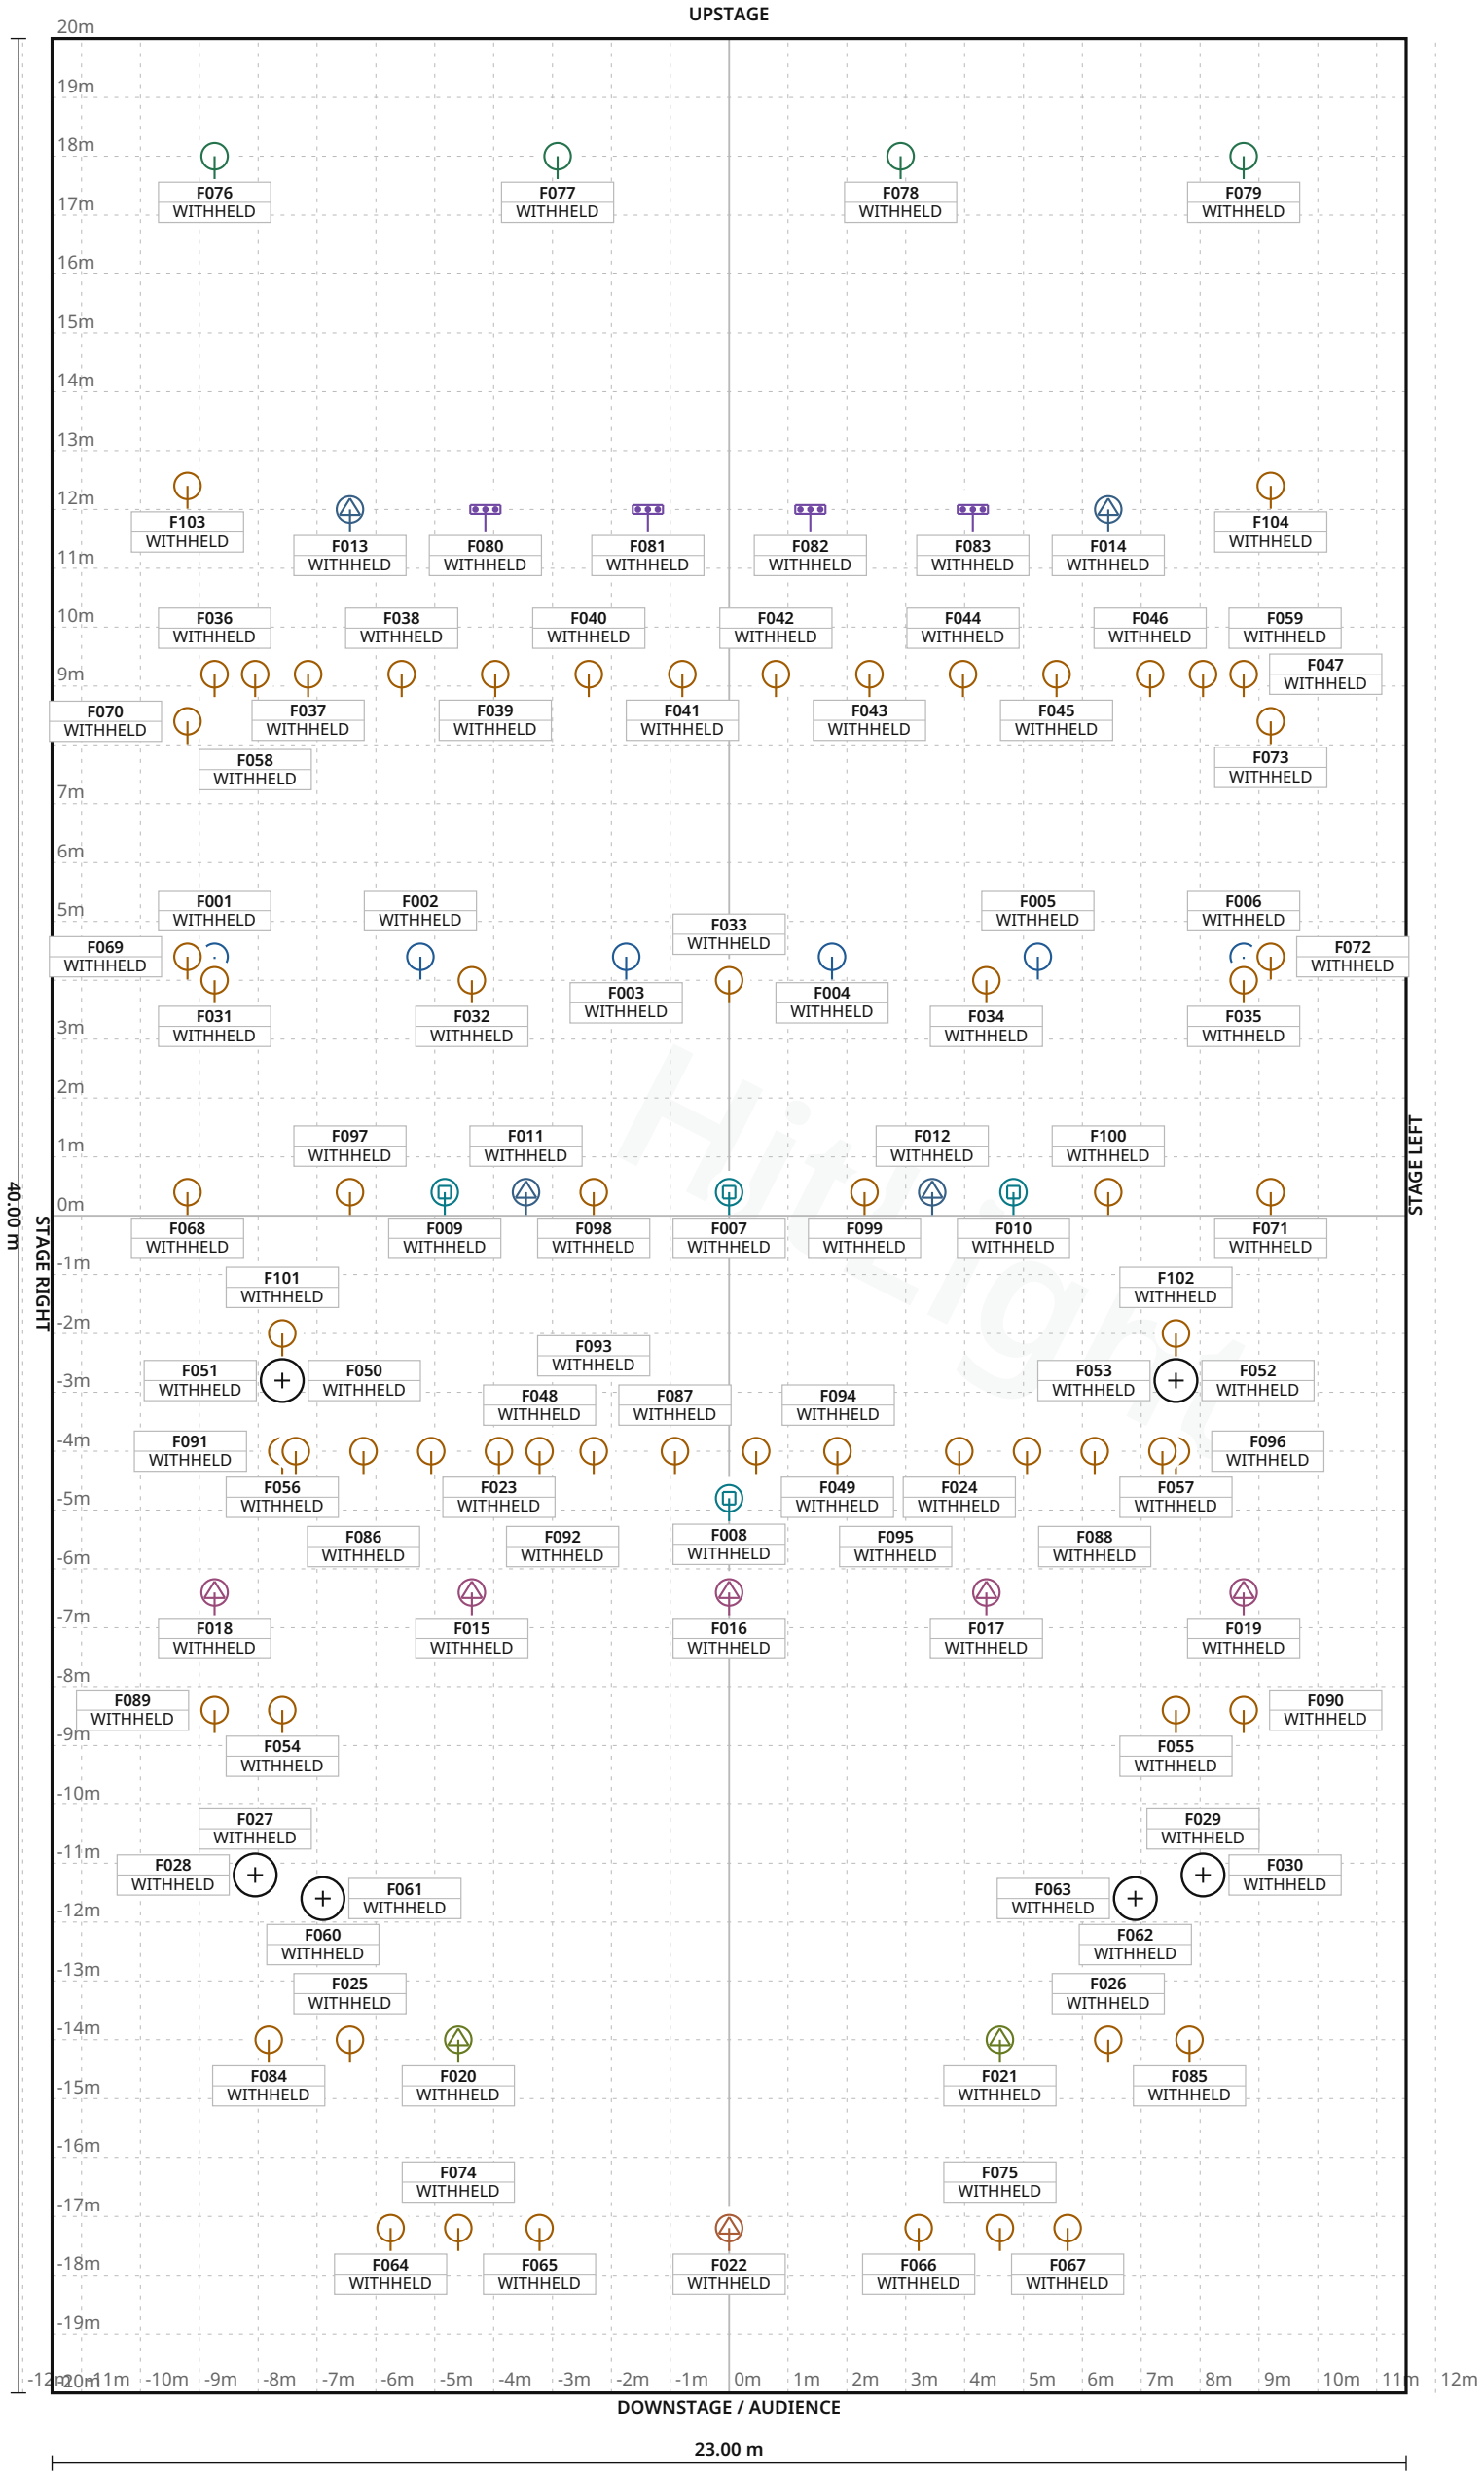

FIXTURE LEGEND

- **Source 4wrd** — Color — PAR Light · 6×
- **Visual** — substitute · Basic Conventional — PAR Light · 74×
- **Visual** — substitute · Basic LED PAR RGBDim — PAR Light · 4×
- **Visual** — substitute · LED BAR 6 CH - H — LED Bar · 4×
- **A8** — Moving Head · 4×
- **P7** — Profile Spot · 4×
- **P10 Profile HP** — Profile Spot · 5×
- **P12 Profile HP** — Profile Spot · 2×
- **P18 Profile HP** — Profile Spot · 1×

Stage 23.00 m W × 40.00 m D · Grid 1 m

Stadttheater Amberg · Documented rig · room assignment unverified

LIGHT PLOT · PLAN · Documented rig · room assignment unverified

HitLight · Stadttheater Amberg

Schrannenplatz 8, 92224, Amberg, Germany

DWG HL · SCALE 1:125 · metric · PRINT AT 100%

Drawn HitLight

Generated from the saved show

SOURCE 308fc3f77f30

SYMBOL LEGEND

9 TYPES · 104 FIXTURES · COLOUR BY TYPE



ETC Source 4wrd Color

PAR Light · Standard mode · 6 ch · category symbol

6 physical · 6 plotted

0 disabled · 0 unplaced



HitLight placeholder Visual substitute · Basic Conventional

PAR Light · Default · 1 ch · category symbol

74 physical · 74 plotted

0 disabled · 0 unplaced



HitLight placeholder Visual substitute · Basic LED PAR RGBDim

PAR Light · Standard mode · 4 ch · category symbol

4 physical · 4 plotted

0 disabled · 0 unplaced



HitLight placeholder Visual substitute · LED BAR 6 CH - H

LED Bar · 9 CH · 6 ch · category symbol

4 physical · 4 plotted

0 disabled · 0 unplaced



JB-Lighting A8

Moving Head · Compressed 16Bit C16 (19) · 19 ch · category symbol

4 physical · 4 plotted

0 disabled · 0 unplaced



JB-Lighting P7

Profile Spot · Mode 1 · 26 ch · category symbol

4 physical · 4 plotted

0 disabled · 0 unplaced



JB-Lighting P10 Profile HP

Profile Spot · Mode 1 (40 ch) · 40 ch · category symbol

5 physical · 5 plotted

0 disabled · 0 unplaced



JB-Lighting P12 Profile HP

Profile Spot · Profile Mode 1 (42 ch) Frame Mode AB · 42 ch · category symbol

2 physical · 2 plotted

0 disabled · 0 unplaced

Stadttheater Amberg · Documented rig · room assignment unverified

SYMBOL LEGEND · Documented rig · room assignment unverified

HitLight · Stadttheater Amberg

Schrannenplatz 8, 92224, Amberg, Germany

DWG HL · METRIC

Drawn HitLight

Generated from the saved show

SOURCE 308fc3f77f30

JB-Lighting P18 Profile HP

Profile Spot · Mode 1 (42 ch) · 42 ch · category symbol

1 physical · 1 plotted

0 disabled · 0 unplaced

HitLight

Stadttheater Amberg · Documented rig · room assignment unverified

SYMBOL LEGEND · Documented rig · room assignment unverified

HitLight · Stadttheater Amberg

Schrannenplatz 8, 92224, Amberg, Germany

DWG HL · METRIC

Drawn HitLight

Generated from the saved show

SOURCE 308fc3f77f30

GENERAL NOTES

1. Source-based lighting plan. Confirm the current rig with the venue.
2. PARTIAL: included fixtures are not a full physical-unit census.
3. DMX PATCH WITHHELD: provisional or unchecked addresses are not published.
4. The reconstruction retains its documented coverage and geometry assumptions; confirm the current setup with the venue.

HitLight

DMX PATCH

104 FIXTURES · 0 UNIVERSES

Fixture / name	Manufacturer / model	Mode	Ch	DMX	Range	Position / mount	Status / notes
UNPATCHED / INVALID							
F001 · ETCSource4wrdColor · 1101	ETC / Source 4wrd Color	Standard mode	6	WITHHELD	TBC	UNPLACED	Enabled
F002 · ETCSource4wrdColor · 1102	ETC / Source 4wrd Color	Standard mode	6	WITHHELD	TBC	UNPLACED	Enabled
F003 · ETCSource4wrdColor · 1103	ETC / Source 4wrd Color	Standard mode	6	WITHHELD	TBC	UNPLACED	Enabled
F004 · ETCSource4wrdColor · 1104	ETC / Source 4wrd Color	Standard mode	6	WITHHELD	TBC	UNPLACED	Enabled
F005 · ETCSource4wrdColor · 1105	ETC / Source 4wrd Color	Standard mode	6	WITHHELD	TBC	UNPLACED	Enabled
F006 · ETCSource4wrdColor · 1106	ETC / Source 4wrd Color	Standard mode	6	WITHHELD	TBC	UNPLACED	Enabled
F007 · JBLightingA8 · 1507	JB-Lighting / A8	Compressed 16Bit C16 (...	19	WITHHELD	TBC	UNPLACED	Enabled
F008 · JBLightingA8 · 1508	JB-Lighting / A8	Compressed 16Bit C16 (...	19	WITHHELD	TBC	UNPLACED	Enabled
F009 · JBLightingA8 · 1509	JB-Lighting / A8	Compressed 16Bit C16 (...	19	WITHHELD	TBC	UNPLACED	Enabled
F010 · JBLightingA8 · 1512	JB-Lighting / A8	Compressed 16Bit C16 (...	19	WITHHELD	TBC	UNPLACED	Enabled
F011 · JBLightingP7 · 1510	JB-Lighting / P7	Mode 1	26	WITHHELD	TBC	UNPLACED	Enabled
F012 · JBLightingP7 · 1511	JB-Lighting / P7	Mode 1	26	WITHHELD	TBC	UNPLACED	Enabled
F013 · JBLightingP7 · 1513	JB-Lighting / P7	Mode 1	26	WITHHELD	TBC	UNPLACED	Enabled
F014 · JBLightingP7 · 1514	JB-Lighting / P7	Mode 1	26	WITHHELD	TBC	UNPLACED	Enabled
F015 · JBLightingP10ProfileHP · 1...	JB-Lighting / P10 Profile HP	Mode 1 (40 ch)	40	WITHHELD	TBC	UNPLACED	Enabled
F016 · JBLightingP10ProfileHP · 1...	JB-Lighting / P10 Profile HP	Mode 1 (40 ch)	40	WITHHELD	TBC	UNPLACED	Enabled
F017 · JBLightingP10ProfileHP · 1...	JB-Lighting / P10 Profile HP	Mode 1 (40 ch)	40	WITHHELD	TBC	UNPLACED	Enabled
F018 · JBLightingP10ProfileHP · 1...	JB-Lighting / P10 Profile HP	Mode 1 (40 ch)	40	WITHHELD	TBC	UNPLACED	Enabled
F019 · JBLightingP10ProfileHP · 1...	JB-Lighting / P10 Profile HP	Mode 1 (40 ch)	40	WITHHELD	TBC	UNPLACED	Enabled
F020 · JBLightingP12ProfileHP · 1...	JB-Lighting / P12 Profile HP	Profile Mode 1 (42 ch)...	42	WITHHELD	TBC	UNPLACED	Enabled

No patched universes

Stadttheater Amberg · Documented rig · room assignment unverified

DMX PATCH · Documented rig · room assignment unverified

HitLight · Stadttheater Amberg

Schrannenplatz 8, 92224, Amberg, Germany

DWG HL · METRIC

Drawn HitLight

Generated from the saved show

SOURCE 308fc3f77f30

DMX PATCH · CONTINUED

104 FIXTURES · 0 UNIVERSES

Fixture / name	Manufacturer / model	Mode	Ch	DMX	Range	Position / mount	Status / notes
UNPATCHED / INVALID							
F021 · JBLightingP12ProfileHP · 1...	JB-Lighting / P12 Profile HP	Profile Mode 1 (42 ch)...	42	WITHHELD	TBC	UNPLACED	Enabled
F022 · JBLightingP18ProfileHP · 1...	JB-Lighting / P18 Profile HP	Mode 1 (42 ch)	42	WITHHELD	TBC	UNPLACED	Enabled
F023 · PLACEHOLDER · ADBWarp · 120	HitLight placeholder / Visual substitute ...	Default	1	WITHHELD	TBC	UNPLACED	Enabled
F024 · PLACEHOLDER · ADBWarp · 126	HitLight placeholder / Visual substitute ...	Default	1	WITHHELD	TBC	UNPLACED	Enabled
F025 · PLACEHOLDER · ADBWarp12–...	HitLight placeholder / Visual substitute ...	Default	1	WITHHELD	TBC	UNPLACED	Enabled
F026 · PLACEHOLDER · ADBWarp12–...	HitLight placeholder / Visual substitute ...	Default	1	WITHHELD	TBC	UNPLACED	Enabled
F027 · PLACEHOLDER · ADBWarp12–...	HitLight placeholder / Visual substitute ...	Default	1	WITHHELD	TBC	UNPLACED	Enabled
F028 · PLACEHOLDER · ADBWarp12–...	HitLight placeholder / Visual substitute ...	Default	1	WITHHELD	TBC	UNPLACED	Enabled
F029 · PLACEHOLDER · ADBWarp12–...	HitLight placeholder / Visual substitute ...	Default	1	WITHHELD	TBC	UNPLACED	Enabled
F030 · PLACEHOLDER · ADBWarp12–...	HitLight placeholder / Visual substitute ...	Default	1	WITHHELD	TBC	UNPLACED	Enabled
F031 · PLACEHOLDER · ETCconventio...	HitLight placeholder / Visual substitute ...	Default	1	WITHHELD	TBC	UNPLACED	Enabled
F032 · PLACEHOLDER · ETCconventio...	HitLight placeholder / Visual substitute ...	Default	1	WITHHELD	TBC	UNPLACED	Enabled
F033 · PLACEHOLDER · ETCconventio...	HitLight placeholder / Visual substitute ...	Default	1	WITHHELD	TBC	UNPLACED	Enabled
F034 · PLACEHOLDER · ETCconventio...	HitLight placeholder / Visual substitute ...	Default	1	WITHHELD	TBC	UNPLACED	Enabled
F035 · PLACEHOLDER · ETCconventio...	HitLight placeholder / Visual substitute ...	Default	1	WITHHELD	TBC	UNPLACED	Enabled
F036 · PLACEHOLDER · ETCconventio...	HitLight placeholder / Visual substitute ...	Default	1	WITHHELD	TBC	UNPLACED	Enabled
F037 · PLACEHOLDER · ETCconventio...	HitLight placeholder / Visual substitute ...	Default	1	WITHHELD	TBC	UNPLACED	Enabled
F038 · PLACEHOLDER · ETCconventio...	HitLight placeholder / Visual substitute ...	Default	1	WITHHELD	TBC	UNPLACED	Enabled
F039 · PLACEHOLDER · ETCconventio...	HitLight placeholder / Visual substitute ...	Default	1	WITHHELD	TBC	UNPLACED	Enabled
F040 · PLACEHOLDER · ETCconventio...	HitLight placeholder / Visual substitute ...	Default	1	WITHHELD	TBC	UNPLACED	Enabled

No patched universes

Stadttheater Amberg · Documented rig · room assignment unverified

DMX PATCH · Documented rig · room assignment unverified

HitLight · Stadttheater Amberg

Schrannenplatz 8, 92224, Amberg, Germany

DWG HL · METRIC

Drawn HitLight

Generated from the saved show

SOURCE 308fc3f77f30

DMX PATCH · CONTINUED

Fixture / name	Manufacturer / model	Mode	Ch	DMX	Range	Position / mount	Status / notes
UNPATCHED / INVALID							
F041 · PLACEHOLDER · ETCconventio…	HitLight placeholder / Visual substitute …	Default	1	WITHHELD	TBC	UNPLACED	Enabled
F042 · PLACEHOLDER · ETCconventio…	HitLight placeholder / Visual substitute …	Default	1	WITHHELD	TBC	UNPLACED	Enabled
F043 · PLACEHOLDER · ETCconventio…	HitLight placeholder / Visual substitute …	Default	1	WITHHELD	TBC	UNPLACED	Enabled
F044 · PLACEHOLDER · ETCconventio…	HitLight placeholder / Visual substitute …	Default	1	WITHHELD	TBC	UNPLACED	Enabled
F045 · PLACEHOLDER · ETCconventio…	HitLight placeholder / Visual substitute …	Default	1	WITHHELD	TBC	UNPLACED	Enabled
F046 · PLACEHOLDER · ETCconventio…	HitLight placeholder / Visual substitute …	Default	1	WITHHELD	TBC	UNPLACED	Enabled
F047 · PLACEHOLDER · ETCconventio…	HitLight placeholder / Visual substitute …	Default	1	WITHHELD	TBC	UNPLACED	Enabled
F048 · PLACEHOLDER · ETCconventio…	HitLight placeholder / Visual substitute …	Default	1	WITHHELD	TBC	UNPLACED	Enabled
F049 · PLACEHOLDER · ETCconventio…	HitLight placeholder / Visual substitute …	Default	1	WITHHELD	TBC	UNPLACED	Enabled
F050 · PLACEHOLDER · ETCSourceFo…	HitLight placeholder / Visual substitute …	Default	1	WITHHELD	TBC	UNPLACED	Enabled
F051 · PLACEHOLDER · ETCSourceFo…	HitLight placeholder / Visual substitute …	Default	1	WITHHELD	TBC	UNPLACED	Enabled
F052 · PLACEHOLDER · ETCSourceFo…	HitLight placeholder / Visual substitute …	Default	1	WITHHELD	TBC	UNPLACED	Enabled
F053 · PLACEHOLDER · ETCSourceFo…	HitLight placeholder / Visual substitute …	Default	1	WITHHELD	TBC	UNPLACED	Enabled
F054 · PLACEHOLDER · ETCSourceFo…	HitLight placeholder / Visual substitute …	Default	1	WITHHELD	TBC	UNPLACED	Enabled
F055 · PLACEHOLDER · ETCSourceFo…	HitLight placeholder / Visual substitute …	Default	1	WITHHELD	TBC	UNPLACED	Enabled
F056 · PLACEHOLDER · ETCSourceV F…	HitLight placeholder / Visual substitute …	Default	1	WITHHELD	TBC	UNPLACED	Enabled
F057 · PLACEHOLDER · ETCSourceV F…	HitLight placeholder / Visual substitute …	Default	1	WITHHELD	TBC	UNPLACED	Enabled
F058 · PLACEHOLDER · ETCSourceV F…	HitLight placeholder / Visual substitute …	Default	1	WITHHELD	TBC	UNPLACED	Enabled
F059 · PLACEHOLDER · ETCSourceV F…	HitLight placeholder / Visual substitute …	Default	1	WITHHELD	TBC	UNPLACED	Enabled
F060 · PLACEHOLDER · ETCSourceVS…	HitLight placeholder / Visual substitute …	Default	1	WITHHELD	TBC	UNPLACED	Enabled

No patched universes

Stadttheater Amberg · Documented rig · room assignment unverified

DMX PATCH · Documented rig · room assignment unverified

HitLight · Stadttheater Amberg

Schrannenplatz 8, 92224, Amberg, Germany

DWG HL · METRIC

Drawn HitLight

Generated from the saved show

SOURCE 308fc3f77f30

DMX PATCH · CONTINUED

Fixture / name	Manufacturer / model	Mode	Ch	DMX	Range	Position / mount	Status / notes
UNPATCHED / INVALID							
F061 · PLACEHOLDER · ETCSourceVS…	HitLight placeholder / Visual substitute …	Default	1	WITHHELD	TBC	UNPLACED	Enabled
F062 · PLACEHOLDER · ETCSourceVS…	HitLight placeholder / Visual substitute …	Default	1	WITHHELD	TBC	UNPLACED	Enabled
F063 · PLACEHOLDER · ETCSourceVS…	HitLight placeholder / Visual substitute …	Default	1	WITHHELD	TBC	UNPLACED	Enabled
F064 · PLACEHOLDER · ETCSourceVS…	HitLight placeholder / Visual substitute …	Default	1	WITHHELD	TBC	UNPLACED	Enabled
F065 · PLACEHOLDER · ETCSourceVS…	HitLight placeholder / Visual substitute …	Default	1	WITHHELD	TBC	UNPLACED	Enabled
F066 · PLACEHOLDER · ETCSourceVS…	HitLight placeholder / Visual substitute …	Default	1	WITHHELD	TBC	UNPLACED	Enabled
F067 · PLACEHOLDER · ETCSourceVS…	HitLight placeholder / Visual substitute …	Default	1	WITHHELD	TBC	UNPLACED	Enabled
F068 · PLACEHOLDER · FHR1000Lucif…	HitLight placeholder / Visual substitute …	Default	1	WITHHELD	TBC	UNPLACED	Enabled
F069 · PLACEHOLDER · FHR1000Lucif…	HitLight placeholder / Visual substitute …	Default	1	WITHHELD	TBC	UNPLACED	Enabled
F070 · PLACEHOLDER · FHR1000Lucif…	HitLight placeholder / Visual substitute …	Default	1	WITHHELD	TBC	UNPLACED	Enabled
F071 · PLACEHOLDER · FHR1000Lucif…	HitLight placeholder / Visual substitute …	Default	1	WITHHELD	TBC	UNPLACED	Enabled
F072 · PLACEHOLDER · FHR1000Lucif…	HitLight placeholder / Visual substitute …	Default	1	WITHHELD	TBC	UNPLACED	Enabled
F073 · PLACEHOLDER · FHR1000Lucif…	HitLight placeholder / Visual substitute …	Default	1	WITHHELD	TBC	UNPLACED	Enabled
F074 · PLACEHOLDER · HPZ21111–22 …	HitLight placeholder / Visual substitute …	Default	1	WITHHELD	TBC	UNPLACED	Enabled
F075 · PLACEHOLDER · HPZ21111–22 …	HitLight placeholder / Visual substitute …	Default	1	WITHHELD	TBC	UNPLACED	Enabled
F076 · PLACEHOLDER · IgnitionCo9L…	HitLight placeholder / Visual substitute …	Standard mode	4	WITHHELD	TBC	UNPLACED	Enabled
F077 · PLACEHOLDER · IgnitionCo9L…	HitLight placeholder / Visual substitute …	Standard mode	4	WITHHELD	TBC	UNPLACED	Enabled
F078 · PLACEHOLDER · IgnitionCo9L…	HitLight placeholder / Visual substitute …	Standard mode	4	WITHHELD	TBC	UNPLACED	Enabled
F079 · PLACEHOLDER · IgnitionCo9L…	HitLight placeholder / Visual substitute …	Standard mode	4	WITHHELD	TBC	UNPLACED	Enabled
F080 · PLACEHOLDER · LEDbarRGBA…	HitLight placeholder / Visual substitute …	9 CH	6	WITHHELD	TBC	UNPLACED	Enabled

No patched universes

Stadttheater Amberg · Documented rig · room assignment unverified

DMX PATCH · Documented rig · room assignment unverified

HitLight · Stadttheater Amberg

Schrannenplatz 8, 92224, Amberg, Germany

DWG HL · METRIC

Drawn HitLight

Generated from the saved show

SOURCE 308fc3f77f30

DMX PATCH · CONTINUED

Fixture / name	Manufacturer / model	Mode	Ch	DMX	Range	Position / mount	Status / notes
UNPATCHED / INVALID							
F081 · PLACEHOLDER · LEDbarRGBA...	HitLight placeholder / Visual substitute ...	9 CH	6	WITHHELD	TBC	UNPLACED	Enabled
F082 · PLACEHOLDER · LEDbarRGBA...	HitLight placeholder / Visual substitute ...	9 CH	6	WITHHELD	TBC	UNPLACED	Enabled
F083 · PLACEHOLDER · LEDbarRGBA...	HitLight placeholder / Visual substitute ...	9 CH	6	WITHHELD	TBC	UNPLACED	Enabled
F084 · PLACEHOLDER · Niethammer...	HitLight placeholder / Visual substitute ...	Default	1	WITHHELD	TBC	UNPLACED	Enabled
F085 · PLACEHOLDER · Niethammer...	HitLight placeholder / Visual substitute ...	Default	1	WITHHELD	TBC	UNPLACED	Enabled
F086 · PLACEHOLDER · Niethammerp...	HitLight placeholder / Visual substitute ...	Default	1	WITHHELD	TBC	UNPLACED	Enabled
F087 · PLACEHOLDER · Niethammerp...	HitLight placeholder / Visual substitute ...	Default	1	WITHHELD	TBC	UNPLACED	Enabled
F088 · PLACEHOLDER · Niethammerp...	HitLight placeholder / Visual substitute ...	Default	1	WITHHELD	TBC	UNPLACED	Enabled
F089 · PLACEHOLDER · PC1kWparkett...	HitLight placeholder / Visual substitute ...	Default	1	WITHHELD	TBC	UNPLACED	Enabled
F090 · PLACEHOLDER · PC1kWparkett...	HitLight placeholder / Visual substitute ...	Default	1	WITHHELD	TBC	UNPLACED	Enabled
F091 · PLACEHOLDER · PC2kW portal...	HitLight placeholder / Visual substitute ...	Default	1	WITHHELD	TBC	UNPLACED	Enabled
F092 · PLACEHOLDER · PC2kW portal...	HitLight placeholder / Visual substitute ...	Default	1	WITHHELD	TBC	UNPLACED	Enabled
F093 · PLACEHOLDER · PC2kW portal...	HitLight placeholder / Visual substitute ...	Default	1	WITHHELD	TBC	UNPLACED	Enabled
F094 · PLACEHOLDER · PC2kW portal...	HitLight placeholder / Visual substitute ...	Default	1	WITHHELD	TBC	UNPLACED	Enabled
F095 · PLACEHOLDER · PC2kW portal...	HitLight placeholder / Visual substitute ...	Default	1	WITHHELD	TBC	UNPLACED	Enabled
F096 · PLACEHOLDER · PC2kW portal...	HitLight placeholder / Visual substitute ...	Default	1	WITHHELD	TBC	UNPLACED	Enabled
F097 · PLACEHOLDER · PC2kW stage ...	HitLight placeholder / Visual substitute ...	Default	1	WITHHELD	TBC	UNPLACED	Enabled
F098 · PLACEHOLDER · PC2kW stage ...	HitLight placeholder / Visual substitute ...	Default	1	WITHHELD	TBC	UNPLACED	Enabled
F099 · PLACEHOLDER · PC2kW stage ...	HitLight placeholder / Visual substitute ...	Default	1	WITHHELD	TBC	UNPLACED	Enabled
F100 · PLACEHOLDER · PC2kW stage ...	HitLight placeholder / Visual substitute ...	Default	1	WITHHELD	TBC	UNPLACED	Enabled

No patched universes

Stadttheater Amberg · Documented rig · room assignment unverified

DMX PATCH · Documented rig · room assignment unverified

HitLight · Stadttheater Amberg

Schrannenplatz 8, 92224, Amberg, Germany

DWG HL · METRIC

Drawn HitLight

Generated from the saved show

SOURCE 308fc3f77f30

DMX PATCH · CONTINUED

Fixture / name	Manufacturer / model	Mode	Ch	DMX	Range	Position / mount	Status / notes
UNPATCHED / INVALID							
F101 · PLACEHOLDER · PC2kW tower ...	HitLight placeholder / Visual substitute ...	Default	1	WITHHELD	TBC	UNPLACED	Enabled
F102 · PLACEHOLDER · PC2kW tower ...	HitLight placeholder / Visual substitute ...	Default	1	WITHHELD	TBC	UNPLACED	Enabled
F103 · PLACEHOLDER · StrandCantat...	HitLight placeholder / Visual substitute ...	Default	1	WITHHELD	TBC	UNPLACED	Enabled
F104 · PLACEHOLDER · StrandCantat...	HitLight placeholder / Visual substitute ...	Default	1	WITHHELD	TBC	UNPLACED	Enabled

No patched universes

HitLight

Stadttheater Amberg · Documented rig · room assignment unverified

DMX PATCH · Documented rig · room assignment unverified

HitLight · Stadttheater Amberg

Schrannenplatz 8, 92224, Amberg, Germany

DWG HL · METRIC

Drawn HitLight

Generated from the saved show

SOURCE 308fc3f77f30

VALIDATION APPENDIX

WARNING · PATCH_WITHHELD

DMX patch facts are withheld pending source verification. This planning document cannot be used for hardware output.

Objects: — · Remediation: correct the saved show data and regenerate.

ERROR · STAGE_DIMENSIONS_UNCONFIRMED

Confirm the stage dimensions before producing a final technical document.

Objects: AF71C431-BCA3-4A01-AEDB-0A8748B41F09 · Remediation: correct the saved show data and regenerate.

WARNING · TITLE_METADATA_INCOMPLETE

Some professional title-block metadata is missing; the document will show an em dash.

Objects: 6e1845b7a8868379e0b18a92 · Remediation: correct the saved show data and regenerate.

HitLight

VENUE & DRAWING SOURCES

Stadttheater Amberg

Documented rig · room assignment unverified · Unverified source documents

Schrannenplatz 8, 92224, Amberg, DE

https://stadttheater.amberg.de/

Sources checked 2026-10-20

Symbols: HitLight-owned category artwork. No manufacturer model geometry or original source pages included.

Source-based reconstruction. Confirm the current installation and equipment availability with the venue.

Scale, fixture positions, mounting heights and aiming may include estimates; this is not a rigging specification.

Provisional fixture matches are labelled as placeholders. The recorded subset is not a complete physical inventory.

DMX addresses are withheld from public plans until their exact source patch is reconciled.

The reconstruction retains its documented coverage and geometry assumptions; confirm the current setup with the venue.

Official venue information: https://stadttheater.amberg.de/ · checked 2026-10-20

DMX-Beleuchtungsplan-2025.pdf:
https://stadttheater.amberg.de/wp-content/uploads/DMX-Beleuchtungsplan-2025.pdf · checked 2026-10-19

Public venue page: https://www.hitlight.app/venues/germany/stadttheater-amberg-6e1845b7

HitLight