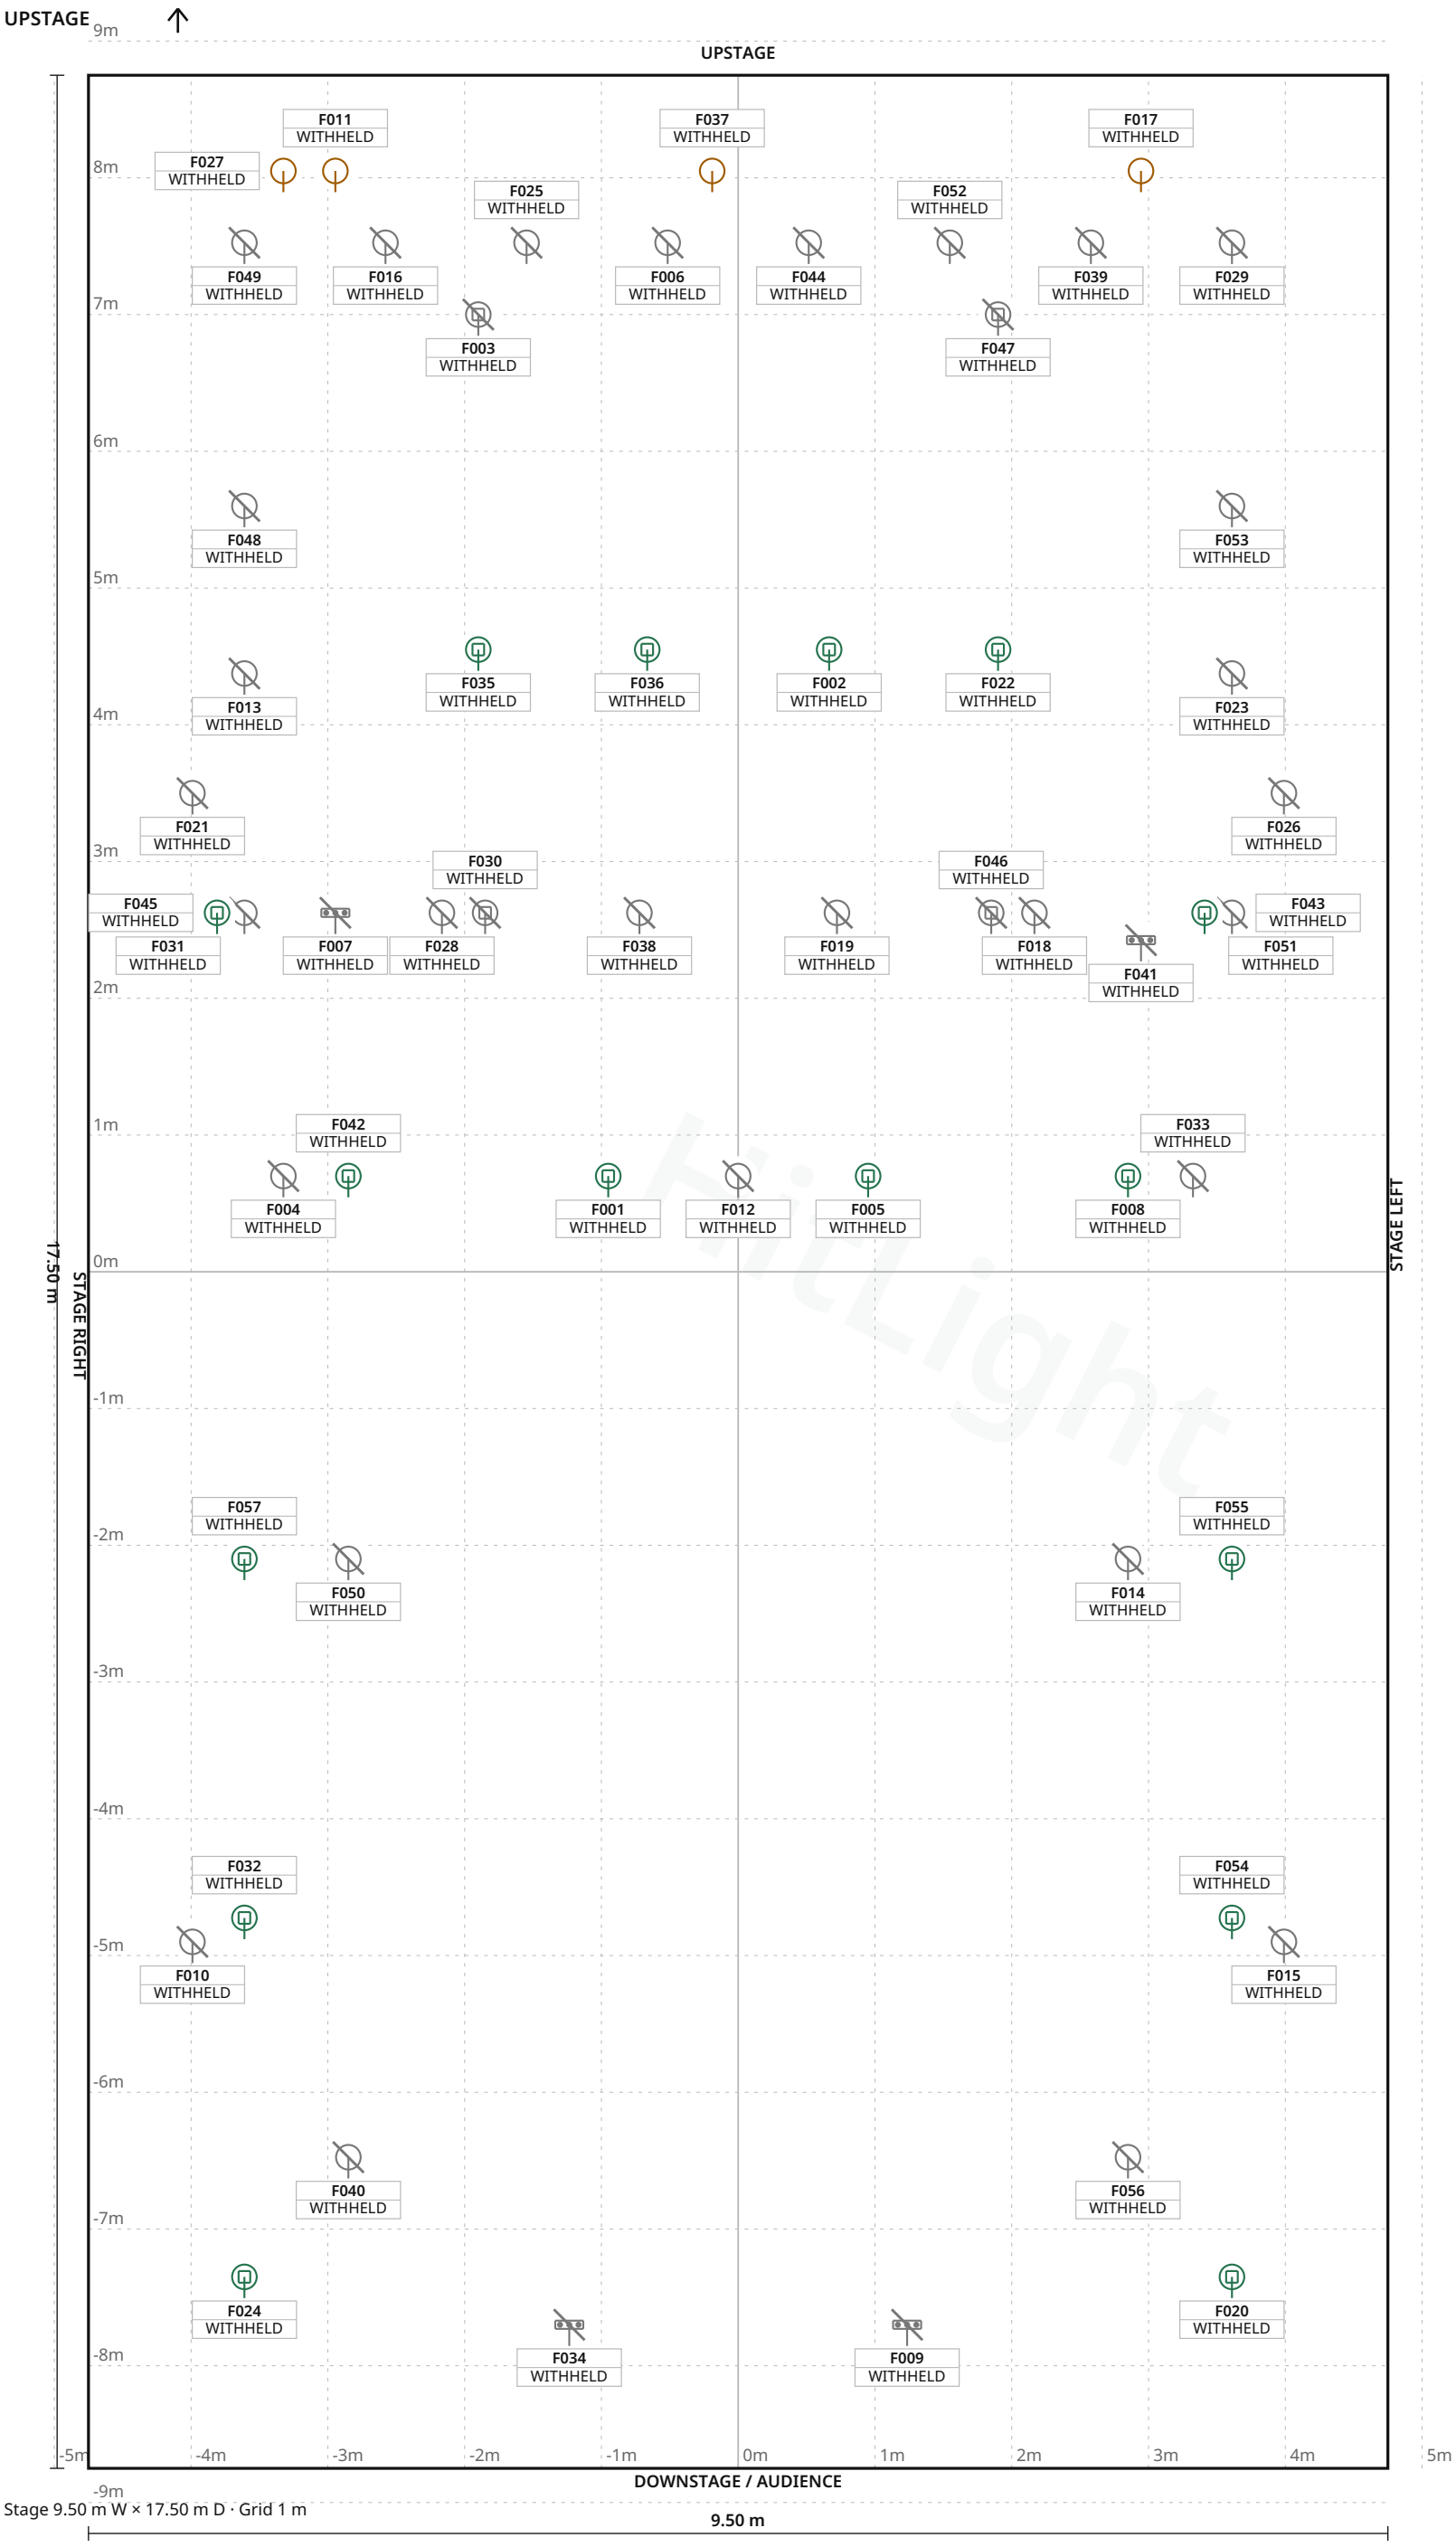


Hitlight

FIXTURE LEGEND

- **COB Cannon Wash** — PAR Light · 4×
- **Dynamic White PAR** — PAR Light · 4×
- **LED Spot 60W** — Moving Head · 16×
- **Compact PAR 7 Tri** — PAR Light · 4×
- **CLFConan** — PAR Light · 14×
- **MartinMAC250 variantunknown** — Moving Head · 4×
- **MartinWizard** — LED Bar · 2×
- **PAR56NSP300W** — PAR Light · 1×
- **PAR56Shortnose30 0W** — PAR Light · 4×
- **PC500 modelunknown** — PAR Light · 2×
- **RobeFusion exactmodelunprov ed** — LED Bar · 2×

dB’s · Main room

LIGHT PLOT · PLAN · Main room

HitLight · dB’s

Vlampijpstraat 63, 3534 AR, Utrecht, Netherlands

DWG HL · SCALE 1:50 · metric · PRINT AT 100%

Drawn HitLight

Generated from the saved show

SOURCE b71feeadd294

SYMBOL LEGEND

11 TYPES · 57 FIXTURES · COLOUR BY TYPE

ADJ COB Cannon Wash PAR Light · Unverified · TBC ch · category symbol	**4 physical · 4 plotted** 4 disabled · 0 unplaced
CLF Lighting Dynamic White PAR PAR Light · 7ch Mode · 3 ch · category symbol	**4 physical · 4 plotted** 0 disabled · 0 unplaced
SHEHDS LED Spot 60W Moving Head · 11CH · 11 ch · category symbol	**16 physical · 16 plotted** 0 disabled · 0 unplaced
Showtec Compact PAR 7 Tri PAR Light · Unverified · TBC ch · category symbol	**4 physical · 4 plotted** 4 disabled · 0 unplaced
Unverified source fixture CLFConan PAR Light · Unverified · TBC ch · category symbol	**14 physical · 14 plotted** 14 disabled · 0 unplaced
Unverified source fixture MartinMAC250 variantunknown Moving Head · Unverified · TBC ch · category symbol	**4 physical · 4 plotted** 4 disabled · 0 unplaced
Unverified source fixture MartinWizard LED Bar · Unverified · TBC ch · category symbol	**2 physical · 2 plotted** 2 disabled · 0 unplaced
Unverified source fixture PAR56NSP300W PAR Light · Unverified · TBC ch · category symbol	**1 physical · 1 plotted** 1 disabled · 0 unplaced

dB's · Main room

SYMBOL LEGEND · Main room

HitLight · dB's

Vlampijpstraat 63, 3534 AR, Utrecht, Netherlands

DWG HL · METRIC

Drawn HitLight

Generated from the saved show

SOURCE b71feeadd294

SYMBOL LEGEND · CONTINUED



Unverified source fixture PAR56Shortnose300W

PAR Light · Unverified · TBC ch · category symbol

4 physical · 4 plotted

4 disabled · 0 unplaced



Unverified source fixture PC500 modelunknown

PAR Light · Unverified · TBC ch · category symbol

2 physical · 2 plotted

2 disabled · 0 unplaced



Unverified source fixture RobeFusion exactmodelunproved

LED Bar · Unverified · TBC ch · category symbol

2 physical · 2 plotted

2 disabled · 0 unplaced

HitLight

dB's · Main room

SYMBOL LEGEND · Main room

HitLight · dB's

Vlampijpstraat 63, 3534 AR, Utrecht, Netherlands

DWG HL · METRIC

Drawn HitLight

Generated from the saved show

SOURCE b71feeadd294

GENERAL NOTES

1. Source-based lighting plan. Confirm the current rig with the venue.
2. PARTIAL: included fixtures are not a full physical-unit census.
3. DMX PATCH WITHHELD: provisional or unchecked addresses are not published.
4. The reconstruction retains its documented coverage and geometry assumptions; confirm the current setup with the venue.
5. Output remains excluded for visual-only fixtures. Catalogue identity does not verify installed modes, addresses or the current installation.

HitLight

FIXTURE SCHEDULE

Fixture	Manufacturer / model	Position / mount	Mode / output
VISUAL PLANNING · DMX PATCH WITHHELD			
F001	SHEHDS / LED Spot 60W	PLOTTED	Unverified · Output excluded
F002	SHEHDS / LED Spot 60W	PLOTTED	Unverified · Output excluded
F003	Unverified source fixture / MartinMAC250 variantunknown	PLOTTED	Unverified · Output excluded
F004	Unverified source fixture / PC500 modelunknown	PLOTTED	Unverified · Output excluded
F005	SHEHDS / LED Spot 60W	PLOTTED	Unverified · Output excluded
F006	Unverified source fixture / CLFConan	PLOTTED	Unverified · Output excluded
F007	Unverified source fixture / RobeFusion exactmodelunproved	PLOTTED	Unverified · Output excluded
F008	SHEHDS / LED Spot 60W	PLOTTED	Unverified · Output excluded
F009	Unverified source fixture / MartinWizard	PLOTTED	Unverified · Output excluded
F010	Showtec / Compact PAR 7 Tri	PLOTTED	Unverified · Output excluded
F011	CLF Lighting / Dynamic White PAR	PLOTTED	Unverified · Output excluded
F012	Unverified source fixture / PAR56NSP300W	PLOTTED	Unverified · Output excluded
F013	Unverified source fixture / PAR56Shortnose300W	PLOTTED	Unverified · Output excluded
F014	ADJ / COB Cannon Wash	PLOTTED	Unverified · Output excluded
F015	Showtec / Compact PAR 7 Tri	PLOTTED	Unverified · Output excluded
F016	Unverified source fixture / CLFConan	PLOTTED	Unverified · Output excluded
F017	CLF Lighting / Dynamic White PAR	PLOTTED	Unverified · Output excluded
F018	Unverified source fixture / CLFConan	PLOTTED	Unverified · Output excluded
F019	Unverified source fixture / CLFConan	PLOTTED	Unverified · Output excluded
F020	SHEHDS / LED Spot 60W	PLOTTED	Unverified · Output excluded

Planning reference only. Confirm installed modes and patch with the venue.

dB's · Main room

FIXTURE SCHEDULE · Main room

HitLight · dB's

Vlampijpstraat 63, 3534 AR, Utrecht, Netherlands

DWG HL · METRIC

Drawn HitLight

Generated from the saved show

SOURCE b71feeadd294

FIXTURE SCHEDULE · CONTINUED

Fixture	Manufacturer / model	Position / mount	Mode / output
VISUAL PLANNING · DMX PATCH WITHHELD			
F021	Showtec / Compact PAR 7 Tri	PLOTTED	Unverified · Output excluded
F022	SHEHDS / LED Spot 60W	PLOTTED	Unverified · Output excluded
F023	Unverified source fixture / PAR56Shortnose300W	PLOTTED	Unverified · Output excluded
F024	SHEHDS / LED Spot 60W	PLOTTED	Unverified · Output excluded
F025	Unverified source fixture / CLFConan	PLOTTED	Unverified · Output excluded
F026	Showtec / Compact PAR 7 Tri	PLOTTED	Unverified · Output excluded
F027	CLF Lighting / Dynamic White PAR	PLOTTED	Unverified · Output excluded
F028	Unverified source fixture / CLFConan	PLOTTED	Unverified · Output excluded
F029	Unverified source fixture / CLFConan	PLOTTED	Unverified · Output excluded
F030	Unverified source fixture / MartinMAC250 variantunknown	PLOTTED	Unverified · Output excluded
F031	Unverified source fixture / CLFConan	PLOTTED	Unverified · Output excluded
F032	SHEHDS / LED Spot 60W	PLOTTED	Unverified · Output excluded
F033	Unverified source fixture / PC500 modelunknown	PLOTTED	Unverified · Output excluded
F034	Unverified source fixture / MartinWizard	PLOTTED	Unverified · Output excluded
F035	SHEHDS / LED Spot 60W	PLOTTED	Unverified · Output excluded
F036	SHEHDS / LED Spot 60W	PLOTTED	Unverified · Output excluded
F037	CLF Lighting / Dynamic White PAR	PLOTTED	Unverified · Output excluded
F038	Unverified source fixture / CLFConan	PLOTTED	Unverified · Output excluded
F039	Unverified source fixture / CLFConan	PLOTTED	Unverified · Output excluded
F040	ADJ / COB Cannon Wash	PLOTTED	Unverified · Output excluded

Planning reference only. Confirm installed modes and patch with the venue.

FIXTURE SCHEDULE · CONTINUED

Fixture	Manufacturer / model	Position / mount	Mode / output
VISUAL PLANNING · DMX PATCH WITHHELD			
F041	Unverified source fixture / RobeFusion exactmodelunproved	PLOTTED	Unverified · Output excluded
F042	SHEHDS / LED Spot 60W	PLOTTED	Unverified · Output excluded
F043	Unverified source fixture / CLFConan	PLOTTED	Unverified · Output excluded
F044	Unverified source fixture / CLFConan	PLOTTED	Unverified · Output excluded
F045	SHEHDS / LED Spot 60W	PLOTTED	Unverified · Output excluded
F046	Unverified source fixture / MartinMAC250 variantunknown	PLOTTED	Unverified · Output excluded
F047	Unverified source fixture / MartinMAC250 variantunknown	PLOTTED	Unverified · Output excluded
F048	Unverified source fixture / PAR56Shortnose300W	PLOTTED	Unverified · Output excluded
F049	Unverified source fixture / CLFConan	PLOTTED	Unverified · Output excluded
F050	ADJ / COB Cannon Wash	PLOTTED	Unverified · Output excluded
F051	SHEHDS / LED Spot 60W	PLOTTED	Unverified · Output excluded
F052	Unverified source fixture / CLFConan	PLOTTED	Unverified · Output excluded
F053	Unverified source fixture / PAR56Shortnose300W	PLOTTED	Unverified · Output excluded
F054	SHEHDS / LED Spot 60W	PLOTTED	Unverified · Output excluded
F055	SHEHDS / LED Spot 60W	PLOTTED	Unverified · Output excluded
F056	ADJ / COB Cannon Wash	PLOTTED	Unverified · Output excluded
F057	SHEHDS / LED Spot 60W	PLOTTED	Unverified · Output excluded

Planning reference only. Confirm installed modes and patch with the venue.

VALIDATION APPENDIX

WARNING · PATCH_WITHHELD

DMX patch facts are withheld pending source verification. This planning document cannot be used for hardware output.

Objects: — · Remediation: review the source facts and regenerate.

ERROR · STAGE_DIMENSIONS_UNCONFIRMED

Confirm the stage dimensions before producing a final technical document.

Objects: Main room · Remediation: review the source facts and regenerate.

WARNING · MODE_UNVERIFIED

DMX modes are unverified; output remains excluded.

Objects: F003, F004, F006, F007, F009, F010, F012–F016, F018, F019, F021, F023, F025, F026, F028–F031, F033, F034, F038–F041, F043, F044, F046–F050, F052, F053, F056 · Remediation: review the source facts and regenerate.

WARNING · FIXTURE_DISABLED

Fixtures are disabled for this visual planning reconstruction.

Objects: F003, F004, F006, F007, F009, F010, F012–F016, F018, F019, F021, F023, F025, F026, F028–F031, F033, F034, F038–F041, F043, F044, F046–F050, F052, F053, F056 · Remediation: review the source facts and regenerate.

WARNING · TITLE_METADATA_INCOMPLETE

Some professional title-block metadata is missing; the document will show an em dash.

Objects: 6ea65f66e14bd88d5a77d45f · Remediation: review the source facts and regenerate.

HitLight

VENUE & DRAWING SOURCES

dB’s

Main room · House rig

Vlampijpstraat 63, 3534 AR, Utrecht, NL

https://dbstudio.nl/tech-specs/

Sources checked 2026-10-23

Symbols: HitLight-owned category artwork. No manufacturer model geometry or original source pages included.

Source-based reconstruction. Confirm the current installation and equipment availability with the venue.

Scale, fixture positions, mounting heights and aiming may include estimates; this is not a rigging specification.

Provisional fixture matches are labelled as placeholders. The recorded subset is not a complete physical inventory.

DMX addresses are withheld from public plans until their exact source patch is reconciled.

Catalogue identities corrected in place; installed modes, patch, geometry and source currency remain unverified.

Exact available catalogue display bodies are restored through verified immutable references. Fixture identities, installed modes, patch and output verification are unchanged; original source qualifications remain authoritative.

The reconstruction retains its documented coverage and geometry assumptions; confirm the current setup with the venue.

Output remains excluded for visual-only fixtures. Catalogue identity does not verify installed modes, addresses or the current installation.

Source-based reconstruction. Confirm the current installation and equipment availability with the venue.

Scale, fixture positions, mounting heights and aiming may include estimates; this is not a rigging specification.

Provisional fixture matches are labelled as placeholders. The recorded subset is not a complete physical inventory.

DMX addresses are withheld from public plans until their exact source patch is reconciled.

Catalogue identities corrected in place; installed modes, patch, geometry and source currency remain unverified.

Exact available catalogue display bodies are restored through verified immutable references. Fixture identities, installed modes, patch and output verification are unchanged; original source qualifications remain authoritative.

Official venue information: https://dbstudio.nl/tech-specs/ · checked 2026-10-19

Physical venue location: https://dbstudio.nl/contact/ · checked 2026-10-23

DBs-lightplot-2025.pdf: https://www.dbstudio.nl/wp-content/uploads/2025/10/DBs-lightplot-2025.pdf · checked 2026-10-19

Public venue page: https://www.hitlight.app/venues/netherlands/db-s-6ea65f66

HitLight | hitlight.app