
UPSTAGE ↑

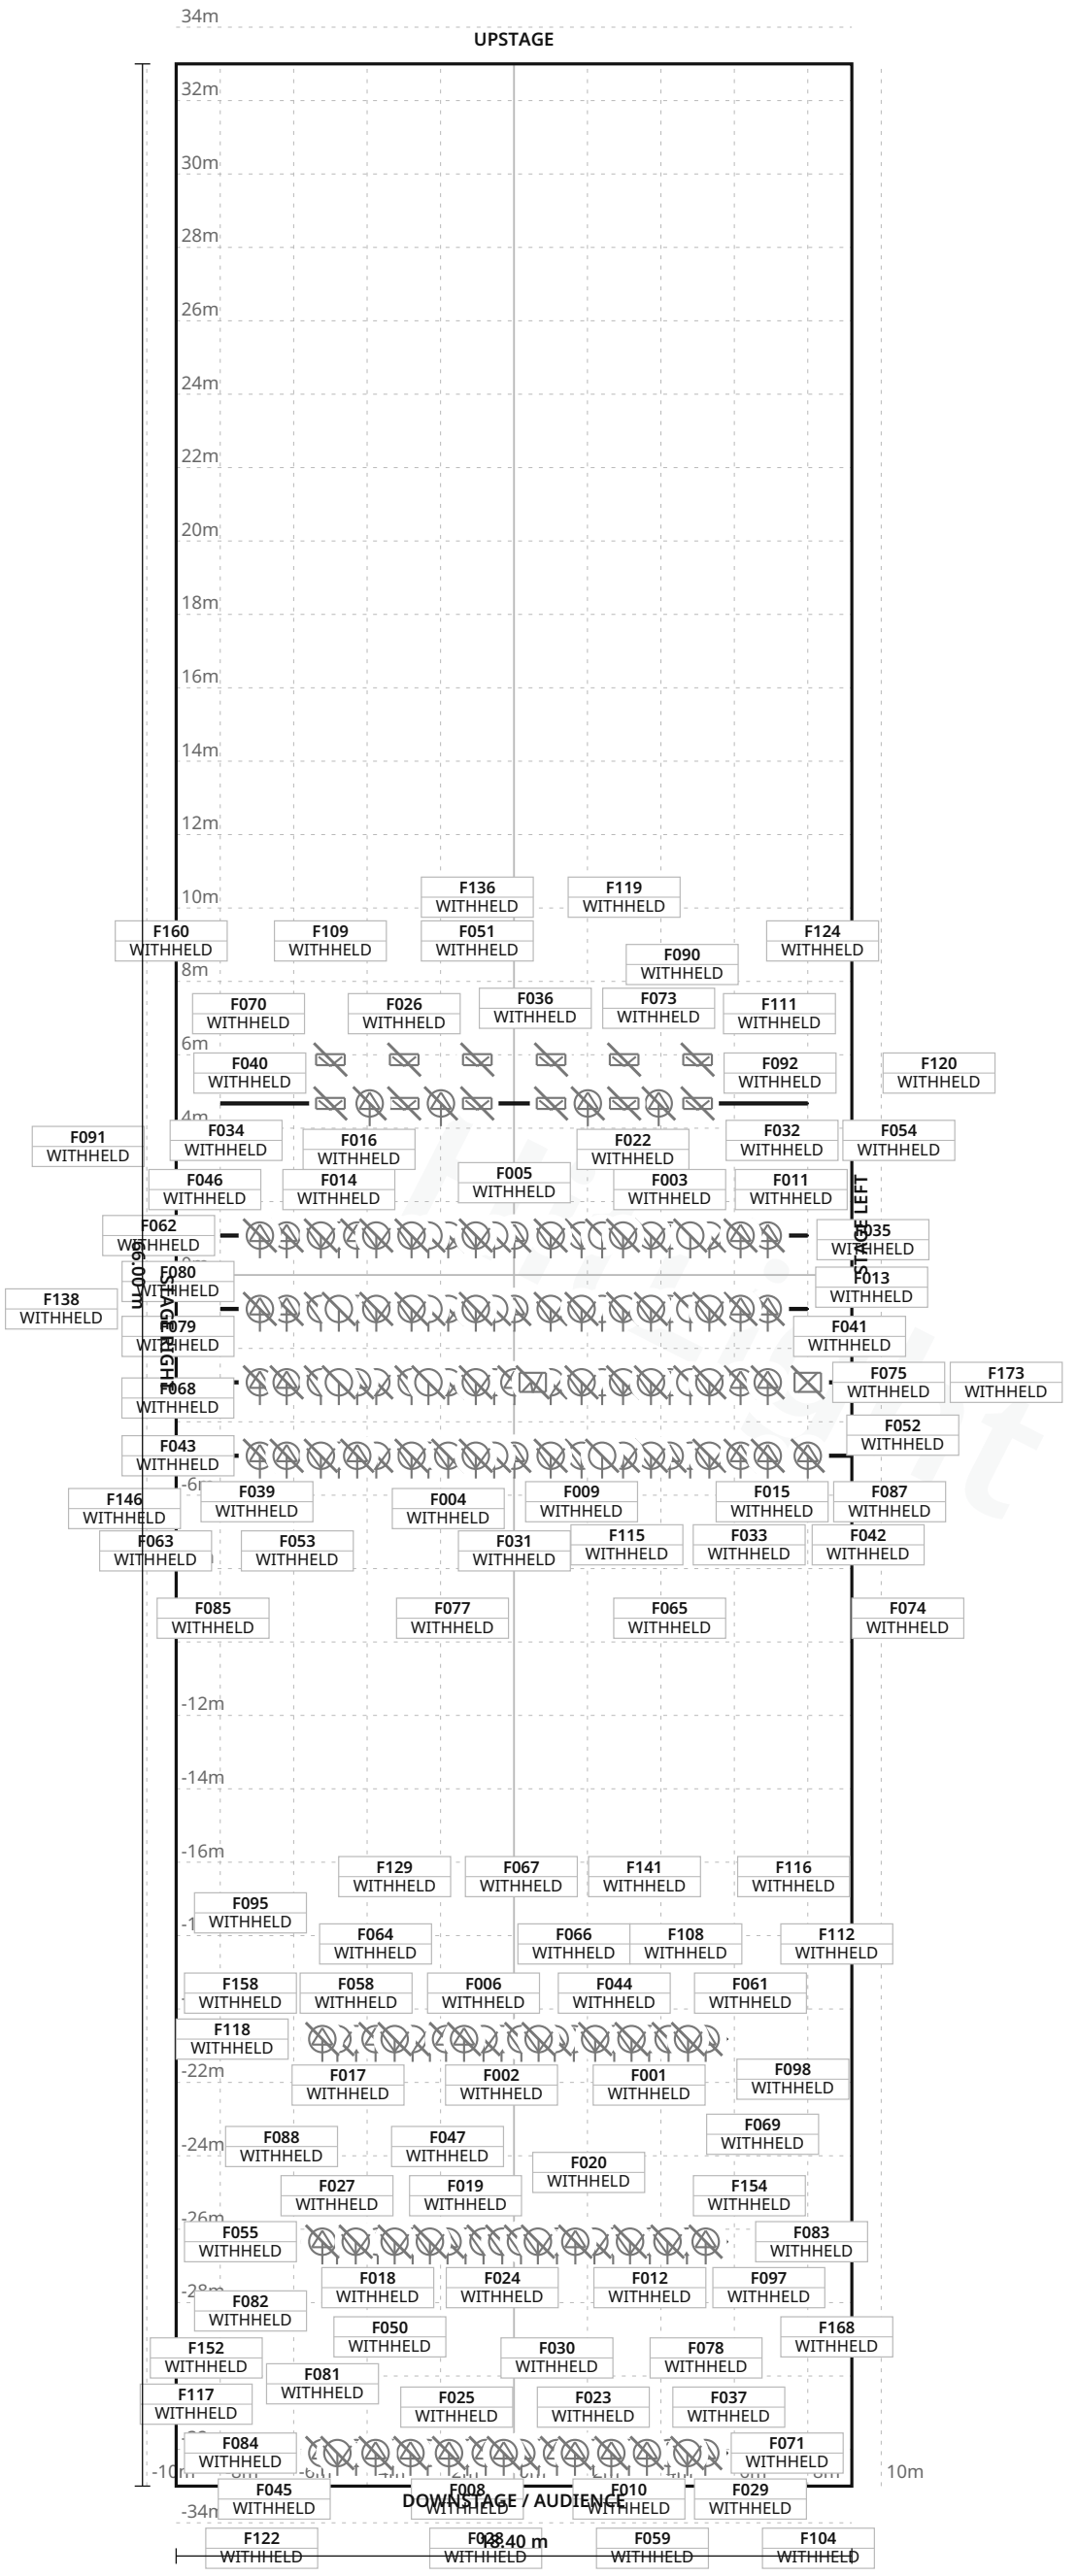

FIXTURE LEGEND

- **Source Four 10** — Profile Spot · 20×
- **Source Four Zoom** 15-30 — Spot Light · 30×
- **674SX VW** — Profile Spot · 16×
- **2kW Effect** Projector — Profile Spot · 4×
- **2kW Fresnel** — Spot Light · 40×
- **750W Source Four** 25-50 Profile — Profile Spot · 17×
- **Altman LED** Spectra Cyc 200 4ch 200W — Cyc Light · 6×
- **Altman LED** Spectra Star Par 4ch 100W — PAR Light · 20×
- **Altman Spectra** Cyc 200 (ground row) — Cyc Light · 6×
- **High End Systems** SolaFrame 1000 Ultra Bright — Profile Spot · 12×
- **Martin Atomic** 3000 — Strobe · 1×
- **Profile spot** — Other · 1×

Stage 18.40 m W × 66.00 m D · Grid 1 m

66 fixture labels omitted in this view due to crowding · see DMX patch

Yuen Long Theatre · Auditorium

LIGHT PLOT · PLAN · Auditorium

HitLight · Yuen Long Theatre

9 Yuen Long Tai Yuk Road, Yuen Long, New Territories, Hong Kong, Yuen Long, Hong Kong SAR China

DWG HL · SCALE 1:200 · metric · PRINT AT 100%

Drawn HitLight

Generated from the saved show

SOURCE f91f3d9e3887

SYMBOL LEGEND

12 TYPES · 173 FIXTURES · COLOUR BY TYPE



ETC Source Four 10

Profile Spot · Unverified · TBC ch · category symbol

20 physical · 20 plotted

20 disabled · 0 unplaced



ETC Source Four Zoom 15-30

Spot Light · Unverified · TBC ch · category symbol

30 physical · 30 plotted

30 disabled · 0 unplaced



Robert Juliat 674SX VW

Profile Spot · Unverified · TBC ch · category symbol

16 physical · 16 plotted

16 disabled · 0 unplaced



Unverified source fixture 2kW Effect Projector

Profile Spot · Unverified · TBC ch · category symbol

4 physical · 4 plotted

4 disabled · 0 unplaced



Unverified source fixture 2kW Fresnel

Spot Light · Unverified · TBC ch · category symbol

40 physical · 40 plotted

40 disabled · 0 unplaced



Unverified source fixture 750W Source Four 25-50 Profile

Profile Spot · Unverified · TBC ch · category symbol

17 physical · 17 plotted

17 disabled · 0 unplaced



Unverified source fixture Altman LED Spectra Cyc 200 4ch 200W

Cyc Light · Unverified · TBC ch · category symbol

6 physical · 6 plotted

6 disabled · 0 unplaced



Unverified source fixture Altman LED Spectra Star Par 4ch 100W

PAR Light · Unverified · TBC ch · category symbol

20 physical · 20 plotted

20 disabled · 0 unplaced

Yuen Long Theatre · Auditorium

SYMBOL LEGEND · Auditorium

HitLight · Yuen Long Theatre

9 Yuen Long Tai Yuk Road, Yuen Long, New Territories, Hong Kong, Yuen Long, Hong Kong SAR China

DWG HL · METRIC

Drawn HitLight

Generated from the saved show

SOURCE f91f3d9e3887

Unverified source fixture Altman Spectra Cyc 200 (ground row)
Cyc Light · Unverified · TBC ch · category symbol
6 physical · 6 plotted
6 disabled · 0 unplaced

Unverified source fixture High End Systems SolaFrame 1000 Ultra Bright
Profile Spot · Unverified · TBC ch · category symbol
12 physical · 12 plotted
12 disabled · 0 unplaced

Unverified source fixture Martin Atomic 3000
Strobe · Unverified · TBC ch · category symbol
1 physical · 1 plotted
1 disabled · 0 unplaced

Unverified source fixture Profile spot
Other · Unverified · TBC ch · category symbol
1 physical · 1 plotted
1 disabled · 0 unplaced

GENERAL NOTES

1. Source-based lighting plan. Confirm the current rig with the venue.
2. PARTIAL: included fixtures are not a full physical-unit census.
3. DMX PATCH WITHHELD: provisional or unchecked addresses are not published.
4. Approximate planning view; not official venue paperwork or output-ready. Original HitLight symbols only; no source pages, OEM meshes, photos or logos. Original files remain private; modes and patch unverified.

HitLight

STAGE ELEMENTS

NAME	TYPE	POSITION	TRIM / SIZE
Cyc bar (82M)	pipe	X 0.00 m · Z -4.67 m	7.50 m · 16.00 m W × 0.05 m D
Elec 1 (bar 10M)	pipe	X 0.00 m · Z 4.92 m	7.50 m · 18.40 m W × 0.05 m D
Elec 4 (bar 55M)	pipe	X 0.00 m · Z -1.07 m	7.50 m · 16.00 m W × 0.05 m D
LX Bridge 2	pipe	X 0.00 m · Z 26.34 m	12.03 m · 11.60 m W × 0.05 m D
Elec 3 (bar 40M)	pipe	X 0.00 m · Z 0.93 m	7.50 m · 16.00 m W × 0.05 m D
LX Bridge 3	pipe	X 0.00 m · Z 32.10 m	12.78 m · 11.60 m W × 0.05 m D
Elec 2 (bar 25M)	pipe	X 0.00 m · Z 2.92 m	7.50 m · 18.40 m W × 0.05 m D
LX Bridge 1	pipe	X 0.00 m · Z 20.82 m	12.03 m · 11.60 m W × 0.05 m D

Yuen Long Theatre · Auditorium

STAGE ELEMENTS · Auditorium

HitLight · Yuen Long Theatre

9 Yuen Long Tai Yuk Road, Yuen Long, New Territories, Hong Kong, Yuen Long, Hong Kong SAR China

DWG HL · METRIC

Drawn HitLight

Generated from the saved show

SOURCE f91f3d9e3887

FIXTURE SCHEDULE

Fixture	Manufacturer / model	Position / mount	Mode / output
VISUAL PLANNING · DMX PATCH WITHHELD			
F001	Robert Juliat / 674SX VW	LX Bridge 1	Unverified · Output excluded
F002	ETC / Source Four Zoom 15-30	LX Bridge 1	Unverified · Output excluded
F003	Unverified source fixture / High End Systems SolaFrame 1000 Ultra Bright	Elec 4 (bar 55M)	Unverified · Output excluded
F004	Unverified source fixture / 2kW Fresnel	Elec 2 (bar 25M)	Unverified · Output excluded
F005	Unverified source fixture / High End Systems SolaFrame 1000 Ultra Bright	Elec 3 (bar 40M)	Unverified · Output excluded
F006	ETC / Source Four Zoom 15-30	LX Bridge 1	Unverified · Output excluded
F007	Unverified source fixture / High End Systems SolaFrame 1000 Ultra Bright	Elec 4 (bar 55M)	Unverified · Output excluded
F008	ETC / Source Four 10	LX Bridge 3	Unverified · Output excluded
F009	Unverified source fixture / 2kW Fresnel	Elec 1 (bar 10M)	Unverified · Output excluded
F010	ETC / Source Four 10	LX Bridge 3	Unverified · Output excluded
F011	Unverified source fixture / 2kW Fresnel	Elec 4 (bar 55M)	Unverified · Output excluded
F012	Robert Juliat / 674SX VW	LX Bridge 2	Unverified · Output excluded
F013	Unverified source fixture / 750W Source Four 25-50 Profile	Elec 2 (bar 25M)	Unverified · Output excluded
F014	Unverified source fixture / Altman LED Spectra Star Par 4ch 100W	Elec 4 (bar 55M)	Unverified · Output excluded
F015	Unverified source fixture / Altman LED Spectra Star Par 4ch 100W	Elec 1 (bar 10M)	Unverified · Output excluded
F016	Unverified source fixture / 2kW Effect Projector	Cyc bar (82M)	Unverified · Output excluded
F017	ETC / Source Four Zoom 15-30	LX Bridge 1	Unverified · Output excluded
F018	Robert Juliat / 674SX VW	LX Bridge 2	Unverified · Output excluded
F019	Robert Juliat / 674SX VW	LX Bridge 2	Unverified · Output excluded
F020	ETC / Source Four Zoom 15-30	LX Bridge 2	Unverified · Output excluded

Planning reference only. Confirm installed modes and patch with the venue.

Yuen Long Theatre · Auditorium

FIXTURE SCHEDULE · Auditorium

HitLight · Yuen Long Theatre

9 Yuen Long Tai Yuk Road, Yuen Long, New Territories, Hong Kong, Yuen Long, Hong Kong SAR China

DWG HL · METRIC

Drawn HitLight

Generated from the saved show

SOURCE f91f3d9e3887

FIXTURE SCHEDULE · CONTINUED

Fixture	Manufacturer / model	Position / mount	Mode / output
VISUAL PLANNING · DMX PATCH WITHHELD			
F021	Unverified source fixture / 2kW Fresnel	Elec 3 (bar 40M)	Unverified · Output excluded
F022	Unverified source fixture / Altman LED Spectra Cyc 200 4ch 200W	Cyc bar (82M)	Unverified · Output excluded
F023	ETC / Source Four 10	LX Bridge 3	Unverified · Output excluded
F024	ETC / Source Four Zoom 15-30	LX Bridge 2	Unverified · Output excluded
F025	ETC / Source Four 10	LX Bridge 3	Unverified · Output excluded
F026	Unverified source fixture / Altman Spectra Cyc 200 (ground row)	PLOTTED	Unverified · Output excluded
F027	ETC / Source Four Zoom 15-30	LX Bridge 2	Unverified · Output excluded
F028	ETC / Source Four 10	LX Bridge 3	Unverified · Output excluded
F029	ETC / Source Four 10	LX Bridge 3	Unverified · Output excluded
F030	ETC / Source Four 10	LX Bridge 3	Unverified · Output excluded
F031	Unverified source fixture / High End Systems SolaFrame 1000 Ultra Bright	Elec 1 (bar 10M)	Unverified · Output excluded
F032	Unverified source fixture / 2kW Fresnel	Elec 4 (bar 55M)	Unverified · Output excluded
F033	Unverified source fixture / 2kW Fresnel	Elec 2 (bar 25M)	Unverified · Output excluded
F034	Unverified source fixture / High End Systems SolaFrame 1000 Ultra Bright	Elec 4 (bar 55M)	Unverified · Output excluded
F035	Unverified source fixture / 750W Source Four 25-50 Profile	Elec 3 (bar 40M)	Unverified · Output excluded
F036	Unverified source fixture / Altman LED Spectra Cyc 200 4ch 200W	Cyc bar (82M)	Unverified · Output excluded
F037	ETC / Source Four 10	LX Bridge 3	Unverified · Output excluded
F038	Unverified source fixture / Altman LED Spectra Star Par 4ch 100W	Elec 2 (bar 25M)	Unverified · Output excluded
F039	Unverified source fixture / Altman LED Spectra Star Par 4ch 100W	Elec 1 (bar 10M)	Unverified · Output excluded
F040	Unverified source fixture / 2kW Fresnel	Elec 4 (bar 55M)	Unverified · Output excluded

Planning reference only. Confirm installed modes and patch with the venue.

Yuen Long Theatre · Auditorium

FIXTURE SCHEDULE · Auditorium

HitLight · Yuen Long Theatre

9 Yuen Long Tai Yuk Road, Yuen Long, New Territories, Hong Kong, Yuen Long, Hong Kong SAR China

DWG HL · METRIC

Drawn HitLight

Generated from the saved show

SOURCE f91f3d9e3887

Fixture	Manufacturer / model	Position / mount	Mode / output
VISUAL PLANNING · DMX PATCH WITHHELD			
F041	Unverified source fixture / 750W Source Four 25-50 Profile	Elec 2 (bar 25M)	Unverified · Output excluded
F042	Unverified source fixture / High End Systems SolaFrame 1000 Ultra Bright	Elec 2 (bar 25M)	Unverified · Output excluded
F043	Unverified source fixture / 750W Source Four 25-50 Profile	Elec 1 (bar 10M)	Unverified · Output excluded
F044	ETC / Source Four Zoom 15-30	LX Bridge 1	Unverified · Output excluded
F045	ETC / Source Four 10	LX Bridge 3	Unverified · Output excluded
F046	Unverified source fixture / 750W Source Four 25-50 Profile	Elec 4 (bar 55M)	Unverified · Output excluded
F047	Robert Juliat / 674SX VW	LX Bridge 2	Unverified · Output excluded
F048	Unverified source fixture / High End Systems SolaFrame 1000 Ultra Bright	Elec 3 (bar 40M)	Unverified · Output excluded
F049	Unverified source fixture / 2kW Fresnel	Elec 2 (bar 25M)	Unverified · Output excluded
F050	ETC / Source Four Zoom 15-30	LX Bridge 2	Unverified · Output excluded
F051	Unverified source fixture / Altman LED Spectra Cyc 200 4ch 200W	Cyc bar (82M)	Unverified · Output excluded
F052	Unverified source fixture / 750W Source Four 25-50 Profile	Elec 3 (bar 40M)	Unverified · Output excluded
F053	Unverified source fixture / Altman LED Spectra Star Par 4ch 100W	Elec 1 (bar 10M)	Unverified · Output excluded
F054	Unverified source fixture / 750W Source Four 25-50 Profile	Elec 4 (bar 55M)	Unverified · Output excluded
F055	Robert Juliat / 674SX VW	LX Bridge 2	Unverified · Output excluded
F056	Unverified source fixture / 2kW Fresnel	Elec 3 (bar 40M)	Unverified · Output excluded
F057	Unverified source fixture / Altman LED Spectra Star Par 4ch 100W	Elec 4 (bar 55M)	Unverified · Output excluded
F058	ETC / Source Four Zoom 15-30	LX Bridge 1	Unverified · Output excluded
F059	ETC / Source Four 10	LX Bridge 3	Unverified · Output excluded
F060	Unverified source fixture / Altman LED Spectra Star Par 4ch 100W	Elec 4 (bar 55M)	Unverified · Output excluded

Planning reference only. Confirm installed modes and patch with the venue.

Fixture	Manufacturer / model	Position / mount	Mode / output
VISUAL PLANNING · DMX PATCH WITHHELD			
F061	ETC / Source Four Zoom 15-30	LX Bridge 1	Unverified · Output excluded
F062	Unverified source fixture / 2kW Fresnel	Elec 4 (bar 55M)	Unverified · Output excluded
F063	Unverified source fixture / 750W Source Four 25-50 Profile	Elec 1 (bar 10M)	Unverified · Output excluded
F064	Robert Juliat / 674SX VW	LX Bridge 1	Unverified · Output excluded
F065	Unverified source fixture / High End Systems SolaFrame 1000 Ultra Bright	Elec 1 (bar 10M)	Unverified · Output excluded
F066	Robert Juliat / 674SX VW	LX Bridge 1	Unverified · Output excluded
F067	ETC / Source Four Zoom 15-30	LX Bridge 1	Unverified · Output excluded
F068	Unverified source fixture / 2kW Fresnel	Elec 4 (bar 55M)	Unverified · Output excluded
F069	ETC / Source Four Zoom 15-30	LX Bridge 1	Unverified · Output excluded
F070	Unverified source fixture / Altman Spectra Cyc 200 (ground row)	PLOTTED	Unverified · Output excluded
F071	ETC / Source Four 10	LX Bridge 3	Unverified · Output excluded
F072	Unverified source fixture / Altman LED Spectra Star Par 4ch 100W	Elec 3 (bar 40M)	Unverified · Output excluded
F073	Unverified source fixture / 2kW Effect Projector	Cyc bar (82M)	Unverified · Output excluded
F074	Unverified source fixture / 2kW Fresnel	Elec 1 (bar 10M)	Unverified · Output excluded
F075	Unverified source fixture / Altman LED Spectra Star Par 4ch 100W	Elec 2 (bar 25M)	Unverified · Output excluded
F076	Unverified source fixture / Altman LED Spectra Star Par 4ch 100W	Elec 3 (bar 40M)	Unverified · Output excluded
F077	Unverified source fixture / 2kW Fresnel	Elec 1 (bar 10M)	Unverified · Output excluded
F078	ETC / Source Four 10	LX Bridge 3	Unverified · Output excluded
F079	Unverified source fixture / 750W Source Four 25-50 Profile	Elec 2 (bar 25M)	Unverified · Output excluded
F080	Unverified source fixture / 750W Source Four 25-50 Profile	Elec 4 (bar 55M)	Unverified · Output excluded

Planning reference only. Confirm installed modes and patch with the venue.

FIXTURE SCHEDULE · CONTINUED

Fixture	Manufacturer / model	Position / mount	Mode / output
VISUAL PLANNING · DMX PATCH WITHHELD			
F081	ETC / Source Four 10	LX Bridge 3	Unverified · Output excluded
F082	ETC / Source Four Zoom 15-30	LX Bridge 2	Unverified · Output excluded
F083	ETC / Source Four Zoom 15-30	LX Bridge 2	Unverified · Output excluded
F084	ETC / Source Four 10	LX Bridge 3	Unverified · Output excluded
F085	Unverified source fixture / 2kW Fresnel	Elec 1 (bar 10M)	Unverified · Output excluded
F086	Unverified source fixture / 2kW Fresnel	Elec 4 (bar 55M)	Unverified · Output excluded
F087	Unverified source fixture / 750W Source Four 25-50 Profile	Elec 1 (bar 10M)	Unverified · Output excluded
F088	ETC / Source Four Zoom 15-30	LX Bridge 2	Unverified · Output excluded
F089	Unverified source fixture / 2kW Fresnel	Elec 1 (bar 10M)	Unverified · Output excluded
F090	Unverified source fixture / Altman Spectra Cyc 200 (ground row)	PLOTTED	Unverified · Output excluded
F091	Unverified source fixture / 750W Source Four 25-50 Profile	Elec 3 (bar 40M)	Unverified · Output excluded
F092	Unverified source fixture / 2kW Fresnel	Elec 4 (bar 55M)	Unverified · Output excluded
F093	Unverified source fixture / High End Systems SolaFrame 1000 Ultra Bright	Elec 3 (bar 40M)	Unverified · Output excluded
F094	Unverified source fixture / 2kW Fresnel	Elec 2 (bar 25M)	Unverified · Output excluded
F095	ETC / Source Four Zoom 15-30	LX Bridge 1	Unverified · Output excluded
F096	Unverified source fixture / 2kW Fresnel	Elec 3 (bar 40M)	Unverified · Output excluded
F097	ETC / Source Four Zoom 15-30	LX Bridge 2	Unverified · Output excluded
F098	ETC / Source Four Zoom 15-30	LX Bridge 2	Unverified · Output excluded
F099	Unverified source fixture / Altman LED Spectra Star Par 4ch 100W	Elec 2 (bar 25M)	Unverified · Output excluded
F100	Robert Juliat / 674SX VW	LX Bridge 2	Unverified · Output excluded

Planning reference only. Confirm installed modes and patch with the venue.

Yuen Long Theatre · Auditorium

FIXTURE SCHEDULE · Auditorium

HitLight · Yuen Long Theatre

9 Yuen Long Tai Yuk Road, Yuen Long, New Territories, Hong Kong, Yuen Long, Hong Kong SAR China

DWG HL · METRIC

Drawn HitLight

Generated from the saved show

SOURCE f91f3d9e3887

FIXTURE SCHEDULE · CONTINUED

Fixture	Manufacturer / model	Position / mount	Mode / output
VISUAL PLANNING · DMX PATCH WITHHELD			
F101	Unverified source fixture / 2kW Fresnel	Elec 1 (bar 10M)	Unverified · Output excluded
F102	Unverified source fixture / 2kW Fresnel	Elec 3 (bar 40M)	Unverified · Output excluded
F103	Unverified source fixture / 2kW Fresnel	Elec 3 (bar 40M)	Unverified · Output excluded
F104	ETC / Source Four Zoom 15-30	LX Bridge 3	Unverified · Output excluded
F105	Unverified source fixture / 2kW Fresnel	Elec 1 (bar 10M)	Unverified · Output excluded
F106	Unverified source fixture / 2kW Fresnel	Elec 2 (bar 25M)	Unverified · Output excluded
F107	Unverified source fixture / Altman LED Spectra Star Par 4ch 100W	Elec 3 (bar 40M)	Unverified · Output excluded
F108	Robert Juliat / 674SX VW	LX Bridge 1	Unverified · Output excluded
F109	Unverified source fixture / Altman LED Spectra Cyc 200 4ch 200W	Cyc bar (82M)	Unverified · Output excluded
F110	Unverified source fixture / High End Systems SolaFrame 1000 Ultra Bright	Elec 2 (bar 25M)	Unverified · Output excluded
F111	Unverified source fixture / Altman Spectra Cyc 200 (ground row)	PLOTTED	Unverified · Output excluded
F112	Robert Juliat / 674SX VW	LX Bridge 1	Unverified · Output excluded
F113	Unverified source fixture / 2kW Fresnel	Elec 3 (bar 40M)	Unverified · Output excluded
F114	Unverified source fixture / High End Systems SolaFrame 1000 Ultra Bright	Elec 2 (bar 25M)	Unverified · Output excluded
F115	Unverified source fixture / Altman LED Spectra Star Par 4ch 100W	Elec 2 (bar 25M)	Unverified · Output excluded
F116	ETC / Source Four Zoom 15-30	LX Bridge 1	Unverified · Output excluded
F117	ETC / Source Four Zoom 15-30	LX Bridge 2	Unverified · Output excluded
F118	ETC / Source Four Zoom 15-30	LX Bridge 1	Unverified · Output excluded
F119	Unverified source fixture / Altman Spectra Cyc 200 (ground row)	PLOTTED	Unverified · Output excluded
F120	Unverified source fixture / 750W Source Four 25-50 Profile	Elec 4 (bar 55M)	Unverified · Output excluded

Planning reference only. Confirm installed modes and patch with the venue.

Yuen Long Theatre · Auditorium

FIXTURE SCHEDULE · Auditorium

HitLight · Yuen Long Theatre

9 Yuen Long Tai Yuk Road, Yuen Long, New Territories, Hong Kong, Yuen Long, Hong Kong SAR China

DWG HL · METRIC

Drawn HitLight

Generated from the saved show

SOURCE f91f3d9e3887

Fixture	Manufacturer / model	Position / mount	Mode / output
VISUAL PLANNING · DMX PATCH WITHHELD			
F121	Unverified source fixture / 2kW Fresnel	Elec 2 (bar 25M)	Unverified · Output excluded
F122	ETC / Source Four 10	LX Bridge 3	Unverified · Output excluded
F123	Unverified source fixture / 2kW Fresnel	Elec 3 (bar 40M)	Unverified · Output excluded
F124	Unverified source fixture / Altman LED Spectra Cyc 200 4ch 200W	Cyc bar (82M)	Unverified · Output excluded
F125	ETC / Source Four Zoom 15-30	LX Bridge 2	Unverified · Output excluded
F126	Unverified source fixture / 2kW Fresnel	Elec 2 (bar 25M)	Unverified · Output excluded
F127	Unverified source fixture / Altman LED Spectra Star Par 4ch 100W	Elec 3 (bar 40M)	Unverified · Output excluded
F128	ETC / Source Four 10	LX Bridge 3	Unverified · Output excluded
F129	ETC / Source Four Zoom 15-30	LX Bridge 1	Unverified · Output excluded
F130	ETC / Source Four 10	LX Bridge 3	Unverified · Output excluded
F131	Unverified source fixture / 2kW Fresnel	Elec 4 (bar 55M)	Unverified · Output excluded
F132	Robert Juliat / 674SX VW	LX Bridge 2	Unverified · Output excluded
F133	Unverified source fixture / High End Systems SolaFrame 1000 Ultra Bright	Elec 1 (bar 10M)	Unverified · Output excluded
F134	Unverified source fixture / 2kW Fresnel	Elec 3 (bar 40M)	Unverified · Output excluded
F135	Unverified source fixture / 2kW Fresnel	Elec 1 (bar 10M)	Unverified · Output excluded
F136	Unverified source fixture / Altman Spectra Cyc 200 (ground row)	PLOTTED	Unverified · Output excluded
F137	Unverified source fixture / Altman LED Spectra Star Par 4ch 100W	Elec 1 (bar 10M)	Unverified · Output excluded
F138	Unverified source fixture / 750W Source Four 25-50 Profile	Elec 3 (bar 40M)	Unverified · Output excluded
F139	Unverified source fixture / 2kW Fresnel	Elec 3 (bar 40M)	Unverified · Output excluded
F140	Unverified source fixture / Altman LED Spectra Star Par 4ch 100W	Elec 4 (bar 55M)	Unverified · Output excluded

Planning reference only. Confirm installed modes and patch with the venue.

Fixture	Manufacturer / model	Position / mount	Mode / output
VISUAL PLANNING · DMX PATCH WITHHELD			
F141	Robert Juliat / 674SX VW	LX Bridge 1	Unverified · Output excluded
F142	ETC / Source Four 10	LX Bridge 3	Unverified · Output excluded
F143	Unverified source fixture / 2kW Fresnel	Elec 1 (bar 10M)	Unverified · Output excluded
F144	Robert Juliat / 674SX VW	LX Bridge 1	Unverified · Output excluded
F145	Unverified source fixture / Altman LED Spectra Cyc 200 4ch 200W	Cyc bar (82M)	Unverified · Output excluded
F146	Unverified source fixture / 750W Source Four 25-50 Profile	Elec 2 (bar 25M)	Unverified · Output excluded
F147	Unverified source fixture / 750W Source Four 25-50 Profile	Elec 1 (bar 10M)	Unverified · Output excluded
F148	Unverified source fixture / 2kW Fresnel	Elec 4 (bar 55M)	Unverified · Output excluded
F149	Unverified source fixture / 2kW Fresnel	Elec 1 (bar 10M)	Unverified · Output excluded
F150	Unverified source fixture / 2kW Fresnel	Elec 2 (bar 25M)	Unverified · Output excluded
F151	ETC / Source Four Zoom 15-30	LX Bridge 1	Unverified · Output excluded
F152	ETC / Source Four Zoom 15-30	LX Bridge 3	Unverified · Output excluded
F153	Unverified source fixture / Altman LED Spectra Star Par 4ch 100W	Elec 1 (bar 10M)	Unverified · Output excluded
F154	ETC / Source Four Zoom 15-30	LX Bridge 2	Unverified · Output excluded
F155	Unverified source fixture / Altman LED Spectra Star Par 4ch 100W	Elec 4 (bar 55M)	Unverified · Output excluded
F156	Unverified source fixture / Martin Atomic 3000	Elec 2 (bar 25M)	Unverified · Output excluded
F157	ETC / Source Four Zoom 15-30	LX Bridge 2	Unverified · Output excluded
F158	Robert Juliat / 674SX VW	LX Bridge 1	Unverified · Output excluded
F159	Unverified source fixture / 2kW Fresnel	Elec 4 (bar 55M)	Unverified · Output excluded
F160	Unverified source fixture / 2kW Effect Projector	Cyc bar (82M)	Unverified · Output excluded

Planning reference only. Confirm installed modes and patch with the venue.

Fixture	Manufacturer / model	Position / mount	Mode / output
VISUAL PLANNING · DMX PATCH WITHHELD			
F161	Unverified source fixture / 2kW Fresnel	Elec 2 (bar 25M)	Unverified · Output excluded
F162	Unverified source fixture / 2kW Effect Projector	Cyc bar (82M)	Unverified · Output excluded
F163	Unverified source fixture / 2kW Fresnel	Elec 2 (bar 25M)	Unverified · Output excluded
F164	Unverified source fixture / 2kW Fresnel	Elec 3 (bar 40M)	Unverified · Output excluded
F165	ETC / Source Four Zoom 15-30	LX Bridge 1	Unverified · Output excluded
F166	ETC / Source Four Zoom 15-30	LX Bridge 2	Unverified · Output excluded
F167	Unverified source fixture / Altman LED Spectra Star Par 4ch 100W	Elec 2 (bar 25M)	Unverified · Output excluded
F168	Robert Juliat / 674SX VW	LX Bridge 2	Unverified · Output excluded
F169	Unverified source fixture / 750W Source Four 25-50 Profile	Elec 1 (bar 10M)	Unverified · Output excluded
F170	ETC / Source Four 10	LX Bridge 3	Unverified · Output excluded
F171	ETC / Source Four 10	LX Bridge 3	Unverified · Output excluded
F172	Unverified source fixture / Altman LED Spectra Star Par 4ch 100W	Elec 3 (bar 40M)	Unverified · Output excluded
F173	Unverified source fixture / Profile spot	Elec 2 (bar 25M)	Unverified · Output excluded

Planning reference only. Confirm installed modes and patch with the venue.

VALIDATION APPENDIX

WARNING · PATCH_WITHHELD

DMX patch facts are withheld pending source verification. This planning document cannot be used for hardware output.

Objects: — · Remediation: review the source facts and regenerate.

WARNING · MODE_UNVERIFIED

DMX modes are unverified; output remains excluded.

Objects: F001–F173 · Remediation: review the source facts and regenerate.

WARNING · FIXTURE_DISABLED

Fixtures are disabled for this visual planning reconstruction.

Objects: F001–F173 · Remediation: review the source facts and regenerate.

WARNING · TITLE_METADATA_INCOMPLETE

Some professional title-block metadata is missing; the document will show an em dash.

Objects: 6ef0e3bf18f8de3a28059778 · Remediation: review the source facts and regenerate.

HitLight

VENUE & DRAWING SOURCES

Yuen Long Theatre

Auditorium · House rig / standard

9 Yuen Long Tai Yuk Road, Yuen Long, New Territories, Hong Kong, Yuen Long, Yuen Long District, New Territories, HK

https://www.lcsd.gov.hk/en/ylt/

Sources checked 2026-10-22

Generated by HitLight from the reviewed partial Yuen Long Theatre reconstruction. Venue sources are cited as facts; their original artwork remains private.

Symbols: HitLight-owned category artwork. No manufacturer model geometry or original source pages included.

Partial reconstruction from the venue’s lighting documentation; the currently installed rig and its complete fixture census are not verified.

ESTIMATED GEOMETRY: the documents give no complete scale or trim heights, so the stage size, fixture positions in metres and hanging heights are best-guess estimates, not measurements.

107 of 173 source-labelled fixture records retain unconfirmed exact installed identities or modes; original printed names and display substitutions remain qualified.

Modes and DMX addresses are unverified best guesses; check them with the venue before driving real fixtures.

3 documented units are not shown because their positions are not drawn to scale or not located in the documents.

173 records display 108 approximate public catalogue housings or labelled donors and 65 visual fallbacks. 12 Spectra Cyc 200 bodies now have verified original-work public permission; geometry and native profiles are unchanged. Hardware revision, optics and accessories remain approximate. Existing source/donor identities, geometry, mode/patch and output exclusions remain qualified.

Approximate planning view; not official venue paperwork or output-ready. Original HitLight symbols only; no source pages, OEM meshes, photos or logos. Original files remain private; modes and patch unverified.

FULL Technical Information (contacts, stage, lighting/sound/AV equipment lists): https://www2.lcsd.gov.hk/en/tech/common/pdf/en/ylt-aud-lfe.pdf · checked 2026-10-22

Hanging plot (fly bar schedule): https://www2.lcsd.gov.hk/en/tech/common/venue_hangplot/ylt-plot.pdf · checked 2026-10-22

Stage plan / ground plan drawing: https://www2.lcsd.gov.hk/en/tech/common/venue_drawing/ylt-th-dwg.pdf · checked 2026-10-22

Lx Plan (house lighting plan): https://www2.lcsd.gov.hk/en/tech/common/venue_lxplan/ylt-th-lxplan.pdf · checked 2026-10-22

Official venue / technical information page (lists the venue rooms and links the technical documents): https://www2.lcsd.gov.hk/en/tech/lcsd_patss_nt.html · checked 2026-10-22

Extra power outlet plan: https://www2.lcsd.gov.hk/en/tech/common/venue_power%20plan/ylt-aud-power%20outlet.pdf · checked 2026-10-22

Basic Technical Information sheet: https://www2.lcsd.gov.hk/en/tech/common/pdf/en/ylt-aud-sfe.pdf · checked 2026-10-22

Colour filter schedule (stock gel list): https://www2.lcsd.gov.hk/en/tech/common/venue_color%20gel/ylt-color%20schedule.pdf · checked 2026-10-22

Speaker position plan: https://www2.lcsd.gov.hk/en/tech/common/venue_spkplan/ylt-th-spk%20plan.pdf ·

HitLight

VENUE & DRAWING SOURCES

checked 2026-10-22

Public venue page: https://www.hitlight.app/venues/hong-kong-sar-china/yuen-long-theatre-6ef0e3bf

HitLight