
UPSTAGE ↑

FIXTURE LEGEND

- **Visual** substitute · Basic Conventional — PAR Light · 14×
- **Visual** substitute · Basic Moving Head — Moving Head · 10×
- **Visual** substitute · LED BAR 6 CH - H — LED Bar · 8×

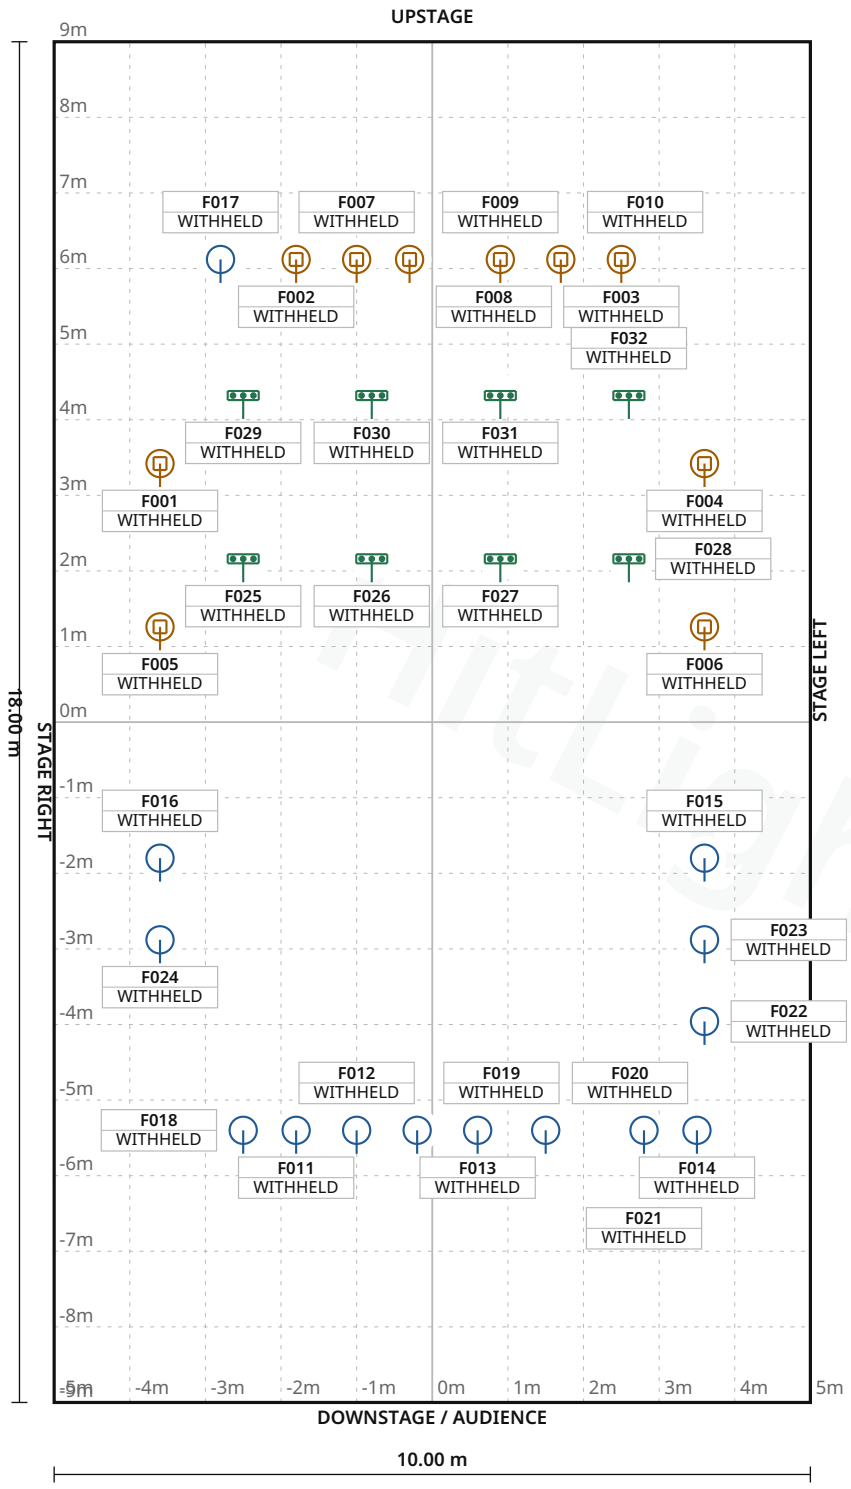

Stage 10.00 m W × 18.00 m D · Grid 1 m

Cinéma - Théâtre L'archipel · Documents — room scope unverified

LIGHT PLOT · PLAN · Documents — room scope unverified

HitLight · Cinéma - Théâtre L'archipel

17 Bd de Strasbourg, 75010 Paris, France, 75010, PARIS, France

DWG HL · SCALE 1:100 · metric · PRINT AT 100%

Drawn HitLight

Generated from the saved show

SOURCE 164c579c86be

SYMBOL LEGEND

3 TYPES · 32 FIXTURES · COLOUR BY TYPE



HitLight placeholder Visual substitute · Basic Conventional

PAR Light · Default · 1 ch · category symbol

14 physical · 14 plotted

0 disabled · 0 unplaced



HitLight placeholder Visual substitute · Basic Moving Head

Moving Head · Mode 1 · 11 ch · category symbol

10 physical · 10 plotted

0 disabled · 0 unplaced



HitLight placeholder Visual substitute · LED BAR 6 CH - H

LED Bar · 9 CH · 6 ch · category symbol

8 physical · 8 plotted

0 disabled · 0 unplaced

HitLight

Cinéma - Théâtre L'archipel · Documents — room scope unverified

SYMBOL LEGEND · Documents — room scope unverified

HitLight · Cinéma - Théâtre L'archipel

17 Bd de Strasbourg, 75010 Paris, France, 75010, PARIS, France

DWG HL · METRIC

Drawn HitLight

Generated from the saved show

SOURCE 164c579c86be

GENERAL NOTES

1. Source-based lighting plan. Confirm the current rig with the venue.
2. PARTIAL: included fixtures are not a full physical-unit census.
3. DMX PATCH WITHHELD: provisional or unchecked addresses are not published.
4. The reconstruction retains its documented coverage and geometry assumptions; confirm the current setup with the venue.

HitLight

DMX PATCH

32 FIXTURES · 0 UNIVERSES

Fixture / name	Manufacturer / model	Mode	Ch	DMX	Range	Position / mount	Status / notes
UNPATCHED / INVALID							
F001 · PLACEHOLDER · ChauvetIntim...	HitLight placeholder / Visual substitute ...	Mode 1	11	WITHHELD	TBC	UNPLACED	Enabled
F002 · PLACEHOLDER · ChauvetIntim...	HitLight placeholder / Visual substitute ...	Mode 1	11	WITHHELD	TBC	UNPLACED	Enabled
F003 · PLACEHOLDER · ChauvetIntim...	HitLight placeholder / Visual substitute ...	Mode 1	11	WITHHELD	TBC	UNPLACED	Enabled
F004 · PLACEHOLDER · ChauvetIntim...	HitLight placeholder / Visual substitute ...	Mode 1	11	WITHHELD	TBC	UNPLACED	Enabled
F005 · PLACEHOLDER · ChauvetIntim...	HitLight placeholder / Visual substitute ...	Mode 1	11	WITHHELD	TBC	UNPLACED	Enabled
F006 · PLACEHOLDER · ChauvetIntim...	HitLight placeholder / Visual substitute ...	Mode 1	11	WITHHELD	TBC	UNPLACED	Enabled
F007 · PLACEHOLDER · ChauvetRogu...	HitLight placeholder / Visual substitute ...	Mode 1	11	WITHHELD	TBC	UNPLACED	Enabled
F008 · PLACEHOLDER · ChauvetRogu...	HitLight placeholder / Visual substitute ...	Mode 1	11	WITHHELD	TBC	UNPLACED	Enabled
F009 · PLACEHOLDER · ChauvetRogu...	HitLight placeholder / Visual substitute ...	Mode 1	11	WITHHELD	TBC	UNPLACED	Enabled
F010 · PLACEHOLDER · ChauvetRogu...	HitLight placeholder / Visual substitute ...	Mode 1	11	WITHHELD	TBC	UNPLACED	Enabled
F011 · PLACEHOLDER · PC650Unspeci...	HitLight placeholder / Visual substitute ...	Default	1	WITHHELD	TBC	UNPLACED	Enabled
F012 · PLACEHOLDER · PC650Unspeci...	HitLight placeholder / Visual substitute ...	Default	1	WITHHELD	TBC	UNPLACED	Enabled
F013 · PLACEHOLDER · PC650Unspeci...	HitLight placeholder / Visual substitute ...	Default	1	WITHHELD	TBC	UNPLACED	Enabled
F014 · PLACEHOLDER · PC650Unspeci...	HitLight placeholder / Visual substitute ...	Default	1	WITHHELD	TBC	UNPLACED	Enabled
F015 · PLACEHOLDER · PC650Unspeci...	HitLight placeholder / Visual substitute ...	Default	1	WITHHELD	TBC	UNPLACED	Enabled
F016 · PLACEHOLDER · PC650Unspeci...	HitLight placeholder / Visual substitute ...	Default	1	WITHHELD	TBC	UNPLACED	Enabled
F017 · PLACEHOLDER · PC650Unspeci...	HitLight placeholder / Visual substitute ...	Default	1	WITHHELD	TBC	UNPLACED	Enabled
F018 · PLACEHOLDER · Profile650Un...	HitLight placeholder / Visual substitute ...	Default	1	WITHHELD	TBC	UNPLACED	Enabled
F019 · PLACEHOLDER · Profile650Un...	HitLight placeholder / Visual substitute ...	Default	1	WITHHELD	TBC	UNPLACED	Enabled
F020 · PLACEHOLDER · Profile650Un...	HitLight placeholder / Visual substitute ...	Default	1	WITHHELD	TBC	UNPLACED	Enabled

No patched universes

Cinéma - Théâtre L'archipel · Documents — room scope unverified

DMX PATCH · Documents — room scope unverified

HitLight · Cinéma - Théâtre L'archipel

17 Bd de Strasbourg, 75010 Paris, France, 75010, PARIS, France

DWG HL · METRIC

Drawn HitLight

Generated from the saved show

SOURCE 164c579c86be

DMX PATCH · CONTINUED

Fixture / name	Manufacturer / model	Mode	Ch	DMX	Range	Position / mount	Status / notes
UNPATCHED / INVALID							
F021 · PLACEHOLDER · Profile650Un…	HitLight placeholder / Visual substitute …	Default	1	WITHHELD	TBC	UNPLACED	Enabled
F022 · PLACEHOLDER · Profile650Un…	HitLight placeholder / Visual substitute …	Default	1	WITHHELD	TBC	UNPLACED	Enabled
F023 · PLACEHOLDER · Profile650Un…	HitLight placeholder / Visual substitute …	Default	1	WITHHELD	TBC	UNPLACED	Enabled
F024 · PLACEHOLDER · Profile650Un…	HitLight placeholder / Visual substitute …	Default	1	WITHHELD	TBC	UNPLACED	Enabled
F025 · PLACEHOLDER · SunstripTenL…	HitLight placeholder / Visual substitute …	9 CH	6	WITHHELD	TBC	UNPLACED	Enabled
F026 · PLACEHOLDER · SunstripTenL…	HitLight placeholder / Visual substitute …	9 CH	6	WITHHELD	TBC	UNPLACED	Enabled
F027 · PLACEHOLDER · SunstripTenL…	HitLight placeholder / Visual substitute …	9 CH	6	WITHHELD	TBC	UNPLACED	Enabled
F028 · PLACEHOLDER · SunstripTenL…	HitLight placeholder / Visual substitute …	9 CH	6	WITHHELD	TBC	UNPLACED	Enabled
F029 · PLACEHOLDER · SunstripTenL…	HitLight placeholder / Visual substitute …	9 CH	6	WITHHELD	TBC	UNPLACED	Enabled
F030 · PLACEHOLDER · SunstripTenL…	HitLight placeholder / Visual substitute …	9 CH	6	WITHHELD	TBC	UNPLACED	Enabled
F031 · PLACEHOLDER · SunstripTenL…	HitLight placeholder / Visual substitute …	9 CH	6	WITHHELD	TBC	UNPLACED	Enabled
F032 · PLACEHOLDER · SunstripTenL…	HitLight placeholder / Visual substitute …	9 CH	6	WITHHELD	TBC	UNPLACED	Enabled

No patched universes

VALIDATION APPENDIX

WARNING · PATCH_WITHHELD

DMX patch facts are withheld pending source verification. This planning document cannot be used for hardware output.

Objects: — · Remediation: correct the saved show data and regenerate.

ERROR · STAGE_DIMENSIONS_UNCONFIRMED

Confirm the stage dimensions before producing a final technical document.

Objects: 46BC411A-0CAB-438E-A038-4DF3766C28FD · Remediation: correct the saved show data and regenerate.

WARNING · TITLE_METADATA_INCOMPLETE

Some professional title-block metadata is missing; the document will show an em dash.

Objects: 6f2eda0a6c47c291671d9d31 · Remediation: correct the saved show data and regenerate.

HitLight

VENUE & DRAWING SOURCES

Cinéma - Théâtre L'archipel

Documents — room scope unverified · Source documents — rig unverified

17 Bd de Strasbourg, 75010 Paris, France, 75010, PARIS, FR

https://larchipel.net/

Sources checked 2026-10-19

Symbols: HitLight-owned category artwork. No manufacturer model geometry or original source pages included.

Source-based reconstruction. Confirm the current installation and equipment availability with the venue.

Scale, fixture positions, mounting heights and aiming may include estimates; this is not a rigging specification.

Provisional fixture matches are labelled as placeholders. The recorded subset is not a complete physical inventory.

DMX addresses are withheld from public plans until their exact source patch is reconciled.

The reconstruction retains its documented coverage and geometry assumptions; confirm the current setup with the venue.

Official venue information: https://larchipel.net/ · checked 2026-10-19

LARCHIPEL_Fiche-Technique-FR_Salle-Bleue_04-25.pdf:
https://larchipel.net/louez-le-theatre-larchipel-paris/ · checked 2026-10-19

Public venue page: https://www.hitlight.app/venues/france/cinema-theatre-l-archipel-6f2eda0a

HitLight