
UPSTAGE ↑

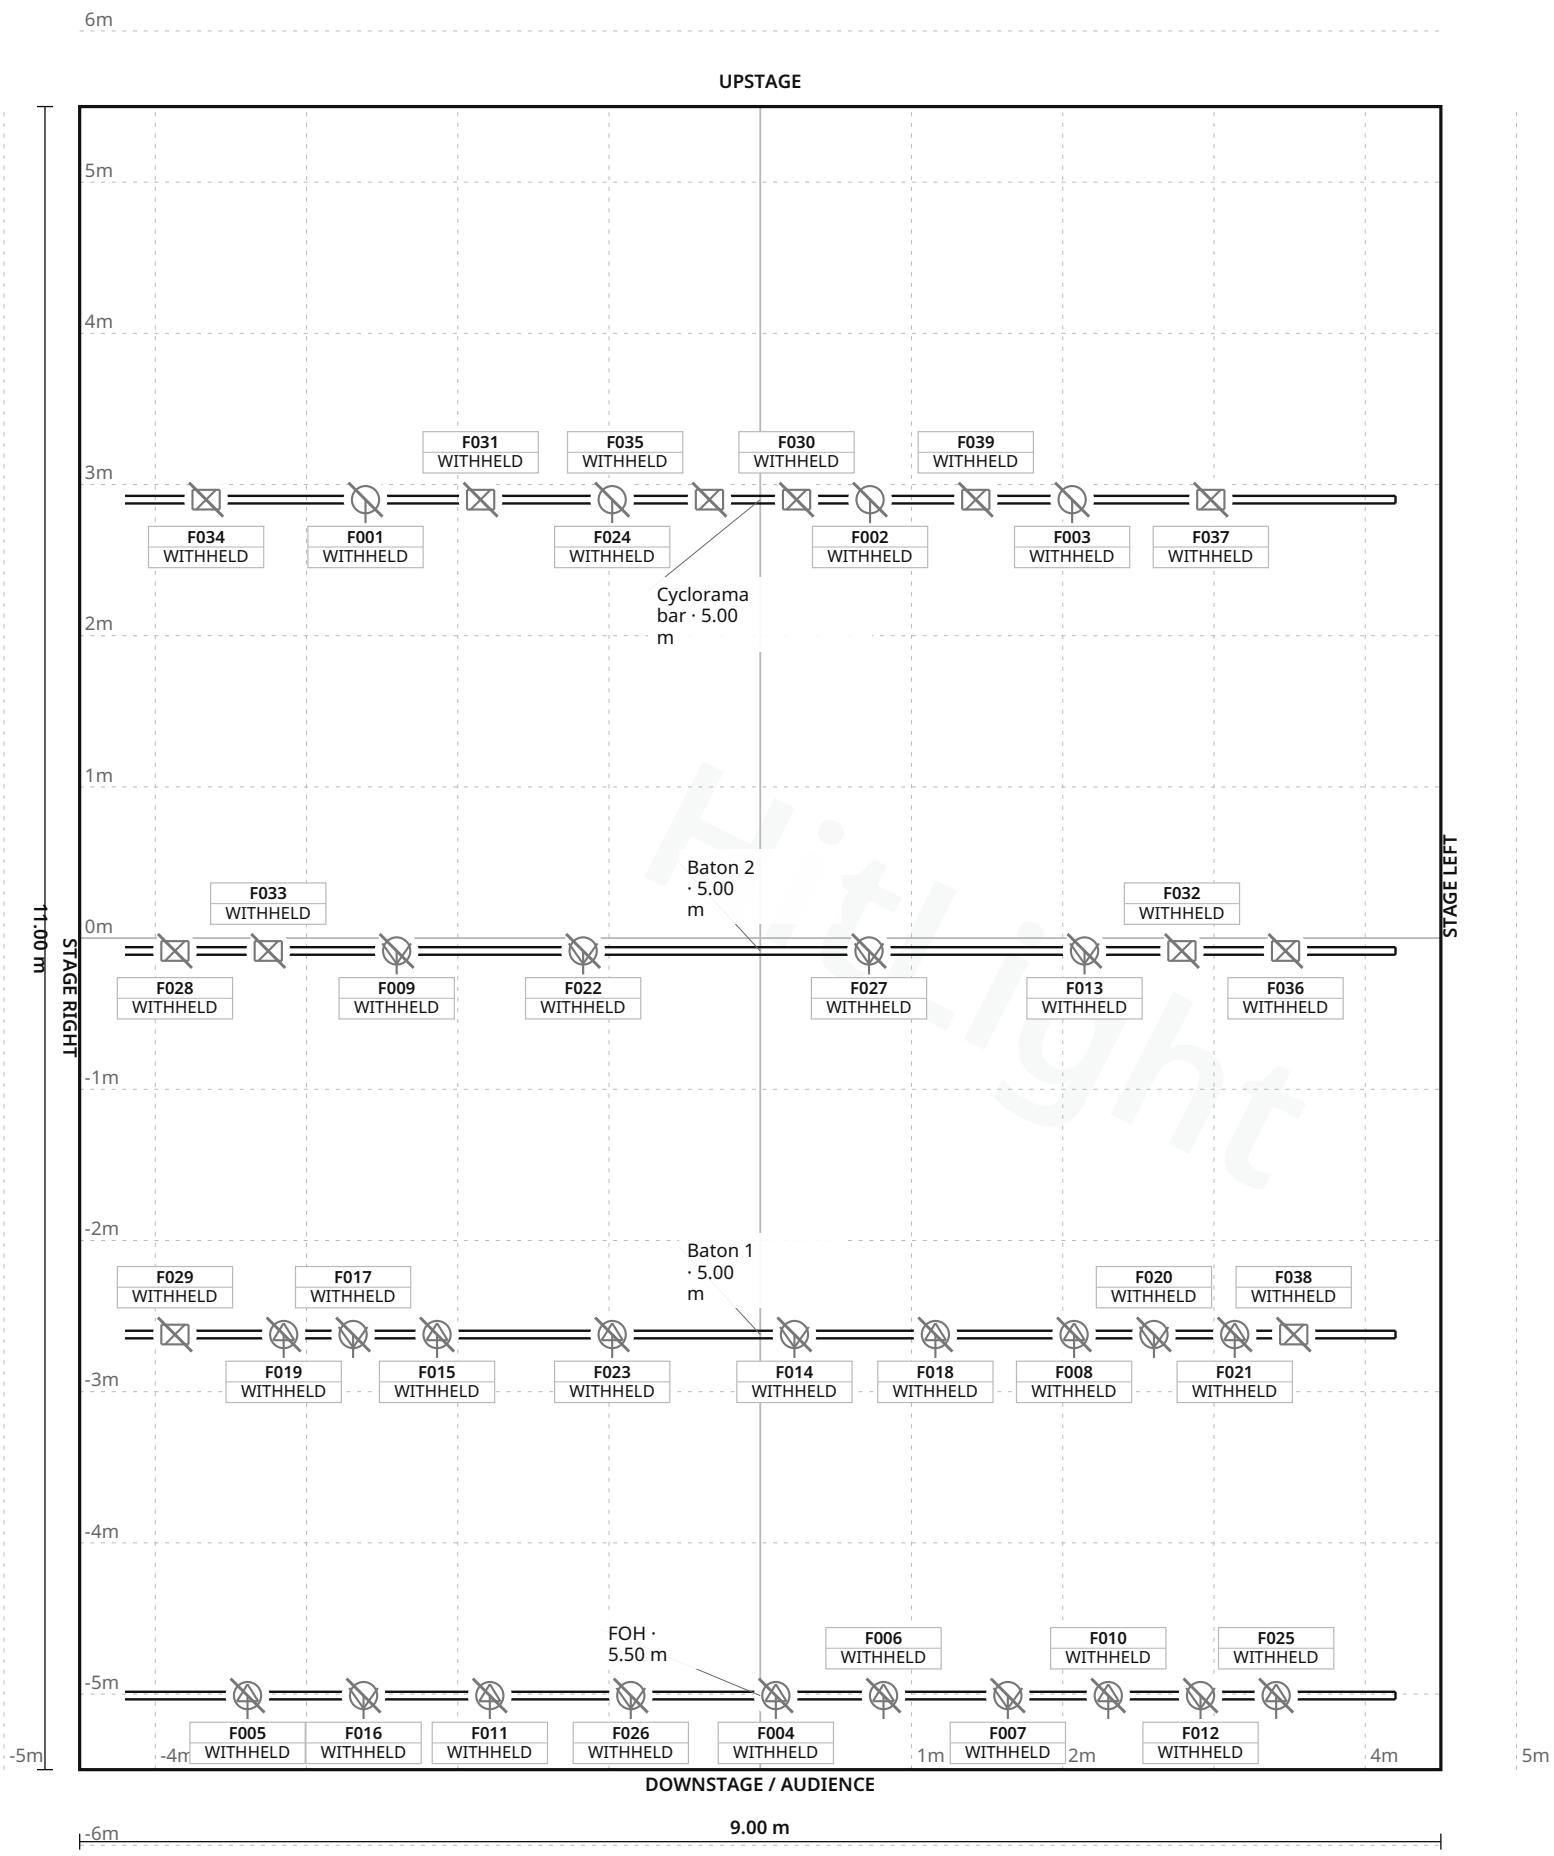

FIXTURE LEGEND

- **5PX Hex** — Other · 6×
- **Cyc Lite Flood** — 1000W — PAR Light · 4×
- **ETC Source Four** — Zoom Profile — 575W — Profile Spot · 8×
- **Octagon Theatre** — CW/WW MkII — Other · 6×
- **Selecon Acclaim** — Fresnel 650W — Spot Light · 4×
- **Strand Cantata** — Fresnel 1000W — Spot Light · 4×
- **Strand Quartet** — Fresnel 650W — Spot Light · 3×
- **Strand Quartet** — Profile 650W — Profile Spot · 4×

Stage 9.00 m W × 11.00 m D · Grid 1 m

HitLight TECHNICAL LIGHTING — REV 6d393d8240d1 · 1/9

Mountmellick Community Arts Centre · Concert Hall – ground floor

LIGHT PLOT · PLAN · Concert Hall – ground floor

HitLight · Mountmellick Community Arts Centre

Parnell Street, R32 WP68, Mountmellick, Ireland

DWG HL · SCALE 1:50 · metric · PRINT AT 100%

Drawn HitLight

Generated from the saved show

SOURCE 8b5fee8f53d1

SYMBOL LEGEND

8 TYPES · 39 FIXTURES · COLOUR BY TYPE



Unverified source fixture 5PX Hex

Other · Unverified · TBC ch · category symbol

6 physical · 6 plotted

6 disabled · 0 unplaced



Unverified source fixture Cyc Lite Flood 1000W

PAR Light · Unverified · TBC ch · category symbol

4 physical · 4 plotted

4 disabled · 0 unplaced



Unverified source fixture ETC Source Four Zoom Profile 575W

Profile Spot · Unverified · TBC ch · category symbol

8 physical · 8 plotted

8 disabled · 0 unplaced



Unverified source fixture Octagon Theatre CW/WW MkII

Other · Unverified · TBC ch · category symbol

6 physical · 6 plotted

6 disabled · 0 unplaced



Unverified source fixture Selecon Acclaim Fresnel 650W

Spot Light · Unverified · TBC ch · category symbol

4 physical · 4 plotted

4 disabled · 0 unplaced



Unverified source fixture Strand Cantata Fresnel 1000W

Spot Light · Unverified · TBC ch · category symbol

4 physical · 4 plotted

4 disabled · 0 unplaced



Unverified source fixture Strand Quartet Fresnel 650W

Spot Light · Unverified · TBC ch · category symbol

3 physical · 3 plotted

3 disabled · 0 unplaced



Unverified source fixture Strand Quartet Profile 650W

Profile Spot · Unverified · TBC ch · category symbol

4 physical · 4 plotted

4 disabled · 0 unplaced

Mountmellick Community Arts Centre · Concert Hall – ground floor

SYMBOL LEGEND · Concert Hall – ground floor

HitLight · Mountmellick Community Arts Centre

Parnell Street, R32 WP68, Mountmellick, Ireland

DWG HL · METRIC

Drawn HitLight

Generated from the saved show

SOURCE 8b5fee8f53d1

GENERAL NOTES

1. Source-based lighting plan. Confirm the current rig with the venue.
2. PARTIAL: included fixtures are not a full physical-unit census.
3. DMX PATCH WITHHELD: provisional or unchecked addresses are not published.
4. Approximate planning view; not official venue paperwork or output-ready. Original HitLight symbols only; no source pages, OEM meshes, photos or logos. Original files remain private; modes and patch unverified.

HitLight

STAGE ELEMENTS

NAME	TYPE	POSITION	TRIM / SIZE
Baton 2	pipe	X 0.00 m · Z 0.09 m	5.00 m · 8.40 m W × 0.05 m D
Baton 1	pipe	X 0.00 m · Z 2.62 m	5.00 m · 8.40 m W × 0.05 m D
FOH	pipe	X 0.00 m · Z 5.01 m	5.50 m · 8.40 m W × 0.05 m D
Cyclorama bar	pipe	X 0.00 m · Z -2.90 m	5.00 m · 8.40 m W × 0.05 m D

HitLight

Mountmellick Community Arts Centre · Concert Hall – ground floor

STAGE ELEMENTS · Concert Hall – ground floor

HitLight · Mountmellick Community Arts Centre

Parnell Street, R32 WP68, Mountmellick, Ireland

DWG HL · METRIC

Drawn HitLight

Generated from the saved show

SOURCE 8b5fee8f53d1

FIXTURE SCHEDULE

Fixture	Manufacturer / model	Position / mount	Mode / output
VISUAL PLANNING · DMX PATCH WITHHELD			
F001	Unverified source fixture / Cyc Lite Flood 1000W	Cyclorama bar	Unverified · Output excluded
F002	Unverified source fixture / Cyc Lite Flood 1000W	Cyclorama bar	Unverified · Output excluded
F003	Unverified source fixture / Cyc Lite Flood 1000W	Cyclorama bar	Unverified · Output excluded
F004	Unverified source fixture / ETC Source Four Zoom Profile 575W	FOH	Unverified · Output excluded
F005	Unverified source fixture / ETC Source Four Zoom Profile 575W	FOH	Unverified · Output excluded
F006	Unverified source fixture / ETC Source Four Zoom Profile 575W	FOH	Unverified · Output excluded
F007	Unverified source fixture / Strand Cantata Fresnel 1000W	FOH	Unverified · Output excluded
F008	Unverified source fixture / Strand Quartet Profile 650W	Baton 1	Unverified · Output excluded
F009	Unverified source fixture / Selecon Acclaim Fresnel 650W	Baton 2	Unverified · Output excluded
F010	Unverified source fixture / ETC Source Four Zoom Profile 575W	FOH	Unverified · Output excluded
F011	Unverified source fixture / ETC Source Four Zoom Profile 575W	FOH	Unverified · Output excluded
F012	Unverified source fixture / Strand Cantata Fresnel 1000W	FOH	Unverified · Output excluded
F013	Unverified source fixture / Selecon Acclaim Fresnel 650W	Baton 2	Unverified · Output excluded
F014	Unverified source fixture / Strand Quartet Fresnel 650W	Baton 1	Unverified · Output excluded
F015	Unverified source fixture / Strand Quartet Profile 650W	Baton 1	Unverified · Output excluded
F016	Unverified source fixture / Strand Cantata Fresnel 1000W	FOH	Unverified · Output excluded
F017	Unverified source fixture / Strand Quartet Fresnel 650W	Baton 1	Unverified · Output excluded
F018	Unverified source fixture / Strand Quartet Profile 650W	Baton 1	Unverified · Output excluded
F019	Unverified source fixture / ETC Source Four Zoom Profile 575W	Baton 1	Unverified · Output excluded
F020	Unverified source fixture / Strand Quartet Fresnel 650W	Baton 1	Unverified · Output excluded

Planning reference only. Confirm installed modes and patch with the venue.

Mountmellick Community Arts Centre · Concert Hall – ground floor

FIXTURE SCHEDULE · Concert Hall – ground floor

HitLight · Mountmellick Community Arts Centre

Parnell Street, R32 WP68, Mountmellick, Ireland

DWG HL · METRIC

Drawn HitLight

Generated from the saved show

SOURCE 8b5fee8f53d1

Fixture	Manufacturer / model	Position / mount	Mode / output
VISUAL PLANNING · DMX PATCH WITHHELD			
F021	Unverified source fixture / ETC Source Four Zoom Profile 575W	Baton 1	Unverified · Output excluded
F022	Unverified source fixture / Selecon Acclaim Fresnel 650W	Baton 2	Unverified · Output excluded
F023	Unverified source fixture / Strand Quartet Profile 650W	Baton 1	Unverified · Output excluded
F024	Unverified source fixture / Cyc Lite Flood 1000W	Cyclorama bar	Unverified · Output excluded
F025	Unverified source fixture / ETC Source Four Zoom Profile 575W	FOH	Unverified · Output excluded
F026	Unverified source fixture / Strand Cantata Fresnel 1000W	FOH	Unverified · Output excluded
F027	Unverified source fixture / Selecon Acclaim Fresnel 650W	Baton 2	Unverified · Output excluded
F028	Unverified source fixture / Octagon Theatre CW/WW MkII	Baton 2	Unverified · Output excluded
F029	Unverified source fixture / Octagon Theatre CW/WW MkII	Baton 1	Unverified · Output excluded
F030	Unverified source fixture / 5PX Hex	Cyclorama bar	Unverified · Output excluded
F031	Unverified source fixture / 5PX Hex	Cyclorama bar	Unverified · Output excluded
F032	Unverified source fixture / Octagon Theatre CW/WW MkII	Baton 2	Unverified · Output excluded
F033	Unverified source fixture / Octagon Theatre CW/WW MkII	Baton 2	Unverified · Output excluded
F034	Unverified source fixture / 5PX Hex	Cyclorama bar	Unverified · Output excluded
F035	Unverified source fixture / 5PX Hex	Cyclorama bar	Unverified · Output excluded
F036	Unverified source fixture / Octagon Theatre CW/WW MkII	Baton 2	Unverified · Output excluded
F037	Unverified source fixture / 5PX Hex	Cyclorama bar	Unverified · Output excluded
F038	Unverified source fixture / Octagon Theatre CW/WW MkII	Baton 1	Unverified · Output excluded
F039	Unverified source fixture / 5PX Hex	Cyclorama bar	Unverified · Output excluded

Planning reference only. Confirm installed modes and patch with the venue.

VALIDATION APPENDIX

WARNING · PATCH_WITHHELD

DMX patch facts are withheld pending source verification. This planning document cannot be used for hardware output.

Objects: — · Remediation: review the source facts and regenerate.

WARNING · MODE_UNVERIFIED

DMX modes are unverified; output remains excluded.

Objects: F001–F039 · Remediation: review the source facts and regenerate.

WARNING · FIXTURE_DISABLED

Fixtures are disabled for this visual planning reconstruction.

Objects: F001–F039 · Remediation: review the source facts and regenerate.

WARNING · TITLE_METADATA_INCOMPLETE

Some professional title-block metadata is missing; the document will show an em dash.

Objects: 6faac02233d813875215bfaa · Remediation: review the source facts and regenerate.

HitLight

VENUE & DRAWING SOURCES

Mountmellick Community Arts Centre

Concert Hall – ground floor · Published lighting/stage configuration; current stock unverified

Parnell Street, R32 WP68, Mountmellick, IE

https://mountmellickcommunityartscentre.ie/facilities/

Sources checked 2026-10-20

Generated by HitLight from the reviewed partial Mountmellick Community Arts Centre reconstruction. Venue sources are cited as facts; their original artwork remains private.

Symbols: HitLight-owned category artwork. No manufacturer model geometry or original source pages included.

Partial reconstruction from the venue’s lighting documentation; the currently installed rig and its complete fixture census are not verified.

ESTIMATED GEOMETRY: the documents give no complete scale or trim heights, so the stage size, fixture positions in metres and hanging heights are best-guess estimates, not measurements.

39 of 39 source-labelled fixture records retain unconfirmed exact installed identities or modes; original printed names and display substitutions remain qualified.

Modes and DMX addresses are unverified best guesses; check them with the venue before driving real fixtures.

39 records display 27 approximate public catalogue housings or labelled donors and 12 visual fallbacks. 4 display references use newly authored generic flood/PAR class housings. These do not identify installed products or verify wattage, optics, native DMX, dimming, rigging or hardware. Original source, geometry, mode, patch and output-exclusion qualifications remain.

3 existing fixture references now show approved public catalogue housings. Native profile/control bytes, source or donor labels, modes, enabled/patch state and exact layouts/mounts are unchanged. Original identity, optics, source and geometry qualifications remain; no hardware, photometric or rigging acceptance.

Approximate planning view; not official venue paperwork or output-ready. Original HitLight symbols only; no source pages, OEM meshes, photos or logos. Original files remain private; modes and patch unverified.

UndatedConcertHallstageannotateddimensions/cyclorama/apron/doorlayout;notnewphysicalmeasurement: https://mountmellickcommunityartscentre.ie/wp-content/uploads/2025/07/Slide1cp.jpg · checked 2026-10-20

UndatedConcertHalllightinglayoutFOH/Baton1/Baton2/cyclorama;inventory/sourcealternativesnotcurrentrigcertified: https://mountmellickcommunityartscentre.ie/wp-content/uploads/2025/07/Slide4.jpg · checked 2026-10-20

UndatedConcertHalllamplist+DMXaddresstable;SPimportedlampoutletsnotinstalledstock.Universe/modesunverified: https://mountmellickcommunityartscentre.ie/wp-content/uploads/2025/07/Slide5.jpg · checked 2026-10-20

WholeownactualcentreConcertHall448/Balcony138/meetingroomfacilityprofile andphysicalcontact: https://mountmellickcommunityartscentre.ie/facilities/ · checked 2026-10-20

Wholeownpublishedroom-scopedtechnicaldrawing/imageslinkingpage;sourceuploadpathnotdocumentrevision: https://mountmellickcommunityartscentre.ie/technicalspecifications · checked 2026-10-20

Wholeownpublishedroom-scopedtechnicaldrawing/imageslinkingpage;sourceuploadpathnotdocumentrevision: https://mountmellickcommunityartscentre.ie/floorplans/ · checked 2026-10-20

Venue photo or plan image: https://mountmellickcommunityartscentre.ie/wp-content/uploads/2025/08/IMG_5939-2048x1536.jpg · checked 2026-10-20

GroundfloorplanprintedNov.07,NOTTOSCALE;historical,notcurrentinstalledlayoutcertificate:

HitLight | hitlight.app

VENUE & DRAWING SOURCES

https://mountmellickcommunityartscentre.ie/wp-content/uploads/2025/07/plan-1.jpg · checked 2026-10-20

Venue photo or plan image: https://mountmellickcommunityartscentre.ie/wp-content/uploads/2025/07/20250709_125102-scaled.jpg · checked 2026-10-20

UndatedConcertHallcontrol/dimmer/DMX/optionalconsole/accessadvanceconditions;notcurrentmainscapacity/safeaccesscertificate: https://mountmellickcommunityartscentre.ie/wp-content/uploads/2025/07/Slide7.jpg · checked 2026-10-20

Venue photo or plan image: https://mountmellickcommunityartscentre.ie/wp-content/uploads/2025/07/Slide3.jpg · checked 2026-10-20

Venue photo or plan image: https://mountmellickcommunityartscentre.ie/wp-content/uploads/2025/08/IMG_5923-2048x1536.jpg · checked 2026-10-20

Undatedfirst-floorBalconyTheatreNOTTOSCALElayout,VOIDOVERCONCERTHALL;onephysicalcomplex: https://mountmellickcommunityartscentre.ie/wp-content/uploads/2025/08/balcony-1.jpg · checked 2026-10-20

UndatedBalconyTheatreNOTTOSCALEstagedimensions/screenannotations;notfixtureplotorcertifiedgeometry: https://mountmellickcommunityartscentre.ie/wp-content/uploads/2025/08/balcony-2.jpg · checked 2026-10-20

Public venue page: https://www.hitlight.app/venues/ireland/mountmellick-community-arts-centre-6faac022

HitLight