
UPSTAGE

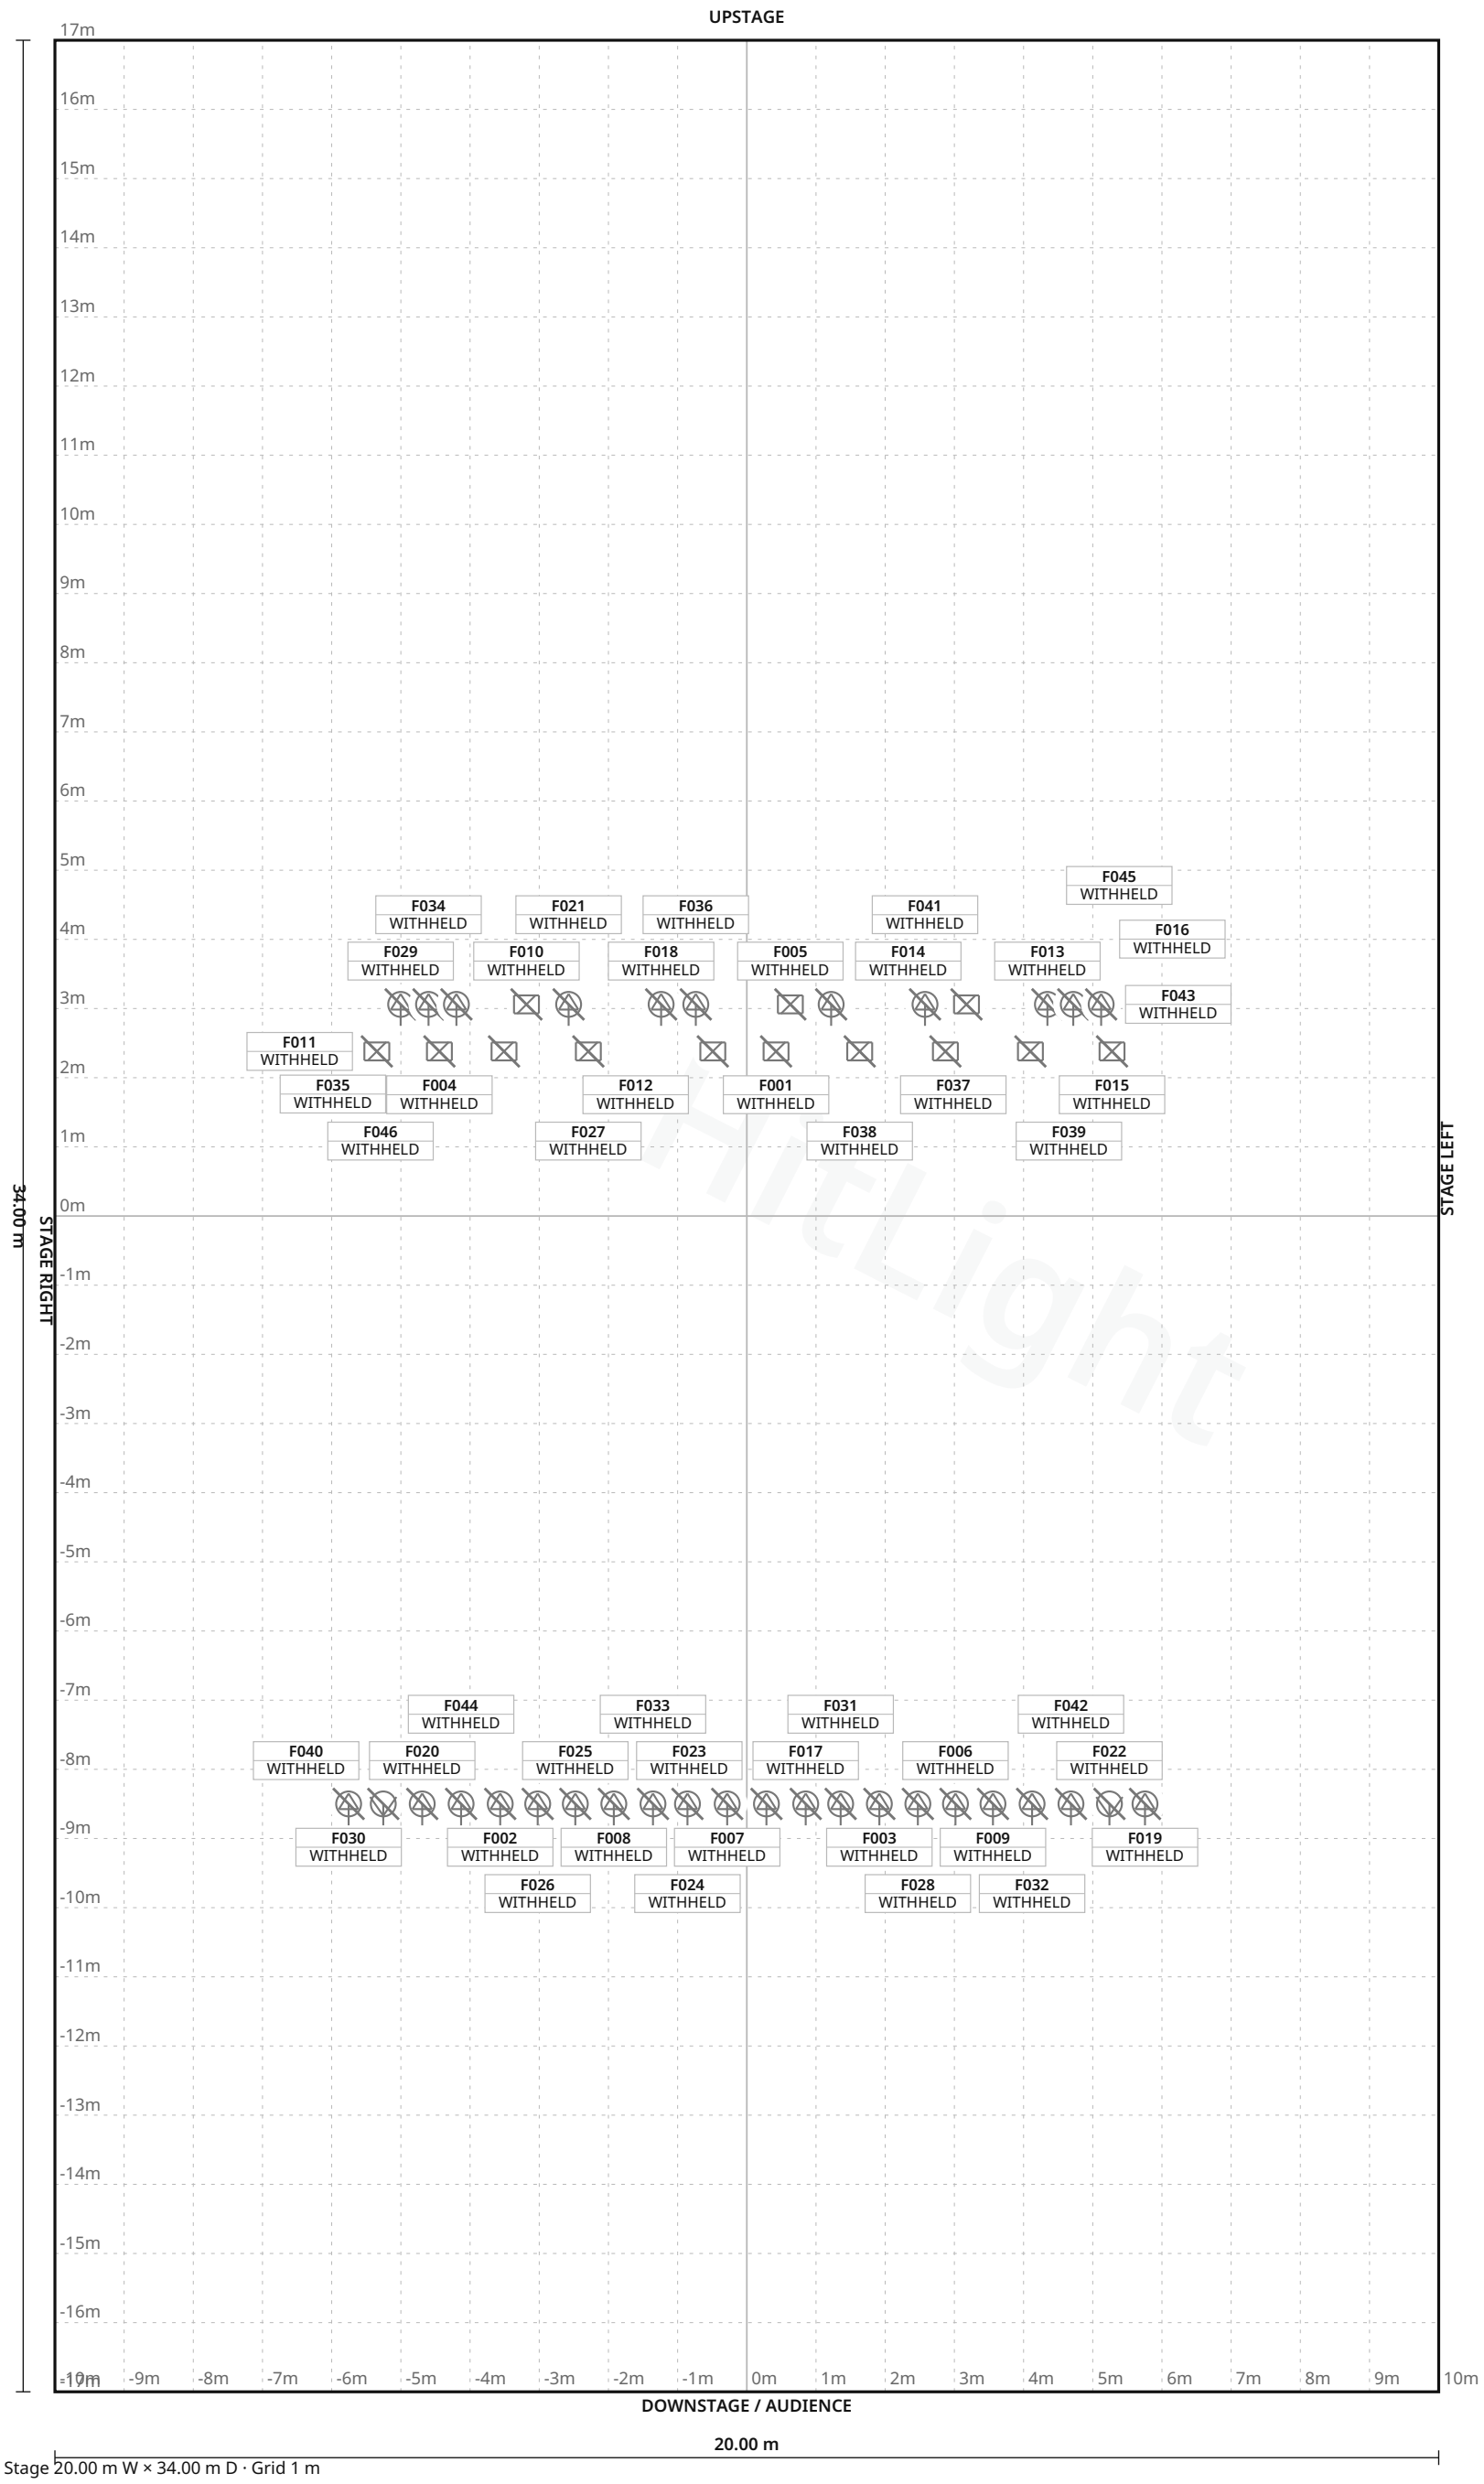

Stage 20.00 m W × 34.00 m D · Grid 1 m

FIXTURE LEGEND

- **Source Four 19** — Profile Spot · 7×
- **Source Four 36** — Profile Spot · 2×
- **Source Four 50** — Profile Spot · 4×
- **Source Four Zoom** 15-30 — Spot Light · 2×
- **Source Four Zoom** 25-50 — Profile Spot · 18×
- **Arri2kW (variant unverified)** — Other · 3×
- **PC2kW (source variant unverified)** — Other · 10×

HitLight

Parktheater Iserlohn · Großes Haus

LIGHT PLOT · PLAN · Großes Haus

HitLight · Parktheater Iserlohn

Alexanderhöhe 3, 58644, Iserlohn, Germany

DWG HL · SCALE 1:100 · metric · PRINT AT 100%

Drawn HitLight

Generated from the saved show

SOURCE abfcab1b956e

SYMBOL LEGEND

7 TYPES · 46 FIXTURES · COLOUR BY TYPE

	**ETC Source Four 19** Profile Spot · Unverified · TBC ch · category symbol	**7 physical · 7 plotted** 7 disabled · 0 unplaced
	**ETC Source Four 36** Profile Spot · Unverified · TBC ch · category symbol	**2 physical · 2 plotted** 2 disabled · 0 unplaced
	**ETC Source Four 50** Profile Spot · Unverified · TBC ch · category symbol	**4 physical · 4 plotted** 4 disabled · 0 unplaced
	**ETC Source Four Zoom 15-30** Spot Light · Unverified · TBC ch · category symbol	**2 physical · 2 plotted** 2 disabled · 0 unplaced
	**ETC Source Four Zoom 25-50** Profile Spot · Unverified · TBC ch · category symbol	**18 physical · 18 plotted** 18 disabled · 0 unplaced
	**Unverified source fixture Arri2kW (variant unverified)** Other · Unverified · TBC ch · category symbol	**3 physical · 3 plotted** 3 disabled · 0 unplaced
	**Unverified source fixture PC2kW (source variant unverified)** Other · Unverified · TBC ch · category symbol	**10 physical · 10 plotted** 10 disabled · 0 unplaced

Parktheater Iserlohn · Großes Haus

SYMBOL LEGEND · Großes Haus

HitLight · Parktheater Iserlohn

Alexanderhöhe 3, 58644, Iserlohn, Germany

DWG HL · METRIC

Drawn HitLight

Generated from the saved show

SOURCE abfcab1b956e

GENERAL NOTES

1. Source-based lighting plan. Confirm the current rig with the venue.
2. PARTIAL: included fixtures are not a full physical-unit census.
3. DMX PATCH WITHHELD: provisional or unchecked addresses are not published.
4. The reconstruction retains its documented coverage and geometry assumptions; confirm the current setup with the venue.
5. Output remains excluded for visual-only fixtures. Catalogue identity does not verify installed modes, addresses or the current installation.

HitLight

FIXTURE SCHEDULE

Fixture	Manufacturer / model	Position / mount	Mode / output
VISUAL PLANNING · DMX PATCH WITHHELD			
F001	Unverified source fixture / PC2kW (source variant unverified)	PLOTTED	Unverified · Output excluded
F002	ETC / Source Four Zoom 25-50	PLOTTED	Unverified · Output excluded
F003	ETC / Source Four Zoom 25-50	PLOTTED	Unverified · Output excluded
F004	Unverified source fixture / PC2kW (source variant unverified)	PLOTTED	Unverified · Output excluded
F005	Unverified source fixture / Arri2kW (variant unverified)	PLOTTED	Unverified · Output excluded
F006	ETC / Source Four Zoom 25-50	PLOTTED	Unverified · Output excluded
F007	ETC / Source Four 19	PLOTTED	Unverified · Output excluded
F008	ETC / Source Four Zoom 25-50	PLOTTED	Unverified · Output excluded
F009	ETC / Source Four Zoom 25-50	PLOTTED	Unverified · Output excluded
F010	Unverified source fixture / Arri2kW (variant unverified)	PLOTTED	Unverified · Output excluded
F011	Unverified source fixture / PC2kW (source variant unverified)	PLOTTED	Unverified · Output excluded
F012	Unverified source fixture / PC2kW (source variant unverified)	PLOTTED	Unverified · Output excluded
F013	ETC / Source Four Zoom 25-50	PLOTTED	Unverified · Output excluded
F014	ETC / Source Four Zoom 25-50	PLOTTED	Unverified · Output excluded
F015	Unverified source fixture / PC2kW (source variant unverified)	PLOTTED	Unverified · Output excluded
F016	ETC / Source Four 50	PLOTTED	Unverified · Output excluded
F017	ETC / Source Four Zoom 25-50	PLOTTED	Unverified · Output excluded
F018	ETC / Source Four Zoom 25-50	PLOTTED	Unverified · Output excluded
F019	ETC / Source Four 36	PLOTTED	Unverified · Output excluded
F020	ETC / Source Four Zoom 25-50	PLOTTED	Unverified · Output excluded

Planning reference only. Confirm installed modes and patch with the venue.

Parktheater Iserlohn · Großes Haus

FIXTURE SCHEDULE · Großes Haus

HitLight · Parktheater Iserlohn

Alexanderhöhe 3, 58644, Iserlohn, Germany

DWG HL · METRIC

Drawn HitLight

Generated from the saved show

SOURCE abfcab1b956e

Fixture	Manufacturer / model	Position / mount	Mode / output
VISUAL PLANNING · DMX PATCH WITHHELD			
F021	ETC / Source Four 50	PLOTTED	Unverified · Output excluded
F022	ETC / Source Four Zoom 15-30	PLOTTED	Unverified · Output excluded
F023	ETC / Source Four 19	PLOTTED	Unverified · Output excluded
F024	ETC / Source Four Zoom 25-50	PLOTTED	Unverified · Output excluded
F025	ETC / Source Four Zoom 25-50	PLOTTED	Unverified · Output excluded
F026	ETC / Source Four Zoom 25-50	PLOTTED	Unverified · Output excluded
F027	Unverified source fixture / PC2kW (source variant unverified)	PLOTTED	Unverified · Output excluded
F028	ETC / Source Four Zoom 25-50	PLOTTED	Unverified · Output excluded
F029	ETC / Source Four 19	PLOTTED	Unverified · Output excluded
F030	ETC / Source Four 36	PLOTTED	Unverified · Output excluded
F031	ETC / Source Four 19	PLOTTED	Unverified · Output excluded
F032	ETC / Source Four Zoom 25-50	PLOTTED	Unverified · Output excluded
F033	ETC / Source Four 19	PLOTTED	Unverified · Output excluded
F034	ETC / Source Four 50	PLOTTED	Unverified · Output excluded
F035	ETC / Source Four Zoom 25-50	PLOTTED	Unverified · Output excluded
F036	ETC / Source Four 19	PLOTTED	Unverified · Output excluded
F037	Unverified source fixture / PC2kW (source variant unverified)	PLOTTED	Unverified · Output excluded
F038	Unverified source fixture / PC2kW (source variant unverified)	PLOTTED	Unverified · Output excluded
F039	Unverified source fixture / PC2kW (source variant unverified)	PLOTTED	Unverified · Output excluded
F040	ETC / Source Four Zoom 15-30	PLOTTED	Unverified · Output excluded

Planning reference only. Confirm installed modes and patch with the venue.

Fixture	Manufacturer / model	Position / mount	Mode / output
VISUAL PLANNING · DMX PATCH WITHHELD			
F041	ETC / Source Four 50	PLOTTED	Unverified · Output excluded
F042	ETC / Source Four Zoom 25-50	PLOTTED	Unverified · Output excluded
F043	ETC / Source Four 19	PLOTTED	Unverified · Output excluded
F044	ETC / Source Four Zoom 25-50	PLOTTED	Unverified · Output excluded
F045	Unverified source fixture / Arri2kW (variant unverified)	PLOTTED	Unverified · Output excluded
F046	Unverified source fixture / PC2kW (source variant unverified)	PLOTTED	Unverified · Output excluded

Planning reference only. Confirm installed modes and patch with the venue.

HitLight

VALIDATION APPENDIX

WARNING · PATCH_WITHHELD

DMX patch facts are withheld pending source verification. This planning document cannot be used for hardware output.

Objects: — · Remediation: review the source facts and regenerate.

ERROR · STAGE_DIMENSIONS_UNCONFIRMED

Confirm the stage dimensions before producing a final technical document.

Objects: Großes Haus · Remediation: review the source facts and regenerate.

WARNING · MODE_UNVERIFIED

DMX modes are unverified; output remains excluded.

Objects: F001–F046 · Remediation: review the source facts and regenerate.

WARNING · FIXTURE_DISABLED

Fixtures are disabled for this visual planning reconstruction.

Objects: F001–F046 · Remediation: review the source facts and regenerate.

WARNING · TITLE_METADATA_INCOMPLETE

Some professional title-block metadata is missing; the document will show an em dash.

Objects: 708c7a0422c74c258e5f2937 · Remediation: review the source facts and regenerate.

HitLight

VENUE & DRAWING SOURCES

Parktheater Iserlohn

Großes Haus · Published house documentation; current setup unverified

Alexanderhöhe 3, 58644, Iserlohn, DE

https://parktheater-iserlohn.de/

Sources checked 2026-10-20

Symbols: HitLight-owned category artwork. No manufacturer model geometry or original source pages included.

Source-based reconstruction. Confirm the current installation and equipment availability with the venue.

Scale, fixture positions, mounting heights and aiming may include estimates; this is not a rigging specification.

Provisional fixture matches are labelled as placeholders. The recorded subset is not a complete physical inventory.

DMX addresses are withheld from public plans until their exact source patch is reconciled.

Partial source-based planning reconstruction; the current installation and complete fixture census are unverified.

Source-matched catalogue bodies are shown where available. Unresolved source identities remain labelled visual markers. Installed modes and DMX patch require verification; visual-only fixtures remain excluded from output.

The reconstruction retains its documented coverage and geometry assumptions; confirm the current setup with the venue.

Output remains excluded for visual-only fixtures. Catalogue identity does not verify installed modes, addresses or the current installation.

Source-based reconstruction. Confirm the current installation and equipment availability with the venue.

Scale, fixture positions, mounting heights and aiming may include estimates; this is not a rigging specification.

Provisional fixture matches are labelled as placeholders. The recorded subset is not a complete physical inventory.

DMX addresses are withheld from public plans until their exact source patch is reconciled.

Partial source-based planning reconstruction; the current installation and complete fixture census are unverified.

Source-matched catalogue bodies are shown where available. Unresolved source identities remain labelled visual markers. Installed modes and DMX patch require verification; visual-only fixtures remain excluded from output.

Official venue information: https://parktheater-iserlohn.de/ · checked 2026-10-19

Portalbruecke.pdf: https://parktheater-iserlohn.de/unser-theater/technik2026/ · checked 2026-10-20

Public venue page: https://www.hitlight.app/venues/germany/parktheater-iserlohn-708c7a04

HitLight