
UPSTAGE

FIXTURE LEGEND

Visual
substitute ·
Basic
Conventional
PAR Light · 21×

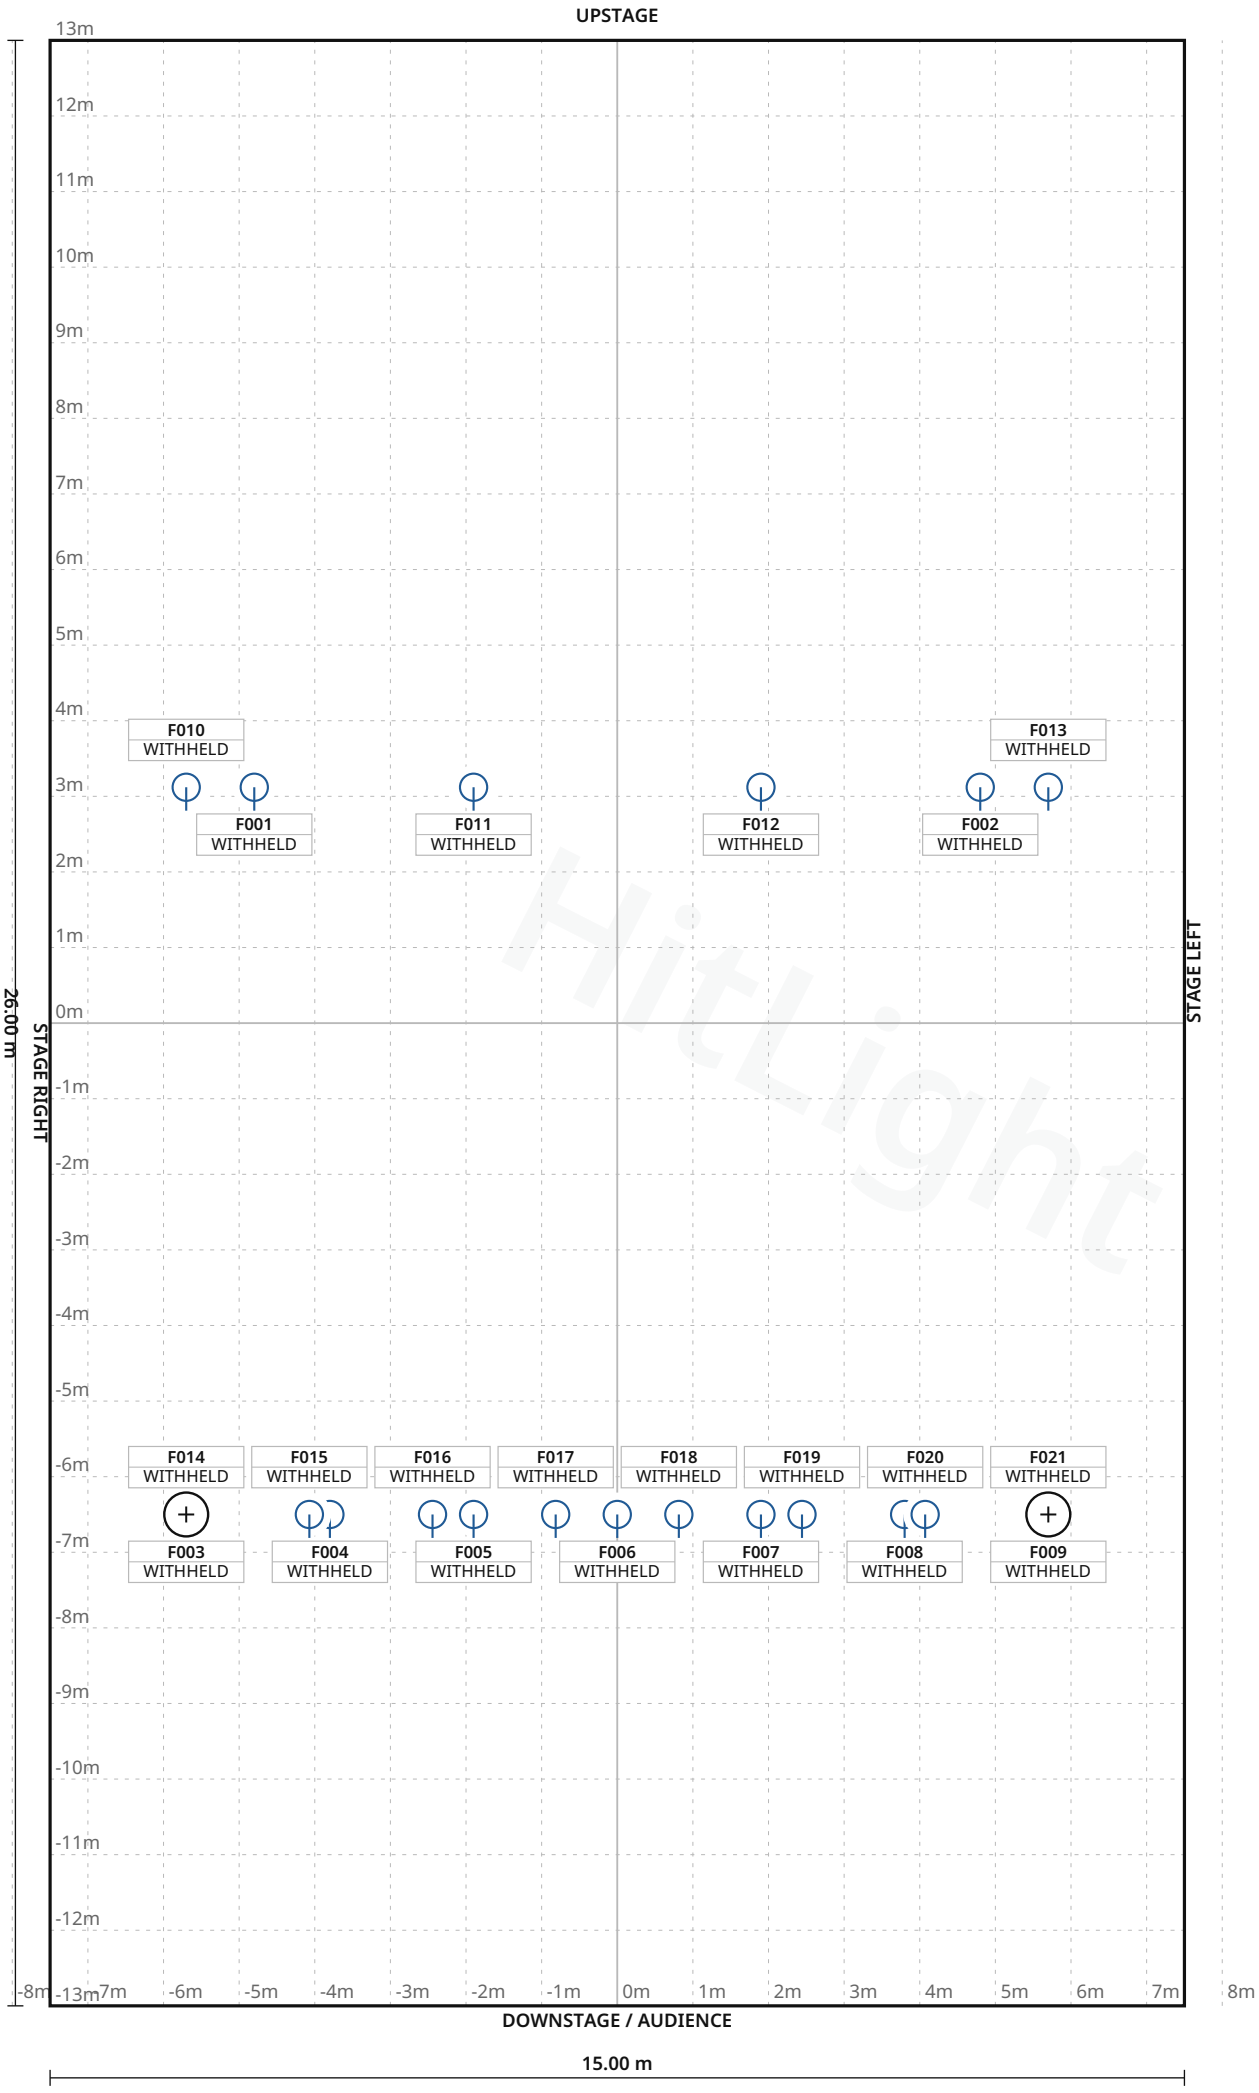

Stage 15.00 m W × 26.00 m D · Grid 1 m

Toon Hermans Theater · Main room

LIGHT PLOT · PLAN · Main room

HitLight · Toon Hermans Theater
Mgr. Claessensstraat 2, 6131 AJ, Sittard, Netherlands

DWG HL · SCALE 1:100 · metric · PRINT AT 100%
Drawn HitLight
Generated from the saved show
SOURCE 11bcacd08911

SYMBOL LEGEND

1 TYPES · 21 FIXTURES · COLOUR BY TYPE



HitLight placeholder Visual substitute · Basic Conventional

PAR Light · Default · 1 ch · category symbol

21 physical · 21 plotted

0 disabled · 0 unplaced

HitLight

Toon Hermans Theater · Main room

SYMBOL LEGEND · Main room

HitLight · Toon Hermans Theater

Mgr. Claessensstraat 2, 6131 AJ, Sittard, Netherlands

DWG HL · METRIC

Drawn HitLight

Generated from the saved show

SOURCE 11bcacd08911

GENERAL NOTES

1. Source-based lighting plan. Confirm the current rig with the venue.
2. PARTIAL: included fixtures are not a full physical-unit census.
3. DMX PATCH WITHHELD: provisional or unchecked addresses are not published.
4. The reconstruction retains its documented coverage and geometry assumptions; confirm the current setup with the venue.

HitLight

Toon Hermans Theater · Main room

GENERAL NOTES · Main room

HitLight · Toon Hermans Theater

Mgr. Claessensstraat 2, 6131 AJ, Sittard, Netherlands

DWG HL · METRIC

Drawn HitLight

Generated from the saved show

SOURCE 11bcacd08911

DMX PATCH

21 FIXTURES · 0 UNIVERSES

Fixture / name	Manufacturer / model	Mode	Ch	DMX	Range	Position / mount	Status / notes
UNPATCHED / INVALID							
F001 · PLACEHOLDER · ADBC103PC1...	HitLight placeholder / Visual substitute ...	Default	1	WITHHELD	TBC	UNPLACED	Enabled
F002 · PLACEHOLDER · ADBC103PC1...	HitLight placeholder / Visual substitute ...	Default	1	WITHHELD	TBC	UNPLACED	Enabled
F003 · PLACEHOLDER · ETCLEDSourc...	HitLight placeholder / Visual substitute ...	Default	1	WITHHELD	TBC	UNPLACED	Enabled
F004 · PLACEHOLDER · ETCLEDSourc...	HitLight placeholder / Visual substitute ...	Default	1	WITHHELD	TBC	UNPLACED	Enabled
F005 · PLACEHOLDER · ETCLEDSourc...	HitLight placeholder / Visual substitute ...	Default	1	WITHHELD	TBC	UNPLACED	Enabled
F006 · PLACEHOLDER · ETCLEDSourc...	HitLight placeholder / Visual substitute ...	Default	1	WITHHELD	TBC	UNPLACED	Enabled
F007 · PLACEHOLDER · ETCLEDSourc...	HitLight placeholder / Visual substitute ...	Default	1	WITHHELD	TBC	UNPLACED	Enabled
F008 · PLACEHOLDER · ETCLEDSourc...	HitLight placeholder / Visual substitute ...	Default	1	WITHHELD	TBC	UNPLACED	Enabled
F009 · PLACEHOLDER · ETCLEDSourc...	HitLight placeholder / Visual substitute ...	Default	1	WITHHELD	TBC	UNPLACED	Enabled
F010 · PLACEHOLDER · SeleconArena...	HitLight placeholder / Visual substitute ...	Default	1	WITHHELD	TBC	UNPLACED	Enabled
F011 · PLACEHOLDER · SeleconArena...	HitLight placeholder / Visual substitute ...	Default	1	WITHHELD	TBC	UNPLACED	Enabled
F012 · PLACEHOLDER · SeleconArena...	HitLight placeholder / Visual substitute ...	Default	1	WITHHELD	TBC	UNPLACED	Enabled
F013 · PLACEHOLDER · SeleconArena...	HitLight placeholder / Visual substitute ...	Default	1	WITHHELD	TBC	UNPLACED	Enabled
F014 · PLACEHOLDER · SeleconArena...	HitLight placeholder / Visual substitute ...	Default	1	WITHHELD	TBC	UNPLACED	Enabled
F015 · PLACEHOLDER · SeleconArena...	HitLight placeholder / Visual substitute ...	Default	1	WITHHELD	TBC	UNPLACED	Enabled
F016 · PLACEHOLDER · SeleconArena...	HitLight placeholder / Visual substitute ...	Default	1	WITHHELD	TBC	UNPLACED	Enabled
F017 · PLACEHOLDER · SeleconArena...	HitLight placeholder / Visual substitute ...	Default	1	WITHHELD	TBC	UNPLACED	Enabled
F018 · PLACEHOLDER · SeleconArena...	HitLight placeholder / Visual substitute ...	Default	1	WITHHELD	TBC	UNPLACED	Enabled
F019 · PLACEHOLDER · SeleconArena...	HitLight placeholder / Visual substitute ...	Default	1	WITHHELD	TBC	UNPLACED	Enabled
F020 · PLACEHOLDER · SeleconArena...	HitLight placeholder / Visual substitute ...	Default	1	WITHHELD	TBC	UNPLACED	Enabled

No patched universes

Toon Hermans Theater · Main room

DMX PATCH · Main room

HitLight · Toon Hermans Theater

Mgr. Claessensstraat 2, 6131 AJ, Sittard, Netherlands

DWG HL · METRIC

Drawn HitLight

Generated from the saved show

SOURCE 11bcacd08911

DMX PATCH · CONTINUED

Fixture / name	Manufacturer / model	Mode	Ch	DMX	Range	Position / mount	Status / notes
UNPATCHED / INVALID							
F021 · PLACEHOLDER · SeleconArena...	HitLight placeholder / Visual substitute ...	Default	1	WITHHELD	TBC	UNPLACED	Enabled

No patched universes

HitLight

Toon Hermans Theater · Main room

DMX PATCH · Main room

HitLight · Toon Hermans Theater

Mgr. Claessensstraat 2, 6131 AJ, Sittard, Netherlands

DWG HL · METRIC

Drawn HitLight

Generated from the saved show

SOURCE 11bcacd08911

VALIDATION APPENDIX

WARNING · PATCH_WITHHELD

DMX patch facts are withheld pending source verification. This planning document cannot be used for hardware output.

Objects: — · Remediation: correct the saved show data and regenerate.

ERROR · STAGE_DIMENSIONS_UNCONFIRMED

Confirm the stage dimensions before producing a final technical document.

Objects: ED34E216-FB84-4E71-A1C1-C606F3EE5326 · Remediation: correct the saved show data and regenerate.

WARNING · TITLE_METADATA_INCOMPLETE

Some professional title-block metadata is missing; the document will show an em dash.

Objects: 711d7f02aa192a5573eca87c · Remediation: correct the saved show data and regenerate.

HitLight

VENUE & DRAWING SOURCES

Toon Hermans Theater

Main room · House rig

Mgr. Claessensstraat 2, 6131 AJ, Sittard, NL

https://www.plt.nl/over-plt/technische-info

Sources checked 2026-10-19

Symbols: HitLight-owned category artwork. No manufacturer model geometry or original source pages included.

Source-based reconstruction. Confirm the current installation and equipment availability with the venue.

Scale, fixture positions, mounting heights and aiming may include estimates; this is not a rigging specification.

Provisional fixture matches are labelled as placeholders. The recorded subset is not a complete physical inventory.

DMX addresses are withheld from public plans until their exact source patch is reconciled.

The reconstruction retains its documented coverage and geometry assumptions; confirm the current setup with the venue.

Official venue information: https://www.plt.nl/over-plt/technische-info · checked 2026-10-19

20230310_Licht-en-geluid-Kleine-Zaal-Toon-Hermans-Theater.pdf: https://www.plt.nl/uploads/images/PDF/Techniek-documenten/20230310_Licht-en-geluid-Kleine-Zaal-Toon-Hermans-Theater.pdf · checked 2026-10-19

KLZ_Technische_Gegegevens_20230316.pdf: https://www.plt.nl/uploads/images/PDF/Techniek-documenten/KLZ_Technische_Gegegevens_20230316.pdf · checked 2026-10-19

Public venue page: https://www.hitlight.app/venues/netherlands/toon-hermans-theater-711d7f02

HitLight