
UPSTAGE ↑

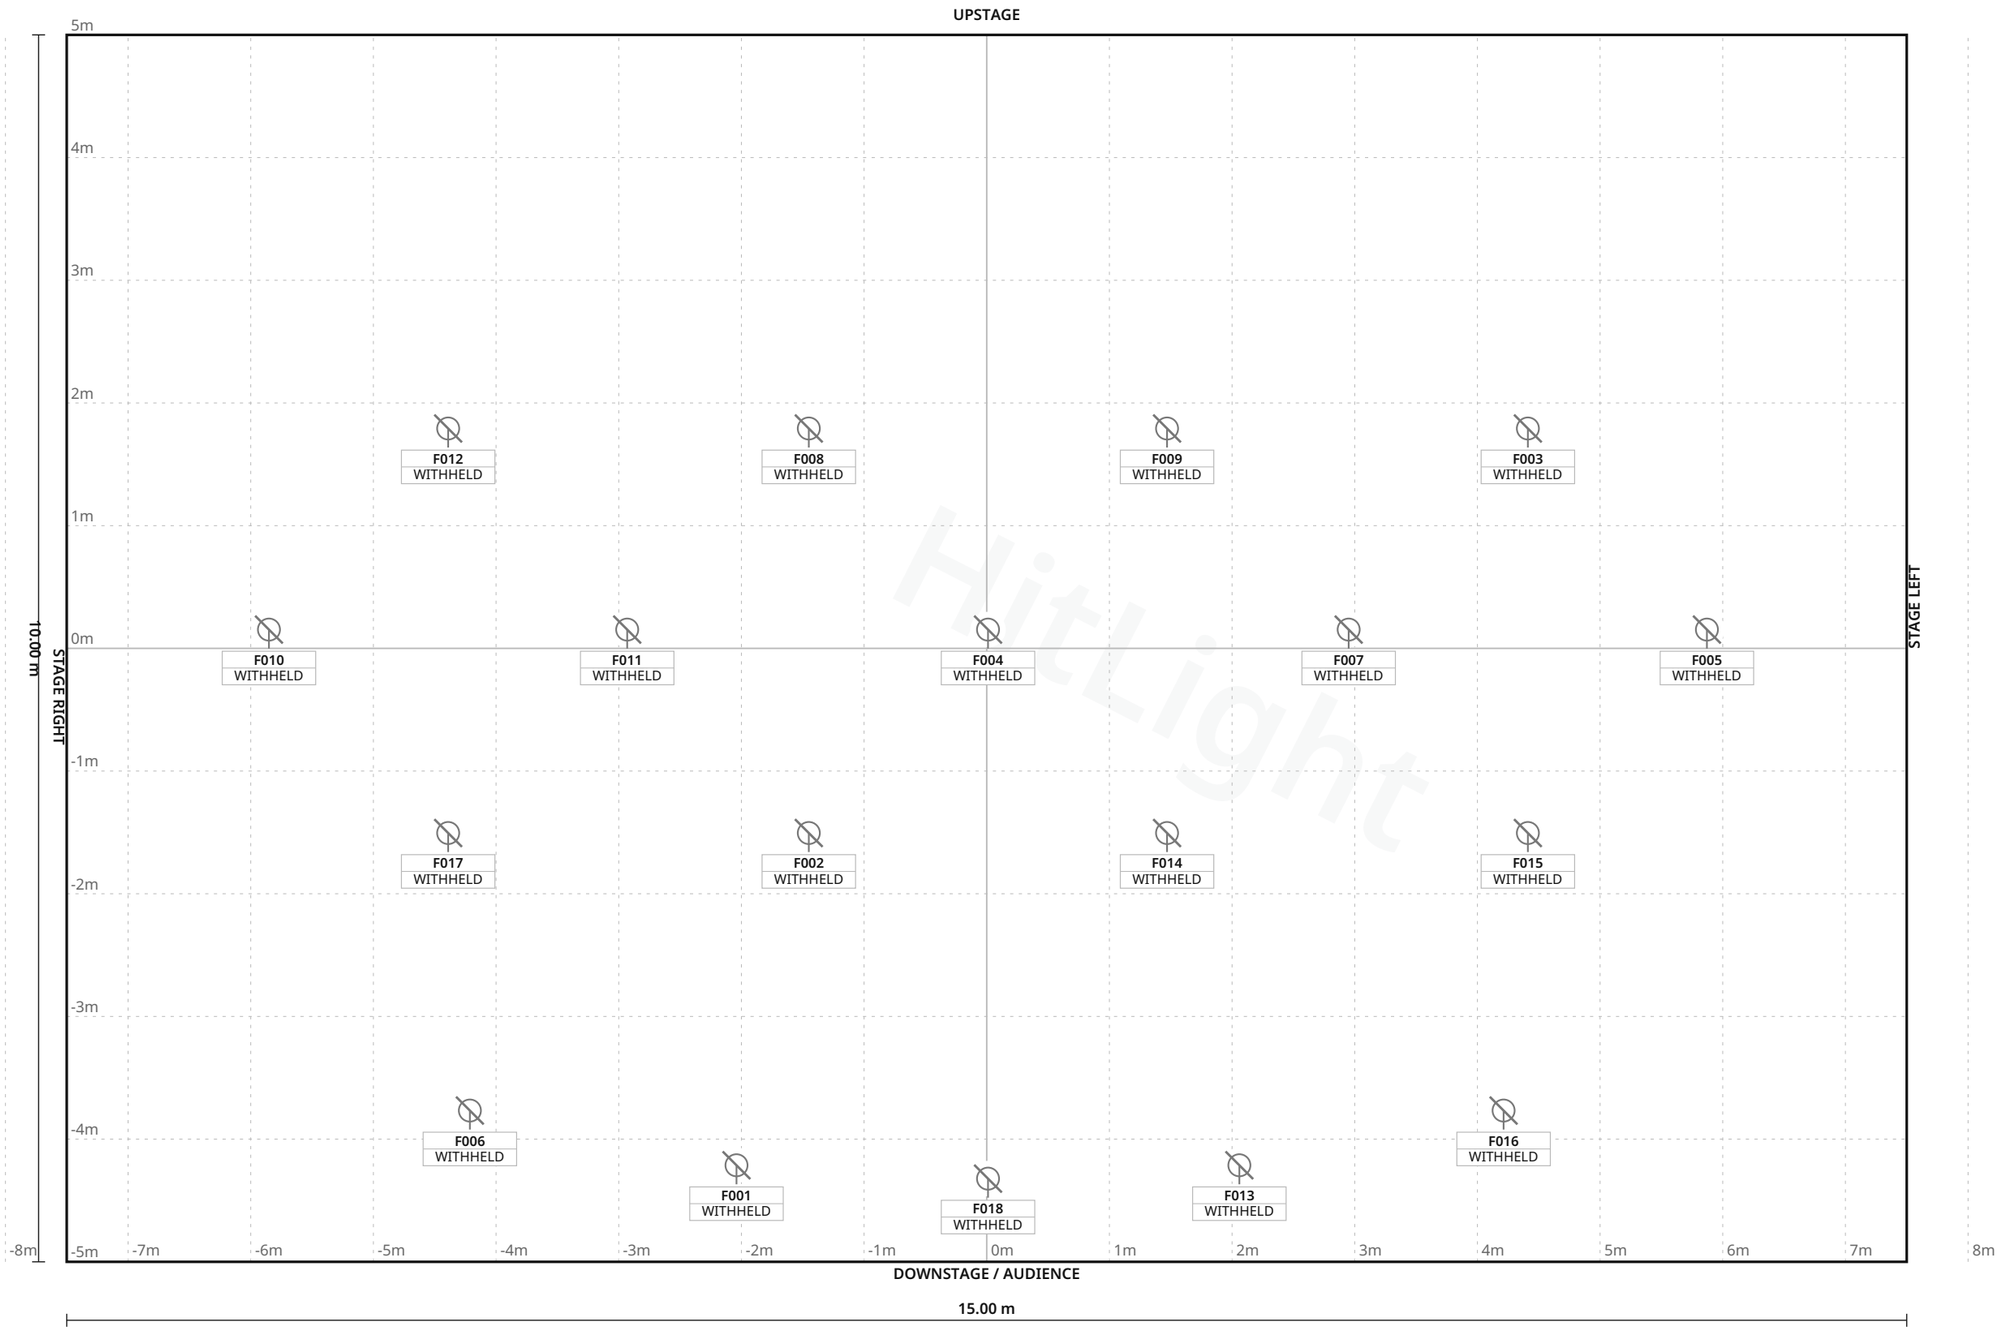

FIXTURE LEGEND

Recessed 8in
adjustable PAR56
250W narrow spot
PAR Light · 18×

Stage 15.00 m W × 10.00 m D · Grid 1 m

Ward Hall · Main room

LIGHT PLOT · PLAN · Main room

HitLight · Ward Hall
Nashville, United States

DWG HL · SCALE 1:50 · metric · PRINT AT 100%
Drawn HitLight
Generated from the saved show
SOURCE a1f6f5435b2b

SYMBOL LEGEND

1 TYPES · 18 FIXTURES · COLOUR BY TYPE



Unverified source fixture Recessed 8in adjustable PAR56 250W narrow spot

PAR Light · Unverified · TBC ch · category symbol

18 physical · 18 plotted

18 disabled · 0 unplaced

HitLight

Ward Hall · Main room

SYMBOL LEGEND · Main room

HitLight · Ward Hall

Nashville, United States

DWG HL · METRIC

Drawn HitLight

Generated from the saved show

SOURCE a1f6f5435b2b

GENERAL NOTES

1. Source-based lighting plan. Confirm the current rig with the venue.
2. PARTIAL: included fixtures are not a full physical-unit census.
3. DMX PATCH WITHHELD: provisional or unchecked addresses are not published.
4. Approximate planning view; not official venue paperwork or output-ready. Original HitLight symbols only; no source pages, OEM meshes, photos or logos. Original files remain private; modes and patch unverified.

HitLight

Ward Hall · Main room

GENERAL NOTES · Main room

HitLight · Ward Hall

Nashville, United States

DWG HL · METRIC

Drawn HitLight

Generated from the saved show

SOURCE a1f6f5435b2b

FIXTURE SCHEDULE

Fixture	Manufacturer / model	Position / mount	Mode / output
VISUAL PLANNING · DMX PATCH WITHHELD			
F001	Unverified source fixture / Recessed 8in adjustable PAR56 250W narrow spot	PLOTTED	Unverified · Output excluded
F002	Unverified source fixture / Recessed 8in adjustable PAR56 250W narrow spot	PLOTTED	Unverified · Output excluded
F003	Unverified source fixture / Recessed 8in adjustable PAR56 250W narrow spot	PLOTTED	Unverified · Output excluded
F004	Unverified source fixture / Recessed 8in adjustable PAR56 250W narrow spot	PLOTTED	Unverified · Output excluded
F005	Unverified source fixture / Recessed 8in adjustable PAR56 250W narrow spot	PLOTTED	Unverified · Output excluded
F006	Unverified source fixture / Recessed 8in adjustable PAR56 250W narrow spot	PLOTTED	Unverified · Output excluded
F007	Unverified source fixture / Recessed 8in adjustable PAR56 250W narrow spot	PLOTTED	Unverified · Output excluded
F008	Unverified source fixture / Recessed 8in adjustable PAR56 250W narrow spot	PLOTTED	Unverified · Output excluded
F009	Unverified source fixture / Recessed 8in adjustable PAR56 250W narrow spot	PLOTTED	Unverified · Output excluded
F010	Unverified source fixture / Recessed 8in adjustable PAR56 250W narrow spot	PLOTTED	Unverified · Output excluded
F011	Unverified source fixture / Recessed 8in adjustable PAR56 250W narrow spot	PLOTTED	Unverified · Output excluded
F012	Unverified source fixture / Recessed 8in adjustable PAR56 250W narrow spot	PLOTTED	Unverified · Output excluded
F013	Unverified source fixture / Recessed 8in adjustable PAR56 250W narrow spot	PLOTTED	Unverified · Output excluded
F014	Unverified source fixture / Recessed 8in adjustable PAR56 250W narrow spot	PLOTTED	Unverified · Output excluded
F015	Unverified source fixture / Recessed 8in adjustable PAR56 250W narrow spot	PLOTTED	Unverified · Output excluded
F016	Unverified source fixture / Recessed 8in adjustable PAR56 250W narrow spot	PLOTTED	Unverified · Output excluded
F017	Unverified source fixture / Recessed 8in adjustable PAR56 250W narrow spot	PLOTTED	Unverified · Output excluded
F018	Unverified source fixture / Recessed 8in adjustable PAR56 250W narrow spot	PLOTTED	Unverified · Output excluded

Planning reference only. Confirm installed modes and patch with the venue.

VALIDATION APPENDIX

WARNING · PATCH_WITHHELD

DMX patch facts are withheld pending source verification. This planning document cannot be used for hardware output.

Objects: — · Remediation: review the source facts and regenerate.

WARNING · MODE_UNVERIFIED

DMX modes are unverified; output remains excluded.

Objects: F001–F018 · Remediation: review the source facts and regenerate.

WARNING · FIXTURE_DISABLED

Fixtures are disabled for this visual planning reconstruction.

Objects: F001–F018 · Remediation: review the source facts and regenerate.

WARNING · TITLE_METADATA_INCOMPLETE

Some professional title-block metadata is missing; the document will show an em dash.

Objects: 71e6e238823b218d5090af77 · Remediation: review the source facts and regenerate.

HitLight

VENUE & DRAWING SOURCES

Ward Hall

Main room · House rig

Nashville, Tennessee, US

https://lipscomb.edu/index.php/about/offices-and-services/ets-entertainment-and-technical-services

Sources checked 2026-10-20

Generated by HitLight from the reviewed partial Ward Hall reconstruction. Venue sources are cited as facts; their original artwork remains private.

Symbols: HitLight-owned category artwork. No manufacturer model geometry or original source pages included.

Partial reconstruction from the venue’s lighting documentation; the currently installed rig and its complete fixture census are not verified.

ESTIMATED GEOMETRY: the documents give no complete scale or trim heights, so the stage size, fixture positions in metres and hanging heights are best-guess estimates, not measurements.

18 of 18 source-labelled fixture records retain unconfirmed exact installed identities or modes; original printed names and display substitutions remain qualified.

Modes and DMX addresses are unverified best guesses; check them with the venue before driving real fixtures.

18 records display 18 approximate public catalogue housings or labelled donors and 0 visual fallbacks. 18 display references use newly authored generic flood/PAR class housings. These do not identify installed products or verify wattage, optics, native DMX, dimming, rigging or hardware. Original source, geometry, mode, patch and output-exclusion qualifications remain.

Approximate planning view; not official venue paperwork or output-ready. Original HitLight symbols only; no source pages, OEM meshes, photos or logos. Original files remain private; modes and patch unverified.

Technical information:
https://lipscomb.edu/sites/default/files/2018-12/Stage%20Lighting%20Layout_Ward%20Hall.pdf · checked 2026-10-20

Technical information:
https://lipscomb.edu/index.php/about/offices-and-services/ets-entertainment-and-technical-services · checked 2026-10-20

HitLight

VENUE & DRAWING SOURCES

Technical information:
https://lipscomb.edu/about/offices-and-services/ets-entertainment-and-technical-services · checked 2026-10-20

Public venue page: https://www.hitlight.app/venues/united-states/ward-hall-71e6e238

HitLight

HitLight | hitlight.app