
UPSTAGE

FIXTURE LEGEND

- **Atomic 3000 DMX** — Strobe · 1×
- **Robin 600 LEDWash** — Moving Head · 4×
- **FourLiteBlinderAssembly** — Blinder · 4×
- **FuturelightDMH90** — Moving Head · 6×
- **HarmonyPC1k** — PAR Light · 8×
- **PAR64500W** — PAR Light · 18×

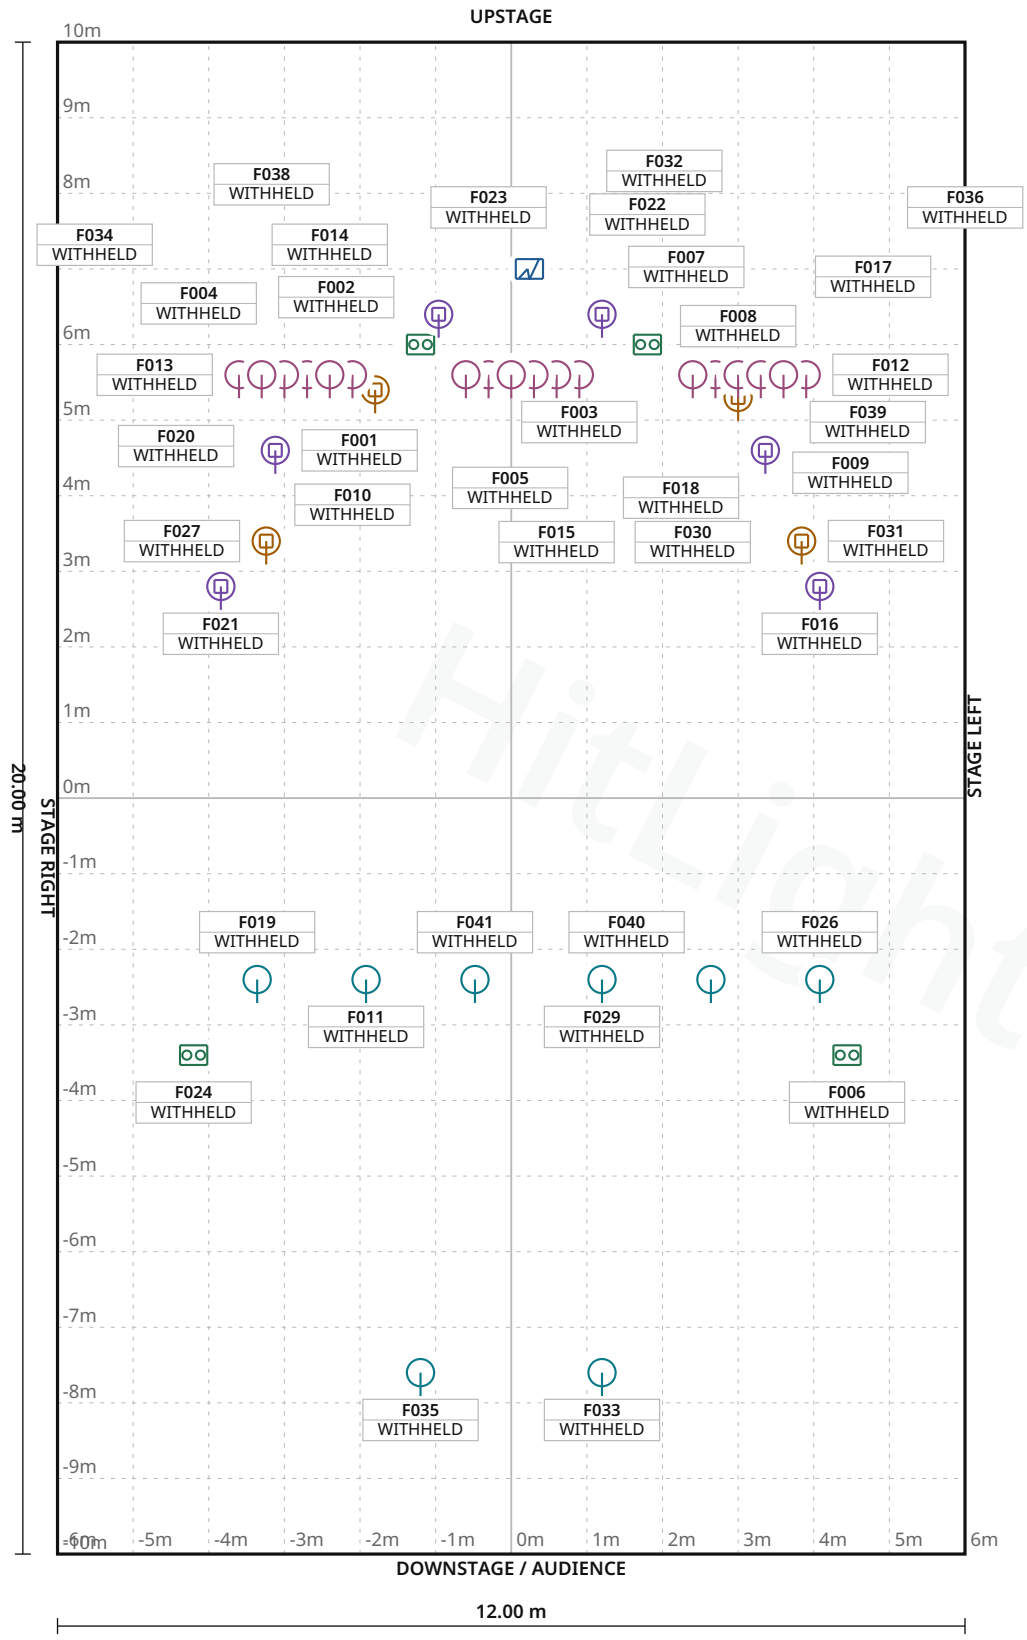

HitLight

Stage 12.00 m W × 20.00 m D · Grid 1 m

3 fixture labels omitted in this view due to crowding · see DMX patch

MusikZentrum Hannover · Documented rig · room assignment unverified

LIGHT PLOT · PLAN · Documented rig · room assignment unverified

HitLight · MusikZentrum Hannover

Emil-Meyer-Straße 26-28, 30165, Hannover, Germany

DWG HL · SCALE 1:100 · metric · PRINT AT 100%

Drawn HitLight

Generated from the saved show

SOURCE 27f029d174c2

SYMBOL LEGEND

6 TYPES · 41 FIXTURES · COLOUR BY TYPE



Martin Professional Atomic 3000 DMX

Strobe · 4 Channel · 4 ch · category symbol

1 physical · 1 plotted

0 disabled · 0 unplaced



Robe Lighting Robin 600 LEDWash

Moving Head · Mode 2 Reduced RGBW Wash 16bit · 21 ch · category symbol

4 physical · 4 plotted

0 disabled · 0 unplaced



Unverified source fixture FourLiteBlinderAssembly

Blinder · Unverified · TBC ch · category symbol

4 physical · 4 plotted

0 disabled · 0 unplaced



Unverified source fixture FuturelightDMH90

Moving Head · Unverified · TBC ch · category symbol

6 physical · 6 plotted

0 disabled · 0 unplaced



Unverified source fixture HarmonyPC1k

PAR Light · Unverified · TBC ch · category symbol

8 physical · 8 plotted

0 disabled · 0 unplaced



Unverified source fixture PAR64500W

PAR Light · Unverified · TBC ch · category symbol

18 physical · 18 plotted

0 disabled · 0 unplaced

MusikZentrum Hannover · Documented rig · room assignment unverified

SYMBOL LEGEND · Documented rig · room assignment unverified

HitLight · MusikZentrum Hannover

Emil-Meyer-Straße 26-28, 30165, Hannover, Germany

DWG HL · METRIC

Drawn HitLight

Generated from the saved show

SOURCE 27f029d174c2

GENERAL NOTES

1. Source-based lighting plan. Confirm the current rig with the venue.
2. PARTIAL: included fixtures are not a full physical-unit census.
3. DMX PATCH WITHHELD: provisional or unchecked addresses are not published.
4. Approximate planning view; not official venue paperwork or output-ready. Original HitLight symbols only; no source pages, OEM meshes, photos or logos. Original files remain private; modes and patch unverified.

HitLight

FIXTURE SCHEDULE

Fixture	Manufacturer / model	Position / mount	Mode / output
VISUAL PLANNING · DMX PATCH WITHHELD			
F001	Unverified source fixture / FuturelightDMH90	PLOTTED	Unverified · Output excluded
F002	Unverified source fixture / FourLiteBlinderAssembly	PLOTTED	Unverified · Output excluded
F003	Unverified source fixture / PAR64500W	PLOTTED	Unverified · Output excluded
F004	Unverified source fixture / PAR64500W	PLOTTED	Unverified · Output excluded
F005	Robe Lighting / Robin 600 LEDWash	PLOTTED	Unverified · Output excluded
F006	Unverified source fixture / FourLiteBlinderAssembly	PLOTTED	Unverified · Output excluded
F007	Unverified source fixture / FuturelightDMH90	PLOTTED	Unverified · Output excluded
F008	Robe Lighting / Robin 600 LEDWash	PLOTTED	Unverified · Output excluded
F009	Unverified source fixture / PAR64500W	PLOTTED	Unverified · Output excluded
F010	Unverified source fixture / PAR64500W	PLOTTED	Unverified · Output excluded
F011	Unverified source fixture / HarmonyPC1k	PLOTTED	Unverified · Output excluded
F012	Unverified source fixture / PAR64500W	PLOTTED	Unverified · Output excluded
F013	Unverified source fixture / PAR64500W	PLOTTED	Unverified · Output excluded
F014	Unverified source fixture / PAR64500W	PLOTTED	Unverified · Output excluded
F015	Unverified source fixture / PAR64500W	PLOTTED	Unverified · Output excluded
F016	Unverified source fixture / FuturelightDMH90	PLOTTED	Unverified · Output excluded
F017	Unverified source fixture / PAR64500W	PLOTTED	Unverified · Output excluded
F018	Unverified source fixture / FuturelightDMH90	PLOTTED	Unverified · Output excluded
F019	Unverified source fixture / HarmonyPC1k	PLOTTED	Unverified · Output excluded
F020	Unverified source fixture / PAR64500W	PLOTTED	Unverified · Output excluded

Planning reference only. Confirm installed modes and patch with the venue.

MusikZentrum Hannover · Documented rig · room assignment unverified

FIXTURE SCHEDULE · Documented rig · room assignment unverified

HitLight · MusikZentrum Hannover

Emil-Meyer-Straße 26-28, 30165, Hannover, Germany

DWG HL · METRIC

Drawn HitLight

Generated from the saved show

SOURCE 27f029d174c2

Fixture	Manufacturer / model	Position / mount	Mode / output
VISUAL PLANNING · DMX PATCH WITHHELD			
F021	Unverified source fixture / FuturelightDMH90	PLOTTED	Unverified · Output excluded
F022	Unverified source fixture / FourLiteBlinderAssembly	PLOTTED	Unverified · Output excluded
F023	Unverified source fixture / PAR64500W	PLOTTED	Unverified · Output excluded
F024	Unverified source fixture / FourLiteBlinderAssembly	PLOTTED	Unverified · Output excluded
F025	Unverified source fixture / PAR64500W	PLOTTED	Unverified · Output excluded
F026	Unverified source fixture / HarmonyPC1k	PLOTTED	Unverified · Output excluded
F027	Robe Lighting / Robin 600 LEDWash	PLOTTED	Unverified · Output excluded
F028	Unverified source fixture / PAR64500W	PLOTTED	Unverified · Output excluded
F029	Unverified source fixture / HarmonyPC1k	PLOTTED	Unverified · Output excluded
F030	Unverified source fixture / PAR64500W	PLOTTED	Unverified · Output excluded
F031	Robe Lighting / Robin 600 LEDWash	PLOTTED	Unverified · Output excluded
F032	Martin Professional / Atomic 3000 DMX	PLOTTED	Unverified · Output excluded
F033	Unverified source fixture / HarmonyPC1k	PLOTTED	Unverified · Output excluded
F034	Unverified source fixture / PAR64500W	PLOTTED	Unverified · Output excluded
F035	Unverified source fixture / HarmonyPC1k	PLOTTED	Unverified · Output excluded
F036	Unverified source fixture / PAR64500W	PLOTTED	Unverified · Output excluded
F037	Unverified source fixture / PAR64500W	PLOTTED	Unverified · Output excluded
F038	Unverified source fixture / FuturelightDMH90	PLOTTED	Unverified · Output excluded
F039	Unverified source fixture / PAR64500W	PLOTTED	Unverified · Output excluded
F040	Unverified source fixture / HarmonyPC1k	PLOTTED	Unverified · Output excluded

Planning reference only. Confirm installed modes and patch with the venue.

FIXTURE SCHEDULE · CONTINUED

Fixture	Manufacturer / model	Position / mount	Mode / output
VISUAL PLANNING · DMX PATCH WITHHELD			
F041	Unverified source fixture / HarmonyPC1k	PLOTTED	Unverified · Output excluded

Planning reference only. Confirm installed modes and patch with the venue.

HitLight

MusikZentrum Hannover · Documented rig · room assignment unverified

FIXTURE SCHEDULE · Documented rig · room assignment unverified

HitLight · MusikZentrum Hannover

Emil-Meyer-Straße 26-28, 30165, Hannover, Germany

DWG HL · METRIC

Drawn HitLight

Generated from the saved show

SOURCE 27f029d174c2

VALIDATION APPENDIX

WARNING · PATCH_WITHHELD

DMX patch facts are withheld pending source verification. This planning document cannot be used for hardware output.

Objects: — · Remediation: review the source facts and regenerate.

ERROR · STAGE_DIMENSIONS_UNCONFIRMED

Confirm the stage dimensions before producing a final technical document.

Objects: Documented rig · room assignment unverified · Remediation: review the source facts and regenerate.

WARNING · MODE_UNVERIFIED

DMX modes are unverified; output remains excluded.

Objects: F001–F004, F006, F007, F009–F026, F028–F030, F033–F041 · Remediation: review the source facts and regenerate.

WARNING · TITLE_METADATA_INCOMPLETE

Some professional title-block metadata is missing; the document will show an em dash.

Objects: 72b10651894ccf7c57587ce1 · Remediation: review the source facts and regenerate.

HitLight

VENUE & DRAWING SOURCES

MusikZentrum Hannover

Documented rig · room assignment unverified · Unverified source documents

Emil-Meyer-Straße 26-28, 30165, Hannover, DE

https://www.musikzentrum-hannover.de/

Sources checked 2026-10-23

Generated by HitLight from the reviewed partial MusikZentrum Hannover reconstruction. Venue sources are cited as facts; their original artwork remains private.

Symbols: HitLight-owned category artwork. No manufacturer model geometry or original source pages included.

Source-based reconstruction. Confirm the current installation and equipment availability with the venue.

Scale, fixture positions, mounting heights and aiming may include estimates; this is not a rigging specification.

Provisional fixture matches are labelled as placeholders. The recorded subset is not a complete physical inventory.

DMX addresses are withheld from public plans until their exact source patch is reconciled.

41 source records display 41 approximate public catalogue housings or labelled donors and 0 visual fallbacks. 1 Atomic3000DMX references now use the original public xenon housing. IDs, labels, selected modes, patch/output state and saved layouts/mounts stay fixed. Native tables and control policies match; body/aperture and derived height change. Source currency, optics and trim remain unverified.

Existing original approximate xenon housing replaces the prior missing public body. Native mode/channel/range/default tables and control policies are unchanged; only the physical-profile hash binding advances. Front aperture, detail, optics and derived hanging clearance are planning estimates, not hardware or photometric acceptance.

Approximate planning view; not official venue paperwork or output-ready. Original HitLight symbols only; no source pages, OEM meshes, photos or logos. Original files remain private; modes and patch unverified.

Official venue information: https://www.musikzentrum-hannover.de/ · checked 2026-10-19

Physical venue location: https://musikzentrum-hannover.de/kontakt/ · checked 2026-10-23

MuZe-Venue-Specs-05_2024-DE-online.pdf: https://musikzentrum-hannover.de/wp-content/uploads/2024/05/MuZe-Venue-Specs-05_2024-DE-online.pdf · checked 2026-10-19

Venue technical reference: https://musikzentrum-hannover.de/wp-content/uploads/2020/07/2020_Nightliner_DE.pdf · checked 2026-10-19

Venue technical reference: https://musikzentrum-hannover.de/wp-content/uploads/2024/05/MuZe-Venue-Specs-05_2024-EN-online.pdf · checked 2026-10-19

Public venue page: https://www.hitlight.app/venues/germany/musikzentrum-hannover-72b10651

HitLight | hitlight.app