
UPSTAGE

FIXTURE LEGEND

- **PLACEHOLDER ·** ETC Source Four Revolution
  Moving Head · 2×
- **PLACEHOLDER ·** FHR / profile glyph (sourceidentity unresolved)
  Profile Spot · 8×

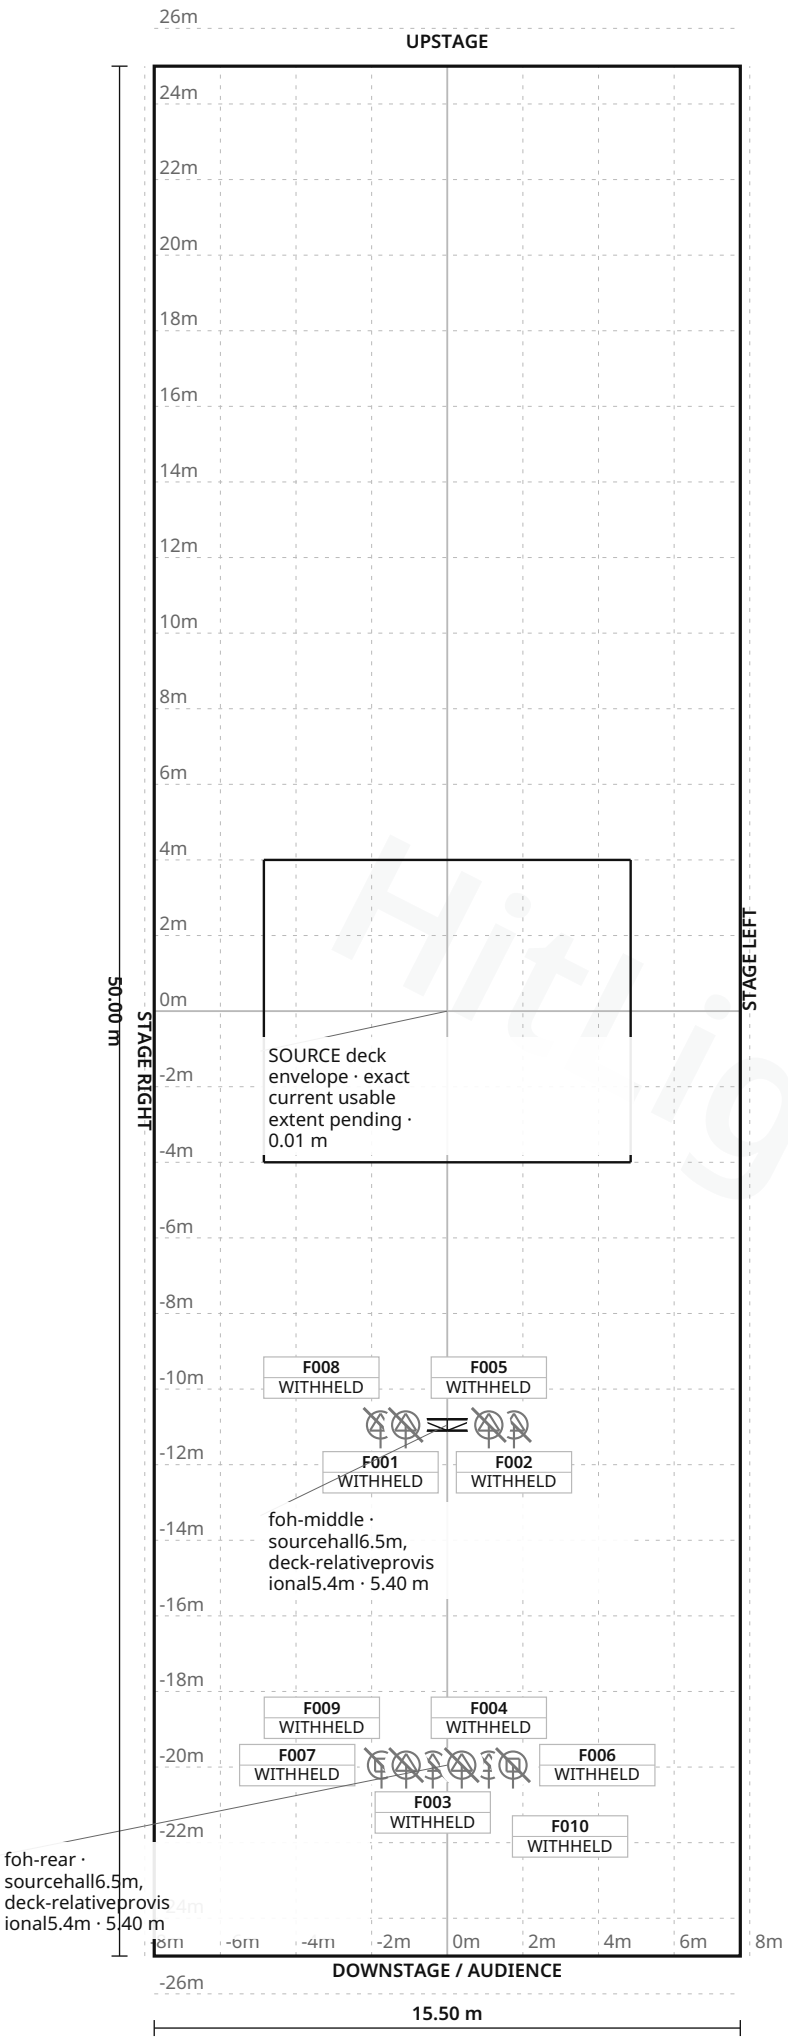

Stage 15.50 m W × 50.00 m D · Grid 1 m

Kulturní dům Písek · Velký sál

LIGHT PLOT · PLAN · Velký sál

HitLight · Kulturní dům Písek

nábřeží 1. máje 1605, 397 01, Písek, Czechia

DWG HL · SCALE 1:200 · metric · PRINT AT 100%

Drawn HitLight

Generated from the saved show

SOURCE 7b341b9e8f36

SYMBOL LEGEND

2 TYPES · 10 FIXTURES · COLOUR BY TYPE



HitLight source-review placeholder PLACEHOLDER · ETC Source Four Revolution

Moving Head · VISUAL ONLY — disabled; no DMX control mapping · 1 ch · category symbol

2 physical · 2 plotted

2 disabled · 0 unplaced



HitLight source-review placeholder PLACEHOLDER · FHR / profile glyph (sourceidentity unresolved)

Profile Spot · VISUAL ONLY — disabled; no DMX control mapping · 1 ch · category symbol

8 physical · 8 plotted

8 disabled · 0 unplaced

HitLight

Kulturní dům Písek · Velký sál

SYMBOL LEGEND · Velký sál

HitLight · Kulturní dům Písek

nábřeží 1. máje 1605, 397 01, Písek, Czechia

DWG HL · METRIC

Drawn HitLight

Generated from the saved show

SOURCE 7b341b9e8f36

GENERAL NOTES

1. Source-based lighting plan. Confirm the current rig with the venue.
2. PARTIAL: included fixtures are not a full physical-unit census.
3. DMX PATCH WITHHELD: provisional or unchecked addresses are not published.
4. HistoricalJan2019 partial10-bodyFOHsubset on two4.5m transverse trusses. Sourcehall20x13.5m, but modeled15.5x50virtualenvelope includesstage8mdeep andFOHmembers7/16m downstream fromsourceprosline. Stageenvelope9....
5. Assumed30cmsection andgenericbody bounds; no aimedfocus asserted.

HitLight

STAGE ELEMENTS

NAME	TYPE	POSITION	TRIM / SIZE
foh-middle · sourcehall6.5m, deck-relativeprovisional5.4m	trussStraight	X 0.00 m · Z 10.95 m	5.40 m · 4.50 m W × 0.30 m D
foh-rear · sourcehall6.5m, deck-relativeprovisional5.4m	trussStraight	X 0.00 m · Z 19.95 m	5.40 m · 4.50 m W × 0.30 m D
SOURCE deck envelope · exact current usable extent pending	floorSection	X 0.00 m · Z 0.00 m	0.01 m · 9.70 m W × 8.00 m D

HitLight

Kulturní dům Písek · Velký sál

STAGE ELEMENTS · Velký sál

HitLight · Kulturní dům Písek

nábřeží 1. máje 1605, 397 01, Písek, Czechia

DWG HL · METRIC

Drawn HitLight

Generated from the saved show

SOURCE 7b341b9e8f36

FIXTURE SCHEDULE

Fixture	Manufacturer / model	Position / mount	Mode / output
VISUAL PLANNING · DMX PATCH WITHHELD			
F001	HitLight source-review placeholder / PLACEHOLDER · FHR / profile glyph (s...	foh-middle · sourcehall6.5m, deck-relativeprovisional5.4m	Unverified · Output excluded
F002	HitLight source-review placeholder / PLACEHOLDER · FHR / profile glyph (s...	foh-middle · sourcehall6.5m, deck-relativeprovisional5.4m	Unverified · Output excluded
F003	HitLight source-review placeholder / PLACEHOLDER · FHR / profile glyph (s...	foh-rear · sourcehall6.5m, deck-relativeprovisional5.4m	Unverified · Output excluded
F004	HitLight source-review placeholder / PLACEHOLDER · FHR / profile glyph (s...	foh-rear · sourcehall6.5m, deck-relativeprovisional5.4m	Unverified · Output excluded
F005	HitLight source-review placeholder / PLACEHOLDER · FHR / profile glyph (s...	foh-middle · sourcehall6.5m, deck-relativeprovisional5.4m	Unverified · Output excluded
F006	HitLight source-review placeholder / PLACEHOLDER · ETC Source Four Revolu...	foh-rear · sourcehall6.5m, deck-relativeprovisional5.4m	Unverified · Output excluded
F007	HitLight source-review placeholder / PLACEHOLDER · ETC Source Four Revolu...	foh-rear · sourcehall6.5m, deck-relativeprovisional5.4m	Unverified · Output excluded
F008	HitLight source-review placeholder / PLACEHOLDER · FHR / profile glyph (s...	foh-middle · sourcehall6.5m, deck-relativeprovisional5.4m	Unverified · Output excluded
F009	HitLight source-review placeholder / PLACEHOLDER · FHR / profile glyph (s...	foh-rear · sourcehall6.5m, deck-relativeprovisional5.4m	Unverified · Output excluded
F010	HitLight source-review placeholder / PLACEHOLDER · FHR / profile glyph (s...	foh-rear · sourcehall6.5m, deck-relativeprovisional5.4m	Unverified · Output excluded

Planning reference only. Confirm installed modes and patch with the venue.

VALIDATION APPENDIX

WARNING · PATCH_WITHHELD

DMX patch facts are withheld pending source verification. This planning document cannot be used for hardware output.

Objects: — · Remediation: review the source facts and regenerate.

ERROR · STAGE_DIMENSIONS_UNCONFIRMED

Confirm the stage dimensions before producing a final technical document.

Objects: Velký sál · Remediation: review the source facts and regenerate.

WARNING · FIXTURE_DISABLED

Fixtures are disabled for this visual planning reconstruction.

Objects: F001–F010 · Remediation: review the source facts and regenerate.

WARNING · TITLE_METADATA_INCOMPLETE

Some professional title-block metadata is missing; the document will show an em dash.

Objects: 731f501096f20c46e988a449 · Remediation: review the source facts and regenerate.

HitLight

VENUE & DRAWING SOURCES

Kulturní dům Písek

Velký sál · Published house configuration; actual current setup unverified

nábřeží 1. máje 1605, 397 01, Písek, CZ

https://www.centrumkultury.cz/kulturni-dum

Sources checked 2026-10-21

Generated by HitLight from the saved published venue rig. Source attribution and reconstruction limitations are retained below.

Symbols: HitLight-owned category artwork. No manufacturer model geometry or original source pages included.

HistoricalJan2019 partial10-bodyFOHsubset on two4.5m transverse trusses. Sourcehall20x13.5m, but modeled15.5x50virtualenvelope includesstage8mdeep andFOHmembers7/16m downstream fromsourceprosline. Stageenvelope9.7x8m includeswings; curved8.3mapron omitted. Performanceorigin4mupstage ofprosline. Sourcehalltrussheight6.5m interpretedabovehallfloor, minus1.1mraiseddeck=>5.4m aboveperformance datum; alternative5.4–6.5m bound retained because trimdatum unlabelled.

Assumed30cmsection andgenericbody bounds; no aimedfocus asserted.

All 10 bodies use labelled HitLight category placeholders. All disabled; exact bodies, modes, DMX patch, aiming and output readiness remain unverified.

Source freshness: unknown; Jan2019plot keptcoherent

Unresolved: historical2019_current_rig_unknown; truss_height_datum_unlabelled; generic_FHR_profile_identity; remaining_stage_side_census_conflicts; exact_profiles_modes_patch_unverified

Omitted/unlocated: FHR/profile onside trusses (2); Futurelight MH-860 (2); PAR56 (32); Halogen side fixtures (count unresolved); StagePAR64/PAR56/AHR-CHR/FHR (count unresolved)

Source originals remain private; current layout, rigging and safe loads require venue confirmation.

HistoricalJan2019 partial10-bodyFOHsubset on two4.5m transverse trusses. Sourcehall20x13.5m, but modeled15.5x50virtualenvelope includesstage8mdeep andFOHmembers7/16m downstream fromsourceprosline. Stageenvelope9.7x8m includeswings; curved8.3mapron omitted. Performanceorigin4mupstage ofprosline. Sourcehalltrussheight6.5m interpretedabovehallfloor, minus1.1mraiseddeck=>5.4m aboveperformance datum; alternative5.4–6.5m bound retained because trimdatum unlabelled.

Assumed30cmsection andgenericbody bounds; no aimedfocus asserted.

All 10 bodies use labelled HitLight category placeholders. All disabled; exact bodies, modes, DMX patch, aiming and output readiness remain unverified.

Source freshness: unknown; Jan2019plot keptcoherent

Unresolved: historical2019_current_rig_unknown; truss_height_datum_unlabelled; generic_FHR_profile_identity; remaining_stage_side_census_conflicts; exact_profiles_modes_patch_unverified

Omitted/unlocated: FHR/profile onside trusses (2); Futurelight MH-860 (2); PAR56 (32); Halogen side fixtures (count unresolved); StagePAR64/PAR56/AHR-CHR/FHR (count unresolved)

Source originals remain private; current layout, rigging and safe loads require venue confirmation.

Generated from the saved published HitLight layout; fixture positions and room geometry are unchanged. Not an official venue drawing.

Lightplot_KD-Pisek.pdf: https://attendio-library.attendio.online/prod-cz/client/48/Lightplot_KD-Pisek.pdf · checked 2026-10-21

Public venue page: https://www.hitlight.app/venues/czechia/kulturni-dum-pisek-731f5010

HitLight | hitlight.app