
UPSTAGE ↑

FIXTURE LEGEND

- **LED PAR** — PAR Light · 10×
- **Visual substitute · Basic Conventional** — PAR Light · 43×

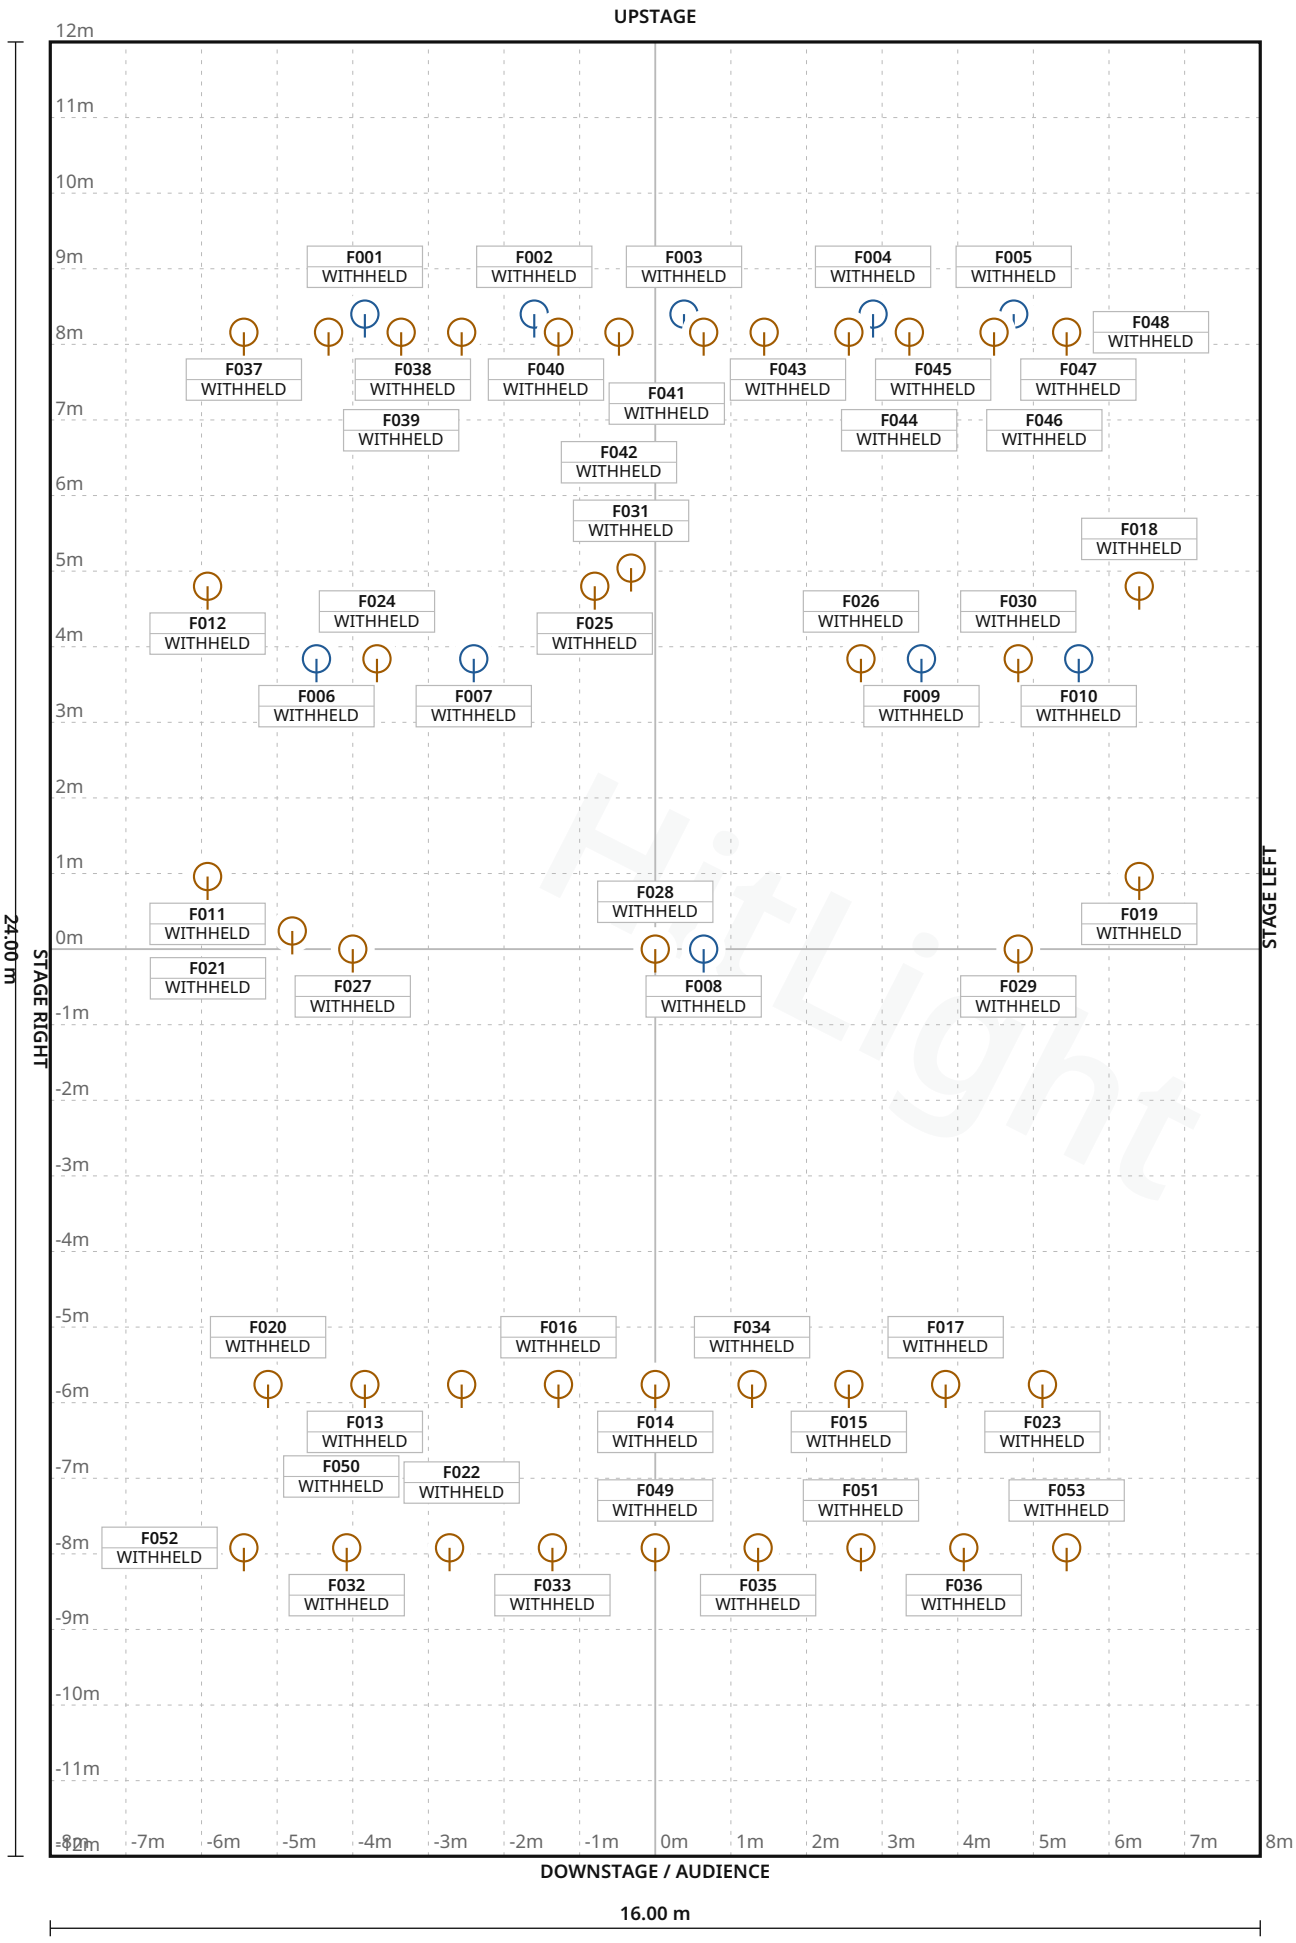

Stage 16.00 m W × 24.00 m D · Grid 1 m

CITÉ DE LA MUSIQUE DE MARSEILLE · Documents — room scope unverified

LIGHT PLOT · PLAN · Documents — room scope unverified

HitLight · CITÉ DE LA MUSIQUE DE MARSEILLE

4 rue Bernard du Bois, 13001 Marseille, 13001, Marseille, France

DWG HL · SCALE 1:100 · metric · PRINT AT 100%

Drawn HitLight

Generated from the saved show

SOURCE c77e740d1165

SYMBOL LEGEND

2 TYPES · 53 FIXTURES · COLOUR BY TYPE



CINETEC LED PAR

PAR Light · Standard mode · 9 ch · category symbol

10 physical · 10 plotted

0 disabled · 0 unplaced



HitLight placeholder Visual substitute · Basic Conventional

PAR Light · Default · 1 ch · category symbol

43 physical · 43 plotted

0 disabled · 0 unplaced

HitLight

CITÉ DE LA MUSIQUE DE MARSEILLE · Documents — room scope unverified

SYMBOL LEGEND · Documents — room scope unverified

HitLight · CITÉ DE LA MUSIQUE DE MARSEILLE

4 rue Bernard du Bois, 13001 Marseille, 13001, Marseille, France

DWG HL · METRIC

Drawn HitLight

Generated from the saved show

SOURCE c77e740d1165

GENERAL NOTES

1. Source-based lighting plan. Confirm the current rig with the venue.
2. PARTIAL: included fixtures are not a full physical-unit census.
3. DMX PATCH WITHHELD: provisional or unchecked addresses are not published.
4. The reconstruction retains its documented coverage and geometry assumptions; confirm the current setup with the venue.

HitLight

DMX PATCH

53 FIXTURES · 0 UNIVERSES

Fixture / name	Manufacturer / model	Mode	Ch	DMX	Range	Position / mount	Status / notes
UNPATCHED / INVALID							
F001 · CinetecLEDParRGBWA · 50	CINETEC / LED PAR	Standard mode	9	WITHHELD	TBC	UNPLACED	Enabled
F002 · CinetecLEDParRGBWA · 60	CINETEC / LED PAR	Standard mode	9	WITHHELD	TBC	UNPLACED	Enabled
F003 · CinetecLEDParRGBWA · 70	CINETEC / LED PAR	Standard mode	9	WITHHELD	TBC	UNPLACED	Enabled
F004 · CinetecLEDParRGBWA · 80	CINETEC / LED PAR	Standard mode	9	WITHHELD	TBC	UNPLACED	Enabled
F005 · CinetecLEDParRGBWA · 90	CINETEC / LED PAR	Standard mode	9	WITHHELD	TBC	UNPLACED	Enabled
F006 · CinetecLEDParRGBWA · 100	CINETEC / LED PAR	Standard mode	9	WITHHELD	TBC	UNPLACED	Enabled
F007 · CinetecLEDParRGBWA · 110	CINETEC / LED PAR	Standard mode	9	WITHHELD	TBC	UNPLACED	Enabled
F008 · CinetecLEDParRGBWA · 120	CINETEC / LED PAR	Standard mode	9	WITHHELD	TBC	UNPLACED	Enabled
F009 · CinetecLEDParRGBWA · 130	CINETEC / LED PAR	Standard mode	9	WITHHELD	TBC	UNPLACED	Enabled
F010 · CinetecLEDParRGBWA · 140	CINETEC / LED PAR	Standard mode	9	WITHHELD	TBC	UNPLACED	Enabled
F011 · PLACEHOLDER · ADBPC650W · ...	HitLight placeholder / Visual substitute ...	Default	1	WITHHELD	TBC	UNPLACED	Enabled
F012 · PLACEHOLDER · ADBPC650W · ...	HitLight placeholder / Visual substitute ...	Default	1	WITHHELD	TBC	UNPLACED	Enabled
F013 · PLACEHOLDER · ADBPC650W · ...	HitLight placeholder / Visual substitute ...	Default	1	WITHHELD	TBC	UNPLACED	Enabled
F014 · PLACEHOLDER · ADBPC650W · ...	HitLight placeholder / Visual substitute ...	Default	1	WITHHELD	TBC	UNPLACED	Enabled
F015 · PLACEHOLDER · ADBPC650W · ...	HitLight placeholder / Visual substitute ...	Default	1	WITHHELD	TBC	UNPLACED	Enabled
F016 · PLACEHOLDER · ADBPC650W · ...	HitLight placeholder / Visual substitute ...	Default	1	WITHHELD	TBC	UNPLACED	Enabled
F017 · PLACEHOLDER · ADBPC650W · ...	HitLight placeholder / Visual substitute ...	Default	1	WITHHELD	TBC	UNPLACED	Enabled
F018 · PLACEHOLDER · ADBPC650W · ...	HitLight placeholder / Visual substitute ...	Default	1	WITHHELD	TBC	UNPLACED	Enabled
F019 · PLACEHOLDER · ADBPC650W · ...	HitLight placeholder / Visual substitute ...	Default	1	WITHHELD	TBC	UNPLACED	Enabled
F020 · PLACEHOLDER · ADBProfile65...	HitLight placeholder / Visual substitute ...	Default	1	WITHHELD	TBC	UNPLACED	Enabled

No patched universes

CITÉ DE LA MUSIQUE DE MARSEILLE · Documents — room scope unverified

DMX PATCH · Documents — room scope unverified

HitLight · CITÉ DE LA MUSIQUE DE MARSEILLE

4 rue Bernard du Bois, 13001 Marseille, 13001, Marseille, France

DWG HL · METRIC

Drawn HitLight

Generated from the saved show

SOURCE c77e740d1165

DMX PATCH · CONTINUED

Fixture / name	Manufacturer / model	Mode	Ch	DMX	Range	Position / mount	Status / notes
UNPATCHED / INVALID							
F021 · PLACEHOLDER · ADBProfile65...	HitLight placeholder / Visual substitute ...	Default	1	WITHHELD	TBC	UNPLACED	Enabled
F022 · PLACEHOLDER · ADBProfile65...	HitLight placeholder / Visual substitute ...	Default	1	WITHHELD	TBC	UNPLACED	Enabled
F023 · PLACEHOLDER · ADBProfile65...	HitLight placeholder / Visual substitute ...	Default	1	WITHHELD	TBC	UNPLACED	Enabled
F024 · PLACEHOLDER · PAR64CP61 · 1	HitLight placeholder / Visual substitute ...	Default	1	WITHHELD	TBC	UNPLACED	Enabled
F025 · PLACEHOLDER · PAR64CP61 · 7	HitLight placeholder / Visual substitute ...	Default	1	WITHHELD	TBC	UNPLACED	Enabled
F026 · PLACEHOLDER · PAR64CP61 · ...	HitLight placeholder / Visual substitute ...	Default	1	WITHHELD	TBC	UNPLACED	Enabled
F027 · PLACEHOLDER · PAR64CP61 · ...	HitLight placeholder / Visual substitute ...	Default	1	WITHHELD	TBC	UNPLACED	Enabled
F028 · PLACEHOLDER · PAR64CP61 · ...	HitLight placeholder / Visual substitute ...	Default	1	WITHHELD	TBC	UNPLACED	Enabled
F029 · PLACEHOLDER · PAR64CP61 · ...	HitLight placeholder / Visual substitute ...	Default	1	WITHHELD	TBC	UNPLACED	Enabled
F030 · PLACEHOLDER · PAR64CP61 · ...	HitLight placeholder / Visual substitute ...	Default	1	WITHHELD	TBC	UNPLACED	Enabled
F031 · PLACEHOLDER · PC1kUnspecif...	HitLight placeholder / Visual substitute ...	Default	1	WITHHELD	TBC	UNPLACED	Enabled
F032 · PLACEHOLDER · PC1kUnspecif...	HitLight placeholder / Visual substitute ...	Default	1	WITHHELD	TBC	UNPLACED	Enabled
F033 · PLACEHOLDER · PC1kUnspecif...	HitLight placeholder / Visual substitute ...	Default	1	WITHHELD	TBC	UNPLACED	Enabled
F034 · PLACEHOLDER · PC1kUnspecif...	HitLight placeholder / Visual substitute ...	Default	1	WITHHELD	TBC	UNPLACED	Enabled
F035 · PLACEHOLDER · PC1kUnspecif...	HitLight placeholder / Visual substitute ...	Default	1	WITHHELD	TBC	UNPLACED	Enabled
F036 · PLACEHOLDER · PC1kUnspecif...	HitLight placeholder / Visual substitute ...	Default	1	WITHHELD	TBC	UNPLACED	Enabled
F037 · PLACEHOLDER · RearWhiteGly...	HitLight placeholder / Visual substitute ...	Default	1	WITHHELD	TBC	UNPLACED	Enabled
F038 · PLACEHOLDER · RearWhiteGly...	HitLight placeholder / Visual substitute ...	Default	1	WITHHELD	TBC	UNPLACED	Enabled
F039 · PLACEHOLDER · RearWhiteGly...	HitLight placeholder / Visual substitute ...	Default	1	WITHHELD	TBC	UNPLACED	Enabled
F040 · PLACEHOLDER · RearWhiteGly...	HitLight placeholder / Visual substitute ...	Default	1	WITHHELD	TBC	UNPLACED	Enabled

No patched universes

DMX PATCH · CONTINUED

Fixture / name	Manufacturer / model	Mode	Ch	DMX	Range	Position / mount	Status / notes
UNPATCHED / INVALID							
F041 · PLACEHOLDER · RearWhiteGly…	HitLight placeholder / Visual substitute …	Default	1	WITHHELD	TBC	UNPLACED	Enabled
F042 · PLACEHOLDER · RearWhiteGly…	HitLight placeholder / Visual substitute …	Default	1	WITHHELD	TBC	UNPLACED	Enabled
F043 · PLACEHOLDER · RearWhiteGly…	HitLight placeholder / Visual substitute …	Default	1	WITHHELD	TBC	UNPLACED	Enabled
F044 · PLACEHOLDER · RearWhiteGly…	HitLight placeholder / Visual substitute …	Default	1	WITHHELD	TBC	UNPLACED	Enabled
F045 · PLACEHOLDER · RearWhiteGly…	HitLight placeholder / Visual substitute …	Default	1	WITHHELD	TBC	UNPLACED	Enabled
F046 · PLACEHOLDER · RearWhiteGly…	HitLight placeholder / Visual substitute …	Default	1	WITHHELD	TBC	UNPLACED	Enabled
F047 · PLACEHOLDER · RearWhiteGly…	HitLight placeholder / Visual substitute …	Default	1	WITHHELD	TBC	UNPLACED	Enabled
F048 · PLACEHOLDER · RearWhiteGly…	HitLight placeholder / Visual substitute …	Default	1	WITHHELD	TBC	UNPLACED	Enabled
F049 · PLACEHOLDER · RJ614S · 33	HitLight placeholder / Visual substitute …	Default	1	WITHHELD	TBC	UNPLACED	Enabled
F050 · PLACEHOLDER · RJ614S · 34	HitLight placeholder / Visual substitute …	Default	1	WITHHELD	TBC	UNPLACED	Enabled
F051 · PLACEHOLDER · RJ614S · 38	HitLight placeholder / Visual substitute …	Default	1	WITHHELD	TBC	UNPLACED	Enabled
F052 · PLACEHOLDER · RJ714SX2 · 21	HitLight placeholder / Visual substitute …	Default	1	WITHHELD	TBC	UNPLACED	Enabled
F053 · PLACEHOLDER · RJ714SX2 · 41	HitLight placeholder / Visual substitute …	Default	1	WITHHELD	TBC	UNPLACED	Enabled

No patched universes

VALIDATION APPENDIX

WARNING · PATCH_WITHHELD

DMX patch facts are withheld pending source verification. This planning document cannot be used for hardware output.

Objects: — · Remediation: correct the saved show data and regenerate.

ERROR · STAGE_DIMENSIONS_UNCONFIRMED

Confirm the stage dimensions before producing a final technical document.

Objects: 1C67138C-082E-4338-9086-6FFCC7B64767 · Remediation: correct the saved show data and regenerate.

WARNING · TITLE_METADATA_INCOMPLETE

Some professional title-block metadata is missing; the document will show an em dash.

Objects: 7344526c62ba4b2f1d1a21ad · Remediation: correct the saved show data and regenerate.

HitLight

VENUE & DRAWING SOURCES

CITÉ DE LA MUSIQUE DE MARSEILLE

Documents — room scope unverified · Source documents — rig unverified

4 rue Bernard du Bois, 13001 Marseille, 13001, Marseille, FR

https://www.citemusique-marseille.com/

Sources checked 2026-10-20

Symbols: HitLight-owned category artwork. No manufacturer model geometry or original source pages included.

Source-based reconstruction. Confirm the current installation and equipment availability with the venue.

Scale, fixture positions, mounting heights and aiming may include estimates; this is not a rigging specification.

Provisional fixture matches are labelled as placeholders. The recorded subset is not a complete physical inventory.

DMX addresses are withheld from public plans until their exact source patch is reconciled.

The reconstruction retains its documented coverage and geometry assumptions; confirm the current setup with the venue.

Official venue information: https://www.citemusique-marseille.com/ · checked 2026-10-19

Physical venue location: https://www.citemusique-marseille.com/salle/auditorium/ · checked 2026-10-20

Physical venue location: https://www.citemusique-marseille.com/infos-techniques/ · checked 2026-10-20

Physical venue location: https://www.citemusique-marseille.com/salles-de-spectacle/ · checked 2026-10-20

Physical venue location: https://files.heeds.eu/207/add-contenu-2026-fichetech-audito-v1-20260115-105904.pdf · checked 2026-10-20

Physical venue location: https://www.citemusique-marseille.com/wp-html/uploads/2016/07/fiche-technique_Cite-Musique_Hall-Salon.pdf · checked 2026-10-20

Public venue page: https://www.hitlight.app/venues/france/cite-de-la-musique-de-marseille-7344526c

HitLight