
UPSTAGE

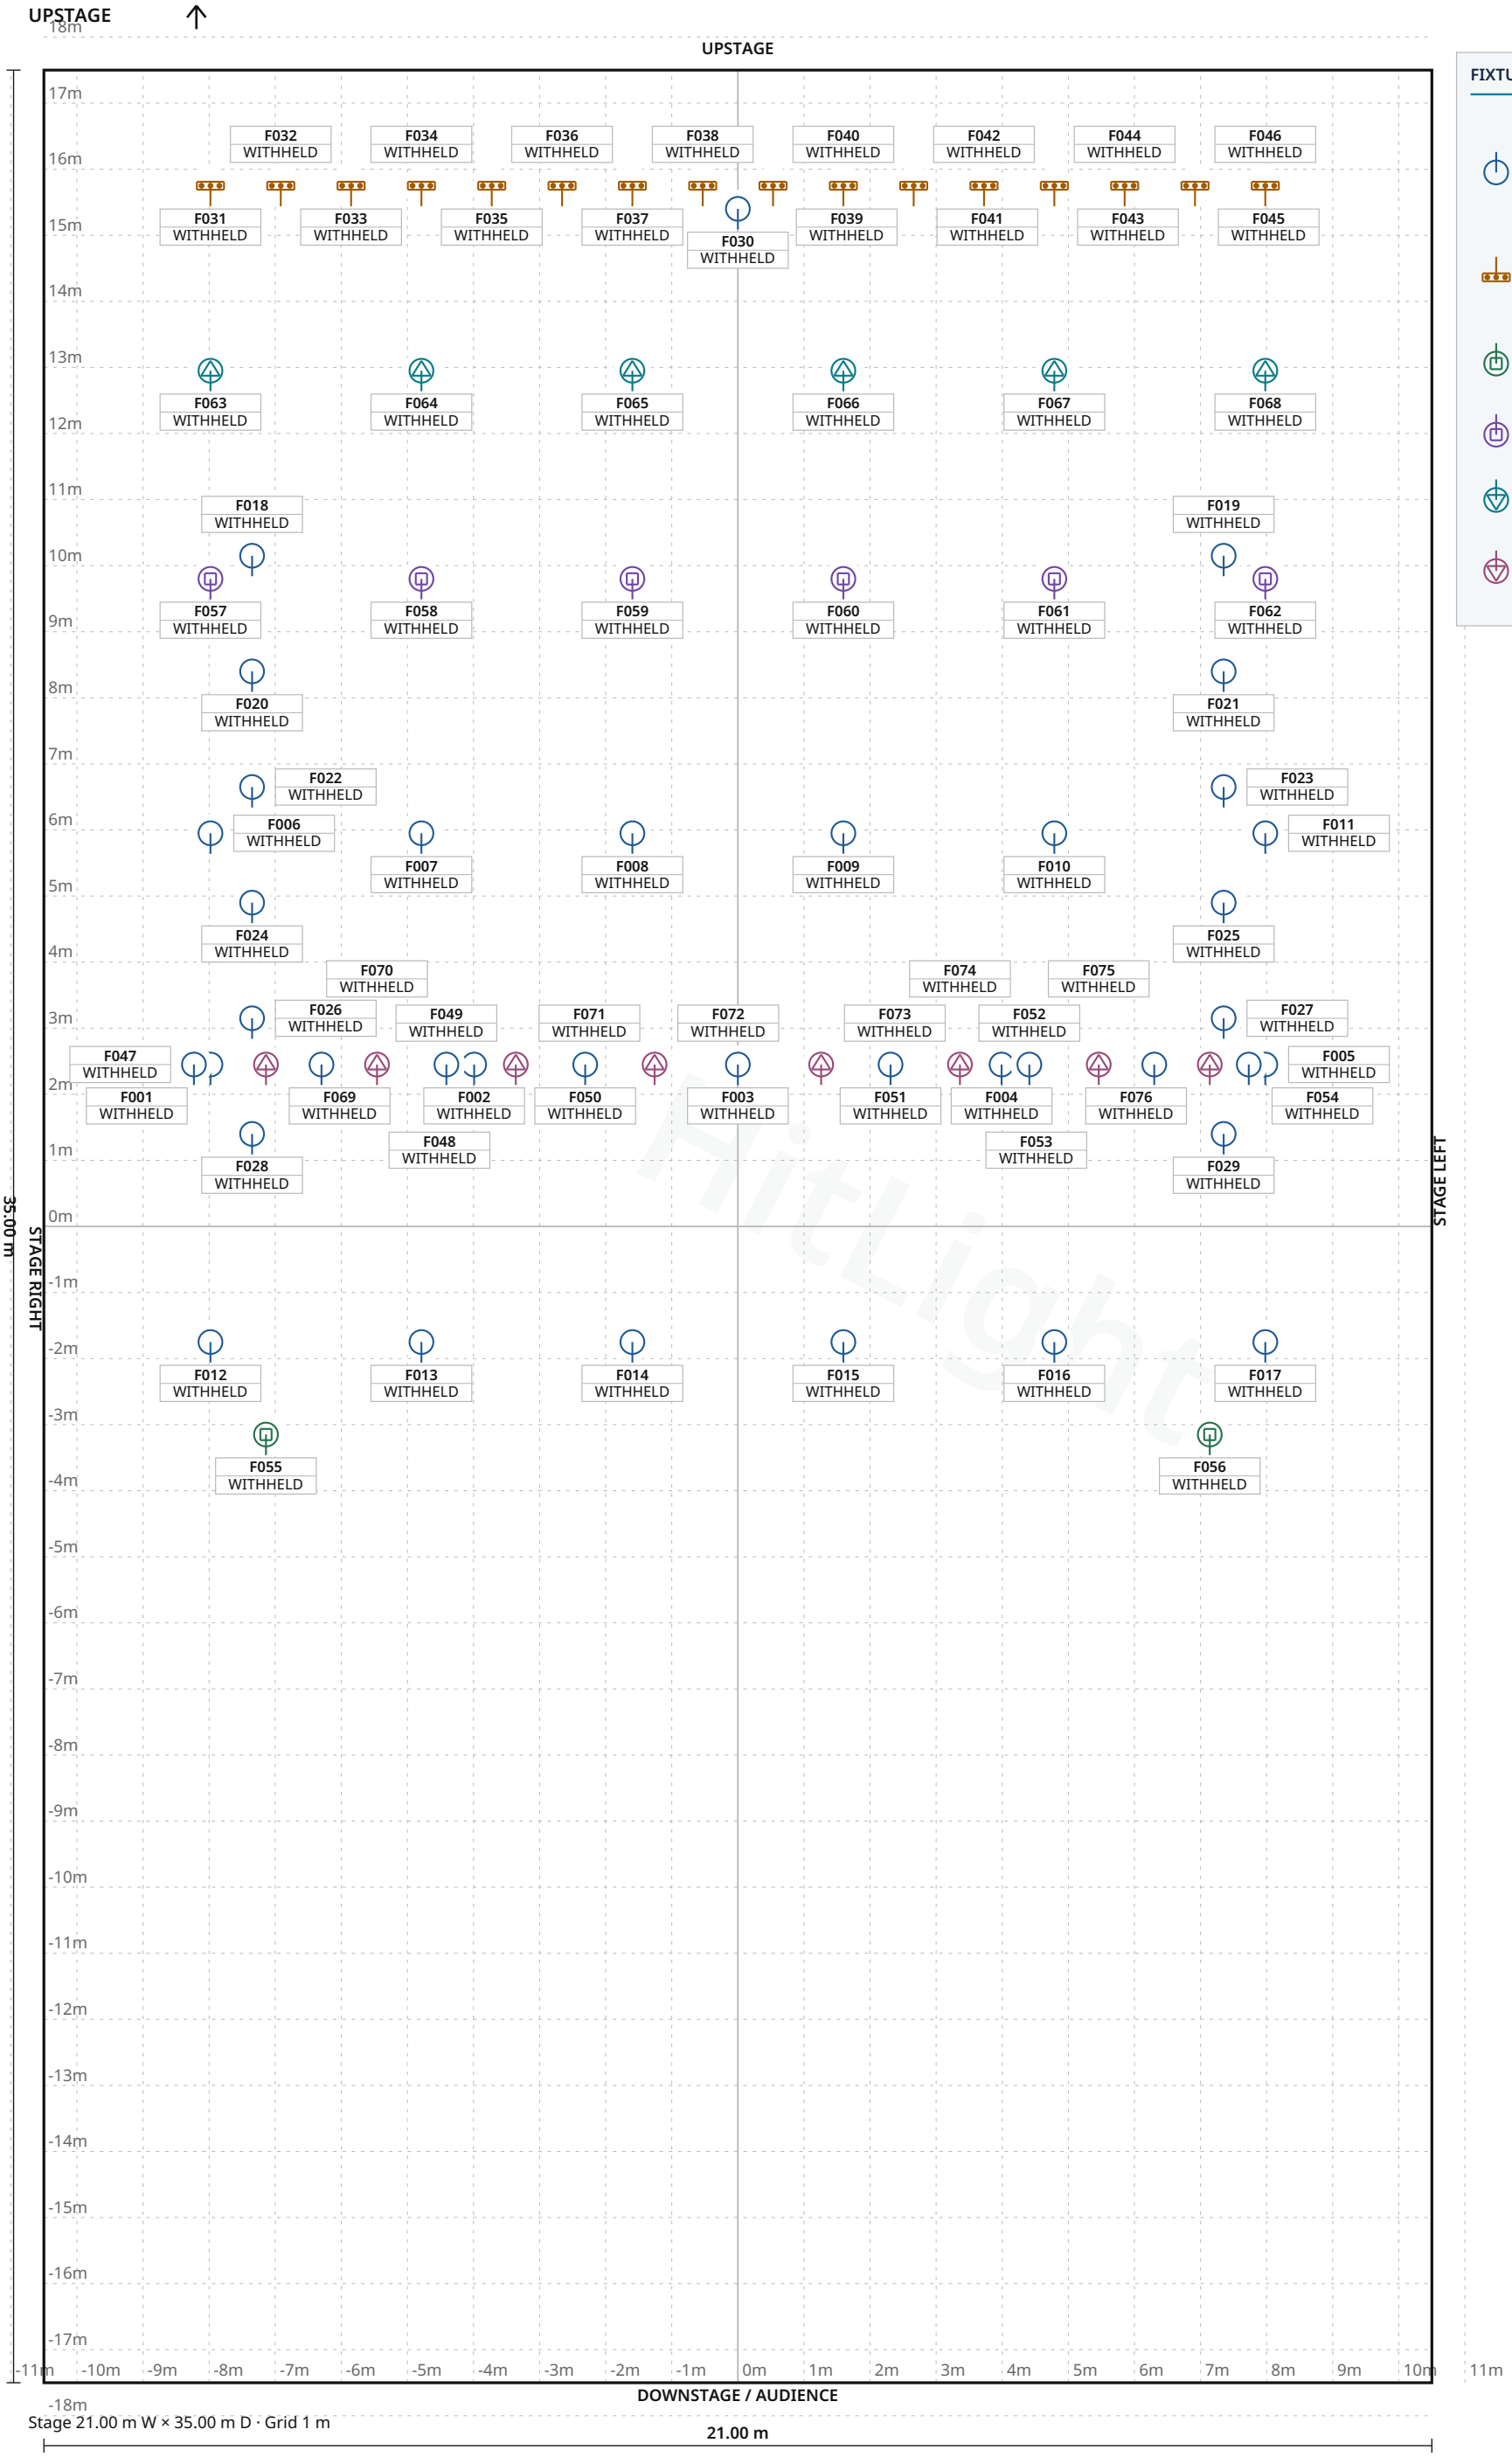

FIXTURE LEGEND

- **Visual** substitute · Basic Conventional PAR Light · 38×
- **Visual** substitute · LED BAR 6 CH - H LED Bar · 16×
- **Robin LEDBeam** 150 FW RGBA Moving Head · 2×
- **Robin Spiider** Moving Head · 6×
- **Robin T1 Profile** Profile Spot · 6×
- **Robin T11** Profile Profile Spot · 8×

Stage 21.00 m W × 35.00 m D · Grid 1 m

HitLight

HitLight TECHNICAL LIGHTING REV 91481bafc7a7 · 1/9

TheaterHotel De Oranjerie · Main room

LIGHT PLOT · PLAN · Main room

HitLight · TheaterHotel De Oranjerie

Kloosterwandplein 12-16, 6041 JA, Roermond, Netherlands

DWG HL · SCALE 1:100 · metric · PRINT AT 100%

Drawn HitLight

Generated from the saved show

SOURCE 9165a5a6c98f

SYMBOL LEGEND

6 TYPES · 76 FIXTURES · COLOUR BY TYPE



HitLight placeholder Visual substitute · Basic Conventional

PAR Light · Default · 1 ch · category symbol

38 physical · 38 plotted

0 disabled · 0 unplaced



HitLight placeholder Visual substitute · LED BAR 6 CH - H

LED Bar · 9 CH · 6 ch · category symbol

16 physical · 16 plotted

0 disabled · 0 unplaced



Robe Lighting Robin LEDBeam 150 FW RGBA

Moving Head · Mode 1 - Standard 16 - bit · 22 ch · category symbol

2 physical · 2 plotted

0 disabled · 0 unplaced



Robe Lighting Robin Spiider

Moving Head · Mode 1 - Zones · 49 ch · category symbol

6 physical · 6 plotted

0 disabled · 0 unplaced



Robe Lighting Robin T1 Profile

Profile Spot · Mode 3 - RGBAL · 53 ch · category symbol

6 physical · 6 plotted

0 disabled · 0 unplaced



Robe Lighting Robin T11 Profile

Profile Spot · Mode 3 - 16-bit RGBAL · 22 ch · category symbol

8 physical · 8 plotted

0 disabled · 0 unplaced

TheaterHotel De Oranjerie · Main room

SYMBOL LEGEND · Main room

HitLight · TheaterHotel De Oranjerie

Kloosterwandplein 12-16, 6041 JA, Roermond, Netherlands

DWG HL · METRIC

Drawn HitLight

Generated from the saved show

SOURCE 9165a5a6c98f

GENERAL NOTES

1. Source-based lighting plan. Confirm the current rig with the venue.
2. PARTIAL: included fixtures are not a full physical-unit census.
3. DMX PATCH WITHHELD: provisional or unchecked addresses are not published.
4. The reconstruction retains its documented coverage and geometry assumptions; confirm the current setup with the venue.

HitLight

DMX PATCH

76 FIXTURES · 0 UNIVERSES

Fixture / name	Manufacturer / model	Mode	Ch	DMX	Range	Position / mount	Status / notes
UNPATCHED / INVALID							
F001 · PLACEHOLDER · ChauvetOvati…	HitLight placeholder / Visual substitute …	Default	1	WITHHELD	TBC	UNPLACED	Enabled
F002 · PLACEHOLDER · ChauvetOvati…	HitLight placeholder / Visual substitute …	Default	1	WITHHELD	TBC	UNPLACED	Enabled
F003 · PLACEHOLDER · ChauvetOvati…	HitLight placeholder / Visual substitute …	Default	1	WITHHELD	TBC	UNPLACED	Enabled
F004 · PLACEHOLDER · ChauvetOvati…	HitLight placeholder / Visual substitute …	Default	1	WITHHELD	TBC	UNPLACED	Enabled
F005 · PLACEHOLDER · ChauvetOvati…	HitLight placeholder / Visual substitute …	Default	1	WITHHELD	TBC	UNPLACED	Enabled
F006 · PLACEHOLDER · ChauvetOvati…	HitLight placeholder / Visual substitute …	Default	1	WITHHELD	TBC	UNPLACED	Enabled
F007 · PLACEHOLDER · ChauvetOvati…	HitLight placeholder / Visual substitute …	Default	1	WITHHELD	TBC	UNPLACED	Enabled
F008 · PLACEHOLDER · ChauvetOvati…	HitLight placeholder / Visual substitute …	Default	1	WITHHELD	TBC	UNPLACED	Enabled
F009 · PLACEHOLDER · ChauvetOvati…	HitLight placeholder / Visual substitute …	Default	1	WITHHELD	TBC	UNPLACED	Enabled
F010 · PLACEHOLDER · ChauvetOvati…	HitLight placeholder / Visual substitute …	Default	1	WITHHELD	TBC	UNPLACED	Enabled
F011 · PLACEHOLDER · ChauvetOvati…	HitLight placeholder / Visual substitute …	Default	1	WITHHELD	TBC	UNPLACED	Enabled
F012 · PLACEHOLDER · ChauvetOvati…	HitLight placeholder / Visual substitute …	Default	1	WITHHELD	TBC	UNPLACED	Enabled
F013 · PLACEHOLDER · ChauvetOvati…	HitLight placeholder / Visual substitute …	Default	1	WITHHELD	TBC	UNPLACED	Enabled
F014 · PLACEHOLDER · ChauvetOvati…	HitLight placeholder / Visual substitute …	Default	1	WITHHELD	TBC	UNPLACED	Enabled
F015 · PLACEHOLDER · ChauvetOvati…	HitLight placeholder / Visual substitute …	Default	1	WITHHELD	TBC	UNPLACED	Enabled
F016 · PLACEHOLDER · ChauvetOvati…	HitLight placeholder / Visual substitute …	Default	1	WITHHELD	TBC	UNPLACED	Enabled
F017 · PLACEHOLDER · ChauvetOvati…	HitLight placeholder / Visual substitute …	Default	1	WITHHELD	TBC	UNPLACED	Enabled
F018 · PLACEHOLDER · ChauvetOvati…	HitLight placeholder / Visual substitute …	Default	1	WITHHELD	TBC	UNPLACED	Enabled
F019 · PLACEHOLDER · ChauvetOvati…	HitLight placeholder / Visual substitute …	Default	1	WITHHELD	TBC	UNPLACED	Enabled
F020 · PLACEHOLDER · ChauvetOvati…	HitLight placeholder / Visual substitute …	Default	1	WITHHELD	TBC	UNPLACED	Enabled

No patched universes

TheaterHotel De Oranjerie · Main room

DMX PATCH · Main room

HitLight · TheaterHotel De Oranjerie

Kloosterwandplein 12-16, 6041 JA, Roermond, Netherlands

DWG HL · METRIC

Drawn HitLight

Generated from the saved show

SOURCE 9165a5a6c98f

DMX PATCH · CONTINUED

Fixture / name	Manufacturer / model	Mode	Ch	DMX	Range	Position / mount	Status / notes
UNPATCHED / INVALID							
F021 · PLACEHOLDER · ChauvetOvati...	HitLight placeholder / Visual substitute ...	Default	1	WITHHELD	TBC	UNPLACED	Enabled
F022 · PLACEHOLDER · ChauvetOvati...	HitLight placeholder / Visual substitute ...	Default	1	WITHHELD	TBC	UNPLACED	Enabled
F023 · PLACEHOLDER · ChauvetOvati...	HitLight placeholder / Visual substitute ...	Default	1	WITHHELD	TBC	UNPLACED	Enabled
F024 · PLACEHOLDER · ChauvetOvati...	HitLight placeholder / Visual substitute ...	Default	1	WITHHELD	TBC	UNPLACED	Enabled
F025 · PLACEHOLDER · ChauvetOvati...	HitLight placeholder / Visual substitute ...	Default	1	WITHHELD	TBC	UNPLACED	Enabled
F026 · PLACEHOLDER · ChauvetOvati...	HitLight placeholder / Visual substitute ...	Default	1	WITHHELD	TBC	UNPLACED	Enabled
F027 · PLACEHOLDER · ChauvetOvati...	HitLight placeholder / Visual substitute ...	Default	1	WITHHELD	TBC	UNPLACED	Enabled
F028 · PLACEHOLDER · ChauvetOvati...	HitLight placeholder / Visual substitute ...	Default	1	WITHHELD	TBC	UNPLACED	Enabled
F029 · PLACEHOLDER · ChauvetOvati...	HitLight placeholder / Visual substitute ...	Default	1	WITHHELD	TBC	UNPLACED	Enabled
F030 · PLACEHOLDER · ChauvetOvati...	HitLight placeholder / Visual substitute ...	Default	1	WITHHELD	TBC	UNPLACED	Enabled
F031 · PLACEHOLDER · RobeRobiniBa...	HitLight placeholder / Visual substitute ...	9 CH	6	WITHHELD	TBC	UNPLACED	Enabled
F032 · PLACEHOLDER · RobeRobiniBa...	HitLight placeholder / Visual substitute ...	9 CH	6	WITHHELD	TBC	UNPLACED	Enabled
F033 · PLACEHOLDER · RobeRobiniBa...	HitLight placeholder / Visual substitute ...	9 CH	6	WITHHELD	TBC	UNPLACED	Enabled
F034 · PLACEHOLDER · RobeRobiniBa...	HitLight placeholder / Visual substitute ...	9 CH	6	WITHHELD	TBC	UNPLACED	Enabled
F035 · PLACEHOLDER · RobeRobiniBa...	HitLight placeholder / Visual substitute ...	9 CH	6	WITHHELD	TBC	UNPLACED	Enabled
F036 · PLACEHOLDER · RobeRobiniBa...	HitLight placeholder / Visual substitute ...	9 CH	6	WITHHELD	TBC	UNPLACED	Enabled
F037 · PLACEHOLDER · RobeRobiniBa...	HitLight placeholder / Visual substitute ...	9 CH	6	WITHHELD	TBC	UNPLACED	Enabled
F038 · PLACEHOLDER · RobeRobiniBa...	HitLight placeholder / Visual substitute ...	9 CH	6	WITHHELD	TBC	UNPLACED	Enabled
F039 · PLACEHOLDER · RobeRobiniBa...	HitLight placeholder / Visual substitute ...	9 CH	6	WITHHELD	TBC	UNPLACED	Enabled
F040 · PLACEHOLDER · RobeRobiniBa...	HitLight placeholder / Visual substitute ...	9 CH	6	WITHHELD	TBC	UNPLACED	Enabled

No patched universes

DMX PATCH · CONTINUED

76 FIXTURES · 0 UNIVERSES

Fixture / name	Manufacturer / model	Mode	Ch	DMX	Range	Position / mount	Status / notes
UNPATCHED / INVALID							
F041 · PLACEHOLDER · RobeRobiniBa...	HitLight placeholder / Visual substitute ...	9 CH	6	WITHHELD	TBC	UNPLACED	Enabled
F042 · PLACEHOLDER · RobeRobiniBa...	HitLight placeholder / Visual substitute ...	9 CH	6	WITHHELD	TBC	UNPLACED	Enabled
F043 · PLACEHOLDER · RobeRobiniBa...	HitLight placeholder / Visual substitute ...	9 CH	6	WITHHELD	TBC	UNPLACED	Enabled
F044 · PLACEHOLDER · RobeRobiniBa...	HitLight placeholder / Visual substitute ...	9 CH	6	WITHHELD	TBC	UNPLACED	Enabled
F045 · PLACEHOLDER · RobeRobiniBa...	HitLight placeholder / Visual substitute ...	9 CH	6	WITHHELD	TBC	UNPLACED	Enabled
F046 · PLACEHOLDER · RobeRobiniBa...	HitLight placeholder / Visual substitute ...	9 CH	6	WITHHELD	TBC	UNPLACED	Enabled
F047 · PLACEHOLDER · RobeRobinT1...	HitLight placeholder / Visual substitute ...	Default	1	WITHHELD	TBC	UNPLACED	Enabled
F048 · PLACEHOLDER · RobeRobinT1...	HitLight placeholder / Visual substitute ...	Default	1	WITHHELD	TBC	UNPLACED	Enabled
F049 · PLACEHOLDER · RobeRobinT1...	HitLight placeholder / Visual substitute ...	Default	1	WITHHELD	TBC	UNPLACED	Enabled
F050 · PLACEHOLDER · RobeRobinT1...	HitLight placeholder / Visual substitute ...	Default	1	WITHHELD	TBC	UNPLACED	Enabled
F051 · PLACEHOLDER · RobeRobinT1...	HitLight placeholder / Visual substitute ...	Default	1	WITHHELD	TBC	UNPLACED	Enabled
F052 · PLACEHOLDER · RobeRobinT1...	HitLight placeholder / Visual substitute ...	Default	1	WITHHELD	TBC	UNPLACED	Enabled
F053 · PLACEHOLDER · RobeRobinT1...	HitLight placeholder / Visual substitute ...	Default	1	WITHHELD	TBC	UNPLACED	Enabled
F054 · PLACEHOLDER · RobeRobinT1...	HitLight placeholder / Visual substitute ...	Default	1	WITHHELD	TBC	UNPLACED	Enabled
F055 · RobeLEDBeam150FWrgba · 83	Robe Lighting / Robin LEDBeam 150 FW RGBA	Mode 1 - Standard 16 -...	22	WITHHELD	TBC	UNPLACED	Enabled
F056 · RobeLEDBeam150FWrgba · 93	Robe Lighting / Robin LEDBeam 150 FW RGBA	Mode 1 - Standard 16 -...	22	WITHHELD	TBC	UNPLACED	Enabled
F057 · RobeRobinSpiider · 23	Robe Lighting / Robin Spiider	Mode 1 - Zones	49	WITHHELD	TBC	UNPLACED	Enabled
F058 · RobeRobinSpiider · 24	Robe Lighting / Robin Spiider	Mode 1 - Zones	49	WITHHELD	TBC	UNPLACED	Enabled
F059 · RobeRobinSpiider · 25	Robe Lighting / Robin Spiider	Mode 1 - Zones	49	WITHHELD	TBC	UNPLACED	Enabled
F060 · RobeRobinSpiider · 26	Robe Lighting / Robin Spiider	Mode 1 - Zones	49	WITHHELD	TBC	UNPLACED	Enabled

No patched universes

TheaterHotel De Oranjerie · Main room

DMX PATCH · Main room

HitLight · TheaterHotel De Oranjerie

Kloosterwandplein 12-16, 6041 JA, Roermond, Netherlands

DWG HL · METRIC

Drawn HitLight

Generated from the saved show

SOURCE 9165a5a6c98f

DMX PATCH · CONTINUED

Fixture / name	Manufacturer / model	Mode	Ch	DMX	Range	Position / mount	Status / notes
UNPATCHED / INVALID							
F061 · RobeRobinSpiider · 27	Robe Lighting / Robin Spiider	Mode 1 - Zones	49	WITHHELD	TBC	UNPLACED	Enabled
F062 · RobeRobinSpiider · 28	Robe Lighting / Robin Spiider	Mode 1 - Zones	49	WITHHELD	TBC	UNPLACED	Enabled
F063 · RobeRobinT1Profile · 17	Robe Lighting / Robin T1 Profile	Mode 3 - RGBAL	53	WITHHELD	TBC	UNPLACED	Enabled
F064 · RobeRobinT1Profile · 18	Robe Lighting / Robin T1 Profile	Mode 3 - RGBAL	53	WITHHELD	TBC	UNPLACED	Enabled
F065 · RobeRobinT1Profile · 19	Robe Lighting / Robin T1 Profile	Mode 3 - RGBAL	53	WITHHELD	TBC	UNPLACED	Enabled
F066 · RobeRobinT1Profile · 20	Robe Lighting / Robin T1 Profile	Mode 3 - RGBAL	53	WITHHELD	TBC	UNPLACED	Enabled
F067 · RobeRobinT1Profile · 21	Robe Lighting / Robin T1 Profile	Mode 3 - RGBAL	53	WITHHELD	TBC	UNPLACED	Enabled
F068 · RobeRobinT1Profile · 22	Robe Lighting / Robin T1 Profile	Mode 3 - RGBAL	53	WITHHELD	TBC	UNPLACED	Enabled
F069 · RobeRobinT11Profile · 2	Robe Lighting / Robin T11 Profile	Mode 3 - 16-bit RGBAL	22	WITHHELD	TBC	UNPLACED	Enabled
F070 · RobeRobinT11Profile · 4	Robe Lighting / Robin T11 Profile	Mode 3 - 16-bit RGBAL	22	WITHHELD	TBC	UNPLACED	Enabled
F071 · RobeRobinT11Profile · 7	Robe Lighting / Robin T11 Profile	Mode 3 - 16-bit RGBAL	22	WITHHELD	TBC	UNPLACED	Enabled
F072 · RobeRobinT11Profile · 10	Robe Lighting / Robin T11 Profile	Mode 3 - 16-bit RGBAL	22	WITHHELD	TBC	UNPLACED	Enabled
F073 · RobeRobinT11Profile · 12	Robe Lighting / Robin T11 Profile	Mode 3 - 16-bit RGBAL	22	WITHHELD	TBC	UNPLACED	Enabled
F074 · RobeRobinT11Profile · 15	Robe Lighting / Robin T11 Profile	Mode 3 - 16-bit RGBAL	22	WITHHELD	TBC	UNPLACED	Enabled
F075 · RobeRobinT11Profile · 18	Robe Lighting / Robin T11 Profile	Mode 3 - 16-bit RGBAL	22	WITHHELD	TBC	UNPLACED	Enabled
F076 · RobeRobinT11Profile · 20	Robe Lighting / Robin T11 Profile	Mode 3 - 16-bit RGBAL	22	WITHHELD	TBC	UNPLACED	Enabled

No patched universes

VALIDATION APPENDIX

WARNING · PATCH_WITHHELD

DMX patch facts are withheld pending source verification. This planning document cannot be used for hardware output.

Objects: — · Remediation: correct the saved show data and regenerate.

ERROR · STAGE_DIMENSIONS_UNCONFIRMED

Confirm the stage dimensions before producing a final technical document.

Objects: 39DDA8B3-D21A-48DF-ABC0-148E8C9FA04A · Remediation: correct the saved show data and regenerate.

WARNING · TITLE_METADATA_INCOMPLETE

Some professional title-block metadata is missing; the document will show an em dash.

Objects: 7375844ba03196e2cebc50f8 · Remediation: correct the saved show data and regenerate.

HitLight

VENUE & DRAWING SOURCES

TheaterHotel De Oranjerie

Main room · House rig

Kloosterwandplein 12-16, 6041 JA, Roermond, NL

https://www.theaterroermond.nl/

Sources checked 2026-10-23

Symbols: HitLight-owned category artwork. No manufacturer model geometry or original source pages included.

Source-based reconstruction. Confirm the current installation and equipment availability with the venue.

Scale, fixture positions, mounting heights and aiming may include estimates; this is not a rigging specification.

Provisional fixture matches are labelled as placeholders. The recorded subset is not a complete physical inventory.

DMX addresses are withheld from public plans until their exact source patch is reconciled.

The reconstruction retains its documented coverage and geometry assumptions; confirm the current setup with the venue.

Official venue information: https://www.theaterroermond.nl/ · checked 2026-10-19

Physical venue location: https://www.theaterroermond.nl/informatie/artiest-en-techniek/zaal · checked 2026-10-19

Physical venue location: https://www.theaterroermond.nl/informatie/artiest-en-techniek/trekkenwand · checked 2026-10-19

Physical venue location: https://www.theaterroermond.nl/informatie/artiest-en-techniek/toneel · checked 2026-10-19

Physical venue location: https://www.theaterroermond.nl/informatie/artiest-en-techniek · checked 2026-10-19

Physical venue location: https://www.theaterroermond.nl/informatie/artiest-en-techniek/licht-and-geluid · checked 2026-10-19

Physical venue location: https://www.theaterroermond.nl/informatie/artiest-en-techniek/orkestbak · checked 2026-10-19

Physical venue location: https://www.theaterroermond.nl/informatie/artiest-en-techniek/laden-and-lossen · checked 2026-10-19

Physical venue location: https://www.theaterroermond.nl/informatie/artiest-en-techniek/diversen · checked 2026-10-19

Physical venue location: https://www.theaterroermond.nl/informatie/bezoekersinformatie/veel-gestelde-vragen · checked 2026-10-23

Public venue page: https://www.hitlight.app/venues/netherlands/theaterhotel-de-oranjerie-7375844b

HitLight