
UPSTAGE

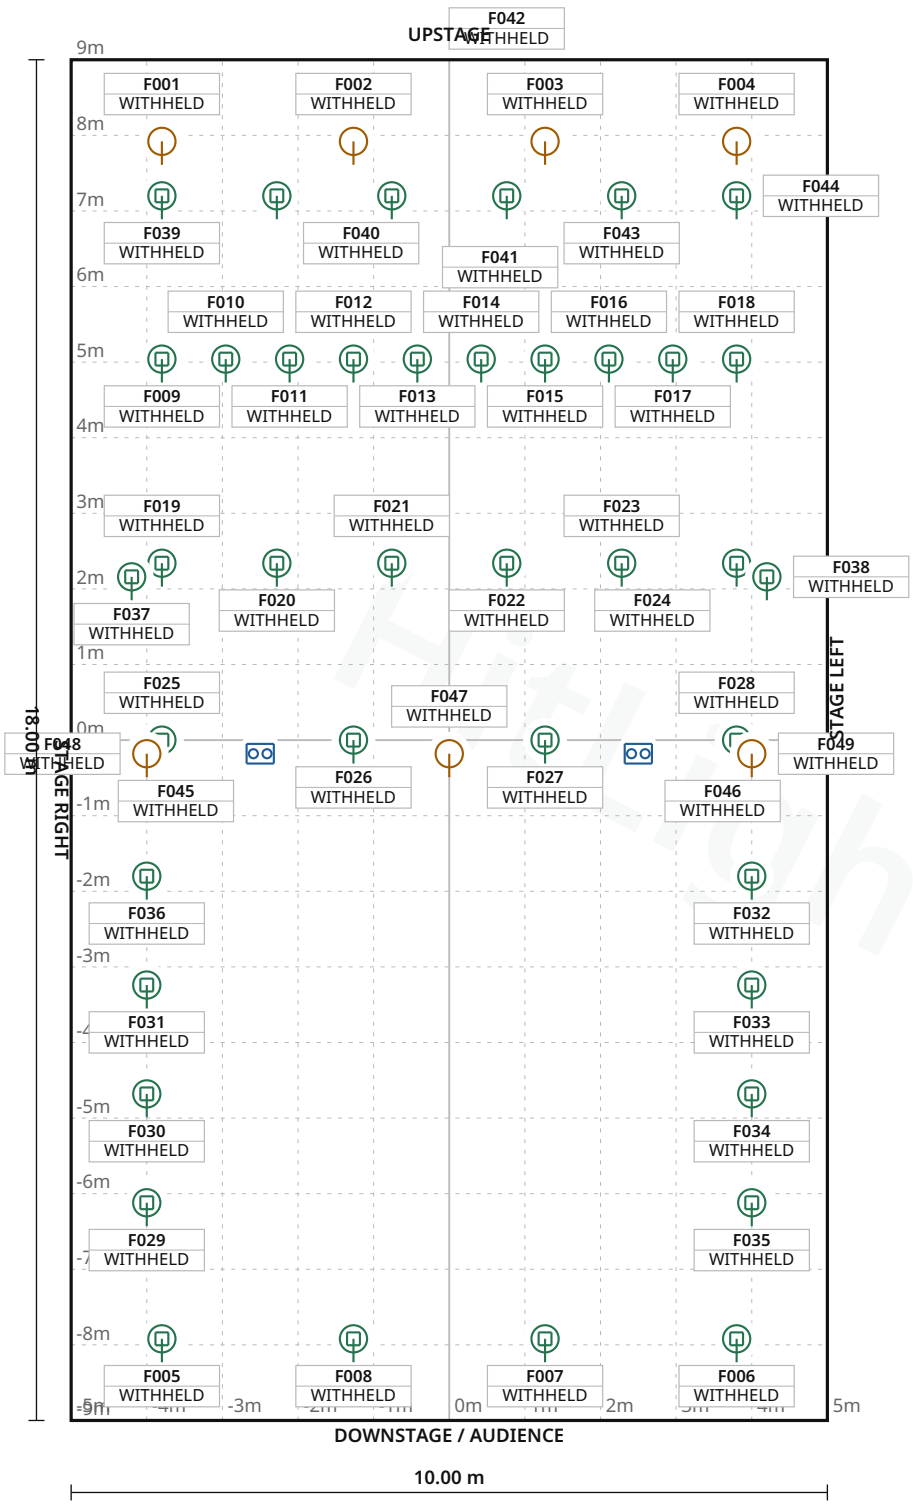

FIXTURE LEGEND

- **Visual** substitute · 4-lite Blinder — Blinder · 2×
- **Visual** substitute · Basic LED PAR RGBDim — PAR Light · 7×
- **Visual** substitute · Basic Moving Head — Moving Head · 40×

Stage 10.00 m W × 18.00 m D · Grid 1 m

Sala Chango · Main room

LIGHT PLOT · PLAN · Main room

HitLight · Sala Chango

Calle de Covarrubias, 42, 28010, Madrid, Spain

DWG HL · SCALE 1:100 · metric · PRINT AT 100%

Drawn HitLight

Generated from the saved show

SOURCE e7f69621ba61

SYMBOL LEGEND

3 TYPES · 49 FIXTURES · COLOUR BY TYPE



HitLight placeholder Visual substitute · 4-lite Blinder

Blinder · 1Ch - Mode · 1 ch · category symbol

2 physical · 2 plotted

0 disabled · 0 unplaced



HitLight placeholder Visual substitute · Basic LED PAR RGBDim

PAR Light · Standard mode · 4 ch · category symbol

7 physical · 7 plotted

0 disabled · 0 unplaced



HitLight placeholder Visual substitute · Basic Moving Head

Moving Head · Mode 1 · 11 ch · category symbol

40 physical · 40 plotted

0 disabled · 0 unplaced

HitLight

Sala Chango · Main room

SYMBOL LEGEND · Main room

HitLight · Sala Chango

Calle de Covarrubias, 42, 28010, Madrid, Spain

DWG HL · METRIC

Drawn HitLight

Generated from the saved show

SOURCE e7f69621ba61

GENERAL NOTES

1. Source-based lighting plan. Confirm the current rig with the venue.
2. PARTIAL: included fixtures are not a full physical-unit census.
3. DMX PATCH WITHHELD: provisional or unchecked addresses are not published.
4. The reconstruction retains its documented coverage and geometry assumptions; confirm the current setup with the venue.

HitLight

DMX PATCH

49 FIXTURES · 0 UNIVERSES

Fixture / name	Manufacturer / model	Mode	Ch	DMX	Range	Position / mount	Status / notes
UNPATCHED / INVALID							
F001 · PLACEHOLDER · ChauvetColor…	HitLight placeholder / Visual substitute …	Standard mode	4	WITHHELD	TBC	UNPLACED	Enabled
F002 · PLACEHOLDER · ChauvetColor…	HitLight placeholder / Visual substitute …	Standard mode	4	WITHHELD	TBC	UNPLACED	Enabled
F003 · PLACEHOLDER · ChauvetColor…	HitLight placeholder / Visual substitute …	Standard mode	4	WITHHELD	TBC	UNPLACED	Enabled
F004 · PLACEHOLDER · ChauvetColor…	HitLight placeholder / Visual substitute …	Standard mode	4	WITHHELD	TBC	UNPLACED	Enabled
F005 · PLACEHOLDER · FutureLightP…	HitLight placeholder / Visual substitute …	Mode 1	11	WITHHELD	TBC	UNPLACED	Enabled
F006 · PLACEHOLDER · FutureLightP…	HitLight placeholder / Visual substitute …	Mode 1	11	WITHHELD	TBC	UNPLACED	Enabled
F007 · PLACEHOLDER · FutureLightP…	HitLight placeholder / Visual substitute …	Mode 1	11	WITHHELD	TBC	UNPLACED	Enabled
F008 · PLACEHOLDER · FutureLightP…	HitLight placeholder / Visual substitute …	Mode 1	11	WITHHELD	TBC	UNPLACED	Enabled
F009 · PLACEHOLDER · FutureLightP…	HitLight placeholder / Visual substitute …	Mode 1	11	WITHHELD	TBC	UNPLACED	Enabled
F010 · PLACEHOLDER · FutureLightP…	HitLight placeholder / Visual substitute …	Mode 1	11	WITHHELD	TBC	UNPLACED	Enabled
F011 · PLACEHOLDER · FutureLightP…	HitLight placeholder / Visual substitute …	Mode 1	11	WITHHELD	TBC	UNPLACED	Enabled
F012 · PLACEHOLDER · FutureLightP…	HitLight placeholder / Visual substitute …	Mode 1	11	WITHHELD	TBC	UNPLACED	Enabled
F013 · PLACEHOLDER · FutureLightP…	HitLight placeholder / Visual substitute …	Mode 1	11	WITHHELD	TBC	UNPLACED	Enabled
F014 · PLACEHOLDER · FutureLightP…	HitLight placeholder / Visual substitute …	Mode 1	11	WITHHELD	TBC	UNPLACED	Enabled
F015 · PLACEHOLDER · FutureLightP…	HitLight placeholder / Visual substitute …	Mode 1	11	WITHHELD	TBC	UNPLACED	Enabled
F016 · PLACEHOLDER · FutureLightP…	HitLight placeholder / Visual substitute …	Mode 1	11	WITHHELD	TBC	UNPLACED	Enabled
F017 · PLACEHOLDER · FutureLightP…	HitLight placeholder / Visual substitute …	Mode 1	11	WITHHELD	TBC	UNPLACED	Enabled
F018 · PLACEHOLDER · FutureLightP…	HitLight placeholder / Visual substitute …	Mode 1	11	WITHHELD	TBC	UNPLACED	Enabled
F019 · PLACEHOLDER · FutureLightP…	HitLight placeholder / Visual substitute …	Mode 1	11	WITHHELD	TBC	UNPLACED	Enabled
F020 · PLACEHOLDER · FutureLightP…	HitLight placeholder / Visual substitute …	Mode 1	11	WITHHELD	TBC	UNPLACED	Enabled

No patched universes

Sala Chango · Main room

DMX PATCH · Main room

HitLight · Sala Chango

Calle de Covarrubias, 42, 28010, Madrid, Spain

DWG HL · METRIC

Drawn HitLight

Generated from the saved show

SOURCE e7f69621ba61

DMX PATCH · CONTINUED

Fixture / name	Manufacturer / model	Mode	Ch	DMX	Range	Position / mount	Status / notes
UNPATCHED / INVALID							
F021 · PLACEHOLDER · FutureLightP...	HitLight placeholder / Visual substitute ...	Mode 1	11	WITHHELD	TBC	UNPLACED	Enabled
F022 · PLACEHOLDER · FutureLightP...	HitLight placeholder / Visual substitute ...	Mode 1	11	WITHHELD	TBC	UNPLACED	Enabled
F023 · PLACEHOLDER · FutureLightP...	HitLight placeholder / Visual substitute ...	Mode 1	11	WITHHELD	TBC	UNPLACED	Enabled
F024 · PLACEHOLDER · FutureLightP...	HitLight placeholder / Visual substitute ...	Mode 1	11	WITHHELD	TBC	UNPLACED	Enabled
F025 · PLACEHOLDER · FutureLightP...	HitLight placeholder / Visual substitute ...	Mode 1	11	WITHHELD	TBC	UNPLACED	Enabled
F026 · PLACEHOLDER · FutureLightP...	HitLight placeholder / Visual substitute ...	Mode 1	11	WITHHELD	TBC	UNPLACED	Enabled
F027 · PLACEHOLDER · FutureLightP...	HitLight placeholder / Visual substitute ...	Mode 1	11	WITHHELD	TBC	UNPLACED	Enabled
F028 · PLACEHOLDER · FutureLightP...	HitLight placeholder / Visual substitute ...	Mode 1	11	WITHHELD	TBC	UNPLACED	Enabled
F029 · PLACEHOLDER · HighLightsD...	HitLight placeholder / Visual substitute ...	Mode 1	11	WITHHELD	TBC	UNPLACED	Enabled
F030 · PLACEHOLDER · HighLightsD...	HitLight placeholder / Visual substitute ...	Mode 1	11	WITHHELD	TBC	UNPLACED	Enabled
F031 · PLACEHOLDER · HighLightsD...	HitLight placeholder / Visual substitute ...	Mode 1	11	WITHHELD	TBC	UNPLACED	Enabled
F032 · PLACEHOLDER · HighLightsD...	HitLight placeholder / Visual substitute ...	Mode 1	11	WITHHELD	TBC	UNPLACED	Enabled
F033 · PLACEHOLDER · HighLightsD...	HitLight placeholder / Visual substitute ...	Mode 1	11	WITHHELD	TBC	UNPLACED	Enabled
F034 · PLACEHOLDER · HighLightsD...	HitLight placeholder / Visual substitute ...	Mode 1	11	WITHHELD	TBC	UNPLACED	Enabled
F035 · PLACEHOLDER · HighLightsD...	HitLight placeholder / Visual substitute ...	Mode 1	11	WITHHELD	TBC	UNPLACED	Enabled
F036 · PLACEHOLDER · HighLightsD...	HitLight placeholder / Visual substitute ...	Mode 1	11	WITHHELD	TBC	UNPLACED	Enabled
F037 · PLACEHOLDER · HQPowerARA...	HitLight placeholder / Visual substitute ...	Mode 1	11	WITHHELD	TBC	UNPLACED	Enabled
F038 · PLACEHOLDER · HQPowerARA...	HitLight placeholder / Visual substitute ...	Mode 1	11	WITHHELD	TBC	UNPLACED	Enabled
F039 · PLACEHOLDER · NicolsBirdyW...	HitLight placeholder / Visual substitute ...	Mode 1	11	WITHHELD	TBC	UNPLACED	Enabled
F040 · PLACEHOLDER · NicolsBirdyW...	HitLight placeholder / Visual substitute ...	Mode 1	11	WITHHELD	TBC	UNPLACED	Enabled

No patched universes

Sala Chango · Main room

DMX PATCH · Main room

HitLight · Sala Chango

Calle de Covarrubias, 42, 28010, Madrid, Spain

DWG HL · METRIC

Drawn HitLight

Generated from the saved show

SOURCE e7f69621ba61

DMX PATCH · CONTINUED

Fixture / name	Manufacturer / model	Mode	Ch	DMX	Range	Position / mount	Status / notes
UNPATCHED / INVALID							
F041 · PLACEHOLDER · NicolsBirdyW...	HitLight placeholder / Visual substitute ...	Mode 1	11	WITHHELD	TBC	UNPLACED	Enabled
F042 · PLACEHOLDER · NicolsBirdyW...	HitLight placeholder / Visual substitute ...	Mode 1	11	WITHHELD	TBC	UNPLACED	Enabled
F043 · PLACEHOLDER · NicolsBirdyW...	HitLight placeholder / Visual substitute ...	Mode 1	11	WITHHELD	TBC	UNPLACED	Enabled
F044 · PLACEHOLDER · NicolsBirdyW...	HitLight placeholder / Visual substitute ...	Mode 1	11	WITHHELD	TBC	UNPLACED	Enabled
F045 · PLACEHOLDER · ShowtecStage...	HitLight placeholder / Visual substitute ...	1Ch - Mode	1	WITHHELD	TBC	UNPLACED	Enabled
F046 · PLACEHOLDER · ShowtecStage...	HitLight placeholder / Visual substitute ...	1Ch - Mode	1	WITHHELD	TBC	UNPLACED	Enabled
F047 · PLACEHOLDER · Unkeyed effe...	HitLight placeholder / Visual substitute ...	Standard mode	4	WITHHELD	TBC	UNPLACED	Enabled
F048 · PLACEHOLDER · Unkeyed effe...	HitLight placeholder / Visual substitute ...	Standard mode	4	WITHHELD	TBC	UNPLACED	Enabled
F049 · PLACEHOLDER · Unkeyed effe...	HitLight placeholder / Visual substitute ...	Standard mode	4	WITHHELD	TBC	UNPLACED	Enabled

No patched universes

VALIDATION APPENDIX

WARNING · PATCH_WITHHELD

DMX patch facts are withheld pending source verification. This planning document cannot be used for hardware output.

Objects: — · Remediation: correct the saved show data and regenerate.

ERROR · STAGE_DIMENSIONS_UNCONFIRMED

Confirm the stage dimensions before producing a final technical document.

Objects: 6F319B13-3CE6-4C51-BA4F-8A7CADC5BC75 · Remediation: correct the saved show data and regenerate.

WARNING · TITLE_METADATA_INCOMPLETE

Some professional title-block metadata is missing; the document will show an em dash.

Objects: 740acdea9b59ca549e555b97 · Remediation: correct the saved show data and regenerate.

HitLight

VENUE & DRAWING SOURCES

Sala Chango

Main room · House rig

Calle de Covarrubias, 42, 28010, Madrid, ES

https://salachango.es/info-tecnica

Sources checked 2026-10-19

Symbols: HitLight-owned category artwork. No manufacturer model geometry or original source pages included.

Source-based reconstruction. Confirm the current installation and equipment availability with the venue.

Scale, fixture positions, mounting heights and aiming may include estimates; this is not a rigging specification.

Provisional fixture matches are labelled as placeholders. The recorded subset is not a complete physical inventory.

DMX addresses are withheld from public plans until their exact source patch is reconciled.

The reconstruction retains its documented coverage and geometry assumptions; confirm the current setup with the venue.

Official venue information: https://salachango.es/info-tecnica · checked 2026-10-19

rider-iluminacion.pdf: https://salachango.es/riders/rider-iluminacion.pdf · checked 2026-10-19

Public venue page: https://www.hitlight.app/venues/spain/sala-chango-740acdea

HitLight