
UPSTAGE

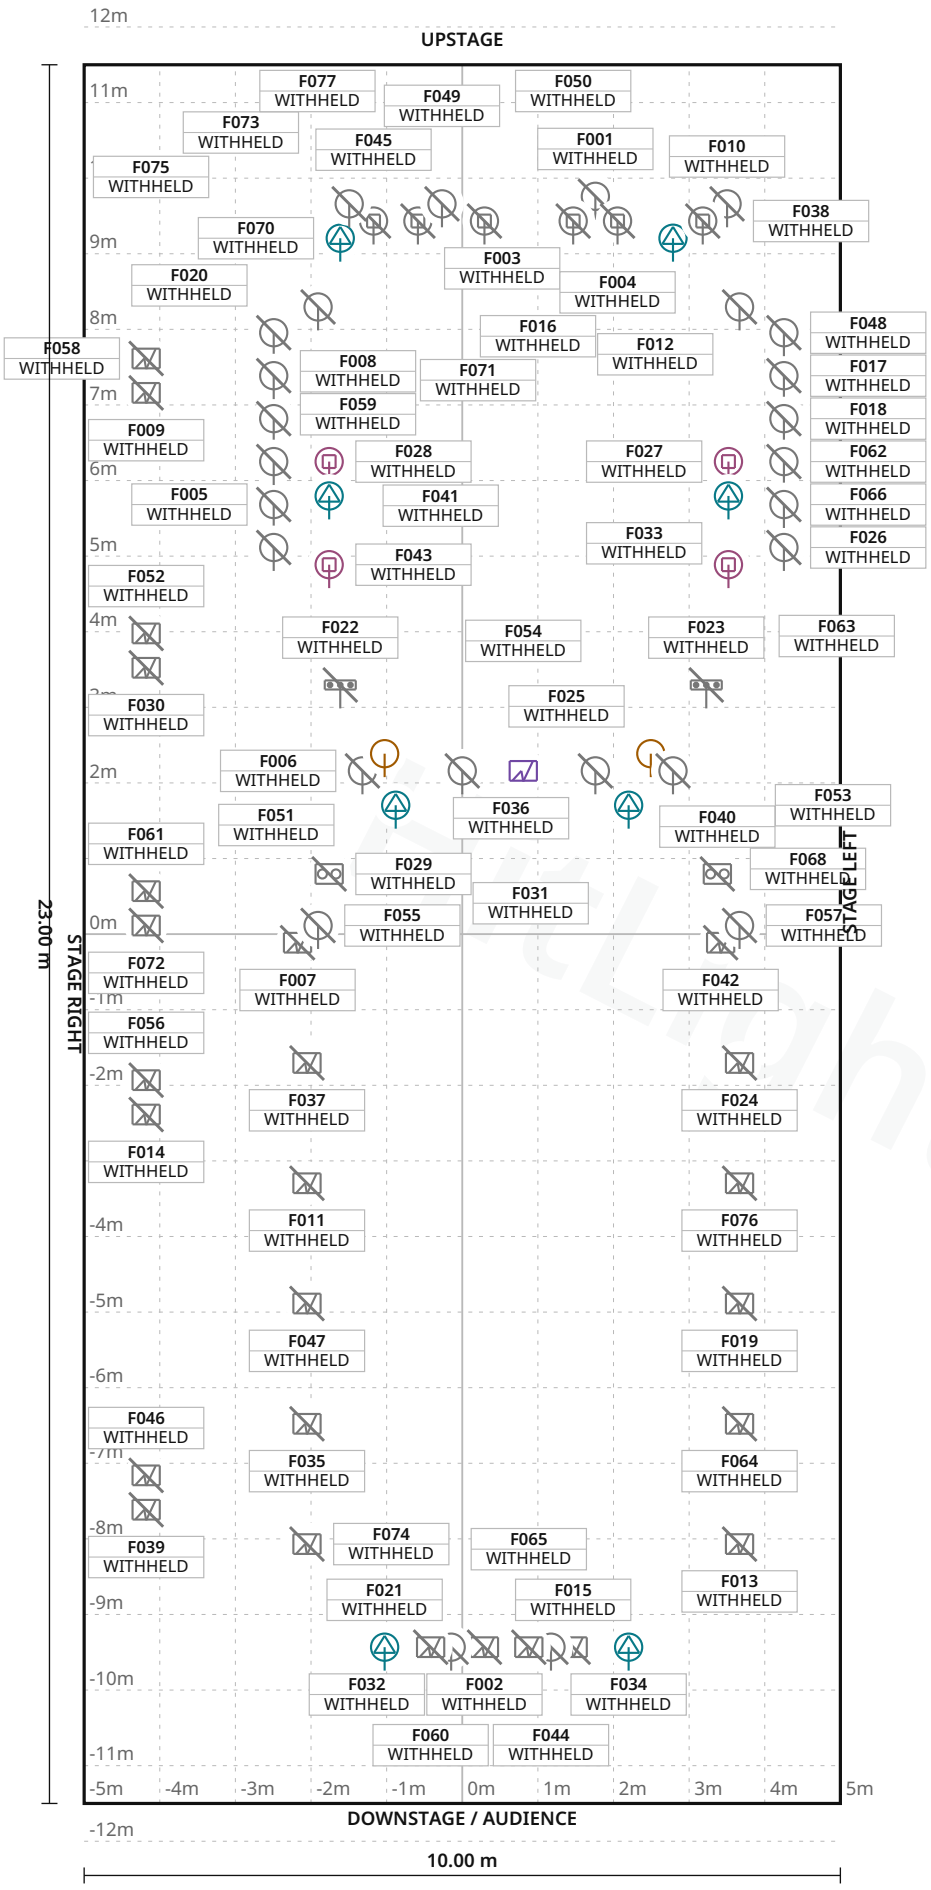

FIXTURE LEGEND

- **Q-Spot 15 RGBW** — PAR Light · 12×
- **Q-Spot 40 RGBW** (original body) — PAR Light · 2×
- **Tour-LED 50 XCR** — Strobe · 26×
- **Atomic 3000 DMX** — Strobe · 1×
- **ERA 300 Profile** — Profile Spot · 8×
- **Robin 300X** LEDWash — Moving Head · 4×
- **DTSScena6501000S** 1k — PAR Light · 4×
- **ExpoliteTourBar6** 4RGBW — LED Bar · 2×
- **ExpoliteTourLEDM** C180Zoom — PAR Light · 10×
- **MartinRushBlind1** WW — Blinder · 2×
- **RobeRobin300Plus** Wash — Moving Head · 6×

Stage 10.00 m W × 23.00 m D · Grid 1 m

2 fixture labels omitted in this view due to crowding · see DMX patch

Feierwerk · hansa39

LIGHT PLOT · PLAN · hansa39

HitLight · Feierwerk

Hansastraße 39-41, 81373, München, Germany

DWG HL · SCALE 1:100 · metric · PRINT AT 100%

Drawn HitLight

Generated from the saved show

SOURCE ab123a39058f

SYMBOL LEGEND

11 TYPES · 77 FIXTURES · COLOUR BY TYPE



Cameo Q-Spot 15 RGBW

PAR Light · Unverified · TBC ch · category symbol

12 physical · 12 plotted

12 disabled · 0 unplaced



Cameo Q-Spot 40 RGBW (original body)

PAR Light · 9ch Mode · 9 ch · category symbol

2 physical · 2 plotted

0 disabled · 0 unplaced



Expolite Tour-LED 50 XCR

Strobe · Unverified · TBC ch · category symbol

26 physical · 26 plotted

26 disabled · 0 unplaced



Martin Professional Atomic 3000 DMX

Strobe · 3 Channel · 3 ch · category symbol

1 physical · 1 plotted

0 disabled · 0 unplaced



Martin Professional ERA 300 Profile

Profile Spot · Basic · 21 ch · category symbol

8 physical · 8 plotted

0 disabled · 0 unplaced



Robe Lighting Robin 300X LEDWash

Moving Head · Mode 1 Extended with all zones 16bit · 37 ch · category symbol

4 physical · 4 plotted

0 disabled · 0 unplaced



Unverified source fixture DTSScena6501000S1k

PAR Light · Unverified · TBC ch · category symbol

4 physical · 4 plotted

4 disabled · 0 unplaced



Unverified source fixture ExpoliteTourBar64RGBW

LED Bar · Unverified · TBC ch · category symbol

2 physical · 2 plotted

2 disabled · 0 unplaced

Unverified source fixture ExpoliteTourLEDMC180Zoom

PAR Light · Unverified · TBC ch · category symbol

10 physical · 10 plotted

10 disabled · 0 unplaced

Unverified source fixture MartinRushBlind1WW

Blinder · Unverified · TBC ch · category symbol

2 physical · 2 plotted

2 disabled · 0 unplaced

Unverified source fixture RobeRobin300PlusWash

Moving Head · Unverified · TBC ch · category symbol

6 physical · 6 plotted

6 disabled · 0 unplaced

HitLight

Feierwerk · hansa39

SYMBOL LEGEND · hansa39

HitLight · Feierwerk

Hansastraße 39-41, 81373, München, Germany

DWG HL · METRIC

Drawn HitLight

Generated from the saved show

SOURCE ab123a39058f

GENERAL NOTES

1. Source-based lighting plan. Confirm the current rig with the venue.
2. PARTIAL: included fixtures are not a full physical-unit census.
3. DMX PATCH WITHHELD: provisional or unchecked addresses are not published.
4. Approximate planning view; not official venue paperwork or output-ready. Original HitLight symbols only; no source pages, OEM meshes, photos or logos. Original files remain private; modes and patch unverified.

HitLight

FIXTURE SCHEDULE

77 FIXTURES · PATCH WITHHELD

Fixture	Manufacturer / model	Position / mount	Mode / output
VISUAL PLANNING · DMX PATCH WITHHELD			
F001	Unverified source fixture / ExpoliteTourLEDMC180Zoom	PLOTTED	Unverified · Output excluded
F002	Expolite / Tour-LED 50 XCR	PLOTTED	Unverified · Output excluded
F003	Unverified source fixture / RobeRobin300PlusWash	PLOTTED	Unverified · Output excluded
F004	Unverified source fixture / RobeRobin300PlusWash	PLOTTED	Unverified · Output excluded
F005	Cameo / Q-Spot 15 RGBW	PLOTTED	Unverified · Output excluded
F006	Unverified source fixture / DTSScena6501000S1k	PLOTTED	Unverified · Output excluded
F007	Expolite / Tour-LED 50 XCR	PLOTTED	Unverified · Output excluded
F008	Cameo / Q-Spot 15 RGBW	PLOTTED	Unverified · Output excluded
F009	Expolite / Tour-LED 50 XCR	PLOTTED	Unverified · Output excluded
F010	Unverified source fixture / ExpoliteTourLEDMC180Zoom	PLOTTED	Unverified · Output excluded
F011	Expolite / Tour-LED 50 XCR	PLOTTED	Unverified · Output excluded
F012	Unverified source fixture / ExpoliteTourLEDMC180Zoom	PLOTTED	Unverified · Output excluded
F013	Expolite / Tour-LED 50 XCR	PLOTTED	Unverified · Output excluded
F014	Expolite / Tour-LED 50 XCR	PLOTTED	Unverified · Output excluded
F015	Expolite / Tour-LED 50 XCR	PLOTTED	Unverified · Output excluded
F016	Martin Professional / ERA 300 Profile	PLOTTED	Unverified · Output excluded
F017	Cameo / Q-Spot 15 RGBW	PLOTTED	Unverified · Output excluded
F018	Cameo / Q-Spot 15 RGBW	PLOTTED	Unverified · Output excluded
F019	Expolite / Tour-LED 50 XCR	PLOTTED	Unverified · Output excluded
F020	Cameo / Q-Spot 15 RGBW	PLOTTED	Unverified · Output excluded

Planning reference only. Confirm installed modes and patch with the venue.

Feierwerk · hansa39

FIXTURE SCHEDULE · hansa39

HitLight · Feierwerk

Hansastraße 39-41, 81373, München, Germany

DWG HL · METRIC

Drawn HitLight

Generated from the saved show

SOURCE ab123a39058f

FIXTURE SCHEDULE · CONTINUED

Fixture	Manufacturer / model	Position / mount	Mode / output
VISUAL PLANNING · DMX PATCH WITHHELD			
F021	Martin Professional / ERA 300 Profile	PLOTTED	Unverified · Output excluded
F022	Unverified source fixture / ExpoliteTourBar64RGBW	PLOTTED	Unverified · Output excluded
F023	Unverified source fixture / ExpoliteTourBar64RGBW	PLOTTED	Unverified · Output excluded
F024	Expolite / Tour-LED 50 XCR	PLOTTED	Unverified · Output excluded
F025	Cameo / Q-Spot 40 RGBW (original body)	PLOTTED	Unverified · Output excluded
F026	Cameo / Q-Spot 15 RGBW	PLOTTED	Unverified · Output excluded
F027	Robe Lighting / Robin 300X LEDWash	PLOTTED	Unverified · Output excluded
F028	Robe Lighting / Robin 300X LEDWash	PLOTTED	Unverified · Output excluded
F029	Unverified source fixture / MartinRushBlind1WW	PLOTTED	Unverified · Output excluded
F030	Expolite / Tour-LED 50 XCR	PLOTTED	Unverified · Output excluded
F031	Martin Professional / ERA 300 Profile	PLOTTED	Unverified · Output excluded
F032	Unverified source fixture / ExpoliteTourLEDMC180Zoom	PLOTTED	Unverified · Output excluded
F033	Martin Professional / ERA 300 Profile	PLOTTED	Unverified · Output excluded
F034	Martin Professional / ERA 300 Profile	PLOTTED	Unverified · Output excluded
F035	Expolite / Tour-LED 50 XCR	PLOTTED	Unverified · Output excluded
F036	Unverified source fixture / DTSScena6501000S1k	PLOTTED	Unverified · Output excluded
F037	Expolite / Tour-LED 50 XCR	PLOTTED	Unverified · Output excluded
F038	Unverified source fixture / RobeRobin300PlusWash	PLOTTED	Unverified · Output excluded
F039	Expolite / Tour-LED 50 XCR	PLOTTED	Unverified · Output excluded
F040	Unverified source fixture / MartinRushBlind1WW	PLOTTED	Unverified · Output excluded

Planning reference only. Confirm installed modes and patch with the venue.

Feierwerk · hansa39

FIXTURE SCHEDULE · hansa39

HitLight · Feierwerk

Hansastraße 39-41, 81373, München, Germany

DWG HL · METRIC

Drawn HitLight

Generated from the saved show

SOURCE ab123a39058f

FIXTURE SCHEDULE · CONTINUED

Fixture	Manufacturer / model	Position / mount	Mode / output
VISUAL PLANNING · DMX PATCH WITHHELD			
F041	Cameo / Q-Spot 15 RGBW	PLOTTED	Unverified · Output excluded
F042	Expolite / Tour-LED 50 XCR	PLOTTED	Unverified · Output excluded
F043	Robe Lighting / Robin 300X LEDWash	PLOTTED	Unverified · Output excluded
F044	Unverified source fixture / ExpoliteTourLEDMC180Zoom	PLOTTED	Unverified · Output excluded
F045	Unverified source fixture / RobeRobin300PlusWash	PLOTTED	Unverified · Output excluded
F046	Expolite / Tour-LED 50 XCR	PLOTTED	Unverified · Output excluded
F047	Expolite / Tour-LED 50 XCR	PLOTTED	Unverified · Output excluded
F048	Cameo / Q-Spot 15 RGBW	PLOTTED	Unverified · Output excluded
F049	Unverified source fixture / ExpoliteTourLEDMC180Zoom	PLOTTED	Unverified · Output excluded
F050	Unverified source fixture / RobeRobin300PlusWash	PLOTTED	Unverified · Output excluded
F051	Cameo / Q-Spot 40 RGBW (original body)	PLOTTED	Unverified · Output excluded
F052	Expolite / Tour-LED 50 XCR	PLOTTED	Unverified · Output excluded
F053	Martin Professional / ERA 300 Profile	PLOTTED	Unverified · Output excluded
F054	Martin Professional / Atomic 3000 DMX	PLOTTED	Unverified · Output excluded
F055	Unverified source fixture / ExpoliteTourLEDMC180Zoom	PLOTTED	Unverified · Output excluded
F056	Expolite / Tour-LED 50 XCR	PLOTTED	Unverified · Output excluded
F057	Unverified source fixture / ExpoliteTourLEDMC180Zoom	PLOTTED	Unverified · Output excluded
F058	Expolite / Tour-LED 50 XCR	PLOTTED	Unverified · Output excluded
F059	Cameo / Q-Spot 15 RGBW	PLOTTED	Unverified · Output excluded
F060	Expolite / Tour-LED 50 XCR	PLOTTED	Unverified · Output excluded

Planning reference only. Confirm installed modes and patch with the venue.

Feierwerk · hansa39

FIXTURE SCHEDULE · hansa39

HitLight · Feierwerk

Hansastraße 39-41, 81373, München, Germany

DWG HL · METRIC

Drawn HitLight

Generated from the saved show

SOURCE ab123a39058f

FIXTURE SCHEDULE · CONTINUED

Fixture	Manufacturer / model	Position / mount	Mode / output
VISUAL PLANNING · DMX PATCH WITHHELD			
F061	Expolite / Tour-LED 50 XCR	PLOTTED	Unverified · Output excluded
F062	Cameo / Q-Spot 15 RGBW	PLOTTED	Unverified · Output excluded
F063	Robe Lighting / Robin 300X LEDWash	PLOTTED	Unverified · Output excluded
F064	Expolite / Tour-LED 50 XCR	PLOTTED	Unverified · Output excluded
F065	Expolite / Tour-LED 50 XCR	PLOTTED	Unverified · Output excluded
F066	Cameo / Q-Spot 15 RGBW	PLOTTED	Unverified · Output excluded
F067	Unverified source fixture / DTSScena6501000S1k	PLOTTED	Unverified · Output excluded
F068	Unverified source fixture / DTSScena6501000S1k	PLOTTED	Unverified · Output excluded
F069	Martin Professional / ERA 300 Profile	PLOTTED	Unverified · Output excluded
F070	Martin Professional / ERA 300 Profile	PLOTTED	Unverified · Output excluded
F071	Cameo / Q-Spot 15 RGBW	PLOTTED	Unverified · Output excluded
F072	Expolite / Tour-LED 50 XCR	PLOTTED	Unverified · Output excluded
F073	Unverified source fixture / ExpoliteTourLEDMC180Zoom	PLOTTED	Unverified · Output excluded
F074	Expolite / Tour-LED 50 XCR	PLOTTED	Unverified · Output excluded
F075	Unverified source fixture / ExpoliteTourLEDMC180Zoom	PLOTTED	Unverified · Output excluded
F076	Expolite / Tour-LED 50 XCR	PLOTTED	Unverified · Output excluded
F077	Unverified source fixture / RobeRobin300PlusWash	PLOTTED	Unverified · Output excluded

Planning reference only. Confirm installed modes and patch with the venue.

Feierwerk · hansa39

FIXTURE SCHEDULE · hansa39

HitLight · Feierwerk

Hansastraße 39-41, 81373, München, Germany

DWG HL · METRIC

Drawn HitLight

Generated from the saved show

SOURCE ab123a39058f

VALIDATION APPENDIX

WARNING · PATCH_WITHHELD

DMX patch facts are withheld pending source verification. This planning document cannot be used for hardware output.

Objects: — · Remediation: review the source facts and regenerate.

ERROR · STAGE_DIMENSIONS_UNCONFIRMED

Confirm the stage dimensions before producing a final technical document.

Objects: hansa39 · Remediation: review the source facts and regenerate.

WARNING · MODE_UNVERIFIED

DMX modes are unverified; output remains excluded.

Objects: F001–F015, F017–F020, F022–F024, F026, F029, F030, F032, F035–F042, F044–F050, F052, F055–F062, F064–F068, F071–F077 · Remediation: review the source facts and regenerate.

WARNING · FIXTURE_DISABLED

Fixtures are disabled for this visual planning reconstruction.

Objects: F001–F015, F017–F020, F022–F024, F026, F029, F030, F032, F035–F042, F044–F050, F052, F055–F062, F064–F068, F071–F077 · Remediation: review the source facts and regenerate.

WARNING · TITLE_METADATA_INCOMPLETE

Some professional title-block metadata is missing; the document will show an em dash.

Objects: 74ba731d27c730dbc5e5a64d · Remediation: review the source facts and regenerate.

HitLight

VENUE & DRAWING SOURCES

Feierwerk

hansa39 · default published configuration; current rig unverified

Hansastraße 39-41, 81373, München, DE

https://www.feierwerk.de/

Sources checked 2026-10-23

Generated by HitLight from the reviewed partial Feierwerk reconstruction. Venue sources are cited as facts; their original artwork remains private.

Symbols: HitLight-owned category artwork. No manufacturer model geometry or original source pages included.

Source-based reconstruction. Confirm the current installation and equipment availability with the venue.

Scale, fixture positions, mounting heights and aiming may include estimates; this is not a rigging specification.

Provisional fixture matches are labelled as placeholders. The recorded subset is not a complete physical inventory.

DMX addresses are withheld from public plans until their exact source patch is reconciled.

Catalogue identities corrected in place; installed modes, patch, geometry and source currency remain unverified.

Partial source-based planning reconstruction; the current installation and complete fixture census are unverified.

Source-matched catalogue bodies are shown where available. Unresolved source identities remain labelled visual markers. Installed modes and DMX patch require verification; visual-only fixtures remain excluded from output.

77 records display 40 approximate catalogue housings or labelled donors and 37 visual fallbacks. 2 Q-Spot40RGBW references use the public original body. Exact selected native modes, patch/output, IDs, source/donor labels and stored layout retained. Body/aperture metadata and derived clearance changed; donor identities, geometry, optics and source currency remain unverified.

77 source records display 41 approximate public catalogue housings or labelled donors and 36 visual fallbacks. 1 Atomic3000DMX references now use the original public xenon housing. IDs, labels, selected modes, patch/output state and saved layouts/mounts stay fixed. Native tables and control policies match; body/aperture and derived height change. Source currency, optics and trim remain unverified.

Existing original approximate xenon housing replaces the prior missing public body. Native mode/channel/range/default tables and control policies are unchanged; only the physical-profile hash binding advances. Front aperture, detail, optics and derived hanging clearance are planning estimates, not hardware or photometric acceptance.

Approximate planning view; not official venue paperwork or output-ready. Original HitLight symbols only; no source pages, OEM meshes, photos or logos. Original files remain private; modes and patch unverified.

Official venue information: https://www.feierwerk.de/ · checked 2026-10-19

Physical venue location: https://www.feierwerk.de/vermietung-catering/raumvermietung/vermietung-hansastrasse · checked 2026-10-19

Physical venue location: https://www.feierwerk.de/ueber-uns/der-verein/kontakt-und-anfahrt · checked 2026-10-23

Public venue page: https://www.hitlight.app/venues/germany/feierwerk-74ba731d

HitLight