
UPSTAGE

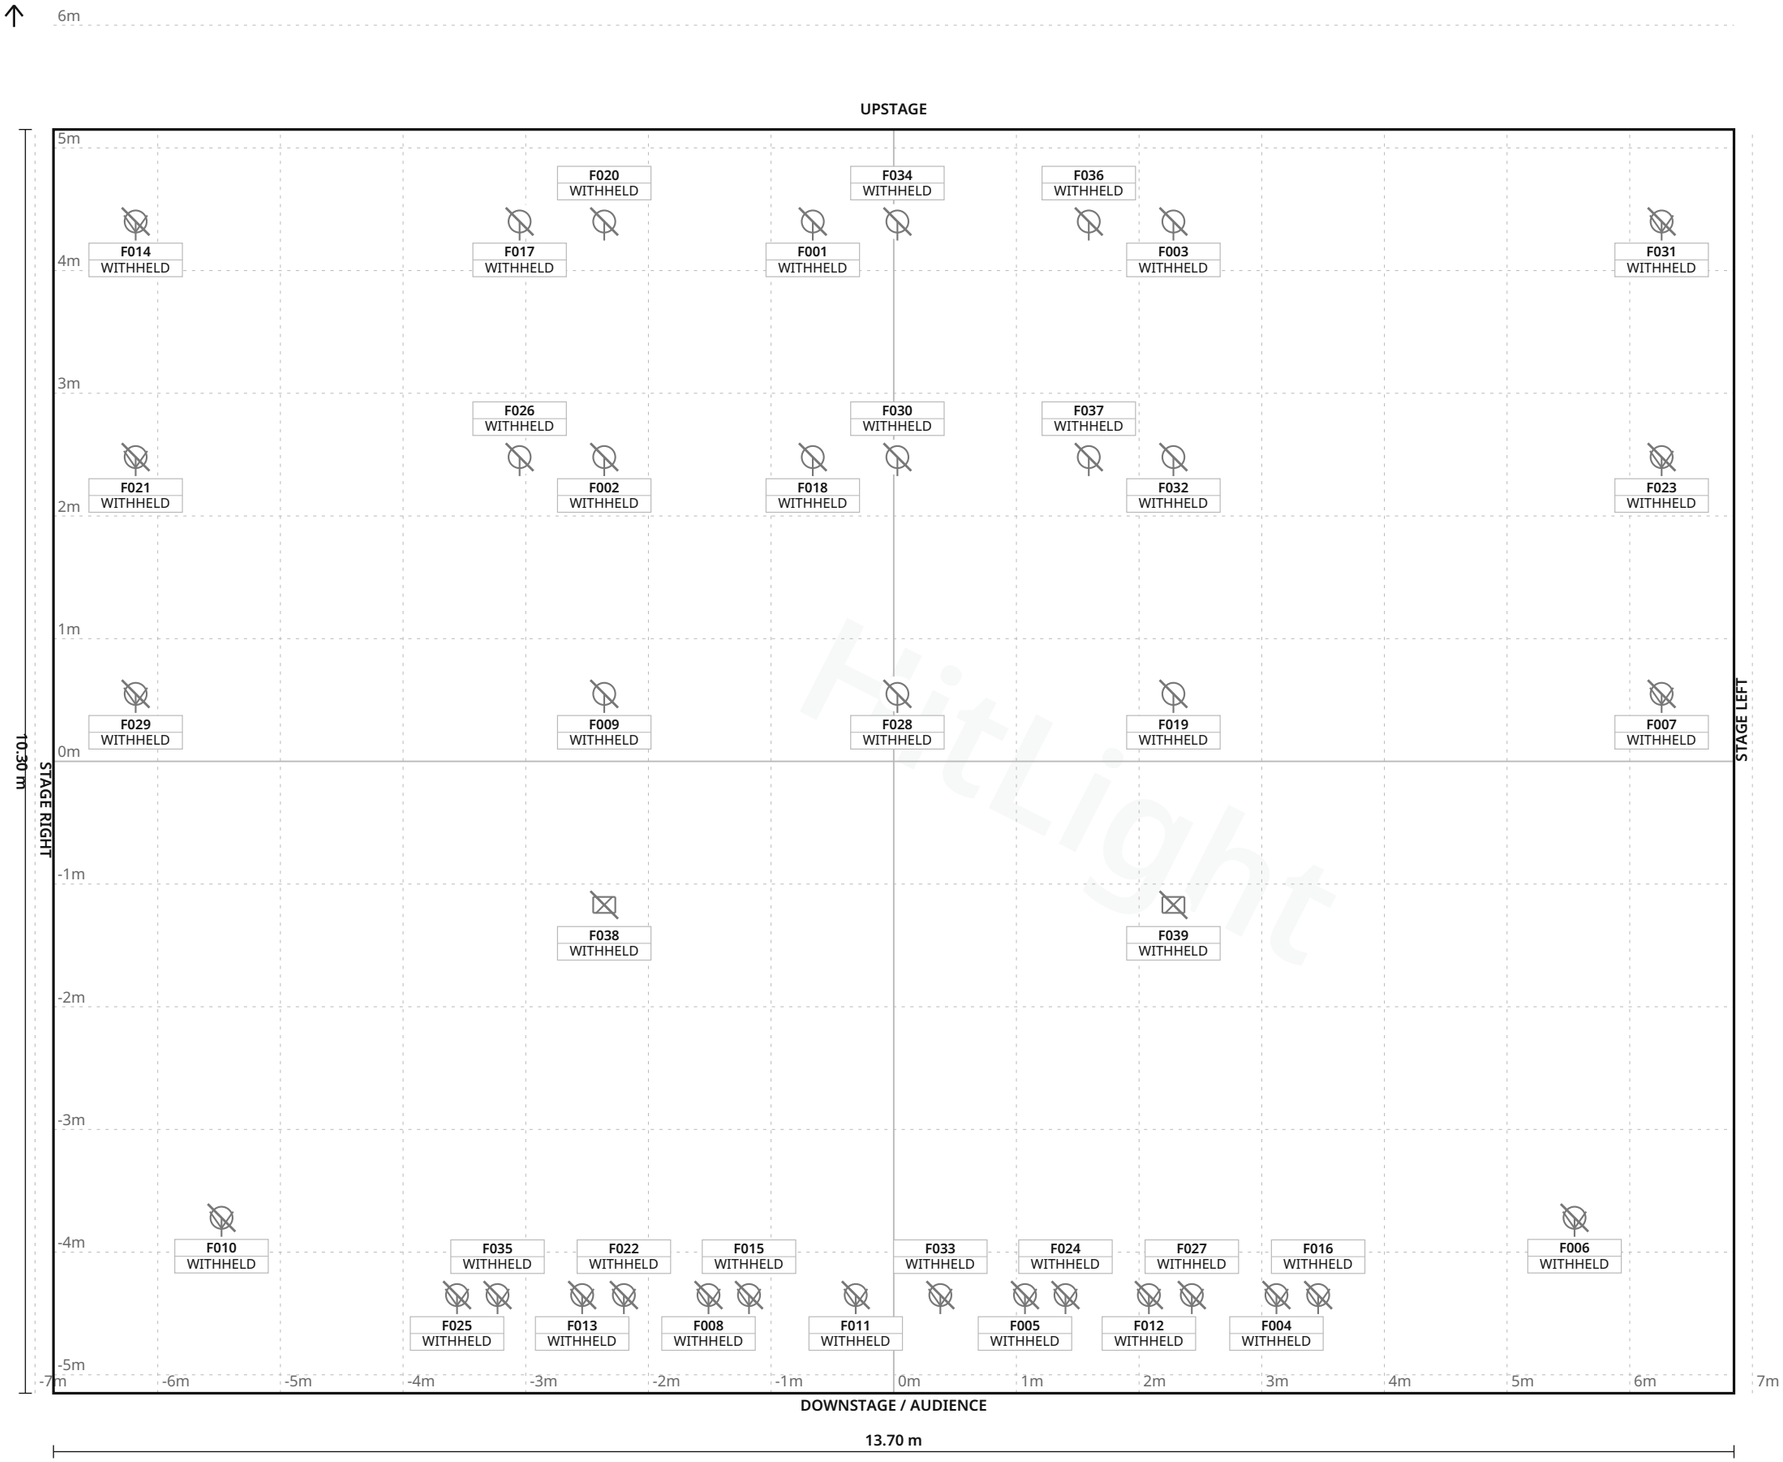

Stage 13.70 m W × 10.30 m D · Grid 1 m

FIXTURE LEGEND

- **Source Four Zoom** — 15-30 — Spot Light · 14×
- **ETC Source Four** — PARNel with colour scroller — Spot Light · 6×
- **Eurolite TMH-14** — Zoom · conditional LX0.5 — Other · 2×
- **Followspot ·** manufacturer/model unknown — Spot Light · 2×
- **LED RGBA** — Slimline · manufacturer/model unknown — PAR Light · 15×

HitLight

artsdepot · Studio Theatre

LIGHT PLOT · PLAN · Studio Theatre

HitLight · artsdepot

London, United Kingdom

DWG HL · SCALE 1:50 · metric · PRINT AT 100%

Drawn HitLight

Generated from the saved show

SOURCE 74574526e3d8

SYMBOL LEGEND

5 TYPES · 39 FIXTURES · COLOUR BY TYPE



ETC Source Four Zoom 15-30

Spot Light · Unverified · TBC ch · category symbol

14 physical · 14 plotted

14 disabled · 0 unplaced



Unverified source fixture ETC Source Four PARNel with colour scroller

Spot Light · Unverified · TBC ch · category symbol

6 physical · 6 plotted

6 disabled · 0 unplaced



Unverified source fixture Eurolite TMH-14 Zoom · conditional LX0.5

Other · Unverified · TBC ch · category symbol

2 physical · 2 plotted

2 disabled · 0 unplaced



Unverified source fixture Followspot · manufacturer/model unknown

Spot Light · Unverified · TBC ch · category symbol

2 physical · 2 plotted

2 disabled · 0 unplaced



Unverified source fixture LED RGBA Slimline · manufacturer/model unknown

PAR Light · Unverified · TBC ch · category symbol

15 physical · 15 plotted

15 disabled · 0 unplaced

artsdepot · Studio Theatre

SYMBOL LEGEND · Studio Theatre

HitLight · artsdepot

London, United Kingdom

DWG HL · METRIC

Drawn HitLight

Generated from the saved show

SOURCE 74574526e3d8

GENERAL NOTES

1. Source-based lighting plan. Confirm the current rig with the venue.
2. PARTIAL: included fixtures are not a full physical-unit census.
3. DMX PATCH WITHHELD: provisional or unchecked addresses are not published.
4. Geometry and mounting are approximate. Display dimensions and hanging heights include labelled estimates; this is not a measured or control-ready rig.
5. Exact fixture variants, body accuracy, modes and DMX patch remain unverified. Neutral visual placeholders preserve the plotted positions pending review.

HitLight

FIXTURE SCHEDULE

Fixture	Manufacturer / model	Position / mount	Mode / output
VISUAL PLANNING · DMX PATCH WITHHELD			
F001	Unverified source fixture / LED RGBA Slimline · manufacturer/model unknown	PLOTTED	Unverified · Output excluded
F002	Unverified source fixture / LED RGBA Slimline · manufacturer/model unknown	PLOTTED	Unverified · Output excluded
F003	Unverified source fixture / LED RGBA Slimline · manufacturer/model unknown	PLOTTED	Unverified · Output excluded
F004	ETC / Source Four Zoom 15-30	PLOTTED	Unverified · Output excluded
F005	ETC / Source Four Zoom 15-30	PLOTTED	Unverified · Output excluded
F006	Unverified source fixture / Followspot · manufacturer/model unknown	PLOTTED	Unverified · Output excluded
F007	Unverified source fixture / ETC Source Four PARNel with colour scroller	PLOTTED	Unverified · Output excluded
F008	ETC / Source Four Zoom 15-30	PLOTTED	Unverified · Output excluded
F009	Unverified source fixture / LED RGBA Slimline · manufacturer/model unknown	PLOTTED	Unverified · Output excluded
F010	Unverified source fixture / Followspot · manufacturer/model unknown	PLOTTED	Unverified · Output excluded
F011	ETC / Source Four Zoom 15-30	PLOTTED	Unverified · Output excluded
F012	ETC / Source Four Zoom 15-30	PLOTTED	Unverified · Output excluded
F013	ETC / Source Four Zoom 15-30	PLOTTED	Unverified · Output excluded
F014	Unverified source fixture / ETC Source Four PARNel with colour scroller	PLOTTED	Unverified · Output excluded
F015	ETC / Source Four Zoom 15-30	PLOTTED	Unverified · Output excluded
F016	ETC / Source Four Zoom 15-30	PLOTTED	Unverified · Output excluded
F017	Unverified source fixture / LED RGBA Slimline · manufacturer/model unknown	PLOTTED	Unverified · Output excluded
F018	Unverified source fixture / LED RGBA Slimline · manufacturer/model unknown	PLOTTED	Unverified · Output excluded
F019	Unverified source fixture / LED RGBA Slimline · manufacturer/model unknown	PLOTTED	Unverified · Output excluded
F020	Unverified source fixture / LED RGBA Slimline · manufacturer/model unknown	PLOTTED	Unverified · Output excluded

Planning reference only. Confirm installed modes and patch with the venue.

artsdepot · Studio Theatre

FIXTURE SCHEDULE · Studio Theatre

HitLight · artsdepot

London, United Kingdom

DWG HL · METRIC

Drawn HitLight

Generated from the saved show

SOURCE 74574526e3d8

FIXTURE SCHEDULE · CONTINUED

Fixture	Manufacturer / model	Position / mount	Mode / output
VISUAL PLANNING · DMX PATCH WITHHELD			
F021	Unverified source fixture / ETC Source Four PARNel with colour scroller	PLOTTED	Unverified · Output excluded
F022	ETC / Source Four Zoom 15-30	PLOTTED	Unverified · Output excluded
F023	Unverified source fixture / ETC Source Four PARNel with colour scroller	PLOTTED	Unverified · Output excluded
F024	ETC / Source Four Zoom 15-30	PLOTTED	Unverified · Output excluded
F025	ETC / Source Four Zoom 15-30	PLOTTED	Unverified · Output excluded
F026	Unverified source fixture / LED RGBA Slimline · manufacturer/model unknown	PLOTTED	Unverified · Output excluded
F027	ETC / Source Four Zoom 15-30	PLOTTED	Unverified · Output excluded
F028	Unverified source fixture / LED RGBA Slimline · manufacturer/model unknown	PLOTTED	Unverified · Output excluded
F029	Unverified source fixture / ETC Source Four PARNel with colour scroller	PLOTTED	Unverified · Output excluded
F030	Unverified source fixture / LED RGBA Slimline · manufacturer/model unknown	PLOTTED	Unverified · Output excluded
F031	Unverified source fixture / ETC Source Four PARNel with colour scroller	PLOTTED	Unverified · Output excluded
F032	Unverified source fixture / LED RGBA Slimline · manufacturer/model unknown	PLOTTED	Unverified · Output excluded
F033	ETC / Source Four Zoom 15-30	PLOTTED	Unverified · Output excluded
F034	Unverified source fixture / LED RGBA Slimline · manufacturer/model unknown	PLOTTED	Unverified · Output excluded
F035	ETC / Source Four Zoom 15-30	PLOTTED	Unverified · Output excluded
F036	Unverified source fixture / LED RGBA Slimline · manufacturer/model unknown	PLOTTED	Unverified · Output excluded
F037	Unverified source fixture / LED RGBA Slimline · manufacturer/model unknown	PLOTTED	Unverified · Output excluded
F038	Unverified source fixture / Eurolite TMH-14 Zoom · conditional LX0.5	PLOTTED	Unverified · Output excluded
F039	Unverified source fixture / Eurolite TMH-14 Zoom · conditional LX0.5	PLOTTED	Unverified · Output excluded

Planning reference only. Confirm installed modes and patch with the venue.

VALIDATION APPENDIX

WARNING · PATCH_WITHHELD

DMX patch facts are withheld pending source verification. This planning document cannot be used for hardware output.

Objects: — · Remediation: review the source facts and regenerate.

ERROR · STAGE_DIMENSIONS_UNCONFIRMED

Confirm the stage dimensions before producing a final technical document.

Objects: Studio Theatre · Remediation: review the source facts and regenerate.

WARNING · MODE_UNVERIFIED

DMX modes are unverified; output remains excluded.

Objects: F001–F039 · Remediation: review the source facts and regenerate.

WARNING · FIXTURE_DISABLED

Fixtures are disabled for this visual planning reconstruction.

Objects: F001–F039 · Remediation: review the source facts and regenerate.

WARNING · TITLE_METADATA_INCOMPLETE

Some professional title-block metadata is missing; the document will show an em dash.

Objects: 76e10ced0eeb56eac4fb6326 · Remediation: review the source facts and regenerate.

HitLight

VENUE & DRAWING SOURCES

artsdepot

Studio Theatre · Published house plot

London, GB

https://www.artsdepot.co.uk/all-spaces/studio-theatre/

Sources checked 2026-11-03

Generated by HitLight from the saved published venue rig. Source attribution and reconstruction limitations are retained below.

Symbols: HitLight-owned category artwork. No manufacturer model geometry or original source pages included.

Fixture classes/models and modes include clearly labelled visual estimates. Generic bodies represent unknown source products; manufacturer identity, wattage and optics are not asserted by those selections.

Stage dimensions, hanging heights, mounts and focus are approximate; the patch remains unverified. This is a partial visual reconstruction, not a control-ready installation.

Original source dates do not establish current physical presence or a complete venue census.

Exact available catalogue display bodies are restored through verified immutable references. Fixture identities, installed modes, patch and output verification are unchanged; original source qualifications remain authoritative.

Geometry and mounting are approximate. Display dimensions and hanging heights include labelled estimates; this is not a measured or control-ready rig.

Exact fixture variants, body accuracy, modes and DMX patch remain unverified. Neutral visual placeholders preserve the plotted positions pending review.

The dated source does not establish the current installed rig or a complete fixture census.

Generated from the saved published HitLight layout; fixture positions and room geometry are unchanged. Not an official venue drawing.

Output remains excluded for visual-only fixtures. Catalogue identity does not verify installed modes, addresses or the current installation.

Fixture classes/models and modes include clearly labelled visual estimates. Generic bodies represent unknown source products; manufacturer identity, wattage and optics are not asserted by those

HitLight

VENUE & DRAWING SOURCES

selections.

Stage dimensions, hanging heights, mounts and focus are approximate; the patch remains unverified. This is a partial visual reconstruction, not a control-ready installation.

Original source dates do not establish current physical presence or a complete venue census.

Exact available catalogue display bodies are restored through verified immutable references. Fixture identities, installed modes, patch and output verification are unchanged; original source qualifications remain authoritative.

artsdepot — Studio Theatre · lighting plot: https://www.artsdepot.co.uk/all-spaces/studio-theatre/ · checked 2026-11-03

Public venue page: https://www.hitlight.app/venues/united-kingdom/artsdepot-76e10ced

HitLight