
UPSTAGE ↑

FIXTURE LEGEND

- **MAC Aura XB** — Moving Head · 4×
- **MAC Aura XB** — Moving Head · 8×

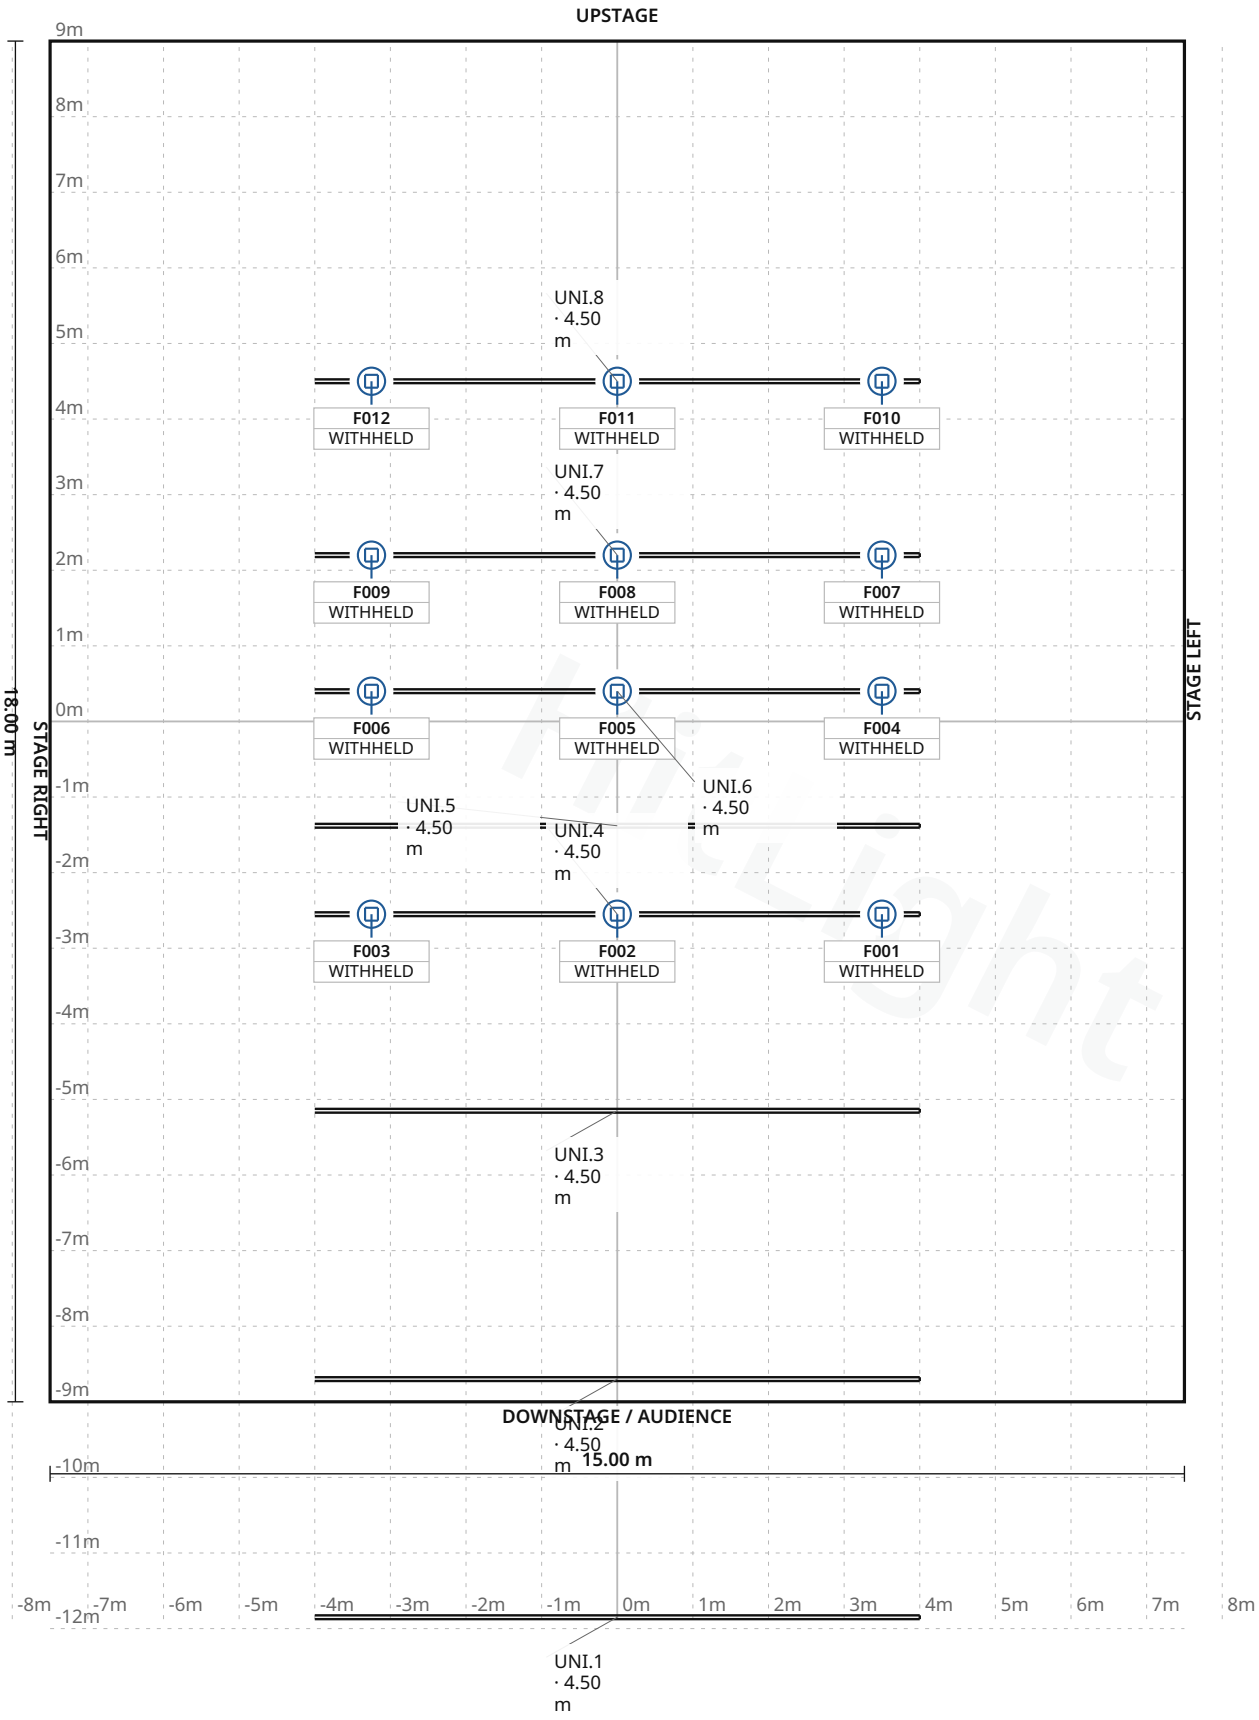

Stage 15.00 m W × 18.00 m D · Grid 1 m

Sandnes kulturhus · Liten sal

LIGHT PLOT · PLAN · Liten sal

HitLight · Sandnes kulturhus

Mauritz Kartevoldsplass 1, 4306 Sandnes, Norge, 4306, Sandnes, Norway

DWG HL · SCALE 1:100 · metric · PRINT AT 100%

Drawn HitLight

Generated from the saved show

SOURCE 1550d521f3e0

SYMBOL LEGEND

2 TYPES · 12 FIXTURES · COLOUR BY TYPE



LPL MAC Aura XB

Moving Head · Extended · 25 ch · category symbol

4 physical · 4 plotted

0 disabled · 0 unplaced



LPL MAC Aura XB

Moving Head · Standard · 14 ch · category symbol

8 physical · 8 plotted

0 disabled · 0 unplaced

HitLight

Sandnes kulturhus · Liten sal

SYMBOL LEGEND · Liten sal

HitLight · Sandnes kulturhus

Mauritz Kartevoldsplass 1, 4306 Sandnes, Norge, 4306, Sandnes, Norway

DWG HL · METRIC

Drawn HitLight

Generated from the saved show

SOURCE 1550d521f3e0

GENERAL NOTES

1. Source-based lighting plan. Confirm the current rig with the venue.
2. PARTIAL: included fixtures are not a full physical-unit census.
3. DMX PATCH WITHHELD: provisional or unchecked addresses are not published.
4. The reconstruction retains its documented coverage and geometry assumptions; confirm the current setup with the venue.

HitLight

STAGE ELEMENTS

NAME	TYPE	POSITION	TRIM / SIZE
UNI.4	pipe	X 0.00 m · Z 2.55 m	4.50 m · 8.00 m W × 0.05 m D
UNI.1	pipe	X 0.00 m · Z 11.85 m	4.50 m · 8.00 m W × 0.05 m D
UNI.6	pipe	X 0.00 m · Z -0.40 m	4.50 m · 8.00 m W × 0.05 m D
UNI.7	pipe	X 0.00 m · Z -2.20 m	4.50 m · 8.00 m W × 0.05 m D
UNI.5	pipe	X 0.00 m · Z 1.38 m	4.50 m · 8.00 m W × 0.05 m D
UNI.2	pipe	X 0.00 m · Z 8.70 m	4.50 m · 8.00 m W × 0.05 m D
UNI.3	pipe	X 0.00 m · Z 5.15 m	4.50 m · 8.00 m W × 0.05 m D
UNI.8	pipe	X 0.00 m · Z -4.50 m	4.50 m · 8.00 m W × 0.05 m D

Sandnes kulturhus · Liten sal

STAGE ELEMENTS · Liten sal

HitLight · Sandnes kulturhus

Mauritz Kartevoldsplass 1, 4306 Sandnes, Norge, 4306, Sandnes, Norway

DWG HL · METRIC

Drawn HitLight

Generated from the saved show

SOURCE 1550d521f3e0

DMX PATCH

12 FIXTURES · 0 UNIVERSES

Fixture / name	Manufacturer / model	Mode	Ch	DMX	Range	Position / mount	Status / notes
UNPATCHED / INVALID							
F001 · 4.1	LPL / MAC Aura XB	Standard	14	WITHHELD	TBC	UNI.4	Enabled
F002 · 4.15	LPL / MAC Aura XB	Standard	14	WITHHELD	TBC	UNI.4	Enabled
F003 · 4.29	LPL / MAC Aura XB	Extended	25	WITHHELD	TBC	UNI.4	Enabled
F004 · 6.1	LPL / MAC Aura XB	Standard	14	WITHHELD	TBC	UNI.6	Enabled
F005 · 6.15	LPL / MAC Aura XB	Standard	14	WITHHELD	TBC	UNI.6	Enabled
F006 · 6.29	LPL / MAC Aura XB	Extended	25	WITHHELD	TBC	UNI.6	Enabled
F007 · 7.1	LPL / MAC Aura XB	Standard	14	WITHHELD	TBC	UNI.7	Enabled
F008 · 7.15	LPL / MAC Aura XB	Standard	14	WITHHELD	TBC	UNI.7	Enabled
F009 · 7.29	LPL / MAC Aura XB	Extended	25	WITHHELD	TBC	UNI.7	Enabled
F010 · 8.1	LPL / MAC Aura XB	Standard	14	WITHHELD	TBC	UNI.8	Enabled
F011 · 8.15	LPL / MAC Aura XB	Standard	14	WITHHELD	TBC	UNI.8	Enabled
F012 · 8.29	LPL / MAC Aura XB	Extended	25	WITHHELD	TBC	UNI.8	Enabled

No patched universes

Sandnes kulturhus · Liten sal

DMX PATCH · Liten sal

HitLight · Sandnes kulturhus

Mauritz Kartevoldsplass 1, 4306 Sandnes, Norge, 4306, Sandnes, Norway

DWG HL · METRIC

Drawn HitLight

Generated from the saved show

SOURCE 1550d521f3e0

VALIDATION APPENDIX

WARNING · PATCH_WITHHELD

DMX patch facts are withheld pending source verification. This planning document cannot be used for hardware output.

Objects: — · Remediation: correct the saved show data and regenerate.

ERROR · STAGE_DIMENSIONS_UNCONFIRMED

Confirm the stage dimensions before producing a final technical document.

Objects: LAYOUT-C5C5015B7FB7CEFB37049B9C · Remediation: correct the saved show data and regenerate.

WARNING · TITLE_METADATA_INCOMPLETE

Some professional title-block metadata is missing; the document will show an em dash.

Objects: 76e5df91de259905cc8e4bd5 · Remediation: correct the saved show data and regenerate.

HitLight

VENUE & DRAWING SOURCES

Sandnes kulturhus

Liten sal · Published house rig (unverified)

Mauritz Kartevoldsplass 1, 4306 Sandnes, Norge, 4306, Sandnes, NO

https://www.sandnes-kulturhus.no/

Sources checked 2026-10-19

Symbols: HitLight-owned category artwork. No manufacturer model geometry or original source pages included.

Source-based reconstruction. Confirm the current installation and equipment availability with the venue.

Scale, fixture positions, mounting heights and aiming may include estimates; this is not a rigging specification.

Provisional fixture matches are labelled as placeholders. The recorded subset is not a complete physical inventory.

DMX addresses are withheld from public plans until their exact source patch is reconciled.

The reconstruction retains its documented coverage and geometry assumptions; confirm the current setup with the venue.

Official venue information: https://www.sandnes-kulturhus.no/ · checked 2026-10-19

Physical venue location: https://www.kulturhus.no/medlemsliste/ · checked 2026-10-19

LYS-patch-LITENSAL-1.pdf: https://www.sandnes-kulturhus.no/wp-content/uploads/2026/02/LYS-patch-LITENSAL-1.pdf · checked 2026-10-19

Amfi-LITENSAL-1.pdf: https://www.sandnes-kulturhus.no/wp-content/uploads/2026/02/Amfi-LITENSAL-1.pdf · checked 2026-10-19

Venue technical reference: https://www.sandnes-kulturhus.no/wp-content/uploads/2023/05/Top-view-Empty.pdf · checked 2026-10-19

Venue technical reference: https://www.sandnes-kulturhus.no/wp-content/uploads/2022/12/KK-Sal-1-Topview.pdf · checked 2026-10-19

Public venue page: https://www.hitlight.app/venues/norway/sandnes-kulturhus-76e5df91

HitLight