
UPSTAGE ↑

FIXTURE LEGEND

- **ADB C103 1kW PC** — Spot Light · 16×
- **ADB C105 1kW** — profile — Other · 10×

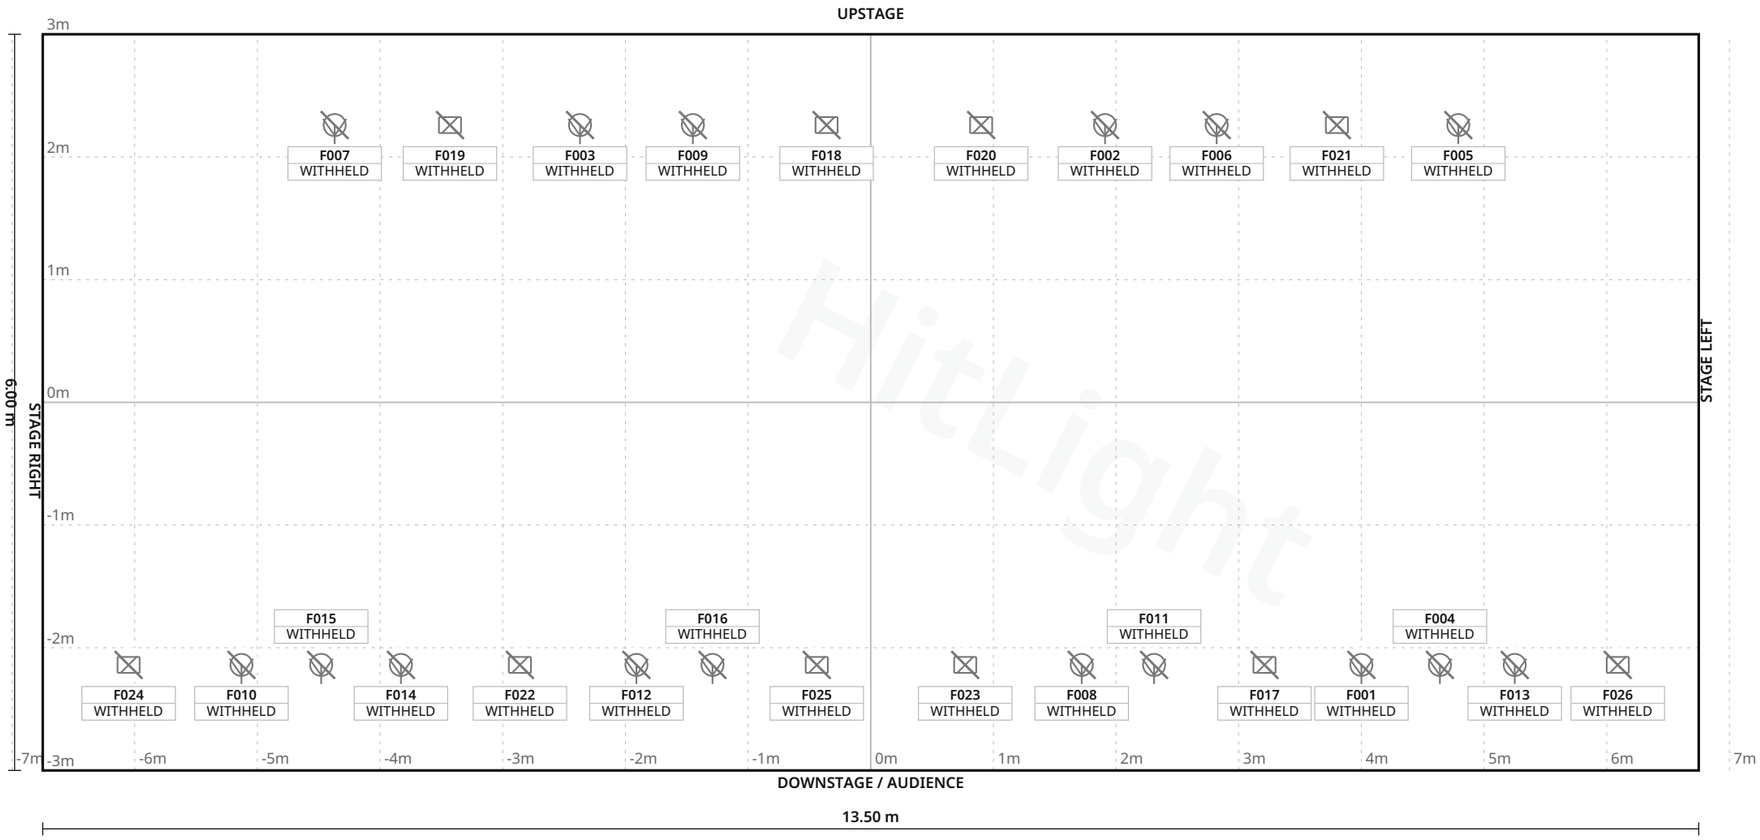

Stage 13.50 m W × 6.00 m D · Grid 1 m

DOK6 Theater · Theaterzaal

LIGHT PLOT · PLAN · Theaterzaal

HitLight · DOK6 Theater

Panningen, Netherlands

DWG HL · SCALE 1:50 · metric · PRINT AT 100%

Drawn HitLight

Generated from the saved show

SOURCE b3303bbec22e

SYMBOL LEGEND

2 TYPES · 26 FIXTURES · COLOUR BY TYPE



Unverified source fixture ADB C103 1kW PC

Spot Light · Unverified · TBC ch · category symbol

16 physical · 16 plotted

16 disabled · 0 unplaced



Unverified source fixture ADB C105 1kW profile

Other · Unverified · TBC ch · category symbol

10 physical · 10 plotted

10 disabled · 0 unplaced

HitLight

DOK6 Theater · Theaterzaal

SYMBOL LEGEND · Theaterzaal

HitLight · DOK6 Theater

Panningen, Netherlands

DWG HL · METRIC

Drawn HitLight

Generated from the saved show

SOURCE b3303bbec22e

GENERAL NOTES

1. Source-based lighting plan. Confirm the current rig with the venue.
2. PARTIAL: included fixtures are not a full physical-unit census.
3. DMX PATCH WITHHELD: provisional or unchecked addresses are not published.
4. Partial planning view; modes and patch unverified; output excluded.

HitLight

FIXTURE SCHEDULE

Fixture	Manufacturer / model	Position / mount	Mode / output
VISUAL PLANNING · DMX PATCH WITHHELD			
F001	Unverified source fixture / ADB C103 1kW PC	PLOTTED	Unverified · Output excluded
F002	Unverified source fixture / ADB C103 1kW PC	PLOTTED	Unverified · Output excluded
F003	Unverified source fixture / ADB C103 1kW PC	PLOTTED	Unverified · Output excluded
F004	Unverified source fixture / ADB C103 1kW PC	PLOTTED	Unverified · Output excluded
F005	Unverified source fixture / ADB C103 1kW PC	PLOTTED	Unverified · Output excluded
F006	Unverified source fixture / ADB C103 1kW PC	PLOTTED	Unverified · Output excluded
F007	Unverified source fixture / ADB C103 1kW PC	PLOTTED	Unverified · Output excluded
F008	Unverified source fixture / ADB C103 1kW PC	PLOTTED	Unverified · Output excluded
F009	Unverified source fixture / ADB C103 1kW PC	PLOTTED	Unverified · Output excluded
F010	Unverified source fixture / ADB C103 1kW PC	PLOTTED	Unverified · Output excluded
F011	Unverified source fixture / ADB C103 1kW PC	PLOTTED	Unverified · Output excluded
F012	Unverified source fixture / ADB C103 1kW PC	PLOTTED	Unverified · Output excluded
F013	Unverified source fixture / ADB C103 1kW PC	PLOTTED	Unverified · Output excluded
F014	Unverified source fixture / ADB C103 1kW PC	PLOTTED	Unverified · Output excluded
F015	Unverified source fixture / ADB C103 1kW PC	PLOTTED	Unverified · Output excluded
F016	Unverified source fixture / ADB C103 1kW PC	PLOTTED	Unverified · Output excluded
F017	Unverified source fixture / ADB C105 1kW profile	PLOTTED	Unverified · Output excluded
F018	Unverified source fixture / ADB C105 1kW profile	PLOTTED	Unverified · Output excluded
F019	Unverified source fixture / ADB C105 1kW profile	PLOTTED	Unverified · Output excluded
F020	Unverified source fixture / ADB C105 1kW profile	PLOTTED	Unverified · Output excluded

Planning reference only. Confirm installed modes and patch with the venue.

DOK6 Theater · Theaterzaal

FIXTURE SCHEDULE · Theaterzaal

HitLight · DOK6 Theater

Panningen, Netherlands

DWG HL · METRIC

Drawn HitLight

Generated from the saved show

SOURCE b3303bbec22e

Fixture	Manufacturer / model	Position / mount	Mode / output
VISUAL PLANNING · DMX PATCH WITHHELD			
F021	Unverified source fixture / ADB C105 1kW profile	PLOTTED	Unverified · Output excluded
F022	Unverified source fixture / ADB C105 1kW profile	PLOTTED	Unverified · Output excluded
F023	Unverified source fixture / ADB C105 1kW profile	PLOTTED	Unverified · Output excluded
F024	Unverified source fixture / ADB C105 1kW profile	PLOTTED	Unverified · Output excluded
F025	Unverified source fixture / ADB C105 1kW profile	PLOTTED	Unverified · Output excluded
F026	Unverified source fixture / ADB C105 1kW profile	PLOTTED	Unverified · Output excluded

Planning reference only. Confirm installed modes and patch with the venue.

HitLight

VALIDATION APPENDIX

WARNING · PATCH_WITHHELD

DMX patch facts are withheld pending source verification. This planning document cannot be used for hardware output.

Objects: — · Remediation: review the source facts and regenerate.

ERROR · STAGE_DIMENSIONS_UNCONFIRMED

Confirm the stage dimensions before producing a final technical document.

Objects: Theaterzaal · Remediation: review the source facts and regenerate.

WARNING · MODE_UNVERIFIED

DMX modes are unverified; output remains excluded.

Objects: F001–F026 · Remediation: review the source facts and regenerate.

WARNING · FIXTURE_DISABLED

Fixtures are disabled for this visual planning reconstruction.

Objects: F001–F026 · Remediation: review the source facts and regenerate.

WARNING · TITLE_METADATA_INCOMPLETE

Some professional title-block metadata is missing; the document will show an em dash.

Objects: 77043794b3c69fc0b311b740 · Remediation: review the source facts and regenerate.

HitLight

VENUE & DRAWING SOURCES

DOK6 Theater

Theaterzaal · Published house plot

Panningen, NL

https://dok6.eu/

Sources checked 2026-11-03

Symbols: HitLight-owned category artwork. No manufacturer model geometry or original source pages included.

26 individually plotted bodies; see the current legend and fixture schedule for fixture coverage.
All output-excluded.

Fixture classes/models and modes include clearly labelled visual estimates. Generic bodies represent unknown source products; manufacturer identity, wattage and optics are not asserted by those selections.

Stage dimensions, hanging heights, mounts and focus are approximate; the patch remains unverified. This is a partial visual reconstruction, not a control-ready installation.

Original source dates do not establish current physical presence or a complete venue census.

26 source-based records in this scenario display 16 approximate public catalogue housings and 10 labelled visual fallbacks. 16 existing display references now use their available approved bodies. Source identities, labelled donors, modes, patch and output exclusions remain unchanged; current installation and optics are unverified.

Partial planning view; modes and patch unverified; output excluded.

DOK6 Theater — Theaterzaal · lighting plot: https://dok6.eu/theater/technischelijst/ · checked 2026-11-03

Public venue page: https://www.hitlight.app/venues/netherlands/dok6-theater-77043794

HitLight