
UPSTAGE

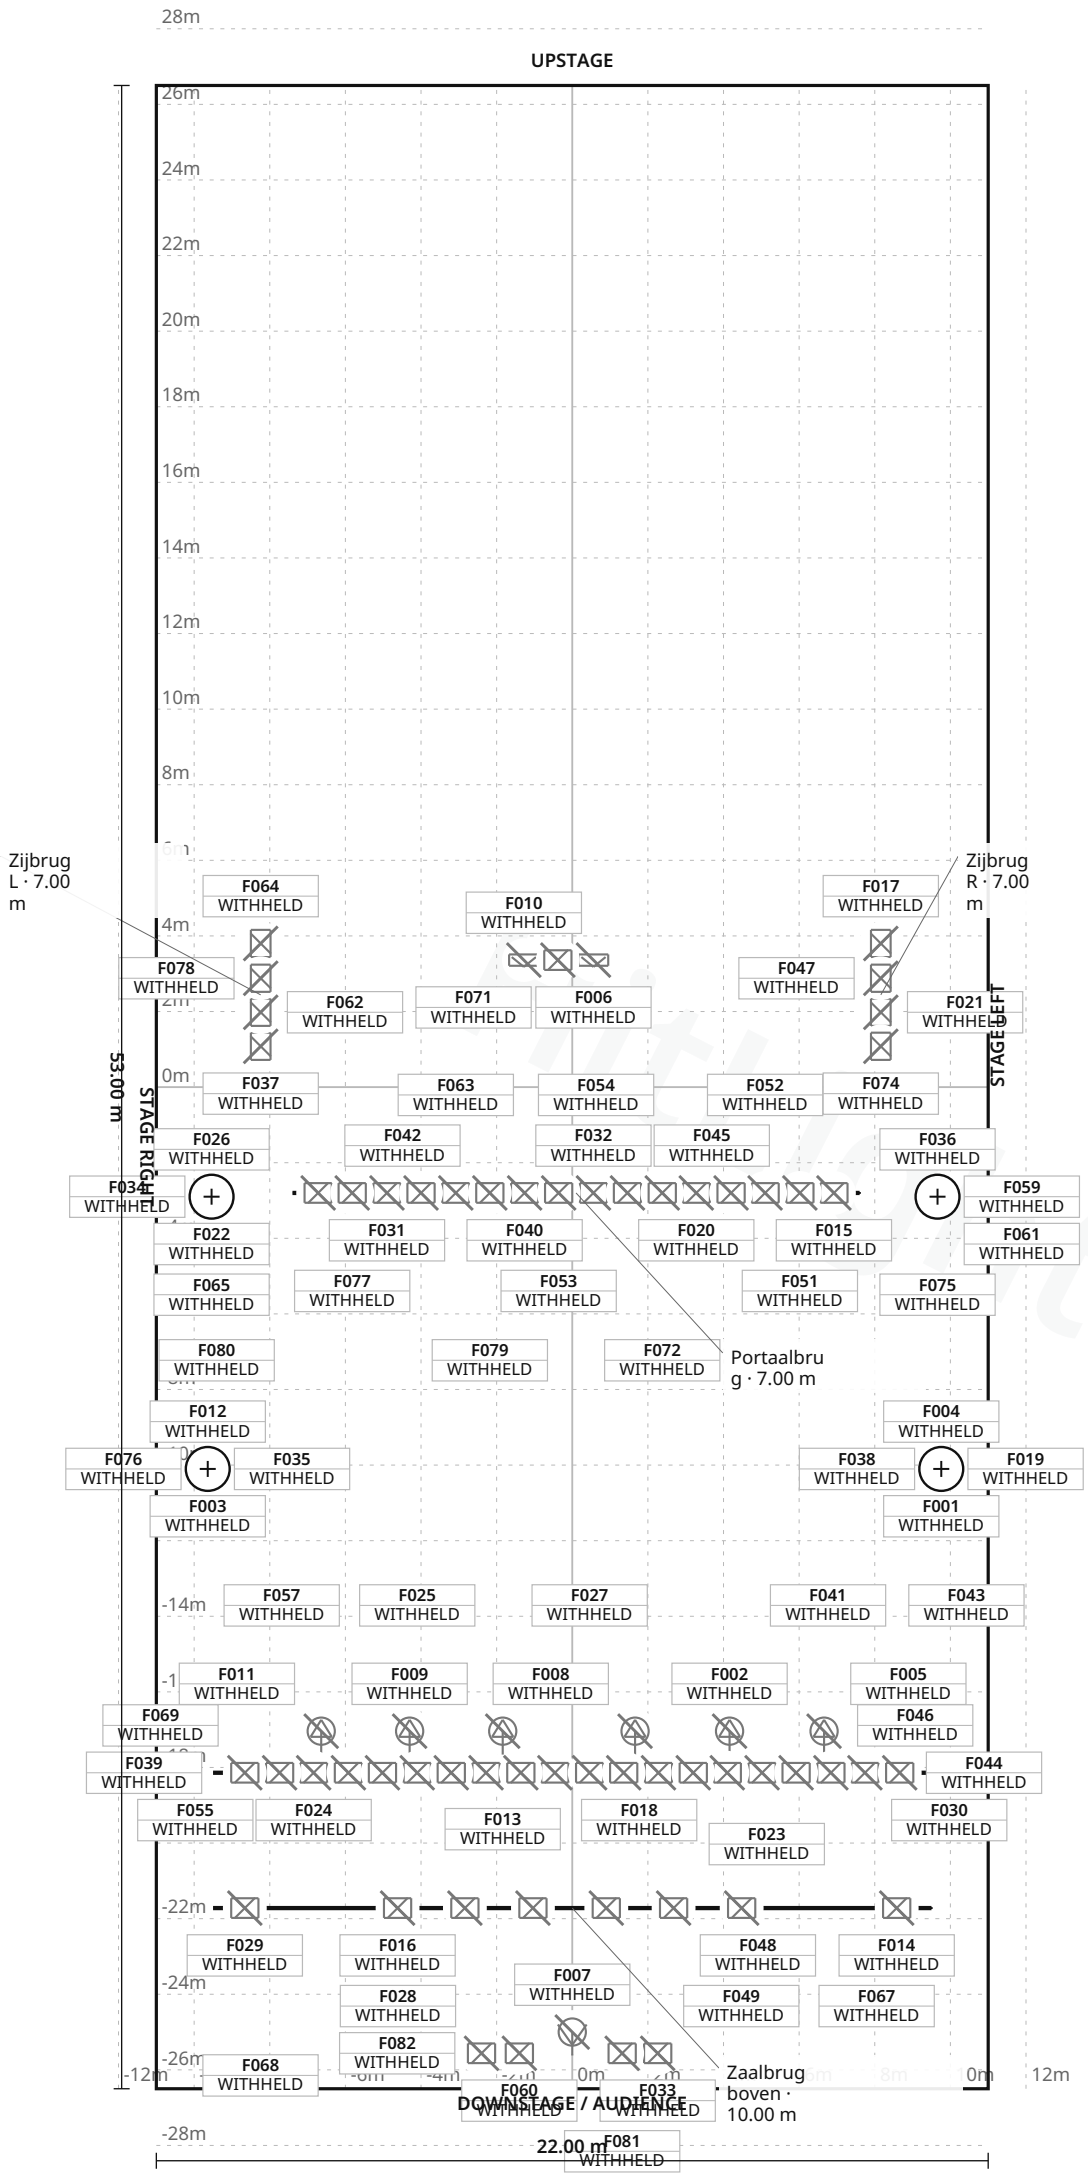

FIXTURE LEGEND

- **Robin TX1** PosiProfile — Profile Spot · 10×
- **1kW bulb symbol** — Other · 14×
- **1kW rectangular symbol** — Other · 14×
- **2kW bulb symbol** — Other · 28×
- **2kW rectangular symbol** — Other · 12×
- **Hor batt.** horizon battery cell — Cyc Light · 2×
- **Hor batt.** horizon battery cell — Other · 1×
- **Volgspot** — Spot Light · 1×

Stage 22.00 m W × 53.00 m D · Grid 1 m

6 fixture labels omitted in this view due to crowding · see DMX patch

DeLaMar Theater · Mary Dresselhuys zaal

LIGHT PLOT · PLAN · Mary Dresselhuys zaal

HitLight · DeLaMar Theater

Marnixstraat 402, 1017 PL Amsterdam, Amsterdam, Netherlands

DWG HL · SCALE 1:200 · metric · PRINT AT 100%

Drawn HitLight

Generated from the saved show

SOURCE 43efd850fa57

SYMBOL LEGEND

8 TYPES · 82 FIXTURES · COLOUR BY TYPE



Robe Lighting Robin TX1 PosiProfile

Profile Spot · Unverified · TBC ch · category symbol

10 physical · 10 plotted

10 disabled · 0 unplaced



Unverified source fixture 1kW bulb symbol

Other · Unverified · TBC ch · category symbol

14 physical · 14 plotted

14 disabled · 0 unplaced



Unverified source fixture 1kW rectangular symbol

Other · Unverified · TBC ch · category symbol

14 physical · 14 plotted

14 disabled · 0 unplaced



Unverified source fixture 2kW bulb symbol

Other · Unverified · TBC ch · category symbol

28 physical · 28 plotted

28 disabled · 0 unplaced



Unverified source fixture 2kW rectangular symbol

Other · Unverified · TBC ch · category symbol

12 physical · 12 plotted

12 disabled · 0 unplaced



Unverified source fixture Hor batt. horizon battery cell

Cyc Light · Unverified · TBC ch · category symbol

2 physical · 2 plotted

2 disabled · 0 unplaced



Unverified source fixture Hor batt. horizon battery cell

Other · Unverified · TBC ch · category symbol

1 physical · 1 plotted

1 disabled · 0 unplaced



Unverified source fixture Volgspot

Spot Light · Unverified · TBC ch · category symbol

1 physical · 1 plotted

1 disabled · 0 unplaced

DeLaMar Theater · Mary Dresselhuys zaal

SYMBOL LEGEND · Mary Dresselhuys zaal

HitLight · DeLaMar Theater

Marnixstraat 402, 1017 PL Amsterdam, Amsterdam, Netherlands

DWG HL · METRIC

Drawn HitLight

Generated from the saved show

SOURCE 43efd850fa57

GENERAL NOTES

1. Source-based lighting plan. Confirm the current rig with the venue.
2. PARTIAL: included fixtures are not a full physical-unit census.
3. DMX PATCH WITHHELD: provisional or unchecked addresses are not published.
4. Approximate planning view; not official venue paperwork or output-ready. Original HitLight symbols only; no source pages, OEM meshes, photos or logos. Original files remain private; modes and patch unverified.

HitLight

DeLaMar Theater · Mary Dresselhuys zaal

GENERAL NOTES · Mary Dresselhuys zaal

HitLight · DeLaMar Theater

Marnixstraat 402, 1017 PL Amsterdam, Amsterdam, Netherlands

DWG HL · METRIC

Drawn HitLight

Generated from the saved show

SOURCE 43efd850fa57

STAGE ELEMENTS

NAME	TYPE	POSITION	TRIM / SIZE
Zaalbrug onder	pipe	X 0.00 m · Z 18.14 m	8.00 m · 19.00 m W × 0.05 m D
Zaalbrug boven	pipe	X 0.00 m · Z 21.72 m	10.00 m · 19.00 m W × 0.05 m D
Zijbrug L	pipe	X -8.24 m · Z -2.44 m	7.00 m · 3.50 m W × 0.05 m D
Zijbrug R	pipe	X 8.16 m · Z -2.44 m	7.00 m · 3.50 m W × 0.05 m D
Portaalbrug	pipe	X 0.10 m · Z 2.80 m	7.00 m · 15.00 m W × 0.05 m D

HitLight

DeLaMar Theater · Mary Dresselhuys zaal

STAGE ELEMENTS · Mary Dresselhuys zaal

HitLight · DeLaMar Theater

Marnixstraat 402, 1017 PL Amsterdam, Amsterdam, Netherlands

DWG HL · METRIC

Drawn HitLight

Generated from the saved show

SOURCE 43efd850fa57

FIXTURE SCHEDULE

Fixture	Manufacturer / model	Position / mount	Mode / output
VISUAL PLANNING · DMX PATCH WITHHELD			
F001	Robe Lighting / Robin TX1 PosiProfile	PLOTTED	Unverified · Output excluded
F002	Robe Lighting / Robin TX1 PosiProfile	PLOTTED	Unverified · Output excluded
F003	Robe Lighting / Robin TX1 PosiProfile	PLOTTED	Unverified · Output excluded
F004	Robe Lighting / Robin TX1 PosiProfile	PLOTTED	Unverified · Output excluded
F005	Robe Lighting / Robin TX1 PosiProfile	PLOTTED	Unverified · Output excluded
F006	Unverified source fixture / Hor batt. horizon battery cell	PLOTTED	Unverified · Output excluded
F007	Unverified source fixture / Volgspot	PLOTTED	Unverified · Output excluded
F008	Robe Lighting / Robin TX1 PosiProfile	PLOTTED	Unverified · Output excluded
F009	Robe Lighting / Robin TX1 PosiProfile	PLOTTED	Unverified · Output excluded
F010	Unverified source fixture / Hor batt. horizon battery cell	PLOTTED	Unverified · Output excluded
F011	Robe Lighting / Robin TX1 PosiProfile	PLOTTED	Unverified · Output excluded
F012	Robe Lighting / Robin TX1 PosiProfile	PLOTTED	Unverified · Output excluded
F013	Robe Lighting / Robin TX1 PosiProfile	PLOTTED	Unverified · Output excluded
F014	Unverified source fixture / 2kW rectangular symbol	Zaalbrug boven	Unverified · Output excluded
F015	Unverified source fixture / 1kW rectangular symbol	Portaalbrug	Unverified · Output excluded
F016	Unverified source fixture / 2kW rectangular symbol	Zaalbrug boven	Unverified · Output excluded
F017	Unverified source fixture / 2kW bulb symbol	Zijbrug R	Unverified · Output excluded
F018	Unverified source fixture / 2kW bulb symbol	Zaalbrug onder	Unverified · Output excluded
F019	Unverified source fixture / 1kW bulb symbol	PLOTTED	Unverified · Output excluded
F020	Unverified source fixture / 1kW bulb symbol	Portaalbrug	Unverified · Output excluded

Planning reference only. Confirm installed modes and patch with the venue.

DeLaMar Theater · Mary Dresselhuys zaal

FIXTURE SCHEDULE · Mary Dresselhuys zaal

HitLight · DeLaMar Theater

Marnixstraat 402, 1017 PL Amsterdam, Amsterdam, Netherlands

DWG HL · METRIC

Drawn HitLight

Generated from the saved show

SOURCE 43efd850fa57

FIXTURE SCHEDULE · CONTINUED

Fixture	Manufacturer / model	Position / mount	Mode / output
VISUAL PLANNING · DMX PATCH WITHHELD			
F021	Unverified source fixture / 2kW bulb symbol	Zijbrug R	Unverified · Output excluded
F022	Unverified source fixture / 1kW rectangular symbol	PLOTTED	Unverified · Output excluded
F023	Unverified source fixture / 2kW bulb symbol	Zaalbrug onder	Unverified · Output excluded
F024	Unverified source fixture / 2kW bulb symbol	Zaalbrug onder	Unverified · Output excluded
F025	Unverified source fixture / 2kW bulb symbol	Zaalbrug onder	Unverified · Output excluded
F026	Unverified source fixture / 1kW bulb symbol	PLOTTED	Unverified · Output excluded
F027	Unverified source fixture / 2kW bulb symbol	Zaalbrug onder	Unverified · Output excluded
F028	Unverified source fixture / 2kW rectangular symbol	Zaalbrug boven	Unverified · Output excluded
F029	Unverified source fixture / 2kW rectangular symbol	Zaalbrug boven	Unverified · Output excluded
F030	Unverified source fixture / 2kW bulb symbol	Zaalbrug onder	Unverified · Output excluded
F031	Unverified source fixture / 1kW rectangular symbol	Portaalbrug	Unverified · Output excluded
F032	Unverified source fixture / 1kW bulb symbol	Portaalbrug	Unverified · Output excluded
F033	Unverified source fixture / 2kW rectangular symbol	PLOTTED	Unverified · Output excluded
F034	Unverified source fixture / 1kW rectangular symbol	PLOTTED	Unverified · Output excluded
F035	Unverified source fixture / 1kW bulb symbol	PLOTTED	Unverified · Output excluded
F036	Unverified source fixture / 1kW bulb symbol	PLOTTED	Unverified · Output excluded
F037	Unverified source fixture / 2kW bulb symbol	Zijbrug L	Unverified · Output excluded
F038	Unverified source fixture / 1kW bulb symbol	PLOTTED	Unverified · Output excluded
F039	Unverified source fixture / 2kW bulb symbol	Zaalbrug onder	Unverified · Output excluded
F040	Unverified source fixture / 1kW rectangular symbol	Portaalbrug	Unverified · Output excluded

Planning reference only. Confirm installed modes and patch with the venue.

Fixture	Manufacturer / model	Position / mount	Mode / output
VISUAL PLANNING · DMX PATCH WITHHELD			
F041	Unverified source fixture / 2kW bulb symbol	Zaalbrug onder	Unverified · Output excluded
F042	Unverified source fixture / 1kW rectangular symbol	Portaalbrug	Unverified · Output excluded
F043	Unverified source fixture / 2kW bulb symbol	Zaalbrug onder	Unverified · Output excluded
F044	Unverified source fixture / 2kW bulb symbol	Zaalbrug onder	Unverified · Output excluded
F045	Unverified source fixture / 1kW rectangular symbol	Portaalbrug	Unverified · Output excluded
F046	Unverified source fixture / 2kW bulb symbol	Zaalbrug onder	Unverified · Output excluded
F047	Unverified source fixture / 2kW bulb symbol	Zijbrug R	Unverified · Output excluded
F048	Unverified source fixture / 2kW rectangular symbol	Zaalbrug boven	Unverified · Output excluded
F049	Unverified source fixture / 2kW rectangular symbol	Zaalbrug boven	Unverified · Output excluded
F050	Unverified source fixture / 2kW bulb symbol	Zaalbrug onder	Unverified · Output excluded
F051	Unverified source fixture / 1kW bulb symbol	Portaalbrug	Unverified · Output excluded
F052	Unverified source fixture / 1kW rectangular symbol	Portaalbrug	Unverified · Output excluded
F053	Unverified source fixture / 1kW bulb symbol	Portaalbrug	Unverified · Output excluded
F054	Unverified source fixture / 1kW rectangular symbol	Portaalbrug	Unverified · Output excluded
F055	Unverified source fixture / 2kW bulb symbol	Zaalbrug onder	Unverified · Output excluded
F056	Unverified source fixture / 2kW bulb symbol	Zaalbrug onder	Unverified · Output excluded
F057	Unverified source fixture / 2kW bulb symbol	Zaalbrug onder	Unverified · Output excluded
F058	Unverified source fixture / 2kW bulb symbol	Zaalbrug onder	Unverified · Output excluded
F059	Unverified source fixture / 1kW rectangular symbol	PLOTTED	Unverified · Output excluded
F060	Unverified source fixture / 2kW rectangular symbol	PLOTTED	Unverified · Output excluded

Planning reference only. Confirm installed modes and patch with the venue.

Fixture	Manufacturer / model	Position / mount	Mode / output
VISUAL PLANNING · DMX PATCH WITHHELD			
F061	Unverified source fixture / 1kW bulb symbol	PLOTTED	Unverified · Output excluded
F062	Unverified source fixture / 2kW bulb symbol	Zijbrug L	Unverified · Output excluded
F063	Unverified source fixture / 1kW bulb symbol	Portaalbrug	Unverified · Output excluded
F064	Unverified source fixture / 2kW bulb symbol	Zijbrug L	Unverified · Output excluded
F065	Unverified source fixture / 1kW bulb symbol	PLOTTED	Unverified · Output excluded
F066	Unverified source fixture / 2kW bulb symbol	Zaalbrug onder	Unverified · Output excluded
F067	Unverified source fixture / 2kW rectangular symbol	Zaalbrug boven	Unverified · Output excluded
F068	Unverified source fixture / 2kW rectangular symbol	Zaalbrug boven	Unverified · Output excluded
F069	Unverified source fixture / 2kW bulb symbol	Zaalbrug onder	Unverified · Output excluded
F070	Unverified source fixture / 2kW bulb symbol	Zaalbrug onder	Unverified · Output excluded
F071	Unverified source fixture / Hor batt. horizon battery cell	PLOTTED	Unverified · Output excluded
F072	Unverified source fixture / 1kW rectangular symbol	Portaalbrug	Unverified · Output excluded
F073	Unverified source fixture / 2kW bulb symbol	Zaalbrug onder	Unverified · Output excluded
F074	Unverified source fixture / 2kW bulb symbol	Zijbrug R	Unverified · Output excluded
F075	Unverified source fixture / 1kW rectangular symbol	PLOTTED	Unverified · Output excluded
F076	Unverified source fixture / 1kW bulb symbol	PLOTTED	Unverified · Output excluded
F077	Unverified source fixture / 1kW bulb symbol	Portaalbrug	Unverified · Output excluded
F078	Unverified source fixture / 2kW bulb symbol	Zijbrug L	Unverified · Output excluded
F079	Unverified source fixture / 1kW rectangular symbol	Portaalbrug	Unverified · Output excluded
F080	Unverified source fixture / 1kW rectangular symbol	Portaalbrug	Unverified · Output excluded

Planning reference only. Confirm installed modes and patch with the venue.

FIXTURE SCHEDULE · CONTINUED

Fixture	Manufacturer / model	Position / mount	Mode / output
VISUAL PLANNING · DMX PATCH WITHHELD			
F081	Unverified source fixture / 2kW rectangular symbol	PLOTTED	Unverified · Output excluded
F082	Unverified source fixture / 2kW rectangular symbol	PLOTTED	Unverified · Output excluded

Planning reference only. Confirm installed modes and patch with the venue.

HitLight

VALIDATION APPENDIX

WARNING · PATCH_WITHHELD

DMX patch facts are withheld pending source verification. This planning document cannot be used for hardware output.

Objects: — · Remediation: review the source facts and regenerate.

WARNING · MODE_UNVERIFIED

DMX modes are unverified; output remains excluded.

Objects: F001–F082 · Remediation: review the source facts and regenerate.

WARNING · FIXTURE_DISABLED

Fixtures are disabled for this visual planning reconstruction.

Objects: F001–F082 · Remediation: review the source facts and regenerate.

WARNING · TITLE_METADATA_INCOMPLETE

Some professional title-block metadata is missing; the document will show an em dash.

Objects: 7765d585c9b71fa2deccc3ca · Remediation: review the source facts and regenerate.

HitLight

VENUE & DRAWING SOURCES

DeLaMar Theater

Mary Dresselhuys zaal · Published house plot

Marnixstraat 402, 1017 PL Amsterdam, Amsterdam, NL

https://delamar.nl/over-ons/contact/technische-gegevens/

Sources checked 2026-11-03

Generated by HitLight from the reviewed partial DeLaMar Theater reconstruction. Venue sources are cited as facts; their original artwork remains private.

Symbols: HitLight-owned category artwork. No manufacturer model geometry or original source pages included.

Partial source-based planning reconstruction; the current installation and complete fixture census are unverified.

Source-matched catalogue bodies are shown where available. Unresolved source identities remain labelled visual markers. Installed modes and DMX patch require verification; visual-only fixtures remain excluded from output.

72 of 82 source-labelled fixture records retain unconfirmed exact installed identities or modes; original printed names and display substitutions remain qualified.

82 records display 13 approximate public catalogue housings or labelled donors and 69 visual fallbacks. 2 display references use newly authored approximate generic four-cell cyc housings. These preserve one aggregate virtual intensity/aperture; no exact installed identity, independent cells, calibrated optics or hardware acceptance is claimed. Original source, geometry, mode, patch and output-exclusion qualifications remain.

Approximate planning view; not official venue paperwork or output-ready. Original HitLight symbols only; no source pages, OEM meshes, photos or logos. Original files remain private; modes and patch unverified.

Fixture plot original; visually inspected page(s) 1. Freshness and reuse rights unconfirmed.: https://delamar.nl/media/tszbfssv/wim-sonneveld-zaal-lichtplan-delamar-jpg.jpg · checked 2026-11-03

Published capacity 949 for Wim Sonneveld zaal.: https://delamar.nl/zakelijk/ruimtes/ · checked 2026-11-03

Official venue/technical source page.: https://delamar.nl/over-ons/contact/technische-gegevens/ · checked 2026-11-03

Fixture plot original; visually inspected page(s) 1. Freshness and reuse rights unconfirmed.: https://delamar.nl/media/qjzdjwqy/mary-dresselhuys-zaal-lichtplan-delamar-jpg.jpg · checked 2026-11-03

Public venue page: https://www.hitlight.app/venues/netherlands/delamar-theater-7765d585

HitLight | hitlight.app