
UPSTAGE

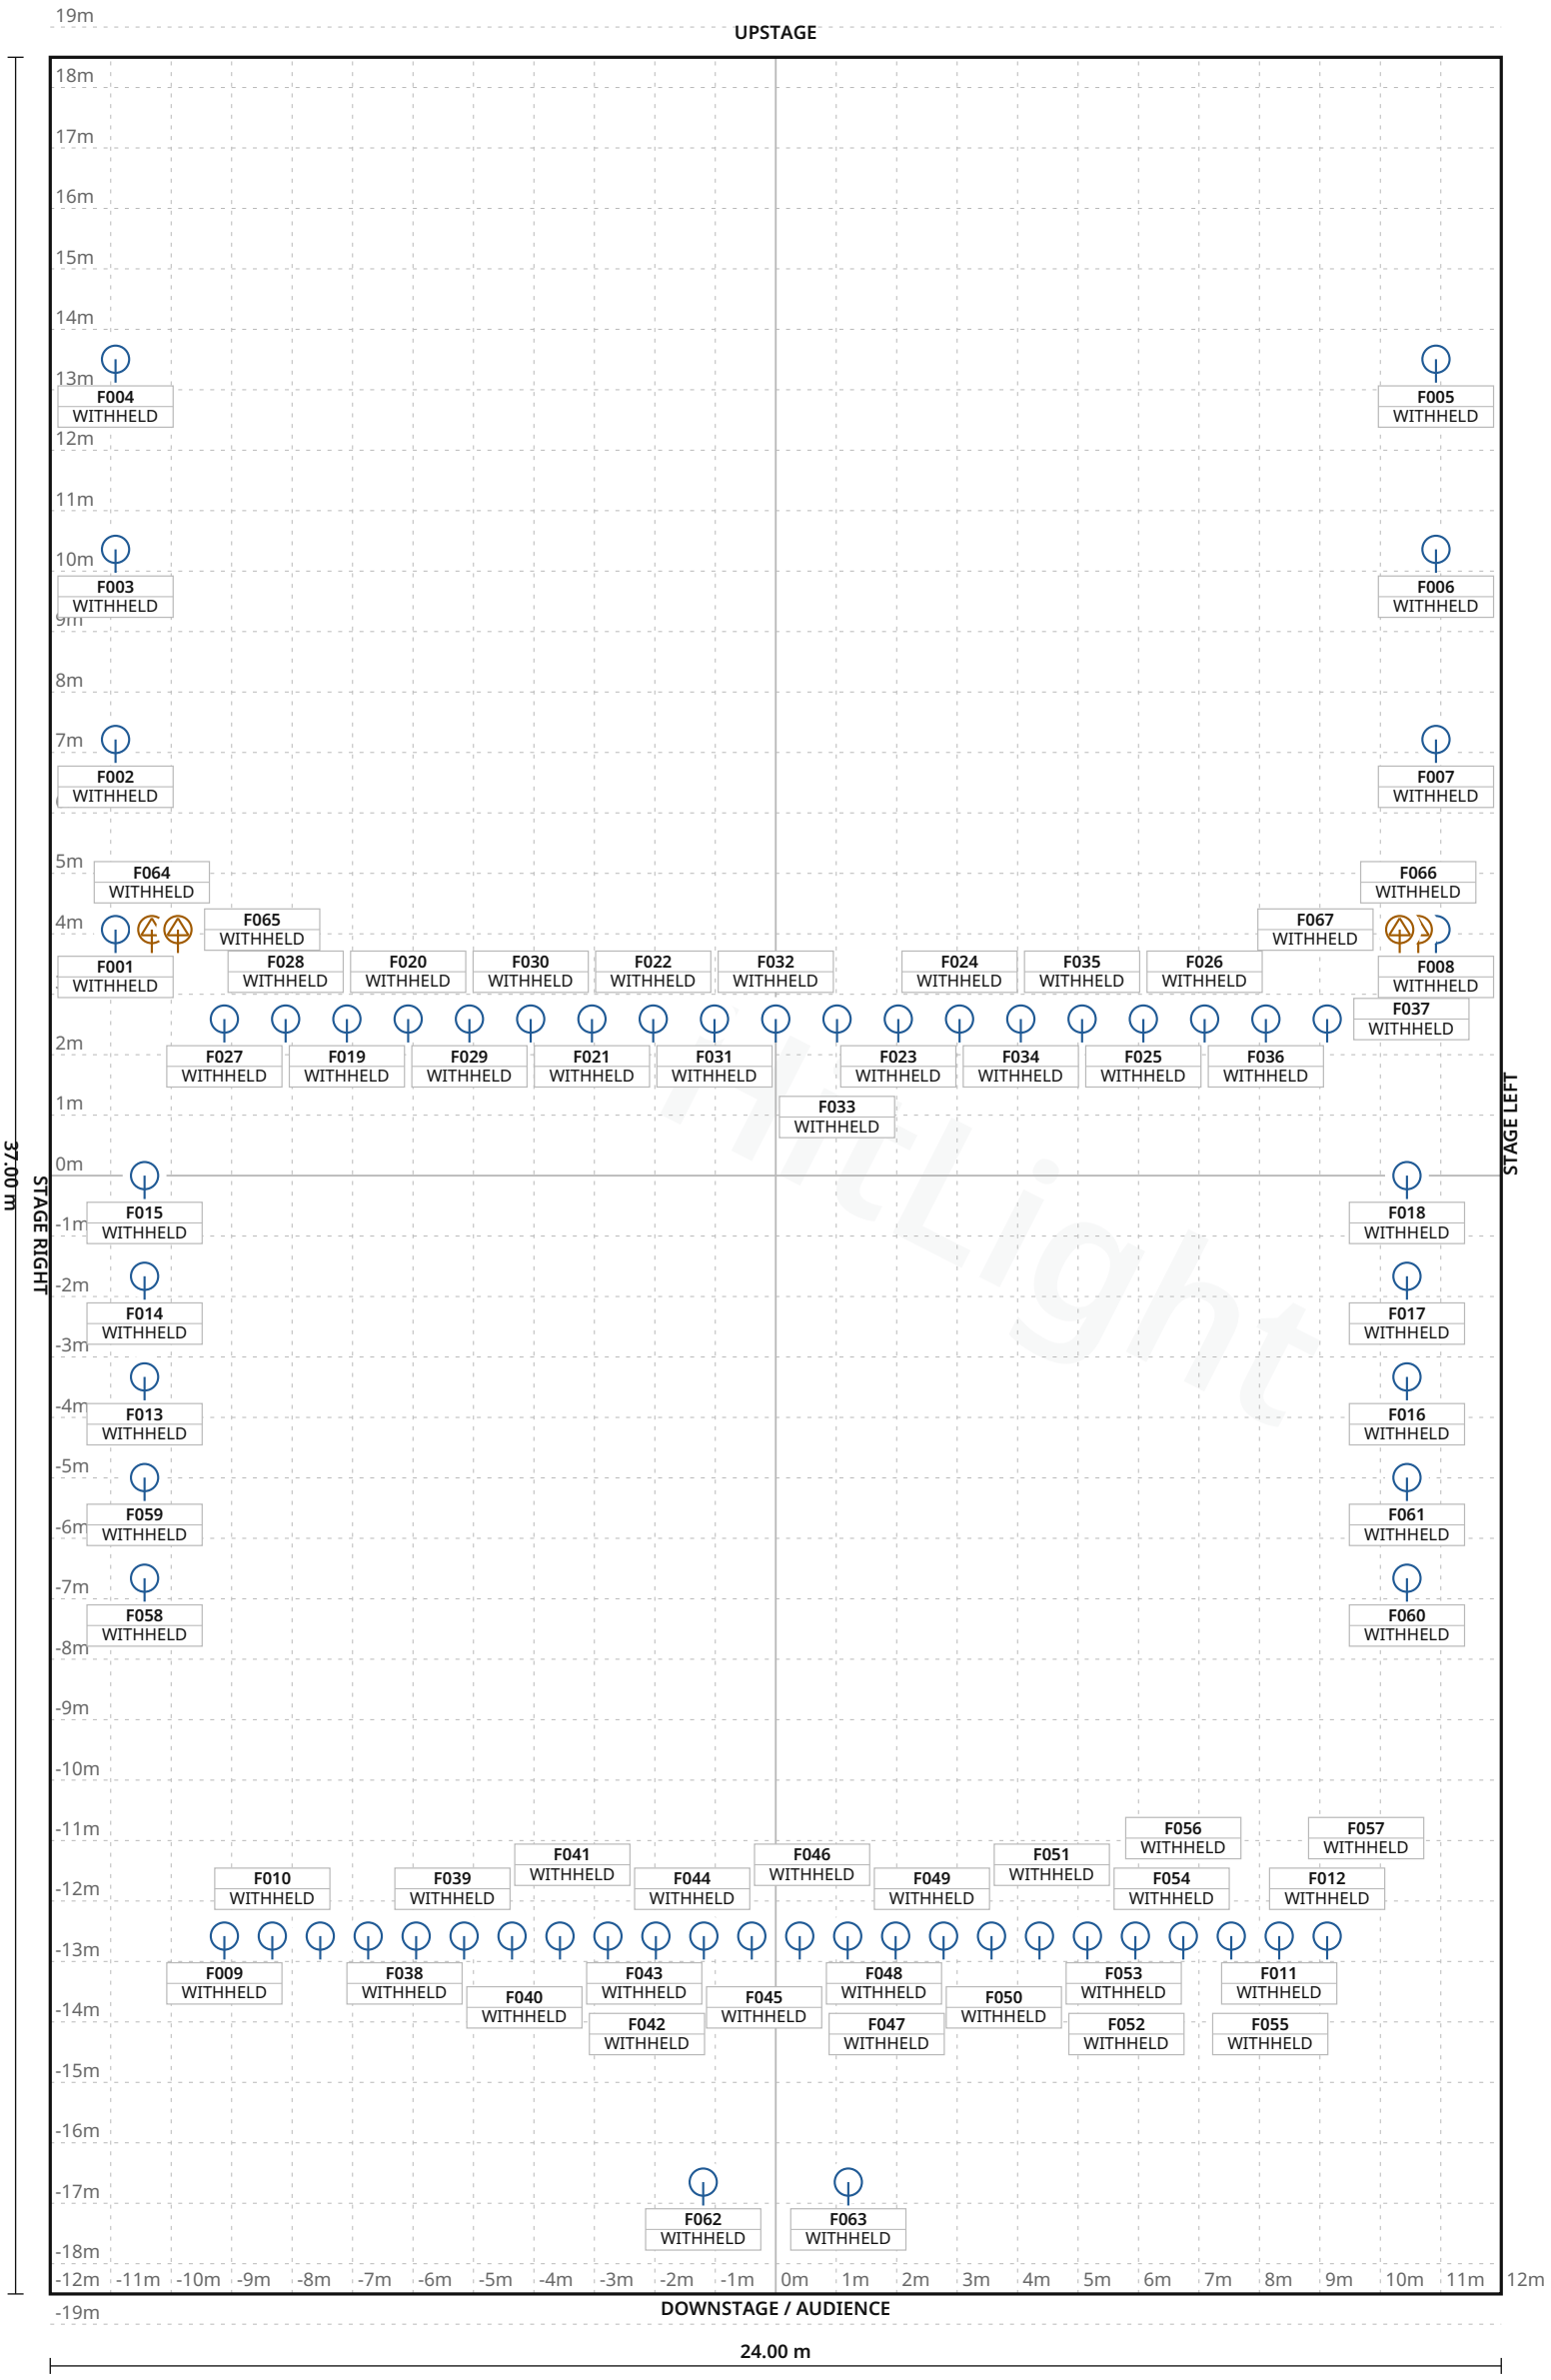

FIXTURE LEGEND

Visual
substitute · Basic Conventional
PAR Light · 63×

Robin T10
Profile
Profile Spot · 4×

Stage 24.00 m W × 37.00 m D · Grid 1 m

Theater De Lievekamp · Main room

LIGHT PLOT · PLAN · Main room

HitLight · Theater De Lievekamp
Raadhuislaan 14, 5341 GM, Oss, Netherlands

DWG HL · SCALE 1:125 · metric · PRINT AT 100%
Drawn HitLight
Generated from the saved show
SOURCE 588d918aee34

SYMBOL LEGEND

2 TYPES · 67 FIXTURES · COLOUR BY TYPE



HitLight placeholder Visual substitute · Basic Conventional

PAR Light · Default · 1 ch · category symbol

63 physical · 63 plotted

0 disabled · 0 unplaced



Robe Lighting Robin T10 Profile

Profile Spot · Mode 3 - 16-bit RGBAL · 22 ch · category symbol

4 physical · 4 plotted

0 disabled · 0 unplaced

HitLight

Theater De Lievekamp · Main room

SYMBOL LEGEND · Main room

HitLight · Theater De Lievekamp

Raadhuislaan 14, 5341 GM, Oss, Netherlands

DWG HL · METRIC

Drawn HitLight

Generated from the saved show

SOURCE 588d918aee34

GENERAL NOTES

1. Source-based lighting plan. Confirm the current rig with the venue.
2. PARTIAL: included fixtures are not a full physical-unit census.
3. DMX PATCH WITHHELD: provisional or unchecked addresses are not published.
4. The reconstruction retains its documented coverage and geometry assumptions; confirm the current setup with the venue.

HitLight

DMX PATCH

67 FIXTURES · 0 UNIVERSES

Fixture / name	Manufacturer / model	Mode	Ch	DMX	Range	Position / mount	Status / notes
UNPATCHED / INVALID							
F001 · PLACEHOLDER · ADB Warp750...	HitLight placeholder / Visual substitute ...	Default	1	WITHHELD	TBC	UNPLACED	Enabled
F002 · PLACEHOLDER · ADB Warp750...	HitLight placeholder / Visual substitute ...	Default	1	WITHHELD	TBC	UNPLACED	Enabled
F003 · PLACEHOLDER · ADB Warp750...	HitLight placeholder / Visual substitute ...	Default	1	WITHHELD	TBC	UNPLACED	Enabled
F004 · PLACEHOLDER · ADB Warp750...	HitLight placeholder / Visual substitute ...	Default	1	WITHHELD	TBC	UNPLACED	Enabled
F005 · PLACEHOLDER · ADB Warp750...	HitLight placeholder / Visual substitute ...	Default	1	WITHHELD	TBC	UNPLACED	Enabled
F006 · PLACEHOLDER · ADB Warp750...	HitLight placeholder / Visual substitute ...	Default	1	WITHHELD	TBC	UNPLACED	Enabled
F007 · PLACEHOLDER · ADB Warp750...	HitLight placeholder / Visual substitute ...	Default	1	WITHHELD	TBC	UNPLACED	Enabled
F008 · PLACEHOLDER · ADB Warp750...	HitLight placeholder / Visual substitute ...	Default	1	WITHHELD	TBC	UNPLACED	Enabled
F009 · PLACEHOLDER · PC2kW no bar...	HitLight placeholder / Visual substitute ...	Default	1	WITHHELD	TBC	UNPLACED	Enabled
F010 · PLACEHOLDER · PC2kW no bar...	HitLight placeholder / Visual substitute ...	Default	1	WITHHELD	TBC	UNPLACED	Enabled
F011 · PLACEHOLDER · PC2kW no bar...	HitLight placeholder / Visual substitute ...	Default	1	WITHHELD	TBC	UNPLACED	Enabled
F012 · PLACEHOLDER · PC2kW no bar...	HitLight placeholder / Visual substitute ...	Default	1	WITHHELD	TBC	UNPLACED	Enabled
F013 · PLACEHOLDER · PC2kW no bar...	HitLight placeholder / Visual substitute ...	Default	1	WITHHELD	TBC	UNPLACED	Enabled
F014 · PLACEHOLDER · PC2kW no bar...	HitLight placeholder / Visual substitute ...	Default	1	WITHHELD	TBC	UNPLACED	Enabled
F015 · PLACEHOLDER · PC2kW no bar...	HitLight placeholder / Visual substitute ...	Default	1	WITHHELD	TBC	UNPLACED	Enabled
F016 · PLACEHOLDER · PC2kW no bar...	HitLight placeholder / Visual substitute ...	Default	1	WITHHELD	TBC	UNPLACED	Enabled
F017 · PLACEHOLDER · PC2kW no bar...	HitLight placeholder / Visual substitute ...	Default	1	WITHHELD	TBC	UNPLACED	Enabled
F018 · PLACEHOLDER · PC2kW no bar...	HitLight placeholder / Visual substitute ...	Default	1	WITHHELD	TBC	UNPLACED	Enabled
F019 · PLACEHOLDER · PC2kW no bar...	HitLight placeholder / Visual substitute ...	Default	1	WITHHELD	TBC	UNPLACED	Enabled
F020 · PLACEHOLDER · PC2kW no bar...	HitLight placeholder / Visual substitute ...	Default	1	WITHHELD	TBC	UNPLACED	Enabled

No patched universes

Theater De Lievekamp · Main room

DMX PATCH · Main room

HitLight · Theater De Lievekamp

Raadhuislaan 14, 5341 GM, Oss, Netherlands

DWG HL · METRIC

Drawn HitLight

Generated from the saved show

SOURCE 588d918aee34

DMX PATCH · CONTINUED

67 FIXTURES · 0 UNIVERSES

Fixture / name	Manufacturer / model	Mode	Ch	DMX	Range	Position / mount	Status / notes
UNPATCHED / INVALID							
F021 · PLACEHOLDER · PC2kW no bar...	HitLight placeholder / Visual substitute ...	Default	1	WITHHELD	TBC	UNPLACED	Enabled
F022 · PLACEHOLDER · PC2kW no bar...	HitLight placeholder / Visual substitute ...	Default	1	WITHHELD	TBC	UNPLACED	Enabled
F023 · PLACEHOLDER · PC2kW no bar...	HitLight placeholder / Visual substitute ...	Default	1	WITHHELD	TBC	UNPLACED	Enabled
F024 · PLACEHOLDER · PC2kW no bar...	HitLight placeholder / Visual substitute ...	Default	1	WITHHELD	TBC	UNPLACED	Enabled
F025 · PLACEHOLDER · PC2kW no bar...	HitLight placeholder / Visual substitute ...	Default	1	WITHHELD	TBC	UNPLACED	Enabled
F026 · PLACEHOLDER · PC2kW no bar...	HitLight placeholder / Visual substitute ...	Default	1	WITHHELD	TBC	UNPLACED	Enabled
F027 · PLACEHOLDER · Profile1kW u...	HitLight placeholder / Visual substitute ...	Default	1	WITHHELD	TBC	UNPLACED	Enabled
F028 · PLACEHOLDER · Profile1kW u...	HitLight placeholder / Visual substitute ...	Default	1	WITHHELD	TBC	UNPLACED	Enabled
F029 · PLACEHOLDER · Profile1kW u...	HitLight placeholder / Visual substitute ...	Default	1	WITHHELD	TBC	UNPLACED	Enabled
F030 · PLACEHOLDER · Profile1kW u...	HitLight placeholder / Visual substitute ...	Default	1	WITHHELD	TBC	UNPLACED	Enabled
F031 · PLACEHOLDER · Profile1kW u...	HitLight placeholder / Visual substitute ...	Default	1	WITHHELD	TBC	UNPLACED	Enabled
F032 · PLACEHOLDER · Profile1kW u...	HitLight placeholder / Visual substitute ...	Default	1	WITHHELD	TBC	UNPLACED	Enabled
F033 · PLACEHOLDER · Profile1kW u...	HitLight placeholder / Visual substitute ...	Default	1	WITHHELD	TBC	UNPLACED	Enabled
F034 · PLACEHOLDER · Profile1kW u...	HitLight placeholder / Visual substitute ...	Default	1	WITHHELD	TBC	UNPLACED	Enabled
F035 · PLACEHOLDER · Profile1kW u...	HitLight placeholder / Visual substitute ...	Default	1	WITHHELD	TBC	UNPLACED	Enabled
F036 · PLACEHOLDER · Profile1kW u...	HitLight placeholder / Visual substitute ...	Default	1	WITHHELD	TBC	UNPLACED	Enabled
F037 · PLACEHOLDER · Profile1kW u...	HitLight placeholder / Visual substitute ...	Default	1	WITHHELD	TBC	UNPLACED	Enabled
F038 · PLACEHOLDER · Profile2kW u...	HitLight placeholder / Visual substitute ...	Default	1	WITHHELD	TBC	UNPLACED	Enabled
F039 · PLACEHOLDER · Profile2kW u...	HitLight placeholder / Visual substitute ...	Default	1	WITHHELD	TBC	UNPLACED	Enabled
F040 · PLACEHOLDER · Profile2kW u...	HitLight placeholder / Visual substitute ...	Default	1	WITHHELD	TBC	UNPLACED	Enabled

No patched universes

Theater De Lievekamp · Main room

DMX PATCH · Main room

HitLight · Theater De Lievekamp

Raadhuislaan 14, 5341 GM, Oss, Netherlands

DWG HL · METRIC

Drawn HitLight

Generated from the saved show

SOURCE 588d918aee34

DMX PATCH · CONTINUED

67 FIXTURES · 0 UNIVERSES

Fixture / name	Manufacturer / model	Mode	Ch	DMX	Range	Position / mount	Status / notes
UNPATCHED / INVALID							
F041 · PLACEHOLDER · Profile2kW u...	HitLight placeholder / Visual substitute ...	Default	1	WITHHELD	TBC	UNPLACED	Enabled
F042 · PLACEHOLDER · Profile2kW u...	HitLight placeholder / Visual substitute ...	Default	1	WITHHELD	TBC	UNPLACED	Enabled
F043 · PLACEHOLDER · Profile2kW u...	HitLight placeholder / Visual substitute ...	Default	1	WITHHELD	TBC	UNPLACED	Enabled
F044 · PLACEHOLDER · Profile2kW u...	HitLight placeholder / Visual substitute ...	Default	1	WITHHELD	TBC	UNPLACED	Enabled
F045 · PLACEHOLDER · Profile2kW u...	HitLight placeholder / Visual substitute ...	Default	1	WITHHELD	TBC	UNPLACED	Enabled
F046 · PLACEHOLDER · Profile2kW u...	HitLight placeholder / Visual substitute ...	Default	1	WITHHELD	TBC	UNPLACED	Enabled
F047 · PLACEHOLDER · Profile2kW u...	HitLight placeholder / Visual substitute ...	Default	1	WITHHELD	TBC	UNPLACED	Enabled
F048 · PLACEHOLDER · Profile2kW u...	HitLight placeholder / Visual substitute ...	Default	1	WITHHELD	TBC	UNPLACED	Enabled
F049 · PLACEHOLDER · Profile2kW u...	HitLight placeholder / Visual substitute ...	Default	1	WITHHELD	TBC	UNPLACED	Enabled
F050 · PLACEHOLDER · Profile2kW u...	HitLight placeholder / Visual substitute ...	Default	1	WITHHELD	TBC	UNPLACED	Enabled
F051 · PLACEHOLDER · Profile2kW u...	HitLight placeholder / Visual substitute ...	Default	1	WITHHELD	TBC	UNPLACED	Enabled
F052 · PLACEHOLDER · Profile2kW u...	HitLight placeholder / Visual substitute ...	Default	1	WITHHELD	TBC	UNPLACED	Enabled
F053 · PLACEHOLDER · Profile2kW u...	HitLight placeholder / Visual substitute ...	Default	1	WITHHELD	TBC	UNPLACED	Enabled
F054 · PLACEHOLDER · Profile2kW u...	HitLight placeholder / Visual substitute ...	Default	1	WITHHELD	TBC	UNPLACED	Enabled
F055 · PLACEHOLDER · Profile2kW u...	HitLight placeholder / Visual substitute ...	Default	1	WITHHELD	TBC	UNPLACED	Enabled
F056 · PLACEHOLDER · Profile2kW u...	HitLight placeholder / Visual substitute ...	Default	1	WITHHELD	TBC	UNPLACED	Enabled
F057 · PLACEHOLDER · Profile2kW u...	HitLight placeholder / Visual substitute ...	Default	1	WITHHELD	TBC	UNPLACED	Enabled
F058 · PLACEHOLDER · Profile2kW u...	HitLight placeholder / Visual substitute ...	Default	1	WITHHELD	TBC	UNPLACED	Enabled
F059 · PLACEHOLDER · Profile2kW u...	HitLight placeholder / Visual substitute ...	Default	1	WITHHELD	TBC	UNPLACED	Enabled
F060 · PLACEHOLDER · Profile2kW u...	HitLight placeholder / Visual substitute ...	Default	1	WITHHELD	TBC	UNPLACED	Enabled

No patched universes

Theater De Lievekamp · Main room

DMX PATCH · Main room

HitLight · Theater De Lievekamp

Raadhuislaan 14, 5341 GM, Oss, Netherlands

DWG HL · METRIC

Drawn HitLight

Generated from the saved show

SOURCE 588d918aee34

DMX PATCH · CONTINUED

Fixture / name	Manufacturer / model	Mode	Ch	DMX	Range	Position / mount	Status / notes
UNPATCHED / INVALID							
F061 · PLACEHOLDER · Profile2kW u...	HitLight placeholder / Visual substitute ...	Default	1	WITHHELD	TBC	UNPLACED	Enabled
F062 · PLACEHOLDER · RobertJuliat...	HitLight placeholder / Visual substitute ...	Default	1	WITHHELD	TBC	UNPLACED	Enabled
F063 · PLACEHOLDER · RobertJuliat...	HitLight placeholder / Visual substitute ...	Default	1	WITHHELD	TBC	UNPLACED	Enabled
F064 · RobeRobinT10Profile · 71	Robe Lighting / Robin T10 Profile	Mode 3 - 16-bit RGBAL	22	WITHHELD	TBC	UNPLACED	Enabled
F065 · RobeRobinT10Profile · 72	Robe Lighting / Robin T10 Profile	Mode 3 - 16-bit RGBAL	22	WITHHELD	TBC	UNPLACED	Enabled
F066 · RobeRobinT10Profile · 73	Robe Lighting / Robin T10 Profile	Mode 3 - 16-bit RGBAL	22	WITHHELD	TBC	UNPLACED	Enabled
F067 · RobeRobinT10Profile · 74	Robe Lighting / Robin T10 Profile	Mode 3 - 16-bit RGBAL	22	WITHHELD	TBC	UNPLACED	Enabled

No patched universes

HitLight

Theater De Lievekamp · Main room

DMX PATCH · Main room

HitLight · Theater De Lievekamp

Raadhuislaan 14, 5341 GM, Oss, Netherlands

DWG HL · METRIC

Drawn HitLight

Generated from the saved show

SOURCE 588d918aee34

VALIDATION APPENDIX

WARNING · PATCH_WITHHELD

DMX patch facts are withheld pending source verification. This planning document cannot be used for hardware output.

Objects: — · Remediation: correct the saved show data and regenerate.

ERROR · STAGE_DIMENSIONS_UNCONFIRMED

Confirm the stage dimensions before producing a final technical document.

Objects: D514A8CA-B097-4FA4-B665-5FE1CAD3A750 · Remediation: correct the saved show data and regenerate.

WARNING · TITLE_METADATA_INCOMPLETE

Some professional title-block metadata is missing; the document will show an em dash.

Objects: 77ce29925ad4b837eb72bb6b · Remediation: correct the saved show data and regenerate.

HitLight

VENUE & DRAWING SOURCES

Theater De Lievekamp

Main room · House rig

Raadhuislaan 14, 5341 GM, Oss, NL

https://www.lievekamp.nl/over-ons/technische-informatie/

Sources checked 2026-10-23

Symbols: HitLight-owned category artwork. No manufacturer model geometry or original source pages included.

Source-based reconstruction. Confirm the current installation and equipment availability with the venue.

Scale, fixture positions, mounting heights and aiming may include estimates; this is not a rigging specification.

Provisional fixture matches are labelled as placeholders. The recorded subset is not a complete physical inventory.

DMX addresses are withheld from public plans until their exact source patch is reconciled.

The reconstruction retains its documented coverage and geometry assumptions; confirm the current setup with the venue.

Official venue information: https://www.lievekamp.nl/over-ons/technische-informatie/ · checked 2026-10-19

Physical venue location: https://www.lievekamp.nl/over-ons/theater-van-de-stad/contact/ · checked 2026-10-23

lichtplan-2026-gz2.pdf: https://www.lievekamp.nl/media/fuen4wfz/lichtplan-2026-gz2.pdf · checked 2026-10-19

technische_lijst_grotezaal_1-9-2026.pdf: https://www.lievekamp.nl/media/bpfc33i4/technische_lijst_grotezaal_1-9-2026.pdf · checked 2026-10-19

Public venue page: https://www.hitlight.app/venues/netherlands/theater-de-lievekamp-77ce2992

HitLight