
UPSTAGE

FIXTURE LEGEND

Visual
substitute · Basic Conventional
PAR Light · 6×

Visual
substitute · Basic Moving Head
Moving Head · 6×

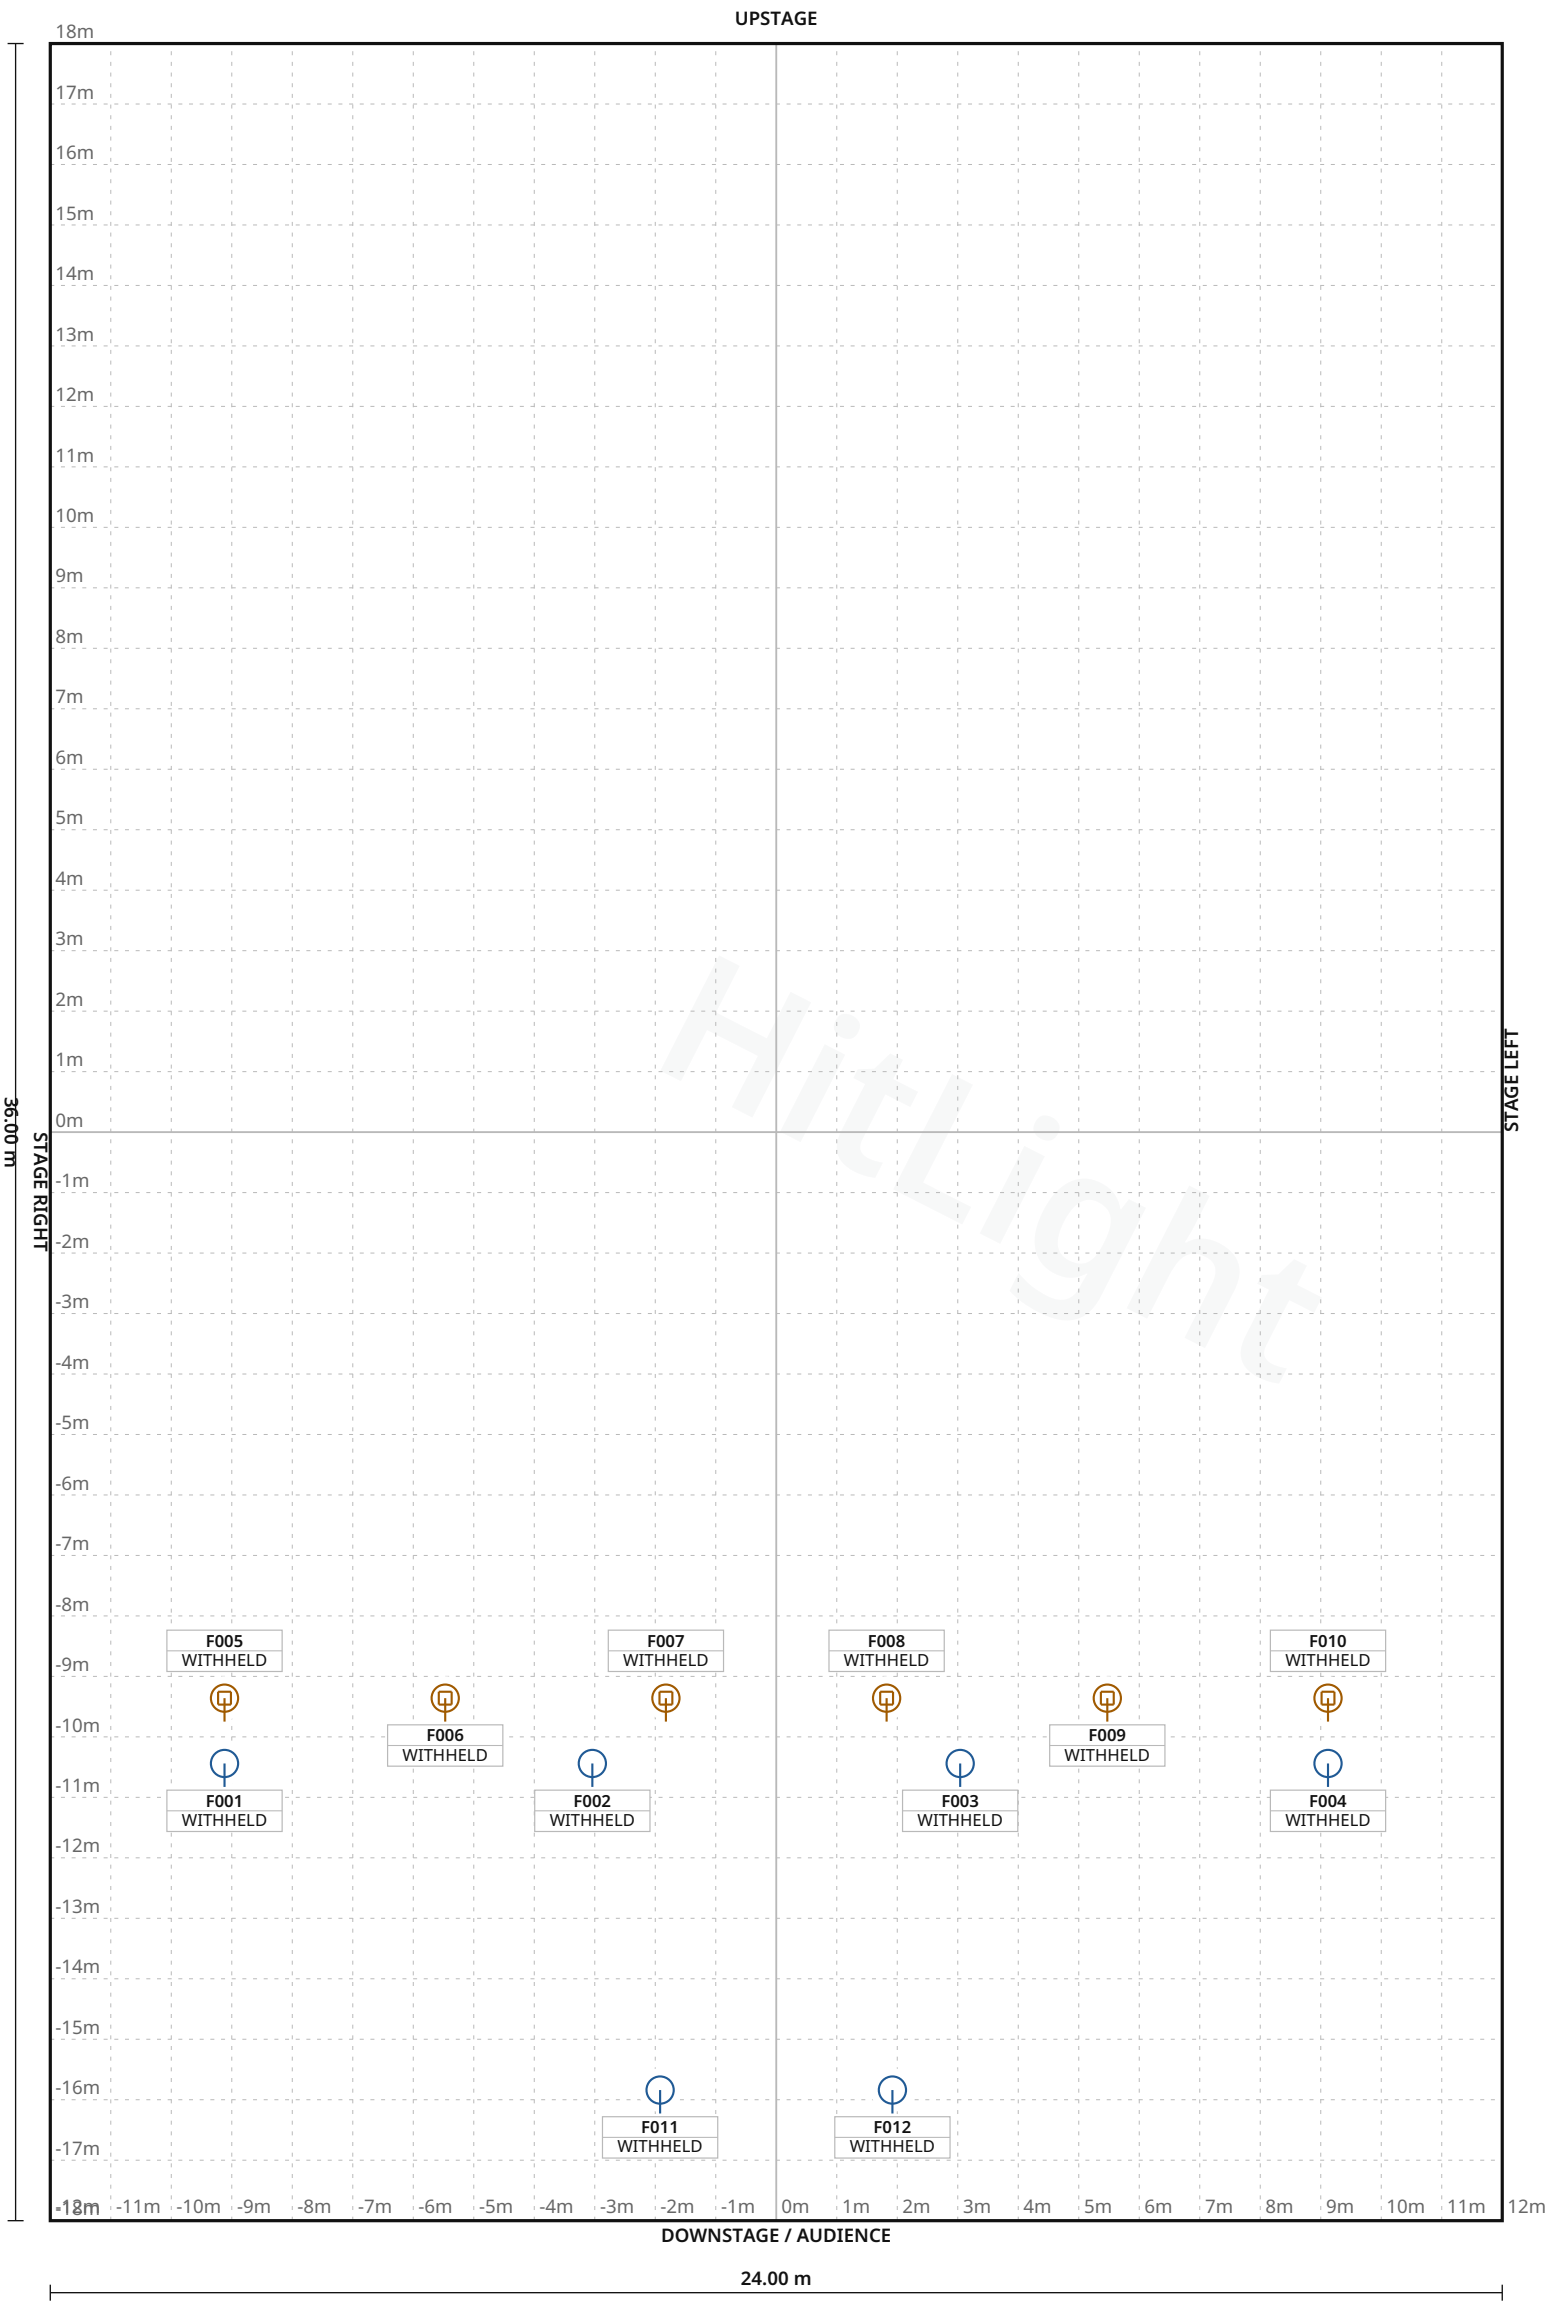

Hitlight

Stage 24.00 m W × 36.00 m D · Grid 1 m

KULTUR+KONGRESS ZENTRUM ROSENHEIM (KU'KO) · Documented rig · room assignment unverified

LIGHT PLOT · PLAN · Documented rig · room assignment unverified

HitLight · KULTUR+KONGRESS ZENTRUM ROSENHEIM (KU'KO)

Kufsteiner Str. 4, 83022, Rosenheim, Germany

DWG HL · SCALE 1:125 · metric · PRINT AT 100%

Drawn HitLight

Generated from the saved show

SOURCE 39887bb1b444

SYMBOL LEGEND

2 TYPES · 12 FIXTURES · COLOUR BY TYPE



HitLight placeholder Visual substitute · Basic Conventional

PAR Light · Default · 1 ch · category symbol

6 physical · 6 plotted

0 disabled · 0 unplaced



HitLight placeholder Visual substitute · Basic Moving Head

Moving Head · Mode 1 · 11 ch · category symbol

6 physical · 6 plotted

0 disabled · 0 unplaced

HitLight

KULTUR+KONGRESS ZENTRUM ROSENHEIM (KU'KO) · Documented rig · room assignment unverified

SYMBOL LEGEND · Documented rig · room assignment unverified

HitLight · KULTUR+KONGRESS ZENTRUM ROSENHEIM (KU'KO)

Kufsteiner Str. 4, 83022, Rosenheim, Germany

DWG HL · METRIC

Drawn HitLight

Generated from the saved show

SOURCE 39887bb1b444

GENERAL NOTES

1. Source-based lighting plan. Confirm the current rig with the venue.
2. PARTIAL: included fixtures are not a full physical-unit census.
3. DMX PATCH WITHHELD: provisional or unchecked addresses are not published.
4. The reconstruction retains its documented coverage and geometry assumptions; confirm the current setup with the venue.

HitLight

DMX PATCH

12 FIXTURES · 0 UNIVERSES

Fixture / name	Manufacturer / model	Mode	Ch	DMX	Range	Position / mount	Status / notes
UNPATCHED / INVALID							
F001 · PLACEHOLDER · Fresnel2kUns...	HitLight placeholder / Visual substitute ...	Default	1	WITHHELD	TBC	UNPLACED	Enabled
F002 · PLACEHOLDER · Fresnel2kUns...	HitLight placeholder / Visual substitute ...	Default	1	WITHHELD	TBC	UNPLACED	Enabled
F003 · PLACEHOLDER · Fresnel2kUns...	HitLight placeholder / Visual substitute ...	Default	1	WITHHELD	TBC	UNPLACED	Enabled
F004 · PLACEHOLDER · Fresnel2kUns...	HitLight placeholder / Visual substitute ...	Default	1	WITHHELD	TBC	UNPLACED	Enabled
F005 · PLACEHOLDER · JBLightingP1...	HitLight placeholder / Visual substitute ...	Mode 1	11	WITHHELD	TBC	UNPLACED	Enabled
F006 · PLACEHOLDER · JBLightingP1...	HitLight placeholder / Visual substitute ...	Mode 1	11	WITHHELD	TBC	UNPLACED	Enabled
F007 · PLACEHOLDER · JBLightingP1...	HitLight placeholder / Visual substitute ...	Mode 1	11	WITHHELD	TBC	UNPLACED	Enabled
F008 · PLACEHOLDER · JBLightingP1...	HitLight placeholder / Visual substitute ...	Mode 1	11	WITHHELD	TBC	UNPLACED	Enabled
F009 · PLACEHOLDER · JBLightingP1...	HitLight placeholder / Visual substitute ...	Mode 1	11	WITHHELD	TBC	UNPLACED	Enabled
F010 · PLACEHOLDER · JBLightingP1...	HitLight placeholder / Visual substitute ...	Mode 1	11	WITHHELD	TBC	UNPLACED	Enabled
F011 · PLACEHOLDER · RJVictorHMI ...	HitLight placeholder / Visual substitute ...	Default	1	WITHHELD	TBC	UNPLACED	Enabled
F012 · PLACEHOLDER · RJVictorHMI ...	HitLight placeholder / Visual substitute ...	Default	1	WITHHELD	TBC	UNPLACED	Enabled

No patched universes

KULTUR+KONGRESS ZENTRUM ROSENHEIM (KU'KO) · Documented rig · room assignment unverified

DMX PATCH · Documented rig · room assignment unverified

HitLight · KULTUR+KONGRESS ZENTRUM ROSENHEIM (KU'KO)

Kufsteiner Str. 4, 83022, Rosenheim, Germany

DWG HL · METRIC

Drawn HitLight

Generated from the saved show

SOURCE 39887bb1b444

VALIDATION APPENDIX

WARNING · PATCH_WITHHELD

DMX patch facts are withheld pending source verification. This planning document cannot be used for hardware output.

Objects: — · Remediation: correct the saved show data and regenerate.

ERROR · STAGE_DIMENSIONS_UNCONFIRMED

Confirm the stage dimensions before producing a final technical document.

Objects: 62C61E0F-20D2-4A5F-8232-E448B9544477 · Remediation: correct the saved show data and regenerate.

WARNING · TITLE_METADATA_INCOMPLETE

Some professional title-block metadata is missing; the document will show an em dash.

Objects: 7856db42e7b107eafb7482e2 · Remediation: correct the saved show data and regenerate.

HitLight

VENUE & DRAWING SOURCES

KULTUR+KONGRESS ZENTRUM ROSENHEIM (KU'KO)

Documented rig · room assignment unverified · Unverified source documents

Kufsteiner Str. 4, 83022, Rosenheim, DE

https://www.kuko.de/

Sources checked 2026-10-23

Symbols: HitLight-owned category artwork. No manufacturer model geometry or original source pages included.

Source-based reconstruction. Confirm the current installation and equipment availability with the venue.

Scale, fixture positions, mounting heights and aiming may include estimates; this is not a rigging specification.

Provisional fixture matches are labelled as placeholders. The recorded subset is not a complete physical inventory.

DMX addresses are withheld from public plans until their exact source patch is reconciled.

The reconstruction retains its documented coverage and geometry assumptions; confirm the current setup with the venue.

Official venue information: https://www.kuko.de/ · checked 2026-10-19

Physical venue location: https://www.kuko.de/kontakt · checked 2026-10-23

Technik_Buehnendaten.pdf: https://www.kuko.de/fileadmin/filedownloads/Kuko_Downloads/02_Technik/Technik_Buehnendaten.pdf · checked 2026-10-19

Preisliste_Technik_Personal_etc._ab_01.01.2026-30.06.2026.pdf: https://www.kuko.de/fileadmin/filedownloads/Kuko_Downloads/03_Infos_und_Kontakte/Preisliste_Technik_Personal_etc._ab_01.01.2026-30.06.2026.pdf · checked 2026-10-19

Venue technical reference: https://www.kuko.de/fileadmin/filedownloads/Kuko_Downloads/02_Technik/Saal_Bayern_Grundriss_Buehne_Masse.pdf · checked 2026-10-19

Public venue page: https://www.hitlight.app/venues/germany/kultur-kongress-zentrum-rosenheim-ku-ko-7856db42

Hitlight