
UPSTAGE ↑

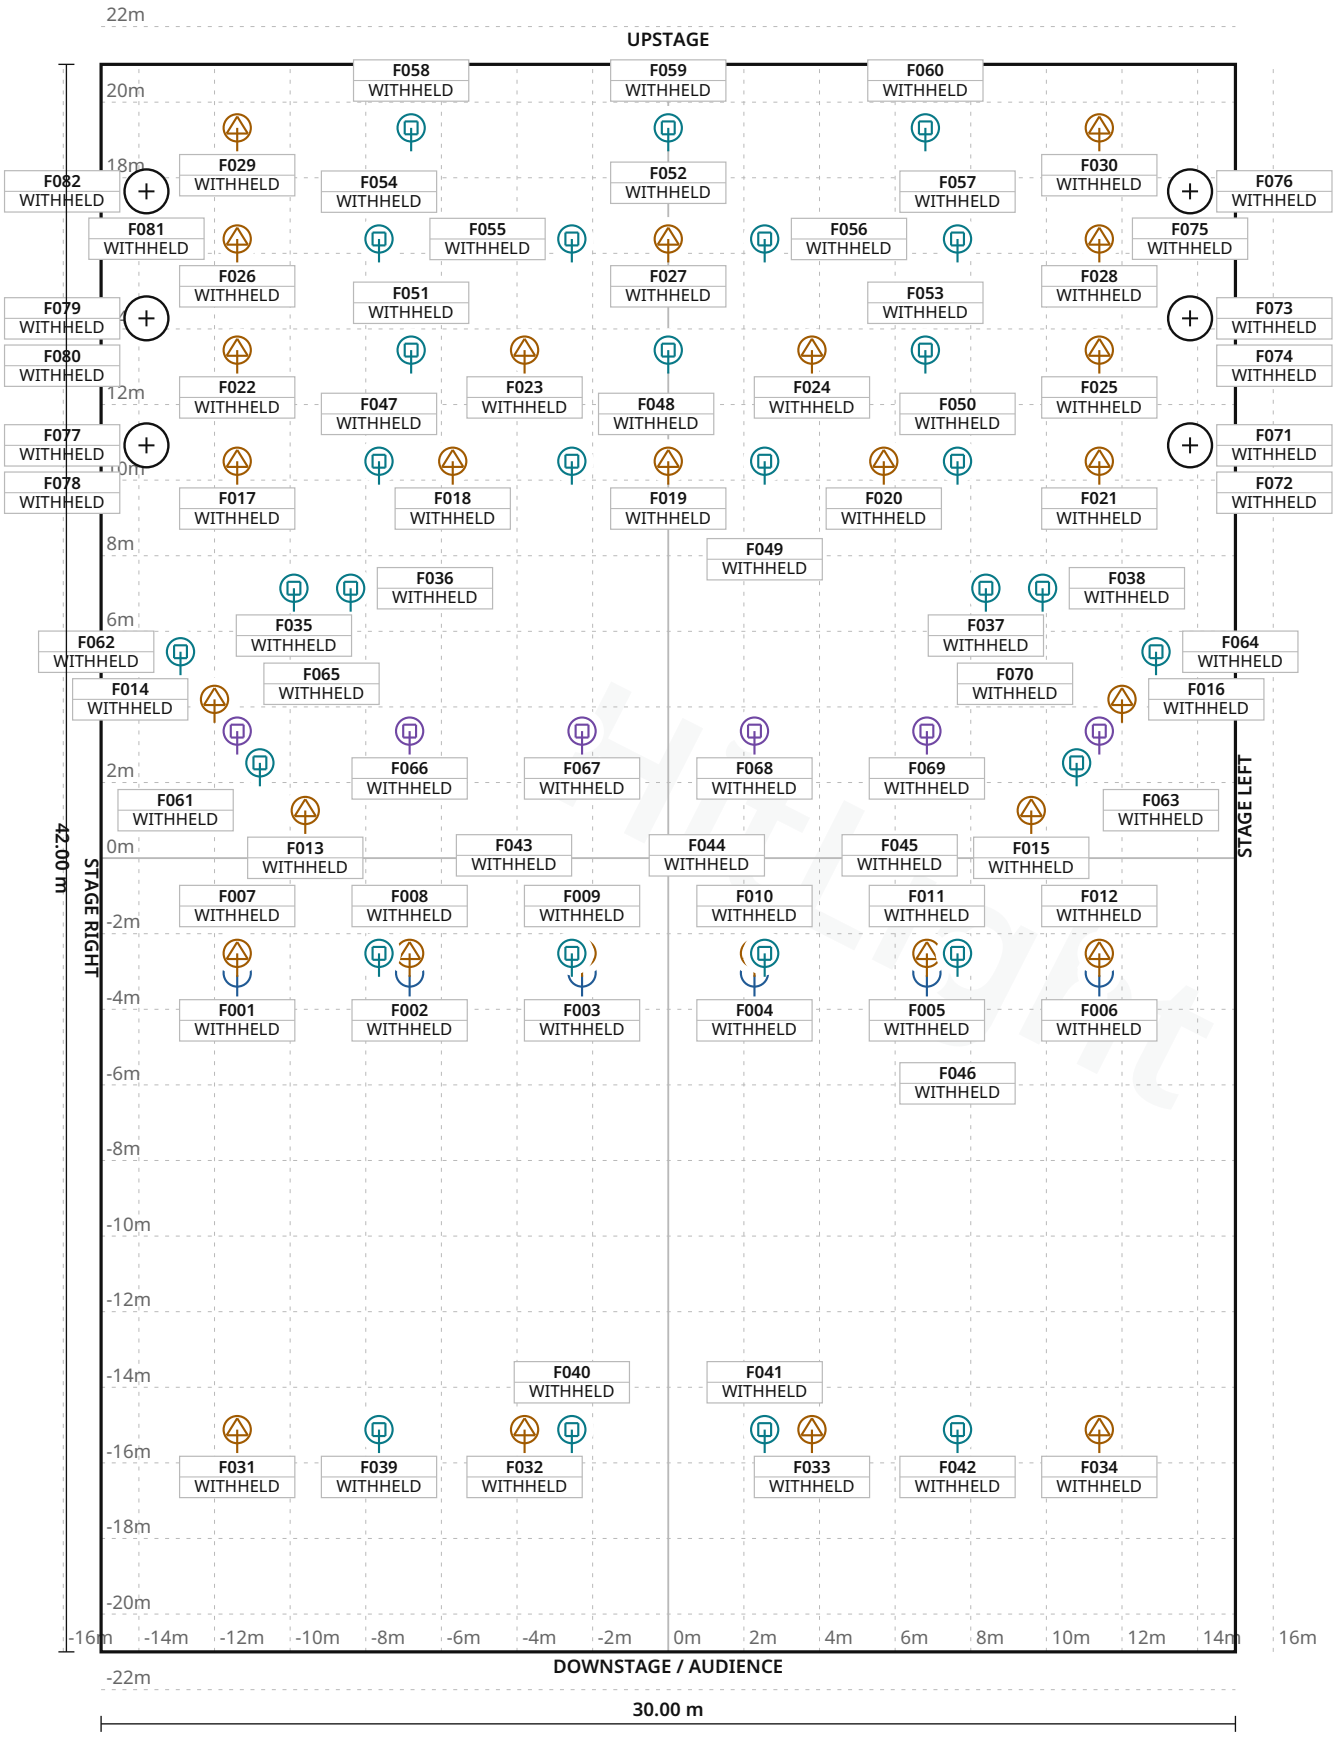

FIXTURE LEGEND

- **Strike 4** — PAR Light · 6×
- **Artiste Picasso** — Profile Spot · 28×
- **Visual** substitute · Basic LED PAR RGBDim — PAR Light · 12×
- **Visual** substitute · Basic Moving Head — Moving Head · 6×
- **MAC Quantum Wash** — Moving Head · 30×

Stage 30.00 m W × 42.00 m D · Grid 1 m

Sporting Monte-Carlo – Salle des Étoiles · Salle des Étoiles

LIGHT PLOT · PLAN · Salle des Étoiles

HitLight · Sporting Monte-Carlo – Salle des Étoiles
26 avenue Princesse Grace, 98000, Monaco, Monaco

DWG HL · SCALE 1:200 · metric · PRINT AT 100%
Drawn HitLight
Generated from the saved show
SOURCE 3a2f25baf047

SYMBOL LEGEND

5 TYPES · 82 FIXTURES · COLOUR BY TYPE



Chauvet Strike 4

PAR Light · 9CH · 9 ch · category symbol

6 physical · 6 plotted

0 disabled · 0 unplaced



Elation Artiste Picasso

Profile Spot · Extended Pan540 · 62 ch · category symbol

28 physical · 28 plotted

0 disabled · 0 unplaced



HitLight placeholder Visual substitute · Basic LED PAR RGBDim

PAR Light · Standard mode · 4 ch · category symbol

12 physical · 12 plotted

0 disabled · 0 unplaced



HitLight placeholder Visual substitute · Basic Moving Head

Moving Head · Mode 1 · 11 ch · category symbol

6 physical · 6 plotted

0 disabled · 0 unplaced



Martin Professional MAC Quantum Wash

Moving Head · Extended · 33 ch · category symbol

30 physical · 30 plotted

0 disabled · 0 unplaced

Sporting Monte-Carlo – Salle des Étoiles · Salle des Étoiles

SYMBOL LEGEND · Salle des Étoiles

HitLight · Sporting Monte-Carlo – Salle des Étoiles

26 avenue Princesse Grace, 98000, Monaco, Monaco

DWG HL · METRIC

Drawn HitLight

Generated from the saved show

SOURCE 3a2f25baf047

GENERAL NOTES

1. Source-based lighting plan. Confirm the current rig with the venue.
2. PARTIAL: included fixtures are not a full physical-unit census.
3. DMX PATCH WITHHELD: provisional or unchecked addresses are not published.
4. The reconstruction retains its documented coverage and geometry assumptions; confirm the current setup with the venue.

HitLight

DMX PATCH

82 FIXTURES · 0 UNIVERSES

Fixture / name	Manufacturer / model	Mode	Ch	DMX	Range	Position / mount	Status / notes
UNPATCHED / INVALID							
F001 · ChauvetStrike4 · arc-1	Chauvet / Strike 4	9CH	9	WITHHELD	TBC	UNPLACED	Enabled
F002 · ChauvetStrike4 · arc-2	Chauvet / Strike 4	9CH	9	WITHHELD	TBC	UNPLACED	Enabled
F003 · ChauvetStrike4 · arc-3	Chauvet / Strike 4	9CH	9	WITHHELD	TBC	UNPLACED	Enabled
F004 · ChauvetStrike4 · arc-4	Chauvet / Strike 4	9CH	9	WITHHELD	TBC	UNPLACED	Enabled
F005 · ChauvetStrike4 · arc-5	Chauvet / Strike 4	9CH	9	WITHHELD	TBC	UNPLACED	Enabled
F006 · ChauvetStrike4 · arc-6	Chauvet / Strike 4	9CH	9	WITHHELD	TBC	UNPLACED	Enabled
F007 · ElationArtistePicasso · 11	Elation / Artiste Picasso	Extended Pan540	62	WITHHELD	TBC	UNPLACED	Enabled
F008 · ElationArtistePicasso · 12	Elation / Artiste Picasso	Extended Pan540	62	WITHHELD	TBC	UNPLACED	Enabled
F009 · ElationArtistePicasso · 13	Elation / Artiste Picasso	Extended Pan540	62	WITHHELD	TBC	UNPLACED	Enabled
F010 · ElationArtistePicasso · 14	Elation / Artiste Picasso	Extended Pan540	62	WITHHELD	TBC	UNPLACED	Enabled
F011 · ElationArtistePicasso · 15	Elation / Artiste Picasso	Extended Pan540	62	WITHHELD	TBC	UNPLACED	Enabled
F012 · ElationArtistePicasso · 16	Elation / Artiste Picasso	Extended Pan540	62	WITHHELD	TBC	UNPLACED	Enabled
F013 · ElationArtistePicasso · 21	Elation / Artiste Picasso	Extended Pan540	62	WITHHELD	TBC	UNPLACED	Enabled
F014 · ElationArtistePicasso · 22	Elation / Artiste Picasso	Extended Pan540	62	WITHHELD	TBC	UNPLACED	Enabled
F015 · ElationArtistePicasso · 23	Elation / Artiste Picasso	Extended Pan540	62	WITHHELD	TBC	UNPLACED	Enabled
F016 · ElationArtistePicasso · 24	Elation / Artiste Picasso	Extended Pan540	62	WITHHELD	TBC	UNPLACED	Enabled
F017 · ElationArtistePicasso · 31	Elation / Artiste Picasso	Extended Pan540	62	WITHHELD	TBC	UNPLACED	Enabled
F018 · ElationArtistePicasso · 32	Elation / Artiste Picasso	Extended Pan540	62	WITHHELD	TBC	UNPLACED	Enabled
F019 · ElationArtistePicasso · 33	Elation / Artiste Picasso	Extended Pan540	62	WITHHELD	TBC	UNPLACED	Enabled
F020 · ElationArtistePicasso · 34	Elation / Artiste Picasso	Extended Pan540	62	WITHHELD	TBC	UNPLACED	Enabled

No patched universes

Sporting Monte-Carlo – Salle des Étoiles · Salle des Étoiles

DMX PATCH · Salle des Étoiles

HitLight · Sporting Monte-Carlo – Salle des Étoiles

26 avenue Princesse Grace, 98000, Monaco, Monaco

DWG HL · METRIC

Drawn HitLight

Generated from the saved show

SOURCE 3a2f25baf047

Fixture / name	Manufacturer / model	Mode	Ch	DMX	Range	Position / mount	Status / notes
UNPATCHED / INVALID							
F021 · ElationArtistePicasso · 35	Elation / Artiste Picasso	Extended Pan540	62	WITHHELD	TBC	UNPLACED	Enabled
F022 · ElationArtistePicasso · 41	Elation / Artiste Picasso	Extended Pan540	62	WITHHELD	TBC	UNPLACED	Enabled
F023 · ElationArtistePicasso · 42	Elation / Artiste Picasso	Extended Pan540	62	WITHHELD	TBC	UNPLACED	Enabled
F024 · ElationArtistePicasso · 43	Elation / Artiste Picasso	Extended Pan540	62	WITHHELD	TBC	UNPLACED	Enabled
F025 · ElationArtistePicasso · 44	Elation / Artiste Picasso	Extended Pan540	62	WITHHELD	TBC	UNPLACED	Enabled
F026 · ElationArtistePicasso · 51	Elation / Artiste Picasso	Extended Pan540	62	WITHHELD	TBC	UNPLACED	Enabled
F027 · ElationArtistePicasso · 52	Elation / Artiste Picasso	Extended Pan540	62	WITHHELD	TBC	UNPLACED	Enabled
F028 · ElationArtistePicasso · 53	Elation / Artiste Picasso	Extended Pan540	62	WITHHELD	TBC	UNPLACED	Enabled
F029 · ElationArtistePicasso · 61	Elation / Artiste Picasso	Extended Pan540	62	WITHHELD	TBC	UNPLACED	Enabled
F030 · ElationArtistePicasso · 62	Elation / Artiste Picasso	Extended Pan540	62	WITHHELD	TBC	UNPLACED	Enabled
F031 · ElationArtistePicasso · 71	Elation / Artiste Picasso	Extended Pan540	62	WITHHELD	TBC	UNPLACED	Enabled
F032 · ElationArtistePicasso · 72	Elation / Artiste Picasso	Extended Pan540	62	WITHHELD	TBC	UNPLACED	Enabled
F033 · ElationArtistePicasso · 73	Elation / Artiste Picasso	Extended Pan540	62	WITHHELD	TBC	UNPLACED	Enabled
F034 · ElationArtistePicasso · 74	Elation / Artiste Picasso	Extended Pan540	62	WITHHELD	TBC	UNPLACED	Enabled
F035 · MartinMACQuantumWash · flo…	Martin Professional / MAC Quantum Wash	Extended	33	WITHHELD	TBC	UNPLACED	Enabled
F036 · MartinMACQuantumWash · flo…	Martin Professional / MAC Quantum Wash	Extended	33	WITHHELD	TBC	UNPLACED	Enabled
F037 · MartinMACQuantumWash · flo…	Martin Professional / MAC Quantum Wash	Extended	33	WITHHELD	TBC	UNPLACED	Enabled
F038 · MartinMACQuantumWash · flo…	Martin Professional / MAC Quantum Wash	Extended	33	WITHHELD	TBC	UNPLACED	Enabled
F039 · MartinMACQuantumWash · m…	Martin Professional / MAC Quantum Wash	Extended	33	WITHHELD	TBC	UNPLACED	Enabled
F040 · MartinMACQuantumWash · m…	Martin Professional / MAC Quantum Wash	Extended	33	WITHHELD	TBC	UNPLACED	Enabled

No patched universes

Sporting Monte-Carlo – Salle des Étoiles · Salle des Étoiles

DMX PATCH · Salle des Étoiles

HitLight · Sporting Monte-Carlo – Salle des Étoiles

26 avenue Princesse Grace, 98000, Monaco, Monaco

DWG HL · METRIC

Drawn HitLight

Generated from the saved show

SOURCE 3a2f25baf047

DMX PATCH · CONTINUED

82 FIXTURES · 0 UNIVERSES

Fixture / name	Manufacturer / model	Mode	Ch	DMX	Range	Position / mount	Status / notes
UNPATCHED / INVALID							
F041 · MartinMACQuantumWash · m…	Martin Professional / MAC Quantum Wash	Extended	33	WITHHELD	TBC	UNPLACED	Enabled
F042 · MartinMACQuantumWash · m…	Martin Professional / MAC Quantum Wash	Extended	33	WITHHELD	TBC	UNPLACED	Enabled
F043 · MartinMACQuantumWash · m…	Martin Professional / MAC Quantum Wash	Extended	33	WITHHELD	TBC	UNPLACED	Enabled
F044 · MartinMACQuantumWash · m…	Martin Professional / MAC Quantum Wash	Extended	33	WITHHELD	TBC	UNPLACED	Enabled
F045 · MartinMACQuantumWash · m…	Martin Professional / MAC Quantum Wash	Extended	33	WITHHELD	TBC	UNPLACED	Enabled
F046 · MartinMACQuantumWash · m…	Martin Professional / MAC Quantum Wash	Extended	33	WITHHELD	TBC	UNPLACED	Enabled
F047 · MartinMACQuantumWash · m…	Martin Professional / MAC Quantum Wash	Extended	33	WITHHELD	TBC	UNPLACED	Enabled
F048 · MartinMACQuantumWash · m…	Martin Professional / MAC Quantum Wash	Extended	33	WITHHELD	TBC	UNPLACED	Enabled
F049 · MartinMACQuantumWash · m…	Martin Professional / MAC Quantum Wash	Extended	33	WITHHELD	TBC	UNPLACED	Enabled
F050 · MartinMACQuantumWash · m…	Martin Professional / MAC Quantum Wash	Extended	33	WITHHELD	TBC	UNPLACED	Enabled
F051 · MartinMACQuantumWash · m…	Martin Professional / MAC Quantum Wash	Extended	33	WITHHELD	TBC	UNPLACED	Enabled
F052 · MartinMACQuantumWash · m…	Martin Professional / MAC Quantum Wash	Extended	33	WITHHELD	TBC	UNPLACED	Enabled
F053 · MartinMACQuantumWash · m…	Martin Professional / MAC Quantum Wash	Extended	33	WITHHELD	TBC	UNPLACED	Enabled
F054 · MartinMACQuantumWash · m…	Martin Professional / MAC Quantum Wash	Extended	33	WITHHELD	TBC	UNPLACED	Enabled
F055 · MartinMACQuantumWash · m…	Martin Professional / MAC Quantum Wash	Extended	33	WITHHELD	TBC	UNPLACED	Enabled
F056 · MartinMACQuantumWash · m…	Martin Professional / MAC Quantum Wash	Extended	33	WITHHELD	TBC	UNPLACED	Enabled
F057 · MartinMACQuantumWash · m…	Martin Professional / MAC Quantum Wash	Extended	33	WITHHELD	TBC	UNPLACED	Enabled
F058 · MartinMACQuantumWash · m…	Martin Professional / MAC Quantum Wash	Extended	33	WITHHELD	TBC	UNPLACED	Enabled
F059 · MartinMACQuantumWash · m…	Martin Professional / MAC Quantum Wash	Extended	33	WITHHELD	TBC	UNPLACED	Enabled
F060 · MartinMACQuantumWash · m…	Martin Professional / MAC Quantum Wash	Extended	33	WITHHELD	TBC	UNPLACED	Enabled

No patched universes

Sporting Monte-Carlo – Salle des Étoiles · Salle des Étoiles

DMX PATCH · Salle des Étoiles

HitLight · Sporting Monte-Carlo – Salle des Étoiles

26 avenue Princesse Grace, 98000, Monaco, Monaco

DWG HL · METRIC

Drawn HitLight

Generated from the saved show

SOURCE 3a2f25baf047

Fixture / name	Manufacturer / model	Mode	Ch	DMX	Range	Position / mount	Status / notes
UNPATCHED / INVALID							
F061 · MartinMACQuantumWash · si...	Martin Professional / MAC Quantum Wash	Extended	33	WITHHELD	TBC	UNPLACED	Enabled
F062 · MartinMACQuantumWash · si...	Martin Professional / MAC Quantum Wash	Extended	33	WITHHELD	TBC	UNPLACED	Enabled
F063 · MartinMACQuantumWash · si...	Martin Professional / MAC Quantum Wash	Extended	33	WITHHELD	TBC	UNPLACED	Enabled
F064 · MartinMACQuantumWash · si...	Martin Professional / MAC Quantum Wash	Extended	33	WITHHELD	TBC	UNPLACED	Enabled
F065 · PLACEHOLDER · Casquettepro...	HitLight placeholder / Visual substitute ...	Mode 1	11	WITHHELD	TBC	UNPLACED	Enabled
F066 · PLACEHOLDER · Casquettepro...	HitLight placeholder / Visual substitute ...	Mode 1	11	WITHHELD	TBC	UNPLACED	Enabled
F067 · PLACEHOLDER · Casquettepro...	HitLight placeholder / Visual substitute ...	Mode 1	11	WITHHELD	TBC	UNPLACED	Enabled
F068 · PLACEHOLDER · Casquettepro...	HitLight placeholder / Visual substitute ...	Mode 1	11	WITHHELD	TBC	UNPLACED	Enabled
F069 · PLACEHOLDER · Casquettepro...	HitLight placeholder / Visual substitute ...	Mode 1	11	WITHHELD	TBC	UNPLACED	Enabled
F070 · PLACEHOLDER · Casquettepro...	HitLight placeholder / Visual substitute ...	Mode 1	11	WITHHELD	TBC	UNPLACED	Enabled
F071 · PLACEHOLDER · StarwayParko...	HitLight placeholder / Visual substitute ...	Standard mode	4	WITHHELD	TBC	UNPLACED	Enabled
F072 · PLACEHOLDER · StarwayParko...	HitLight placeholder / Visual substitute ...	Standard mode	4	WITHHELD	TBC	UNPLACED	Enabled
F073 · PLACEHOLDER · StarwayParko...	HitLight placeholder / Visual substitute ...	Standard mode	4	WITHHELD	TBC	UNPLACED	Enabled
F074 · PLACEHOLDER · StarwayParko...	HitLight placeholder / Visual substitute ...	Standard mode	4	WITHHELD	TBC	UNPLACED	Enabled
F075 · PLACEHOLDER · StarwayParko...	HitLight placeholder / Visual substitute ...	Standard mode	4	WITHHELD	TBC	UNPLACED	Enabled
F076 · PLACEHOLDER · StarwayParko...	HitLight placeholder / Visual substitute ...	Standard mode	4	WITHHELD	TBC	UNPLACED	Enabled
F077 · PLACEHOLDER · StarwayParko...	HitLight placeholder / Visual substitute ...	Standard mode	4	WITHHELD	TBC	UNPLACED	Enabled
F078 · PLACEHOLDER · StarwayParko...	HitLight placeholder / Visual substitute ...	Standard mode	4	WITHHELD	TBC	UNPLACED	Enabled
F079 · PLACEHOLDER · StarwayParko...	HitLight placeholder / Visual substitute ...	Standard mode	4	WITHHELD	TBC	UNPLACED	Enabled
F080 · PLACEHOLDER · StarwayParko...	HitLight placeholder / Visual substitute ...	Standard mode	4	WITHHELD	TBC	UNPLACED	Enabled

No patched universes

Sporting Monte-Carlo – Salle des Étoiles · Salle des Étoiles

DMX PATCH · Salle des Étoiles

HitLight · Sporting Monte-Carlo – Salle des Étoiles

26 avenue Princesse Grace, 98000, Monaco, Monaco

DWG HL · METRIC

Drawn HitLight

Generated from the saved show

SOURCE 3a2f25baf047

DMX PATCH · CONTINUED

82 FIXTURES · 0 UNIVERSES

Fixture / name	Manufacturer / model	Mode	Ch	DMX	Range	Position / mount	Status / notes
UNPATCHED / INVALID							
F081 · PLACEHOLDER · StarwayParko...	HitLight placeholder / Visual substitute ...	Standard mode	4	WITHHELD	TBC	UNPLACED	Enabled
F082 · PLACEHOLDER · StarwayParko...	HitLight placeholder / Visual substitute ...	Standard mode	4	WITHHELD	TBC	UNPLACED	Enabled

No patched universes

HitLight

VALIDATION APPENDIX

WARNING · PATCH_WITHHELD

DMX patch facts are withheld pending source verification. This planning document cannot be used for hardware output.

Objects: — · Remediation: correct the saved show data and regenerate.

ERROR · STAGE_DIMENSIONS_UNCONFIRMED

Confirm the stage dimensions before producing a final technical document.

Objects: E2EF5F93-9502-44B9-B250-2A523C85A8A6 · Remediation: correct the saved show data and regenerate.

WARNING · TITLE_METADATA_INCOMPLETE

Some professional title-block metadata is missing; the document will show an em dash.

Objects: 787dd8fe515d179cd201d03d · Remediation: correct the saved show data and regenerate.

HitLight

VENUE & DRAWING SOURCES

Sporting Monte-Carlo – Salle des Étoiles

Salle des Étoiles · Published Summer Festival technical setup; current rig unverified

26 avenue Princesse Grace, 98000, Monaco, MC

https://www.montecarlosbm.com/fr/spectacles-monaco/salle-des-etoiles-monte-carlo

Sources checked 2026-10-19

Symbols: HitLight-owned category artwork. No manufacturer model geometry or original source pages included.

Source-based reconstruction. Confirm the current installation and equipment availability with the venue.

Scale, fixture positions, mounting heights and aiming may include estimates; this is not a rigging specification.

Provisional fixture matches are labelled as placeholders. The recorded subset is not a complete physical inventory.

DMX addresses are withheld from public plans until their exact source patch is reconciled.

The reconstruction retains its documented coverage and geometry assumptions; confirm the current setup with the venue.

Official venue information:
https://www.montecarlosbm.com/fr/spectacles-monaco/salle-des-etoiles-monte-carlo · checked 2026-10-19

MCSF-2024-Technical-Rider-Light-Video.pdf: https://sporting360.montecarlosbm.com/ · checked 2026-10-19

Public venue page:
https://www.hitlight.app/venues/monaco/sporting-monte-carlo-salle-des-etoiles-787dd8fe

HitLight