
UPSTAGE ↑

**FIXTURE LEGEND**

**Visual**
substitute ·
Basic
Conventional
PAR Light · 108×

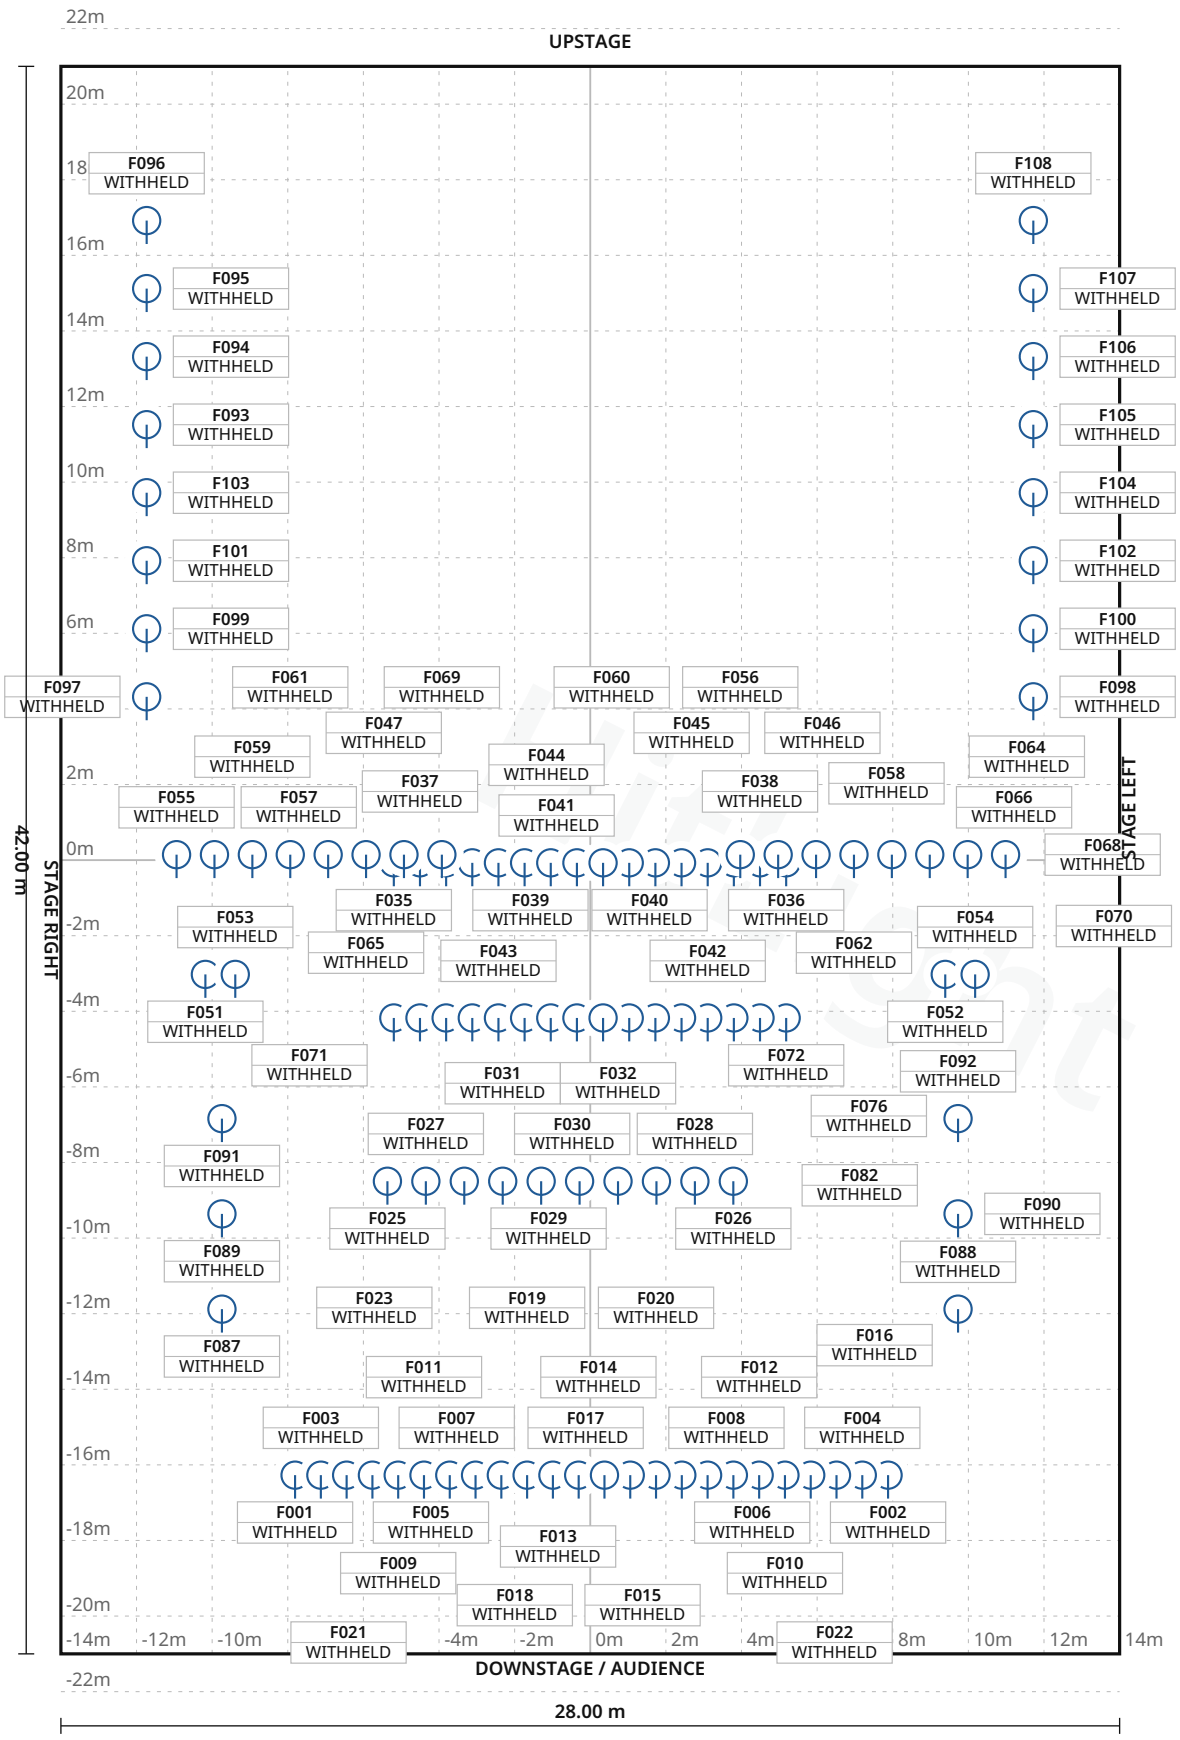


Stage 28.00 m W × 42.00 m D · Grid 1 m

20 fixture labels omitted in this view due to crowding · see DMX patch



## Flint · Main room

**LIGHT PLOT · PLAN · Main room**

HitLight · Flint

Coninckstraat 60, 3811 WK, Amersfoort, Netherlands

**DWG HL · SCALE 1:200 · metric · PRINT AT 100%**

Drawn HitLight

Generated from the saved show

SOURCE dc9f10776038

# SYMBOL LEGEND

1 TYPES · 108 FIXTURES · COLOUR BY TYPE



**HitLight placeholder Visual substitute · Basic Conventional**

PAR Light · Default · 1 ch · category symbol

**108 physical · 108 plotted**

0 disabled · 0 unplaced

HitLight



## Flint · Main room

**SYMBOL LEGEND · Main room**

HitLight · Flint

Coninckstraat 60, 3811 WK, Amersfoort, Netherlands

**DWG HL · METRIC**

Drawn HitLight

Generated from the saved show

SOURCE dc9f10776038

# GENERAL NOTES

1. Source-based lighting plan. Confirm the current rig with the venue.
2. PARTIAL: included fixtures are not a full physical-unit census.
3. DMX PATCH WITHHELD: provisional or unchecked addresses are not published.
4. The reconstruction retains its documented coverage and geometry assumptions; confirm the current setup with the venue.

HitLight

# DMX PATCH



| Fixture / name | Manufacturer / model | Mode | Ch | DMX | Range | Position / mount | Status / notes |
|---|---|---|---|---|---|---|---|
| **UNPATCHED / INVALID** | | | | | | | |
| F001 · PLACEHOLDER · 1kW PC — so... | HitLight placeholder / Visual substitute ... | Default | 1 | WITHHELD | TBC | UNPLACED | Enabled |
| F002 · PLACEHOLDER · 1kW PC — so... | HitLight placeholder / Visual substitute ... | Default | 1 | WITHHELD | TBC | UNPLACED | Enabled |
| F003 · PLACEHOLDER · 1kW PC — so... | HitLight placeholder / Visual substitute ... | Default | 1 | WITHHELD | TBC | UNPLACED | Enabled |
| F004 · PLACEHOLDER · 1kW PC — so... | HitLight placeholder / Visual substitute ... | Default | 1 | WITHHELD | TBC | UNPLACED | Enabled |
| F005 · PLACEHOLDER · 1kW PC — so... | HitLight placeholder / Visual substitute ... | Default | 1 | WITHHELD | TBC | UNPLACED | Enabled |
| F006 · PLACEHOLDER · 1kW PC — so... | HitLight placeholder / Visual substitute ... | Default | 1 | WITHHELD | TBC | UNPLACED | Enabled |
| F007 · PLACEHOLDER · 1kW PC — so... | HitLight placeholder / Visual substitute ... | Default | 1 | WITHHELD | TBC | UNPLACED | Enabled |
| F008 · PLACEHOLDER · 1kW PC — so... | HitLight placeholder / Visual substitute ... | Default | 1 | WITHHELD | TBC | UNPLACED | Enabled |
| F009 · PLACEHOLDER · 1kW PC — so... | HitLight placeholder / Visual substitute ... | Default | 1 | WITHHELD | TBC | UNPLACED | Enabled |
| F010 · PLACEHOLDER · 1kW PC — so... | HitLight placeholder / Visual substitute ... | Default | 1 | WITHHELD | TBC | UNPLACED | Enabled |
| F011 · PLACEHOLDER · 1kW PC — so... | HitLight placeholder / Visual substitute ... | Default | 1 | WITHHELD | TBC | UNPLACED | Enabled |
| F012 · PLACEHOLDER · 1kW PC — so... | HitLight placeholder / Visual substitute ... | Default | 1 | WITHHELD | TBC | UNPLACED | Enabled |
| F013 · PLACEHOLDER · 1kW PC — so... | HitLight placeholder / Visual substitute ... | Default | 1 | WITHHELD | TBC | UNPLACED | Enabled |
| F014 · PLACEHOLDER · 1kW PC — so... | HitLight placeholder / Visual substitute ... | Default | 1 | WITHHELD | TBC | UNPLACED | Enabled |
| F015 · PLACEHOLDER · 1kW PC — so... | HitLight placeholder / Visual substitute ... | Default | 1 | WITHHELD | TBC | UNPLACED | Enabled |
| F016 · PLACEHOLDER · 1kW PC — so... | HitLight placeholder / Visual substitute ... | Default | 1 | WITHHELD | TBC | UNPLACED | Enabled |
| F017 · PLACEHOLDER · 1kW PC — so... | HitLight placeholder / Visual substitute ... | Default | 1 | WITHHELD | TBC | UNPLACED | Enabled |
| F018 · PLACEHOLDER · 1kW PC — so... | HitLight placeholder / Visual substitute ... | Default | 1 | WITHHELD | TBC | UNPLACED | Enabled |
| F019 · PLACEHOLDER · 1kW PC — so... | HitLight placeholder / Visual substitute ... | Default | 1 | WITHHELD | TBC | UNPLACED | Enabled |
| F020 · PLACEHOLDER · 1kW PC — so... | HitLight placeholder / Visual substitute ... | Default | 1 | WITHHELD | TBC | UNPLACED | Enabled |

**No patched universes**



## Flint · Main room

**DMX PATCH · Main room**

HitLight · Flint

Coninckstraat 60, 3811 WK, Amersfoort, Netherlands

**DWG HL · METRIC**

Drawn HitLight

Generated from the saved show

SOURCE dc9f10776038

# DMX PATCH · CONTINUED



| Fixture / name | Manufacturer / model | Mode | Ch | DMX | Range | Position / mount | Status / notes |
|---|---|---|---|---|---|---|---|
| **UNPATCHED / INVALID** | | | | | | | |
| F021 · PLACEHOLDER · 1kW PC — so… | HitLight placeholder / Visual substitute … | Default | 1 | WITHHELD | TBC | UNPLACED | Enabled |
| F022 · PLACEHOLDER · 1kW PC — so… | HitLight placeholder / Visual substitute … | Default | 1 | WITHHELD | TBC | UNPLACED | Enabled |
| F023 · PLACEHOLDER · 1kW PC — so… | HitLight placeholder / Visual substitute … | Default | 1 | WITHHELD | TBC | UNPLACED | Enabled |
| F024 · PLACEHOLDER · 1kW PC — so… | HitLight placeholder / Visual substitute … | Default | 1 | WITHHELD | TBC | UNPLACED | Enabled |
| F025 · PLACEHOLDER · 1kW profile … | HitLight placeholder / Visual substitute … | Default | 1 | WITHHELD | TBC | UNPLACED | Enabled |
| F026 · PLACEHOLDER · 1kW profile … | HitLight placeholder / Visual substitute … | Default | 1 | WITHHELD | TBC | UNPLACED | Enabled |
| F027 · PLACEHOLDER · 1kW profile … | HitLight placeholder / Visual substitute … | Default | 1 | WITHHELD | TBC | UNPLACED | Enabled |
| F028 · PLACEHOLDER · 1kW profile … | HitLight placeholder / Visual substitute … | Default | 1 | WITHHELD | TBC | UNPLACED | Enabled |
| F029 · PLACEHOLDER · 1kW profile … | HitLight placeholder / Visual substitute … | Default | 1 | WITHHELD | TBC | UNPLACED | Enabled |
| F030 · PLACEHOLDER · 1kW profile … | HitLight placeholder / Visual substitute … | Default | 1 | WITHHELD | TBC | UNPLACED | Enabled |
| F031 · PLACEHOLDER · 1kW profile … | HitLight placeholder / Visual substitute … | Default | 1 | WITHHELD | TBC | UNPLACED | Enabled |
| F032 · PLACEHOLDER · 1kW profile … | HitLight placeholder / Visual substitute … | Default | 1 | WITHHELD | TBC | UNPLACED | Enabled |
| F033 · PLACEHOLDER · 1kW profile … | HitLight placeholder / Visual substitute … | Default | 1 | WITHHELD | TBC | UNPLACED | Enabled |
| F034 · PLACEHOLDER · 1kW profile … | HitLight placeholder / Visual substitute … | Default | 1 | WITHHELD | TBC | UNPLACED | Enabled |
| F035 · PLACEHOLDER · 1kW profile … | HitLight placeholder / Visual substitute … | Default | 1 | WITHHELD | TBC | UNPLACED | Enabled |
| F036 · PLACEHOLDER · 1kW profile … | HitLight placeholder / Visual substitute … | Default | 1 | WITHHELD | TBC | UNPLACED | Enabled |
| F037 · PLACEHOLDER · 1kW profile … | HitLight placeholder / Visual substitute … | Default | 1 | WITHHELD | TBC | UNPLACED | Enabled |
| F038 · PLACEHOLDER · 1kW profile … | HitLight placeholder / Visual substitute … | Default | 1 | WITHHELD | TBC | UNPLACED | Enabled |
| F039 · PLACEHOLDER · 1kW profile … | HitLight placeholder / Visual substitute … | Default | 1 | WITHHELD | TBC | UNPLACED | Enabled |
| F040 · PLACEHOLDER · 1kW profile … | HitLight placeholder / Visual substitute … | Default | 1 | WITHHELD | TBC | UNPLACED | Enabled |

**No patched universes**



## Flint · Main room

**DMX PATCH · Main room**

HitLight · Flint

Coninckstraat 60, 3811 WK, Amersfoort, Netherlands

**DWG HL · METRIC**

Drawn HitLight

Generated from the saved show

SOURCE dc9f10776038

# DMX PATCH · CONTINUED



| Fixture / name | Manufacturer / model | Mode | Ch | DMX | Range | Position / mount | Status / notes |
|---|---|---|---|---|---|---|---|
| **UNPATCHED / INVALID** | | | | | | | |
| F041 · PLACEHOLDER · 1kW profile ... | HitLight placeholder / Visual substitute ... | Default | 1 | WITHHELD | TBC | UNPLACED | Enabled |
| F042 · PLACEHOLDER · 1kW profile ... | HitLight placeholder / Visual substitute ... | Default | 1 | WITHHELD | TBC | UNPLACED | Enabled |
| F043 · PLACEHOLDER · 1kW profile ... | HitLight placeholder / Visual substitute ... | Default | 1 | WITHHELD | TBC | UNPLACED | Enabled |
| F044 · PLACEHOLDER · 1kW profile ... | HitLight placeholder / Visual substitute ... | Default | 1 | WITHHELD | TBC | UNPLACED | Enabled |
| F045 · PLACEHOLDER · 1kW profile ... | HitLight placeholder / Visual substitute ... | Default | 1 | WITHHELD | TBC | UNPLACED | Enabled |
| F046 · PLACEHOLDER · 1kW profile ... | HitLight placeholder / Visual substitute ... | Default | 1 | WITHHELD | TBC | UNPLACED | Enabled |
| F047 · PLACEHOLDER · 1kW profile ... | HitLight placeholder / Visual substitute ... | Default | 1 | WITHHELD | TBC | UNPLACED | Enabled |
| F048 · PLACEHOLDER · 1kW profile ... | HitLight placeholder / Visual substitute ... | Default | 1 | WITHHELD | TBC | UNPLACED | Enabled |
| F049 · PLACEHOLDER · 1kW profile ... | HitLight placeholder / Visual substitute ... | Default | 1 | WITHHELD | TBC | UNPLACED | Enabled |
| F050 · PLACEHOLDER · 1kW profile ... | HitLight placeholder / Visual substitute ... | Default | 1 | WITHHELD | TBC | UNPLACED | Enabled |
| F051 · PLACEHOLDER · 1kW profile ... | HitLight placeholder / Visual substitute ... | Default | 1 | WITHHELD | TBC | UNPLACED | Enabled |
| F052 · PLACEHOLDER · 1kW profile ... | HitLight placeholder / Visual substitute ... | Default | 1 | WITHHELD | TBC | UNPLACED | Enabled |
| F053 · PLACEHOLDER · 1kW profile ... | HitLight placeholder / Visual substitute ... | Default | 1 | WITHHELD | TBC | UNPLACED | Enabled |
| F054 · PLACEHOLDER · 1kW profile ... | HitLight placeholder / Visual substitute ... | Default | 1 | WITHHELD | TBC | UNPLACED | Enabled |
| F055 · PLACEHOLDER · 1kW profile ... | HitLight placeholder / Visual substitute ... | Default | 1 | WITHHELD | TBC | UNPLACED | Enabled |
| F056 · PLACEHOLDER · 1kW profile ... | HitLight placeholder / Visual substitute ... | Default | 1 | WITHHELD | TBC | UNPLACED | Enabled |
| F057 · PLACEHOLDER · 1kW profile ... | HitLight placeholder / Visual substitute ... | Default | 1 | WITHHELD | TBC | UNPLACED | Enabled |
| F058 · PLACEHOLDER · 1kW profile ... | HitLight placeholder / Visual substitute ... | Default | 1 | WITHHELD | TBC | UNPLACED | Enabled |
| F059 · PLACEHOLDER · 1kW profile ... | HitLight placeholder / Visual substitute ... | Default | 1 | WITHHELD | TBC | UNPLACED | Enabled |
| F060 · PLACEHOLDER · 1kW profile ... | HitLight placeholder / Visual substitute ... | Default | 1 | WITHHELD | TBC | UNPLACED | Enabled |

**No patched universes**



## Flint · Main room

DMX PATCH · Main room

HitLight · Flint

Coninckstraat 60, 3811 WK, Amersfoort, Netherlands

**DWG HL · METRIC**

Drawn HitLight

Generated from the saved show

SOURCE dc9f10776038

# DMX PATCH · CONTINUED



| Fixture / name | Manufacturer / model | Mode | Ch | DMX | Range | Position / mount | Status / notes |
|---|---|---|---|---|---|---|---|
| **UNPATCHED / INVALID** | | | | | | | |
| F061 · PLACEHOLDER · 1kW profile ... | HitLight placeholder / Visual substitute ... | Default | 1 | WITHHELD | TBC | UNPLACED | Enabled |
| F062 · PLACEHOLDER · 1kW profile ... | HitLight placeholder / Visual substitute ... | Default | 1 | WITHHELD | TBC | UNPLACED | Enabled |
| F063 · PLACEHOLDER · 1kW profile ... | HitLight placeholder / Visual substitute ... | Default | 1 | WITHHELD | TBC | UNPLACED | Enabled |
| F064 · PLACEHOLDER · 1kW profile ... | HitLight placeholder / Visual substitute ... | Default | 1 | WITHHELD | TBC | UNPLACED | Enabled |
| F065 · PLACEHOLDER · 1kW profile ... | HitLight placeholder / Visual substitute ... | Default | 1 | WITHHELD | TBC | UNPLACED | Enabled |
| F066 · PLACEHOLDER · 1kW profile ... | HitLight placeholder / Visual substitute ... | Default | 1 | WITHHELD | TBC | UNPLACED | Enabled |
| F067 · PLACEHOLDER · 1kW profile ... | HitLight placeholder / Visual substitute ... | Default | 1 | WITHHELD | TBC | UNPLACED | Enabled |
| F068 · PLACEHOLDER · 1kW profile ... | HitLight placeholder / Visual substitute ... | Default | 1 | WITHHELD | TBC | UNPLACED | Enabled |
| F069 · PLACEHOLDER · 1kW profile ... | HitLight placeholder / Visual substitute ... | Default | 1 | WITHHELD | TBC | UNPLACED | Enabled |
| F070 · PLACEHOLDER · 1kW profile ... | HitLight placeholder / Visual substitute ... | Default | 1 | WITHHELD | TBC | UNPLACED | Enabled |
| F071 · PLACEHOLDER · 2kW PC — so... | HitLight placeholder / Visual substitute ... | Default | 1 | WITHHELD | TBC | UNPLACED | Enabled |
| F072 · PLACEHOLDER · 2kW PC — so... | HitLight placeholder / Visual substitute ... | Default | 1 | WITHHELD | TBC | UNPLACED | Enabled |
| F073 · PLACEHOLDER · 2kW PC — so... | HitLight placeholder / Visual substitute ... | Default | 1 | WITHHELD | TBC | UNPLACED | Enabled |
| F074 · PLACEHOLDER · 2kW PC — so... | HitLight placeholder / Visual substitute ... | Default | 1 | WITHHELD | TBC | UNPLACED | Enabled |
| F075 · PLACEHOLDER · 2kW PC — so... | HitLight placeholder / Visual substitute ... | Default | 1 | WITHHELD | TBC | UNPLACED | Enabled |
| F076 · PLACEHOLDER · 2kW PC — so... | HitLight placeholder / Visual substitute ... | Default | 1 | WITHHELD | TBC | UNPLACED | Enabled |
| F077 · PLACEHOLDER · 2kW PC — so... | HitLight placeholder / Visual substitute ... | Default | 1 | WITHHELD | TBC | UNPLACED | Enabled |
| F078 · PLACEHOLDER · 2kW PC — so... | HitLight placeholder / Visual substitute ... | Default | 1 | WITHHELD | TBC | UNPLACED | Enabled |
| F079 · PLACEHOLDER · 2kW PC — so... | HitLight placeholder / Visual substitute ... | Default | 1 | WITHHELD | TBC | UNPLACED | Enabled |
| F080 · PLACEHOLDER · 2kW PC — so... | HitLight placeholder / Visual substitute ... | Default | 1 | WITHHELD | TBC | UNPLACED | Enabled |

**No patched universes**

# DMX PATCH · CONTINUED



| Fixture / name | Manufacturer / model | Mode | Ch | DMX | Range | Position / mount | Status / notes |
|---|---|---|---|---|---|---|---|
| **UNPATCHED / INVALID** | | | | | | | |
| F081 · PLACEHOLDER · 2kW PC — so… | HitLight placeholder / Visual substitute … | Default | 1 | WITHHELD | TBC | UNPLACED | Enabled |
| F082 · PLACEHOLDER · 2kW PC — so… | HitLight placeholder / Visual substitute … | Default | 1 | WITHHELD | TBC | UNPLACED | Enabled |
| F083 · PLACEHOLDER · 2kW PC — so… | HitLight placeholder / Visual substitute … | Default | 1 | WITHHELD | TBC | UNPLACED | Enabled |
| F084 · PLACEHOLDER · 2kW PC — so… | HitLight placeholder / Visual substitute … | Default | 1 | WITHHELD | TBC | UNPLACED | Enabled |
| F085 · PLACEHOLDER · 2kW PC — so… | HitLight placeholder / Visual substitute … | Default | 1 | WITHHELD | TBC | UNPLACED | Enabled |
| F086 · PLACEHOLDER · 2kW PC — so… | HitLight placeholder / Visual substitute … | Default | 1 | WITHHELD | TBC | UNPLACED | Enabled |
| F087 · PLACEHOLDER · 2kW profile … | HitLight placeholder / Visual substitute … | Default | 1 | WITHHELD | TBC | UNPLACED | Enabled |
| F088 · PLACEHOLDER · 2kW profile … | HitLight placeholder / Visual substitute … | Default | 1 | WITHHELD | TBC | UNPLACED | Enabled |
| F089 · PLACEHOLDER · 2kW profile … | HitLight placeholder / Visual substitute … | Default | 1 | WITHHELD | TBC | UNPLACED | Enabled |
| F090 · PLACEHOLDER · 2kW profile … | HitLight placeholder / Visual substitute … | Default | 1 | WITHHELD | TBC | UNPLACED | Enabled |
| F091 · PLACEHOLDER · 2kW profile … | HitLight placeholder / Visual substitute … | Default | 1 | WITHHELD | TBC | UNPLACED | Enabled |
| F092 · PLACEHOLDER · 2kW profile … | HitLight placeholder / Visual substitute … | Default | 1 | WITHHELD | TBC | UNPLACED | Enabled |
| F093 · PLACEHOLDER · Side-bridge … | HitLight placeholder / Visual substitute … | Default | 1 | WITHHELD | TBC | UNPLACED | Enabled |
| F094 · PLACEHOLDER · Side-bridge … | HitLight placeholder / Visual substitute … | Default | 1 | WITHHELD | TBC | UNPLACED | Enabled |
| F095 · PLACEHOLDER · Side-bridge … | HitLight placeholder / Visual substitute … | Default | 1 | WITHHELD | TBC | UNPLACED | Enabled |
| F096 · PLACEHOLDER · Side-bridge … | HitLight placeholder / Visual substitute … | Default | 1 | WITHHELD | TBC | UNPLACED | Enabled |
| F097 · PLACEHOLDER · Side-bridge … | HitLight placeholder / Visual substitute … | Default | 1 | WITHHELD | TBC | UNPLACED | Enabled |
| F098 · PLACEHOLDER · Side-bridge … | HitLight placeholder / Visual substitute … | Default | 1 | WITHHELD | TBC | UNPLACED | Enabled |
| F099 · PLACEHOLDER · Side-bridge … | HitLight placeholder / Visual substitute … | Default | 1 | WITHHELD | TBC | UNPLACED | Enabled |
| F100 · PLACEHOLDER · Side-bridge … | HitLight placeholder / Visual substitute … | Default | 1 | WITHHELD | TBC | UNPLACED | Enabled |

**No patched universes**



## Flint · Main room

**DMX PATCH · Main room**

HitLight · Flint

Coninckstraat 60, 3811 WK, Amersfoort, Netherlands

**DWG HL · METRIC**

Drawn HitLight

Generated from the saved show

SOURCE dc9f10776038

# DMX PATCH · CONTINUED



| Fixture / name | Manufacturer / model | Mode | Ch | DMX | Range | Position / mount | Status / notes |
|---|---|---|---|---|---|---|---|
| **UNPATCHED / INVALID** | | | | | | | |
| F101 · PLACEHOLDER · Side-bridge ... | HitLight placeholder / Visual substitute ... | Default | 1 | WITHHELD | TBC | UNPLACED | Enabled |
| F102 · PLACEHOLDER · Side-bridge ... | HitLight placeholder / Visual substitute ... | Default | 1 | WITHHELD | TBC | UNPLACED | Enabled |
| F103 · PLACEHOLDER · Side-bridge ... | HitLight placeholder / Visual substitute ... | Default | 1 | WITHHELD | TBC | UNPLACED | Enabled |
| F104 · PLACEHOLDER · Side-bridge ... | HitLight placeholder / Visual substitute ... | Default | 1 | WITHHELD | TBC | UNPLACED | Enabled |
| F105 · PLACEHOLDER · Side-bridge ... | HitLight placeholder / Visual substitute ... | Default | 1 | WITHHELD | TBC | UNPLACED | Enabled |
| F106 · PLACEHOLDER · Side-bridge ... | HitLight placeholder / Visual substitute ... | Default | 1 | WITHHELD | TBC | UNPLACED | Enabled |
| F107 · PLACEHOLDER · Side-bridge ... | HitLight placeholder / Visual substitute ... | Default | 1 | WITHHELD | TBC | UNPLACED | Enabled |
| F108 · PLACEHOLDER · Side-bridge ... | HitLight placeholder / Visual substitute ... | Default | 1 | WITHHELD | TBC | UNPLACED | Enabled |

**No patched universes**

HitLight



## Flint · Main room

**DMX PATCH · Main room**

HitLight · Flint

Coninckstraat 60, 3811 WK, Amersfoort, Netherlands

**DWG HL · METRIC**

Drawn HitLight

Generated from the saved show

SOURCE dc9f10776038

# VALIDATION APPENDIX

WARNING · PATCH_WITHHELD

DMX patch facts are withheld pending source verification. This planning document cannot be used for hardware output.

Objects: — · Remediation: correct the saved show data and regenerate.

ERROR · STAGE_DIMENSIONS_UNCONFIRMED

Confirm the stage dimensions before producing a final technical document.

Objects: 5AAD846D-E28C-4783-85C8-6EB3918BAB83 · Remediation: correct the saved show data and regenerate.

WARNING · TITLE_METADATA_INCOMPLETE

Some professional title-block metadata is missing; the document will show an em dash.

Objects: 7d3b1c91f03ef7b77d14776c · Remediation: correct the saved show data and regenerate.

HitLight

# VENUE & DRAWING SOURCES

Flint

Main room · House rig

Coninckstraat 60, 3811 WK, Amersfoort, NL

https://flint.nl/over-flint/techniek/

Sources checked 2026-10-23

Symbols: HitLight-owned category artwork. No manufacturer model geometry or original source pages included.

Source-based reconstruction. Confirm the current installation and equipment availability with the venue.

Scale, fixture positions, mounting heights and aiming may include estimates; this is not a rigging specification.

Provisional fixture matches are labelled as placeholders. The recorded subset is not a complete physical inventory.

DMX addresses are withheld from public plans until their exact source patch is reconciled.

The reconstruction retains its documented coverage and geometry assumptions; confirm the current setup with the venue.

Official venue information: https://flint.nl/over-flint/techniek/ · checked 2026-10-19

Physical venue location: https://flint.nl/jouw-bezoek/contact-openingstijden/ · checked 2026-10-23

Theaterzaal-basis-lichtplan-2026.pdf:
https://flint.nl/content/uploads/2026/09/Theaterzaal-basis-lichtplan-2026.pdf · checked 2026-10-19

250122-Technical-data-Flint-2024-English.pdf:
https://flint.nl/content/uploads/2025/01/250122-Technical-data-Flint-2024-English.pdf · checked 2026-10-19

Public venue page: https://www.hitlight.app/venues/netherlands/flint-7d3b1c91

HitLight