
UPSTAGE ↑

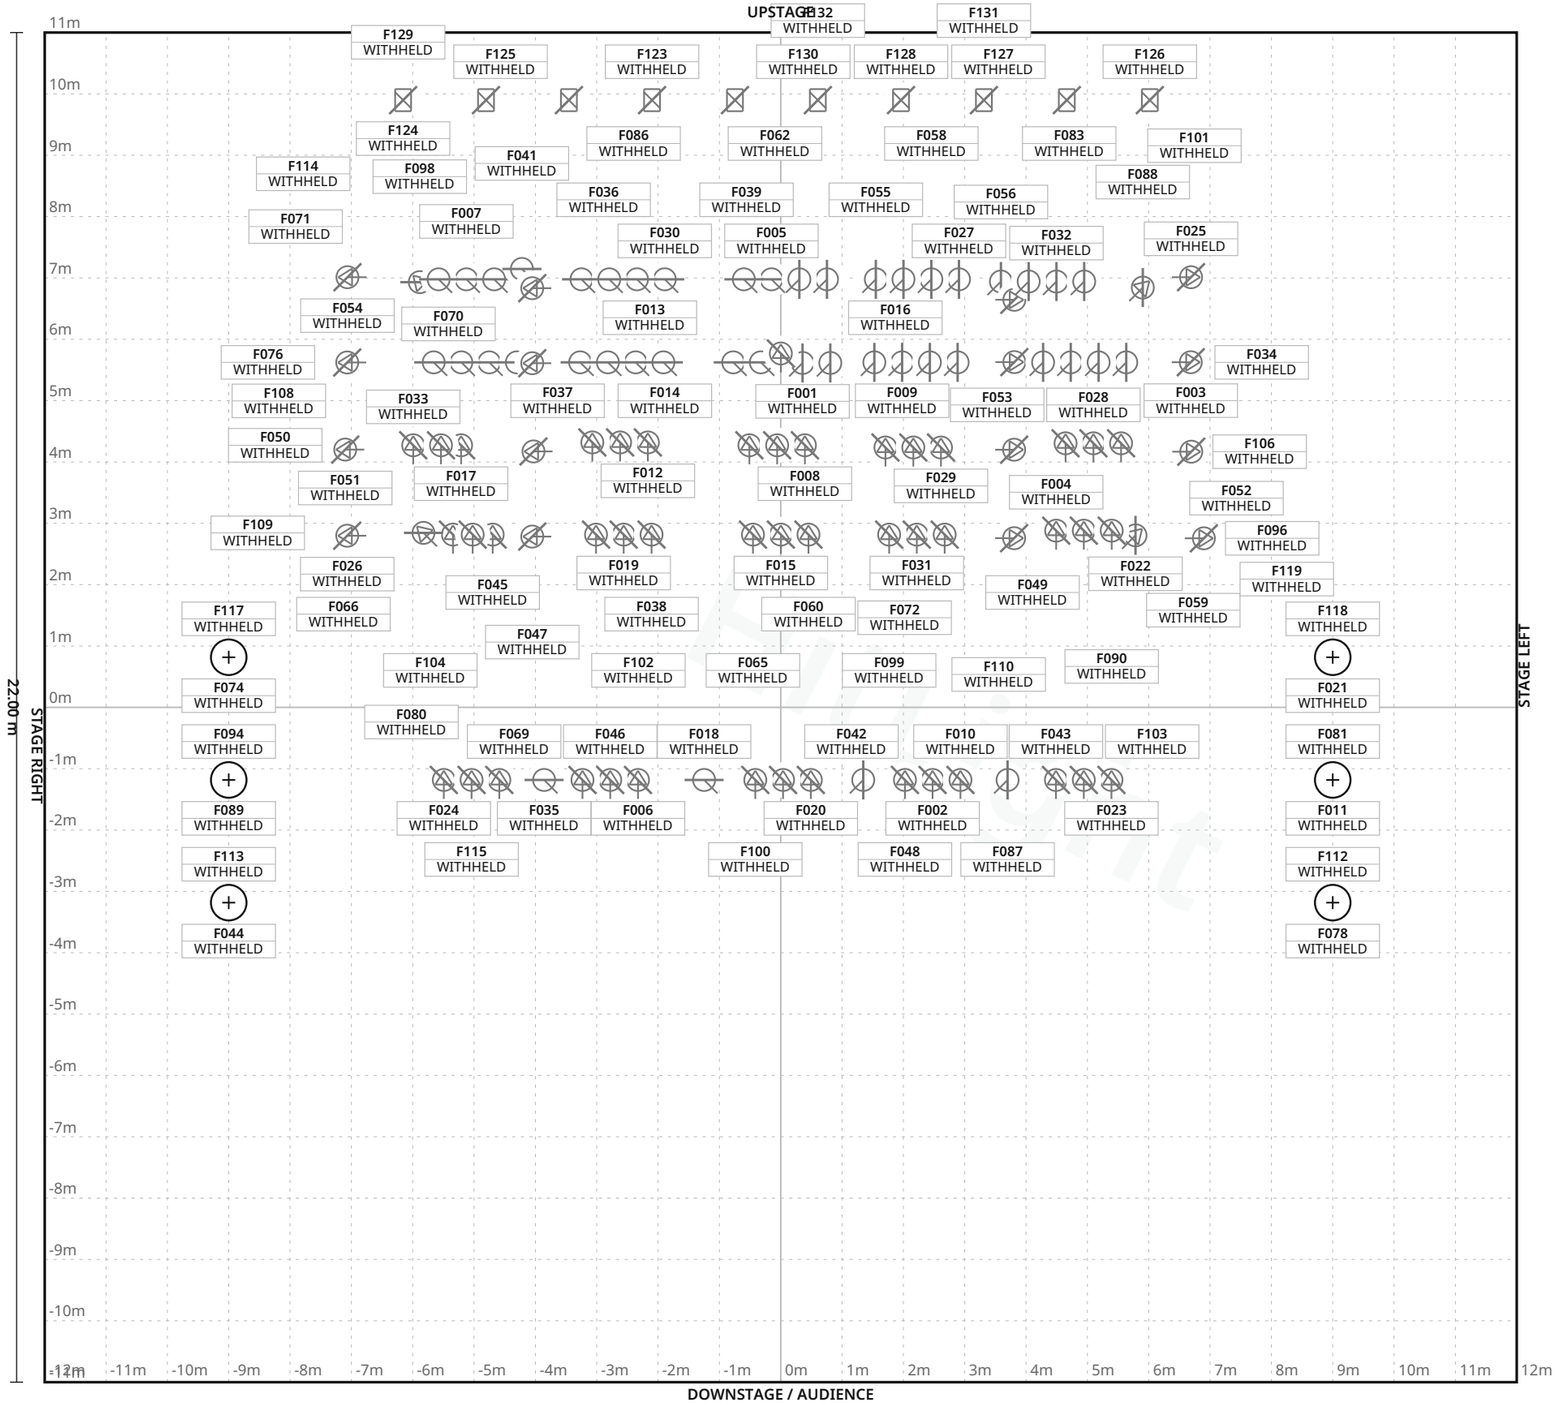

FIXTURE LEGEND

- **Source Four 19** — Profile Spot · 27×
- **Source Four 26** — Profile Spot · 15×
- **Source Four 36** — Profile Spot · 15×
- **ETC SourceFour** — Profile Spot · 21×
- **ETC SourceFour** — PAR — PAR Light · 44×
- **Three-cell Sky** — Cyc1kW — Other · 10×

Stage 24.00 m W × 22.00 m D · Grid 1 m

26 fixture labels omitted in this view due to crowding · see DMX patch

Antelope Valley College Performing Arts Theatre · Main room

LIGHT PLOT · PLAN · Main room

HitLight · Antelope Valley College Performing Arts Theatre

3041 West Avenue K, Lancaster, United States

DWG HL · SCALE 1:100 · metric · PRINT AT 100%

Drawn HitLight

Generated from the saved show

SOURCE 5c56b18ed4be

SYMBOL LEGEND

6 TYPES · 132 FIXTURES · COLOUR BY TYPE



ETC Source Four 19

Profile Spot · Unverified · TBC ch · category symbol

27 physical · 27 plotted

27 disabled · 0 unplaced



ETC Source Four 26

Profile Spot · Unverified · TBC ch · category symbol

15 physical · 15 plotted

15 disabled · 0 unplaced



ETC Source Four 36

Profile Spot · Unverified · TBC ch · category symbol

15 physical · 15 plotted

15 disabled · 0 unplaced



Unverified source fixture ETC SourceFour

Profile Spot · Unverified · TBC ch · category symbol

21 physical · 21 plotted

21 disabled · 0 unplaced



Unverified source fixture ETC SourceFour PAR

PAR Light · Unverified · TBC ch · category symbol

44 physical · 44 plotted

44 disabled · 0 unplaced



Unverified source fixture Three-cell Sky Cyc1kW

Other · Unverified · TBC ch · category symbol

10 physical · 10 plotted

10 disabled · 0 unplaced

Antelope Valley College Performing Arts Theatre · Main room

SYMBOL LEGEND · Main room

HitLight · Antelope Valley College Performing Arts Theatre

3041 West Avenue K, Lancaster, United States

DWG HL · METRIC

Drawn HitLight

Generated from the saved show

SOURCE 5c56b18ed4be

GENERAL NOTES

1. Source-based lighting plan. Confirm the current rig with the venue.
2. PARTIAL: included fixtures are not a full physical-unit census.
3. DMX PATCH WITHHELD: provisional or unchecked addresses are not published.
4. Partial planning view; modes and patch unverified; output excluded.

HitLight

FIXTURE SCHEDULE

Fixture	Manufacturer / model	Position / mount	Mode / output
VISUAL PLANNING · DMX PATCH WITHHELD			
F001	Unverified source fixture / ETC SourceFour PAR	PLOTTED	Unverified · Output excluded
F002	ETC / Source Four 26	PLOTTED	Unverified · Output excluded
F003	Unverified source fixture / ETC SourceFour	PLOTTED	Unverified · Output excluded
F004	ETC / Source Four 36	PLOTTED	Unverified · Output excluded
F005	Unverified source fixture / ETC SourceFour PAR	PLOTTED	Unverified · Output excluded
F006	ETC / Source Four 26	PLOTTED	Unverified · Output excluded
F007	Unverified source fixture / ETC SourceFour PAR	PLOTTED	Unverified · Output excluded
F008	ETC / Source Four 19	PLOTTED	Unverified · Output excluded
F009	Unverified source fixture / ETC SourceFour PAR	PLOTTED	Unverified · Output excluded
F010	ETC / Source Four 26	PLOTTED	Unverified · Output excluded
F011	ETC / Source Four 19	PLOTTED	Unverified · Output excluded
F012	ETC / Source Four 19	PLOTTED	Unverified · Output excluded
F013	Unverified source fixture / ETC SourceFour PAR	PLOTTED	Unverified · Output excluded
F014	Unverified source fixture / ETC SourceFour PAR	PLOTTED	Unverified · Output excluded
F015	ETC / Source Four 36	PLOTTED	Unverified · Output excluded
F016	Unverified source fixture / ETC SourceFour PAR	PLOTTED	Unverified · Output excluded
F017	ETC / Source Four 19	PLOTTED	Unverified · Output excluded
F018	Unverified source fixture / ETC SourceFour PAR	PLOTTED	Unverified · Output excluded
F019	ETC / Source Four 36	PLOTTED	Unverified · Output excluded
F020	ETC / Source Four 26	PLOTTED	Unverified · Output excluded

Planning reference only. Confirm installed modes and patch with the venue.

Antelope Valley College Performing Arts Theatre · Main room

FIXTURE SCHEDULE · Main room

HitLight · Antelope Valley College Performing Arts Theatre

3041 West Avenue K, Lancaster, United States

DWG HL · METRIC

Drawn HitLight

Generated from the saved show

SOURCE 5c56b18ed4be

Fixture	Manufacturer / model	Position / mount	Mode / output
VISUAL PLANNING · DMX PATCH WITHHELD			
F021	ETC / Source Four 19	PLOTTED	Unverified · Output excluded
F022	Unverified source fixture / ETC SourceFour	PLOTTED	Unverified · Output excluded
F023	ETC / Source Four 26	PLOTTED	Unverified · Output excluded
F024	ETC / Source Four 26	PLOTTED	Unverified · Output excluded
F025	Unverified source fixture / ETC SourceFour	PLOTTED	Unverified · Output excluded
F026	Unverified source fixture / ETC SourceFour	PLOTTED	Unverified · Output excluded
F027	Unverified source fixture / ETC SourceFour PAR	PLOTTED	Unverified · Output excluded
F028	ETC / Source Four 19	PLOTTED	Unverified · Output excluded
F029	ETC / Source Four 19	PLOTTED	Unverified · Output excluded
F030	Unverified source fixture / ETC SourceFour PAR	PLOTTED	Unverified · Output excluded
F031	ETC / Source Four 36	PLOTTED	Unverified · Output excluded
F032	Unverified source fixture / ETC SourceFour PAR	PLOTTED	Unverified · Output excluded
F033	ETC / Source Four 19	PLOTTED	Unverified · Output excluded
F034	Unverified source fixture / ETC SourceFour PAR	PLOTTED	Unverified · Output excluded
F035	Unverified source fixture / ETC SourceFour PAR	PLOTTED	Unverified · Output excluded
F036	Unverified source fixture / ETC SourceFour PAR	PLOTTED	Unverified · Output excluded
F037	Unverified source fixture / ETC SourceFour PAR	PLOTTED	Unverified · Output excluded
F038	ETC / Source Four 36	PLOTTED	Unverified · Output excluded
F039	Unverified source fixture / ETC SourceFour PAR	PLOTTED	Unverified · Output excluded
F040	ETC / Source Four 19	PLOTTED	Unverified · Output excluded

Planning reference only. Confirm installed modes and patch with the venue.

FIXTURE SCHEDULE · CONTINUED

Fixture	Manufacturer / model	Position / mount	Mode / output
VISUAL PLANNING · DMX PATCH WITHHELD			
F041	Unverified source fixture / ETC SourceFour PAR	PLOTTED	Unverified · Output excluded
F042	ETC / Source Four 26	PLOTTED	Unverified · Output excluded
F043	ETC / Source Four 26	PLOTTED	Unverified · Output excluded
F044	ETC / Source Four 19	PLOTTED	Unverified · Output excluded
F045	ETC / Source Four 36	PLOTTED	Unverified · Output excluded
F046	ETC / Source Four 26	PLOTTED	Unverified · Output excluded
F047	Unverified source fixture / ETC SourceFour	PLOTTED	Unverified · Output excluded
F048	ETC / Source Four 26	PLOTTED	Unverified · Output excluded
F049	ETC / Source Four 36	PLOTTED	Unverified · Output excluded
F050	ETC / Source Four 19	PLOTTED	Unverified · Output excluded
F051	Unverified source fixture / ETC SourceFour	PLOTTED	Unverified · Output excluded
F052	Unverified source fixture / ETC SourceFour PAR	PLOTTED	Unverified · Output excluded
F053	ETC / Source Four 19	PLOTTED	Unverified · Output excluded
F054	Unverified source fixture / ETC SourceFour	PLOTTED	Unverified · Output excluded
F055	Unverified source fixture / ETC SourceFour PAR	PLOTTED	Unverified · Output excluded
F056	Unverified source fixture / ETC SourceFour PAR	PLOTTED	Unverified · Output excluded
F057	Unverified source fixture / ETC SourceFour	PLOTTED	Unverified · Output excluded
F058	Unverified source fixture / ETC SourceFour PAR	PLOTTED	Unverified · Output excluded
F059	ETC / Source Four 36	PLOTTED	Unverified · Output excluded
F060	ETC / Source Four 36	PLOTTED	Unverified · Output excluded

Planning reference only. Confirm installed modes and patch with the venue.

Fixture	Manufacturer / model	Position / mount	Mode / output
VISUAL PLANNING · DMX PATCH WITHHELD			
F061	Unverified source fixture / ETC SourceFour	PLOTTED	Unverified · Output excluded
F062	Unverified source fixture / ETC SourceFour PAR	PLOTTED	Unverified · Output excluded
F063	Unverified source fixture / ETC SourceFour PAR	PLOTTED	Unverified · Output excluded
F064	Unverified source fixture / ETC SourceFour PAR	PLOTTED	Unverified · Output excluded
F065	ETC / Source Four 36	PLOTTED	Unverified · Output excluded
F066	ETC / Source Four 36	PLOTTED	Unverified · Output excluded
F067	Unverified source fixture / ETC SourceFour PAR	PLOTTED	Unverified · Output excluded
F068	ETC / Source Four 19	PLOTTED	Unverified · Output excluded
F069	ETC / Source Four 26	PLOTTED	Unverified · Output excluded
F070	Unverified source fixture / ETC SourceFour PAR	PLOTTED	Unverified · Output excluded
F071	Unverified source fixture / ETC SourceFour PAR	PLOTTED	Unverified · Output excluded
F072	Unverified source fixture / ETC SourceFour	PLOTTED	Unverified · Output excluded
F073	ETC / Source Four 19	PLOTTED	Unverified · Output excluded
F074	ETC / Source Four 19	PLOTTED	Unverified · Output excluded
F075	ETC / Source Four 19	PLOTTED	Unverified · Output excluded
F076	Unverified source fixture / ETC SourceFour PAR	PLOTTED	Unverified · Output excluded
F077	Unverified source fixture / ETC SourceFour PAR	PLOTTED	Unverified · Output excluded
F078	ETC / Source Four 19	PLOTTED	Unverified · Output excluded
F079	ETC / Source Four 19	PLOTTED	Unverified · Output excluded
F080	ETC / Source Four 26	PLOTTED	Unverified · Output excluded

Planning reference only. Confirm installed modes and patch with the venue.

Fixture	Manufacturer / model	Position / mount	Mode / output
VISUAL PLANNING · DMX PATCH WITHHELD			
F081	ETC / Source Four 19	PLOTTED	Unverified · Output excluded
F082	Unverified source fixture / ETC SourceFour	PLOTTED	Unverified · Output excluded
F083	Unverified source fixture / ETC SourceFour PAR	PLOTTED	Unverified · Output excluded
F084	Unverified source fixture / ETC SourceFour PAR	PLOTTED	Unverified · Output excluded
F085	Unverified source fixture / ETC SourceFour PAR	PLOTTED	Unverified · Output excluded
F086	Unverified source fixture / ETC SourceFour PAR	PLOTTED	Unverified · Output excluded
F087	Unverified source fixture / ETC SourceFour PAR	PLOTTED	Unverified · Output excluded
F088	Unverified source fixture / ETC SourceFour	PLOTTED	Unverified · Output excluded
F089	ETC / Source Four 19	PLOTTED	Unverified · Output excluded
F090	ETC / Source Four 36	PLOTTED	Unverified · Output excluded
F091	Unverified source fixture / ETC SourceFour PAR	PLOTTED	Unverified · Output excluded
F092	Unverified source fixture / ETC SourceFour PAR	PLOTTED	Unverified · Output excluded
F093	Unverified source fixture / ETC SourceFour	PLOTTED	Unverified · Output excluded
F094	ETC / Source Four 19	PLOTTED	Unverified · Output excluded
F095	Unverified source fixture / ETC SourceFour	PLOTTED	Unverified · Output excluded
F096	Unverified source fixture / ETC SourceFour	PLOTTED	Unverified · Output excluded
F097	Unverified source fixture / ETC SourceFour PAR	PLOTTED	Unverified · Output excluded
F098	Unverified source fixture / ETC SourceFour	PLOTTED	Unverified · Output excluded
F099	ETC / Source Four 36	PLOTTED	Unverified · Output excluded
F100	ETC / Source Four 26	PLOTTED	Unverified · Output excluded

Planning reference only. Confirm installed modes and patch with the venue.

Fixture	Manufacturer / model	Position / mount	Mode / output
VISUAL PLANNING · DMX PATCH WITHHELD			
F101	Unverified source fixture / ETC SourceFour PAR	PLOTTED	Unverified · Output excluded
F102	ETC / Source Four 36	PLOTTED	Unverified · Output excluded
F103	ETC / Source Four 26	PLOTTED	Unverified · Output excluded
F104	ETC / Source Four 36	PLOTTED	Unverified · Output excluded
F105	Unverified source fixture / ETC SourceFour PAR	PLOTTED	Unverified · Output excluded
F106	Unverified source fixture / ETC SourceFour	PLOTTED	Unverified · Output excluded
F107	Unverified source fixture / ETC SourceFour PAR	PLOTTED	Unverified · Output excluded
F108	Unverified source fixture / ETC SourceFour	PLOTTED	Unverified · Output excluded
F109	Unverified source fixture / ETC SourceFour	PLOTTED	Unverified · Output excluded
F110	Unverified source fixture / ETC SourceFour PAR	PLOTTED	Unverified · Output excluded
F111	ETC / Source Four 19	PLOTTED	Unverified · Output excluded
F112	ETC / Source Four 19	PLOTTED	Unverified · Output excluded
F113	ETC / Source Four 19	PLOTTED	Unverified · Output excluded
F114	Unverified source fixture / ETC SourceFour PAR	PLOTTED	Unverified · Output excluded
F115	ETC / Source Four 26	PLOTTED	Unverified · Output excluded
F116	Unverified source fixture / ETC SourceFour PAR	PLOTTED	Unverified · Output excluded
F117	ETC / Source Four 19	PLOTTED	Unverified · Output excluded
F118	ETC / Source Four 19	PLOTTED	Unverified · Output excluded
F119	ETC / Source Four 19	PLOTTED	Unverified · Output excluded
F120	Unverified source fixture / ETC SourceFour	PLOTTED	Unverified · Output excluded

Planning reference only. Confirm installed modes and patch with the venue.

Fixture	Manufacturer / model	Position / mount	Mode / output
VISUAL PLANNING · DMX PATCH WITHHELD			
F121	Unverified source fixture / ETC SourceFour PAR	PLOTTED	Unverified · Output excluded
F122	Unverified source fixture / ETC SourceFour	PLOTTED	Unverified · Output excluded
F123	Unverified source fixture / Three-cell Sky Cyc1kW	PLOTTED	Unverified · Output excluded
F124	Unverified source fixture / Three-cell Sky Cyc1kW	PLOTTED	Unverified · Output excluded
F125	Unverified source fixture / Three-cell Sky Cyc1kW	PLOTTED	Unverified · Output excluded
F126	Unverified source fixture / Three-cell Sky Cyc1kW	PLOTTED	Unverified · Output excluded
F127	Unverified source fixture / Three-cell Sky Cyc1kW	PLOTTED	Unverified · Output excluded
F128	Unverified source fixture / Three-cell Sky Cyc1kW	PLOTTED	Unverified · Output excluded
F129	Unverified source fixture / Three-cell Sky Cyc1kW	PLOTTED	Unverified · Output excluded
F130	Unverified source fixture / Three-cell Sky Cyc1kW	PLOTTED	Unverified · Output excluded
F131	Unverified source fixture / Three-cell Sky Cyc1kW	PLOTTED	Unverified · Output excluded
F132	Unverified source fixture / Three-cell Sky Cyc1kW	PLOTTED	Unverified · Output excluded

Planning reference only. Confirm installed modes and patch with the venue.

VALIDATION APPENDIX

WARNING · PATCH_WITHHELD

DMX patch facts are withheld pending source verification. This planning document cannot be used for hardware output.

Objects: — · Remediation: review the source facts and regenerate.

ERROR · STAGE_DIMENSIONS_UNCONFIRMED

Confirm the stage dimensions before producing a final technical document.

Objects: Main room · Remediation: review the source facts and regenerate.

WARNING · MODE_UNVERIFIED

DMX modes are unverified; output remains excluded.

Objects: F001–F132 · Remediation: review the source facts and regenerate.

WARNING · FIXTURE_DISABLED

Fixtures are disabled for this visual planning reconstruction.

Objects: F001–F132 · Remediation: review the source facts and regenerate.

WARNING · TITLE_METADATA_INCOMPLETE

Some professional title-block metadata is missing; the document will show an em dash.

Objects: 7dec42c608cf78dab6960e24 · Remediation: review the source facts and regenerate.

HitLight

VENUE & DRAWING SOURCES

Antelope Valley College Performing Arts Theatre

Main room · House rig

3041 West Avenue K, Lancaster, CA, US

https://tickets.avc.edu/documents/tech/Technical%20Overview_6_2021.pdf

Sources checked 2026-11-03

Symbols: HitLight-owned category artwork. No manufacturer model geometry or original source pages included.

Fixture positions follow the venue’s published lighting plot; the currently installed rig is not verified.

Fixture heights are approximate; trim heights may differ from the drawing.

132 individually plotted housings from the Fall2012 revision3 house plot. Inventory and the drawn19degree cohort conflict; stock does not create positions.

122 positions use proper catalogue bodies or labelled donors. Ten three-cell Sky Cyc housings remain neutral placeholders.

The drawing is not to scale and its FOH details are displaced. Scale, room frame, FOH/box-boom registration, focus and labelled clearance tiers are estimates.

Printed electric trim23ft6in is retained with any tier adjustments labelled. Current installation, lamps and patch are unverified; every fixture is excluded from output.

122 approximate public catalogue housings, including newly authored Source Four PAR / Colortran bodies and labelled mechanical donors; 10 visual fallbacks. Source identities and output exclusions retained; optics, modes and patch unverified.

Partial planning view; modes and patch unverified; output excluded.

Fixture plot original; visually inspected page(s) 1. Freshness and reuse rights unconfirmed.: https://tickets.avc.edu/documents/tech/AVC_PAT_House_Plot.pdf · checked 2026-11-03

Published capacity 416 for Main theatre.: https://tickets.avc.edu/documents/tech/Technical%20Overview_6_2021.pdf · checked 2026-11-03

Public venue page: https://www.hitlight.app/venues/united-states/antelope-valley-college-performing-arts-theatre-7dec42c6

HitLight