
UPSTAGE

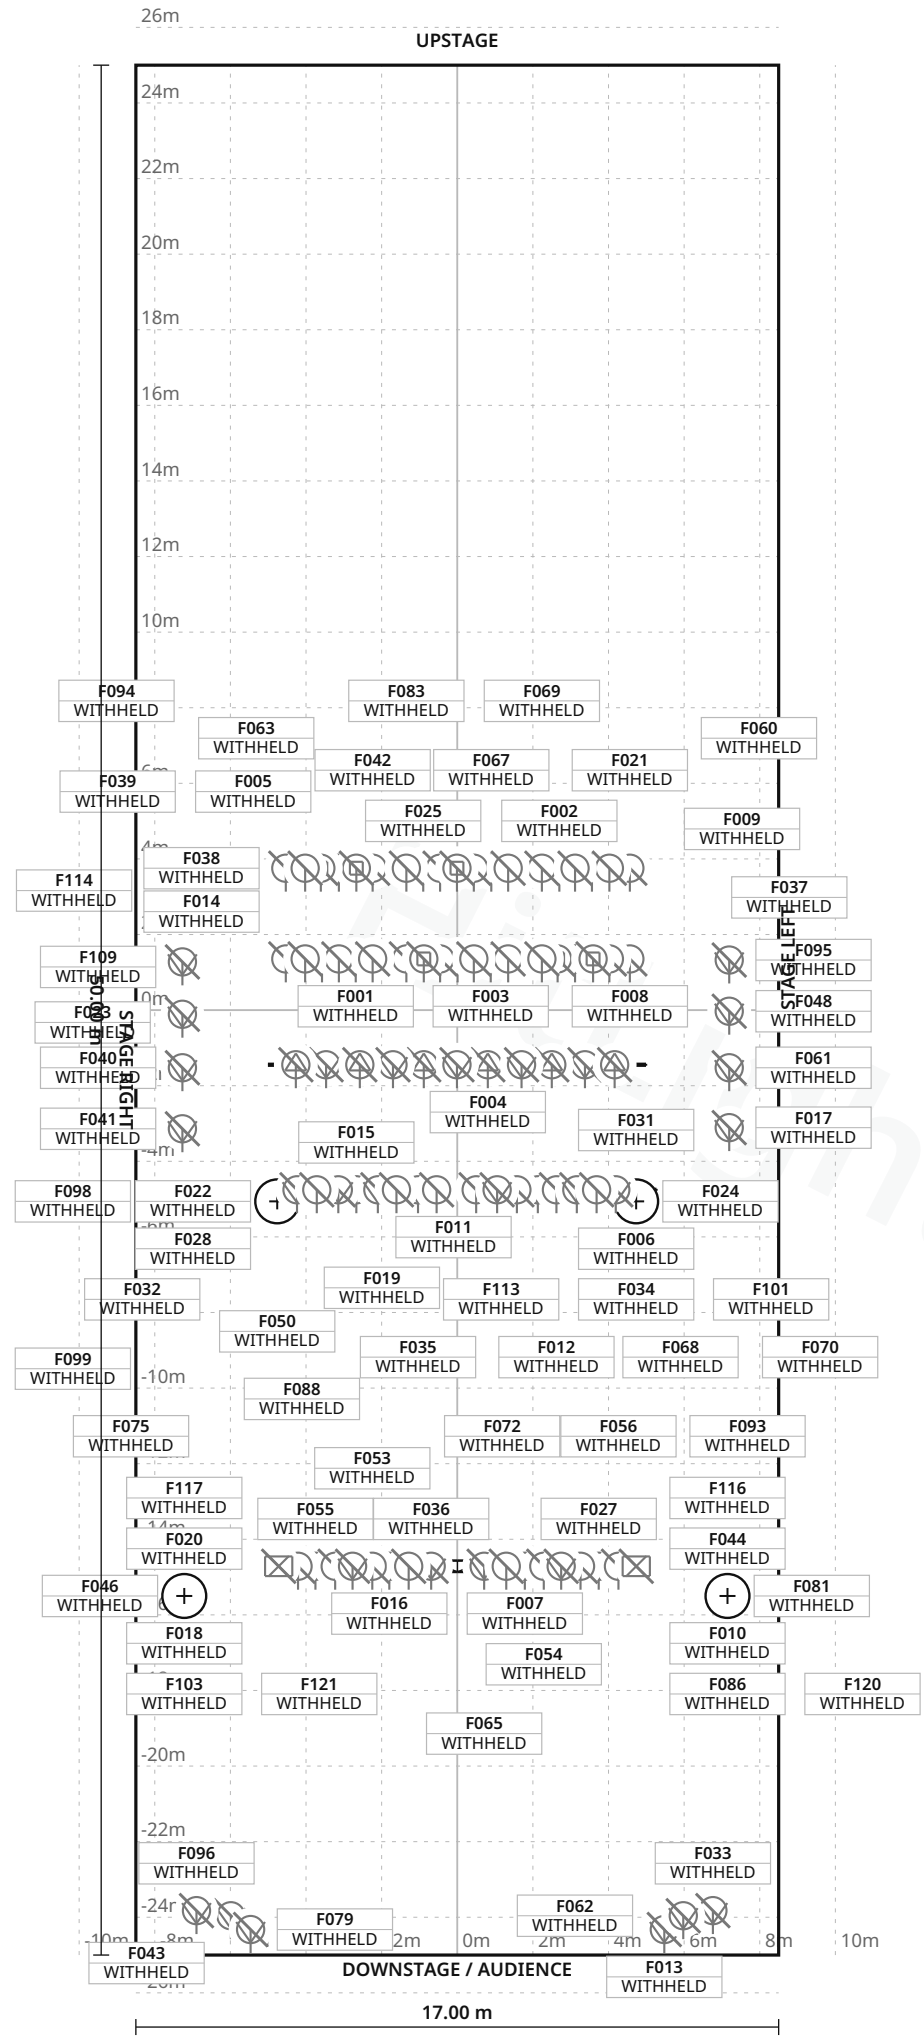

FIXTURE LEGEND

- **Aleda B-EYE K10** — Moving Head · 7×
- **Mythos2** — Moving Head · 7×
- **Varyscan P3** — Profile Spot · 6×
- **Clay Paky Alpha Profile 800 ST** — Other · 2×
- **PAR 64 CP61** — PAR Light · 40×
- **PC 1200W** — Spot Light · 15×
- **Philips Selecon Pacific Zoom profile** — Spot Light · 20×
- **Philips Selecon Pacific Zoom profile** — Other · 4×
- **Robert Juliat PC 310HPS 1200W** — Spot Light · 20×

Stage 17.00 m W × 50.00 m D · Grid 1 m

42 fixture labels omitted in this view due to crowding · see DMX patch

Jelgavas kultūras nams · Lielā skatītāju zāle

LIGHT PLOT · PLAN · Lielā skatītāju zāle

HitLight · Jelgavas kultūras nams

Jelgava, Latvia

DWG HL · SCALE 1:200 · metric · PRINT AT 100%

Drawn HitLight

Generated from the saved show

SOURCE 8ff6fcdd8487

SYMBOL LEGEND

9 TYPES · 121 FIXTURES · COLOUR BY TYPE



Clay Paky Aleda B-EYE K10

Moving Head · Unverified · TBC ch · category symbol

7 physical · 7 plotted

7 disabled · 0 unplaced



Clay Paky Mythos2

Moving Head · Unverified · TBC ch · category symbol

7 physical · 7 plotted

7 disabled · 0 unplaced



JB-Lighting Varyscan P3

Profile Spot · Unverified · TBC ch · category symbol

6 physical · 6 plotted

6 disabled · 0 unplaced



Unverified source fixture Clay Paky Alpha Profile 800 ST

Other · Unverified · TBC ch · category symbol

2 physical · 2 plotted

2 disabled · 0 unplaced



Unverified source fixture PAR 64 CP61

PAR Light · Unverified · TBC ch · category symbol

40 physical · 40 plotted

40 disabled · 0 unplaced



Unverified source fixture PC 1200W

Spot Light · Unverified · TBC ch · category symbol

15 physical · 15 plotted

15 disabled · 0 unplaced



Unverified source fixture Philips Selecon Pacific Zoom profile

Spot Light · Unverified · TBC ch · category symbol

20 physical · 20 plotted

20 disabled · 0 unplaced



Unverified source fixture Philips Selecon Pacific Zoom profile

Other · Unverified · TBC ch · category symbol

4 physical · 4 plotted

4 disabled · 0 unplaced

Jelgavas kultūras nams · Lielā skatītāju zāle

SYMBOL LEGEND · Lielā skatītāju zāle

HitLight · Jelgavas kultūras nams

Jelgava, Latvia

DWG HL · METRIC

Drawn HitLight

Generated from the saved show

SOURCE 8ff6fcdd8487

Unverified source fixture Robert Juliat PC 310HPS 1200W

Spot Light · Unverified · TBC ch · category symbol

20 physical · 20 plotted

20 disabled · 0 unplaced

HitLight

Jelgavas kultūras nams · Lielā skatītāju zāle

SYMBOL LEGEND · Lielā skatītāju zāle

HitLight · Jelgavas kultūras nams

Jelgava, Latvia

DWG HL · METRIC

Drawn HitLight

Generated from the saved show

SOURCE 8ff6fcdd8487

GENERAL NOTES

1. Source-based lighting plan. Confirm the current rig with the venue.
2. PARTIAL: included fixtures are not a full physical-unit census.
3. DMX PATCH WITHHELD: provisional or unchecked addresses are not published.
4. Approximate planning view; not official venue paperwork or output-ready. Original HitLight symbols only; no source pages, OEM meshes, photos or logos. Original files remain private; modes and patch unverified.

HitLight

STAGE ELEMENTS

NAME	TYPE	POSITION	TRIM / SIZE
Audience truss	trussStraight	X 0.01 m · Z 14.71 m	8.00 m · 10.00 m W × 0.30 m D
Stage LX 3	pipe	X -0.01 m · Z 1.45 m	7.00 m · 10.00 m W × 0.05 m D
Stage LX 2	pipe	X 0.01 m · Z -1.35 m	7.00 m · 10.11 m W × 0.05 m D
Portal bar	pipe	X 0.04 m · Z 4.75 m	7.00 m · 10.46 m W × 0.05 m D
Stage LX 1	pipe	X 0.01 m · Z -3.75 m	7.00 m · 10.11 m W × 0.05 m D

HitLight

Jelgavas kultūras nams · Lielā skatītāju zāle

STAGE ELEMENTS · Lielā skatītāju zāle

HitLight · Jelgavas kultūras nams

Jelgava, Latvia

DWG HL · METRIC

Drawn HitLight

Generated from the saved show

SOURCE 8ff6fcdd8487

FIXTURE SCHEDULE

Fixture	Manufacturer / model	Position / mount	Mode / output
VISUAL PLANNING · DMX PATCH WITHHELD			
F001	Clay Paky / Aleda B-EYE K10	Stage LX 2	Unverified · Output excluded
F002	Clay Paky / Mythos2	Stage LX 1	Unverified · Output excluded
F003	Clay Paky / Mythos2	Stage LX 2	Unverified · Output excluded
F004	JB-Lighting / Varyscan P3	Stage LX 3	Unverified · Output excluded
F005	Clay Paky / Aleda B-EYE K10	Stage LX 2	Unverified · Output excluded
F006	Unverified source fixture / Robert Juliat PC 310HPS 1200W	PLOTTED	Unverified · Output excluded
F007	Unverified source fixture / Robert Juliat PC 310HPS 1200W	Audience truss	Unverified · Output excluded
F008	Unverified source fixture / PAR 64 CP61	Stage LX 2	Unverified · Output excluded
F009	Unverified source fixture / PAR 64 CP61	Stage LX 2	Unverified · Output excluded
F010	Unverified source fixture / Philips Selecon Pacific Zoom profile	PLOTTED	Unverified · Output excluded
F011	Unverified source fixture / PC 1200W	Portal bar	Unverified · Output excluded
F012	Unverified source fixture / PAR 64 CP61	Portal bar	Unverified · Output excluded
F013	Unverified source fixture / PC 1200W	PLOTTED	Unverified · Output excluded
F014	Unverified source fixture / PAR 64 CP61	Stage LX 2	Unverified · Output excluded
F015	Unverified source fixture / PAR 64 CP61	Portal bar	Unverified · Output excluded
F016	Unverified source fixture / Robert Juliat PC 310HPS 1200W	Audience truss	Unverified · Output excluded
F017	Unverified source fixture / Philips Selecon Pacific Zoom profile	PLOTTED	Unverified · Output excluded
F018	Unverified source fixture / Philips Selecon Pacific Zoom profile	PLOTTED	Unverified · Output excluded
F019	Unverified source fixture / PAR 64 CP61	Portal bar	Unverified · Output excluded
F020	Unverified source fixture / Philips Selecon Pacific Zoom profile	PLOTTED	Unverified · Output excluded

Planning reference only. Confirm installed modes and patch with the venue.

Jelgavas kultūras nams · Lielā skatītāju zāle

FIXTURE SCHEDULE · Lielā skatītāju zāle

HitLight · Jelgavas kultūras nams

Jelgava, Latvia

DWG HL · METRIC

Drawn HitLight

Generated from the saved show

SOURCE 8ff6fcdd8487

Fixture	Manufacturer / model	Position / mount	Mode / output
VISUAL PLANNING · DMX PATCH WITHHELD			
F021	Unverified source fixture / PAR 64 CP61	Stage LX 1	Unverified · Output excluded
F022	Unverified source fixture / Robert Juliat PC 310HPS 1200W	PLOTTED	Unverified · Output excluded
F023	Unverified source fixture / PC 1200W	Portal bar	Unverified · Output excluded
F024	Unverified source fixture / Robert Juliat PC 310HPS 1200W	PLOTTED	Unverified · Output excluded
F025	Unverified source fixture / PAR 64 CP61	Stage LX 1	Unverified · Output excluded
F026	Unverified source fixture / PAR 64 CP61	Stage LX 2	Unverified · Output excluded
F027	Unverified source fixture / Robert Juliat PC 310HPS 1200W	Audience truss	Unverified · Output excluded
F028	Unverified source fixture / Robert Juliat PC 310HPS 1200W	PLOTTED	Unverified · Output excluded
F029	Unverified source fixture / PC 1200W	Portal bar	Unverified · Output excluded
F030	Unverified source fixture / PC 1200W	Stage LX 3	Unverified · Output excluded
F031	Unverified source fixture / Robert Juliat PC 310HPS 1200W	PLOTTED	Unverified · Output excluded
F032	Unverified source fixture / Robert Juliat PC 310HPS 1200W	PLOTTED	Unverified · Output excluded
F033	Unverified source fixture / Philips Selecon Pacific Zoom profile	PLOTTED	Unverified · Output excluded
F034	Unverified source fixture / Robert Juliat PC 310HPS 1200W	PLOTTED	Unverified · Output excluded
F035	Unverified source fixture / PC 1200W	Portal bar	Unverified · Output excluded
F036	Unverified source fixture / Robert Juliat PC 310HPS 1200W	Audience truss	Unverified · Output excluded
F037	Unverified source fixture / PC 1200W	Stage LX 3	Unverified · Output excluded
F038	Unverified source fixture / PAR 64 CP61	Stage LX 1	Unverified · Output excluded
F039	Clay Paky / Mythos2	Stage LX 2	Unverified · Output excluded
F040	Unverified source fixture / Philips Selecon Pacific Zoom profile	PLOTTED	Unverified · Output excluded

Planning reference only. Confirm installed modes and patch with the venue.

Fixture	Manufacturer / model	Position / mount	Mode / output
VISUAL PLANNING · DMX PATCH WITHHELD			
F041	Unverified source fixture / Philips Selecon Pacific Zoom profile	PLOTTED	Unverified · Output excluded
F042	Unverified source fixture / PAR 64 CP61	Stage LX 1	Unverified · Output excluded
F043	Unverified source fixture / Philips Selecon Pacific Zoom profile	PLOTTED	Unverified · Output excluded
F044	Unverified source fixture / Philips Selecon Pacific Zoom profile	PLOTTED	Unverified · Output excluded
F045	JB-Lighting / Varyscan P3	Stage LX 3	Unverified · Output excluded
F046	Unverified source fixture / Philips Selecon Pacific Zoom profile	PLOTTED	Unverified · Output excluded
F047	Unverified source fixture / PAR 64 CP61	Stage LX 2	Unverified · Output excluded
F048	Unverified source fixture / Philips Selecon Pacific Zoom profile	PLOTTED	Unverified · Output excluded
F049	Unverified source fixture / PC 1200W	Portal bar	Unverified · Output excluded
F050	Unverified source fixture / Robert Juliat PC 310HPS 1200W	PLOTTED	Unverified · Output excluded
F051	Unverified source fixture / PC 1200W	Stage LX 3	Unverified · Output excluded
F052	Unverified source fixture / PAR 64 CP61	Stage LX 2	Unverified · Output excluded
F053	Unverified source fixture / PAR 64 CP61	Audience truss	Unverified · Output excluded
F054	Unverified source fixture / PAR 64 CP61	Audience truss	Unverified · Output excluded
F055	Unverified source fixture / Robert Juliat PC 310HPS 1200W	Audience truss	Unverified · Output excluded
F056	Unverified source fixture / PAR 64 CP61	Audience truss	Unverified · Output excluded
F057	JB-Lighting / Varyscan P3	Stage LX 3	Unverified · Output excluded
F058	Unverified source fixture / PAR 64 CP61	Stage LX 2	Unverified · Output excluded
F059	Unverified source fixture / PAR 64 CP61	Stage LX 2	Unverified · Output excluded
F060	Clay Paky / Aleda B-EYE K10	Stage LX 1	Unverified · Output excluded

Planning reference only. Confirm installed modes and patch with the venue.

Fixture	Manufacturer / model	Position / mount	Mode / output
VISUAL PLANNING · DMX PATCH WITHHELD			
F061	Unverified source fixture / Philips Selecon Pacific Zoom profile	PLOTTED	Unverified · Output excluded
F062	Unverified source fixture / Philips Selecon Pacific Zoom profile	PLOTTED	Unverified · Output excluded
F063	Clay Paky / Aleda B-EYE K10	Stage LX 1	Unverified · Output excluded
F064	JB-Lighting / Varyscan P3	Stage LX 3	Unverified · Output excluded
F065	Unverified source fixture / Robert Juliat PC 310HPS 1200W	Audience truss	Unverified · Output excluded
F066	Unverified source fixture / PC 1200W	Stage LX 3	Unverified · Output excluded
F067	Clay Paky / Aleda B-EYE K10	Stage LX 1	Unverified · Output excluded
F068	Unverified source fixture / PAR 64 CP61	Portal bar	Unverified · Output excluded
F069	Unverified source fixture / PAR 64 CP61	Stage LX 1	Unverified · Output excluded
F070	Unverified source fixture / PC 1200W	Portal bar	Unverified · Output excluded
F071	Unverified source fixture / PAR 64 CP61	Stage LX 1	Unverified · Output excluded
F072	Unverified source fixture / PAR 64 CP61	Audience truss	Unverified · Output excluded
F073	Unverified source fixture / PC 1200W	Portal bar	Unverified · Output excluded
F074	Clay Paky / Mythos2	Stage LX 2	Unverified · Output excluded
F075	Unverified source fixture / PAR 64 CP61	Audience truss	Unverified · Output excluded
F076	JB-Lighting / Varyscan P3	Stage LX 3	Unverified · Output excluded
F077	Unverified source fixture / PAR 64 CP61	Stage LX 1	Unverified · Output excluded
F078	Clay Paky / Aleda B-EYE K10	Stage LX 2	Unverified · Output excluded
F079	Unverified source fixture / PC 1200W	PLOTTED	Unverified · Output excluded
F080	Unverified source fixture / PAR 64 CP61	Portal bar	Unverified · Output excluded

Planning reference only. Confirm installed modes and patch with the venue.

Fixture	Manufacturer / model	Position / mount	Mode / output
VISUAL PLANNING · DMX PATCH WITHHELD			
F081	Unverified source fixture / Philips Selecon Pacific Zoom profile	PLOTTED	Unverified · Output excluded
F082	Unverified source fixture / PAR 64 CP61	Stage LX 2	Unverified · Output excluded
F083	Unverified source fixture / PAR 64 CP61	Stage LX 1	Unverified · Output excluded
F084	Unverified source fixture / PC 1200W	Portal bar	Unverified · Output excluded
F085	Unverified source fixture / PAR 64 CP61	Stage LX 1	Unverified · Output excluded
F086	Unverified source fixture / Philips Selecon Pacific Zoom profile	PLOTTED	Unverified · Output excluded
F087	Unverified source fixture / PAR 64 CP61	Stage LX 1	Unverified · Output excluded
F088	Unverified source fixture / PAR 64 CP61	Audience truss	Unverified · Output excluded
F089	Unverified source fixture / PC 1200W	Stage LX 3	Unverified · Output excluded
F090	Unverified source fixture / PAR 64 CP61	Stage LX 1	Unverified · Output excluded
F091	Clay Paky / Mythos2	Stage LX 1	Unverified · Output excluded
F092	Unverified source fixture / PAR 64 CP61	Audience truss	Unverified · Output excluded
F093	Unverified source fixture / PAR 64 CP61	Audience truss	Unverified · Output excluded
F094	Clay Paky / Aleda B-EYE K10	Stage LX 1	Unverified · Output excluded
F095	Unverified source fixture / Philips Selecon Pacific Zoom profile	PLOTTED	Unverified · Output excluded
F096	Unverified source fixture / Philips Selecon Pacific Zoom profile	PLOTTED	Unverified · Output excluded
F097	Unverified source fixture / Robert Juliat PC 310HPS 1200W	Audience truss	Unverified · Output excluded
F098	Unverified source fixture / Robert Juliat PC 310HPS 1200W	PLOTTED	Unverified · Output excluded
F099	Unverified source fixture / Robert Juliat PC 310HPS 1200W	PLOTTED	Unverified · Output excluded
F100	Unverified source fixture / PAR 64 CP61	Portal bar	Unverified · Output excluded

Planning reference only. Confirm installed modes and patch with the venue.

Fixture	Manufacturer / model	Position / mount	Mode / output
VISUAL PLANNING · DMX PATCH WITHHELD			
F101	Unverified source fixture / Robert Juliat PC 310HPS 1200W	PLOTTED	Unverified · Output excluded
F102	Unverified source fixture / PAR 64 CP61	Stage LX 2	Unverified · Output excluded
F103	Unverified source fixture / Philips Selecon Pacific Zoom profile	PLOTTED	Unverified · Output excluded
F104	Clay Paky / Mythos2	Stage LX 1	Unverified · Output excluded
F105	Unverified source fixture / PAR 64 CP61	Stage LX 1	Unverified · Output excluded
F106	JB-Lighting / Varyscan P3	Stage LX 3	Unverified · Output excluded
F107	Unverified source fixture / PAR 64 CP61	Portal bar	Unverified · Output excluded
F108	Unverified source fixture / PAR 64 CP61	Portal bar	Unverified · Output excluded
F109	Unverified source fixture / Philips Selecon Pacific Zoom profile	PLOTTED	Unverified · Output excluded
F110	Unverified source fixture / PAR 64 CP61	Stage LX 2	Unverified · Output excluded
F111	Unverified source fixture / PAR 64 CP61	Stage LX 2	Unverified · Output excluded
F112	Unverified source fixture / Robert Juliat PC 310HPS 1200W	Audience truss	Unverified · Output excluded
F113	Unverified source fixture / Robert Juliat PC 310HPS 1200W	PLOTTED	Unverified · Output excluded
F114	Unverified source fixture / Philips Selecon Pacific Zoom profile	PLOTTED	Unverified · Output excluded
F115	Clay Paky / Mythos2	Stage LX 2	Unverified · Output excluded
F116	Unverified source fixture / Philips Selecon Pacific Zoom profile	PLOTTED	Unverified · Output excluded
F117	Unverified source fixture / Philips Selecon Pacific Zoom profile	PLOTTED	Unverified · Output excluded
F118	Unverified source fixture / Clay Paky Alpha Profile 800 ST	Audience truss	Unverified · Output excluded
F119	Unverified source fixture / Clay Paky Alpha Profile 800 ST	Audience truss	Unverified · Output excluded
F120	Unverified source fixture / Philips Selecon Pacific Zoom profile	PLOTTED	Unverified · Output excluded

Planning reference only. Confirm installed modes and patch with the venue.

Fixture	Manufacturer / model	Position / mount	Mode / output
VISUAL PLANNING · DMX PATCH WITHHELD			
F121	Unverified source fixture / Philips Selecon Pacific Zoom profile	PLOTTED	Unverified · Output excluded

Planning reference only. Confirm installed modes and patch with the venue.

HitLight

VALIDATION APPENDIX

WARNING · PATCH_WITHHELD

DMX patch facts are withheld pending source verification. This planning document cannot be used for hardware output.

Objects: — · Remediation: review the source facts and regenerate.

WARNING · MODE_UNVERIFIED

DMX modes are unverified; output remains excluded.

Objects: F001–F121 · Remediation: review the source facts and regenerate.

WARNING · FIXTURE_DISABLED

Fixtures are disabled for this visual planning reconstruction.

Objects: F001–F121 · Remediation: review the source facts and regenerate.

WARNING · TITLE_METADATA_INCOMPLETE

Some professional title-block metadata is missing; the document will show an em dash.

Objects: 7f802b40bdf4ed730d655ba0 · Remediation: review the source facts and regenerate.

HitLight

VENUE & DRAWING SOURCES

Jelgavas kultūras nams

Lielā skatītāju zāle · Published house plot

Jelgava, LV

https://kultura.jelgava.lv/nomniekiem/

Sources checked 2026-11-03

Generated by HitLight from the reviewed partial Jelgavas kultūras nams reconstruction. Venue sources are cited as facts; their original artwork remains private.

Symbols: HitLight-owned category artwork. No manufacturer model geometry or original source pages included.

Partial reconstruction from the venue’s lighting documentation; the currently installed rig and its complete fixture census are not verified.

ESTIMATED GEOMETRY: the documents give no complete scale or trim heights, so the stage size, fixture positions in metres and hanging heights are best-guess estimates, not measurements.

101 of 121 fixtures are listed as labelled visual placeholders or substitutes under the printed model name; their exact catalogue identity or mode is not confirmed.

Modes and DMX addresses are unverified best guesses; check them with the venue before driving real fixtures.

Where plotted fixtures were closer together than their real bodies, some were moved by at most 10 cm along their bar; the plotted order is unchanged.

121 source records display 115 approximate public catalogue housings or labelled donors and 6 visual fallbacks. 7 B-EYE K10 bodies updated. Fixture records and layouts stay fixed. Native tables match; inferred transverse tilt axis/full2D aim metadata, body and derived height change as reviewed. Source currency, modes, patch, optics and trim remain unverified.

Original approximate19-lens B-EYE K10 body. Exact native mode/channel/range/default tables retained. The transverse tilt axis changes Z to X with inferred confidence, producing inferred full2D aim; both native modes and combined pan/tilt poses reviewed. Body/pivots/apertures and derived hang height remain planning estimates. Source identity, installed mode/patch, optical detail and hardware calibration are not newly verified.

Approximate planning view; not official venue paperwork or output-ready. Original HitLight symbols only; no source pages, OEM meshes, photos or logos. Original files remain private; modes and patch unverified.

Fixture plot original:
https://kultura.jelgava.lv/wp-content/uploads/2024/03/2017-12-12_JPPI_Liela-zale-Plan-audience-and-stage-lights.pdf · checked 2026-11-03

Published capacity 671 for Lielā skatītāju zāle: https://kultura.jelgava.lv/nomniekiem/ · checked 2026-11-03

Public venue page: https://www.hitlight.app/venues/latvia/jelgavas-kulturas-nams-7f802b40

HitLight | hitlight.app