
UPSTAGE ↑

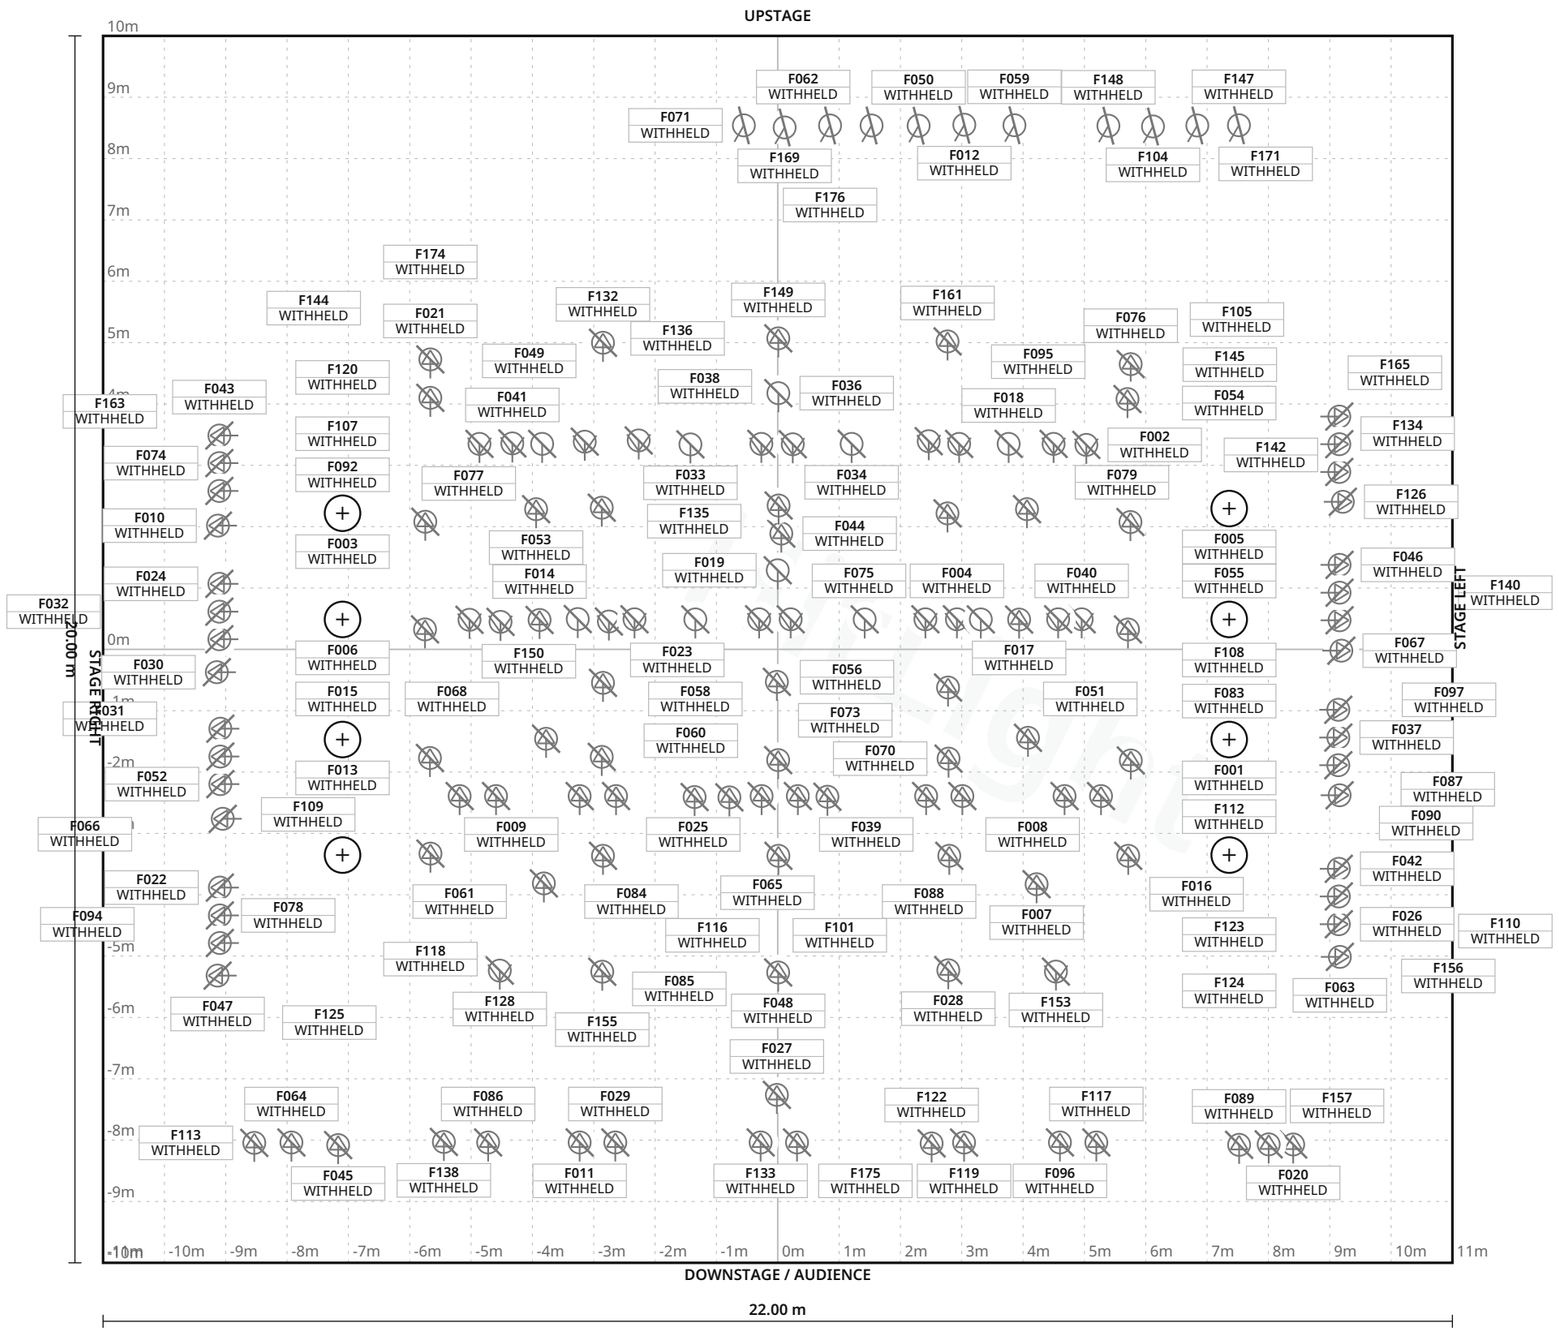

Stage 22.00 m W × 20.00 m D · Grid 1 m

42 fixture labels omitted in this view due to crowding · see DMX patch

FIXTURE LEGEND

- **Source Four 36**
  Profile Spot · 100×
- **Source Four Zoom**
  25-50
  Profile Spot · 24×
- **Colortran6inchFr**
  esnel
  Spot Light · 2×
- **Colortran8inchFr**
  esnel
  Spot Light · 20×
- **ETCSourceFourJrZ**
  oom25-50
  Profile Spot · 9×
- **PAR64WFL**
  PAR Light · 10×
- **Unresolved**
  fixture identity
  PAR Light · 11×

Mahaney Arts Center · Dance Theatre

LIGHT PLOT · PLAN · Dance Theatre

HitLight · Mahaney Arts Center

72 Porter Field Road, Middlebury, United States

DWG HL · SCALE 1:100 · metric · PRINT AT 100%

Drawn HitLight

Generated from the saved show

SOURCE 8fd6fb08fe38

SYMBOL LEGEND

7 TYPES · 176 FIXTURES · COLOUR BY TYPE



ETC Source Four 36

Profile Spot · Unverified · TBC ch · category symbol

100 physical · 100 plotted

100 disabled · 0 unplaced



ETC Source Four Zoom 25-50

Profile Spot · Unverified · TBC ch · category symbol

24 physical · 24 plotted

24 disabled · 0 unplaced



Unverified source fixture Colortran6inchFresnel

Spot Light · Unverified · TBC ch · category symbol

2 physical · 2 plotted

2 disabled · 0 unplaced



Unverified source fixture Colortran8inchFresnel

Spot Light · Unverified · TBC ch · category symbol

20 physical · 20 plotted

20 disabled · 0 unplaced



Unverified source fixture ETCSourceFourJrZoom25-50

Profile Spot · Unverified · TBC ch · category symbol

9 physical · 9 plotted

9 disabled · 0 unplaced



Unverified source fixture PAR64WFL

PAR Light · Unverified · TBC ch · category symbol

10 physical · 10 plotted

10 disabled · 0 unplaced



Unverified source fixture Unresolved fixture identity

PAR Light · Unverified · TBC ch · category symbol

11 physical · 11 plotted

11 disabled · 0 unplaced

Mahaney Arts Center · Dance Theatre

SYMBOL LEGEND · Dance Theatre

HitLight · Mahaney Arts Center

72 Porter Field Road, Middlebury, United States

DWG HL · METRIC

Drawn HitLight

Generated from the saved show

SOURCE 8fd6fb08fe38

GENERAL NOTES

1. Source-based lighting plan. Confirm the current rig with the venue.
2. PARTIAL: included fixtures are not a full physical-unit census.
3. DMX PATCH WITHHELD: provisional or unchecked addresses are not published.
4. Approximate planning view; not official venue paperwork or output-ready. Original HitLight symbols only; no source pages, OEM meshes, photos or logos. Original files remain private; modes and patch unverified.

HitLight

FIXTURE SCHEDULE

176 FIXTURES · PATCH WITHHELD

Fixture	Manufacturer / model	Position / mount	Mode / output
VISUAL PLANNING · DMX PATCH WITHHELD			
F001	ETC / Source Four 36	PLOTTED	Unverified · Output excluded
F002	Unverified source fixture / Colortran8inchFresnel	PLOTTED	Unverified · Output excluded
F003	ETC / Source Four 36	PLOTTED	Unverified · Output excluded
F004	Unverified source fixture / Colortran8inchFresnel	PLOTTED	Unverified · Output excluded
F005	ETC / Source Four 36	PLOTTED	Unverified · Output excluded
F006	ETC / Source Four 36	PLOTTED	Unverified · Output excluded
F007	ETC / Source Four 36	PLOTTED	Unverified · Output excluded
F008	ETC / Source Four 36	PLOTTED	Unverified · Output excluded
F009	ETC / Source Four 36	PLOTTED	Unverified · Output excluded
F010	ETC / Source Four Zoom 25-50	PLOTTED	Unverified · Output excluded
F011	ETC / Source Four 36	PLOTTED	Unverified · Output excluded
F012	Unverified source fixture / Unresolved fixture identity	PLOTTED	Unverified · Output excluded
F013	ETC / Source Four 36	PLOTTED	Unverified · Output excluded
F014	ETC / Source Four 36	PLOTTED	Unverified · Output excluded
F015	ETC / Source Four 36	PLOTTED	Unverified · Output excluded
F016	ETC / Source Four 36	PLOTTED	Unverified · Output excluded
F017	ETC / Source Four 36	PLOTTED	Unverified · Output excluded
F018	Unverified source fixture / PAR64WFL	PLOTTED	Unverified · Output excluded
F019	Unverified source fixture / PAR64WFL	PLOTTED	Unverified · Output excluded
F020	ETC / Source Four Zoom 25-50	PLOTTED	Unverified · Output excluded

Planning reference only. Confirm installed modes and patch with the venue.

Mahaney Arts Center · Dance Theatre

FIXTURE SCHEDULE · Dance Theatre

HitLight · Mahaney Arts Center

72 Porter Field Road, Middlebury, United States

DWG HL · METRIC

Drawn HitLight

Generated from the saved show

SOURCE 8fd6fb08fe38

FIXTURE SCHEDULE · CONTINUED

Fixture	Manufacturer / model	Position / mount	Mode / output
VISUAL PLANNING · DMX PATCH WITHHELD			
F021	ETC / Source Four 36	PLOTTED	Unverified · Output excluded
F022	ETC / Source Four 36	PLOTTED	Unverified · Output excluded
F023	Unverified source fixture / Colortran8inchFresnel	PLOTTED	Unverified · Output excluded
F024	ETC / Source Four 36	PLOTTED	Unverified · Output excluded
F025	ETC / Source Four 36	PLOTTED	Unverified · Output excluded
F026	ETC / Source Four Zoom 25-50	PLOTTED	Unverified · Output excluded
F027	ETC / Source Four 36	PLOTTED	Unverified · Output excluded
F028	ETC / Source Four 36	PLOTTED	Unverified · Output excluded
F029	ETC / Source Four 36	PLOTTED	Unverified · Output excluded
F030	ETC / Source Four Zoom 25-50	PLOTTED	Unverified · Output excluded
F031	ETC / Source Four Zoom 25-50	PLOTTED	Unverified · Output excluded
F032	ETC / Source Four 36	PLOTTED	Unverified · Output excluded
F033	Unverified source fixture / PAR64WFL	PLOTTED	Unverified · Output excluded
F034	Unverified source fixture / PAR64WFL	PLOTTED	Unverified · Output excluded
F035	ETC / Source Four 36	PLOTTED	Unverified · Output excluded
F036	Unverified source fixture / PAR64WFL	PLOTTED	Unverified · Output excluded
F037	ETC / Source Four 36	PLOTTED	Unverified · Output excluded
F038	Unverified source fixture / Colortran8inchFresnel	PLOTTED	Unverified · Output excluded
F039	ETC / Source Four 36	PLOTTED	Unverified · Output excluded
F040	Unverified source fixture / Colortran8inchFresnel	PLOTTED	Unverified · Output excluded

Planning reference only. Confirm installed modes and patch with the venue.

FIXTURE SCHEDULE · CONTINUED

Fixture	Manufacturer / model	Position / mount	Mode / output
VISUAL PLANNING · DMX PATCH WITHHELD			
F041	Unverified source fixture / Colortran8inchFresnel	PLOTTED	Unverified · Output excluded
F042	ETC / Source Four 36	PLOTTED	Unverified · Output excluded
F043	ETC / Source Four 36	PLOTTED	Unverified · Output excluded
F044	ETC / Source Four 36	PLOTTED	Unverified · Output excluded
F045	ETC / Source Four Zoom 25-50	PLOTTED	Unverified · Output excluded
F046	ETC / Source Four 36	PLOTTED	Unverified · Output excluded
F047	ETC / Source Four Zoom 25-50	PLOTTED	Unverified · Output excluded
F048	ETC / Source Four 36	PLOTTED	Unverified · Output excluded
F049	Unverified source fixture / Colortran8inchFresnel	PLOTTED	Unverified · Output excluded
F050	Unverified source fixture / Unresolved fixture identity	PLOTTED	Unverified · Output excluded
F051	Unverified source fixture / PAR64WFL	PLOTTED	Unverified · Output excluded
F052	ETC / Source Four Zoom 25-50	PLOTTED	Unverified · Output excluded
F053	ETC / Source Four 36	PLOTTED	Unverified · Output excluded
F054	ETC / Source Four 36	PLOTTED	Unverified · Output excluded
F055	ETC / Source Four 36	PLOTTED	Unverified · Output excluded
F056	Unverified source fixture / Colortran8inchFresnel	PLOTTED	Unverified · Output excluded
F057	ETC / Source Four 36	PLOTTED	Unverified · Output excluded
F058	Unverified source fixture / PAR64WFL	PLOTTED	Unverified · Output excluded
F059	Unverified source fixture / Unresolved fixture identity	PLOTTED	Unverified · Output excluded
F060	Unverified source fixture / ETCSourceFourJrZoom25-50	PLOTTED	Unverified · Output excluded

Planning reference only. Confirm installed modes and patch with the venue.

Fixture	Manufacturer / model	Position / mount	Mode / output
VISUAL PLANNING · DMX PATCH WITHHELD			
F061	ETC / Source Four 36	PLOTTED	Unverified · Output excluded
F062	Unverified source fixture / Unresolved fixture identity	PLOTTED	Unverified · Output excluded
F063	ETC / Source Four Zoom 25-50	PLOTTED	Unverified · Output excluded
F064	ETC / Source Four Zoom 25-50	PLOTTED	Unverified · Output excluded
F065	ETC / Source Four 36	PLOTTED	Unverified · Output excluded
F066	ETC / Source Four 36	PLOTTED	Unverified · Output excluded
F067	ETC / Source Four Zoom 25-50	PLOTTED	Unverified · Output excluded
F068	ETC / Source Four 36	PLOTTED	Unverified · Output excluded
F069	ETC / Source Four 36	PLOTTED	Unverified · Output excluded
F070	ETC / Source Four 36	PLOTTED	Unverified · Output excluded
F071	Unverified source fixture / Unresolved fixture identity	PLOTTED	Unverified · Output excluded
F072	Unverified source fixture / ETCSourceFourJrZoom25-50	PLOTTED	Unverified · Output excluded
F073	Unverified source fixture / ETCSourceFourJrZoom25-50	PLOTTED	Unverified · Output excluded
F074	ETC / Source Four 36	PLOTTED	Unverified · Output excluded
F075	Unverified source fixture / Colortran8inchFresnel	PLOTTED	Unverified · Output excluded
F076	ETC / Source Four 36	PLOTTED	Unverified · Output excluded
F077	Unverified source fixture / Colortran8inchFresnel	PLOTTED	Unverified · Output excluded
F078	ETC / Source Four 36	PLOTTED	Unverified · Output excluded
F079	Unverified source fixture / Colortran8inchFresnel	PLOTTED	Unverified · Output excluded
F080	Unverified source fixture / Colortran8inchFresnel	PLOTTED	Unverified · Output excluded

Planning reference only. Confirm installed modes and patch with the venue.

FIXTURE SCHEDULE · CONTINUED

Fixture	Manufacturer / model	Position / mount	Mode / output
VISUAL PLANNING · DMX PATCH WITHHELD			
F081	Unverified source fixture / Colortran8inchFresnel	PLOTTED	Unverified · Output excluded
F082	ETC / Source Four 36	PLOTTED	Unverified · Output excluded
F083	ETC / Source Four 36	PLOTTED	Unverified · Output excluded
F084	ETC / Source Four 36	PLOTTED	Unverified · Output excluded
F085	ETC / Source Four 36	PLOTTED	Unverified · Output excluded
F086	ETC / Source Four 36	PLOTTED	Unverified · Output excluded
F087	ETC / Source Four 36	PLOTTED	Unverified · Output excluded
F088	ETC / Source Four 36	PLOTTED	Unverified · Output excluded
F089	ETC / Source Four Zoom 25-50	PLOTTED	Unverified · Output excluded
F090	ETC / Source Four Zoom 25-50	PLOTTED	Unverified · Output excluded
F091	ETC / Source Four 36	PLOTTED	Unverified · Output excluded
F092	ETC / Source Four 36	PLOTTED	Unverified · Output excluded
F093	ETC / Source Four 36	PLOTTED	Unverified · Output excluded
F094	ETC / Source Four Zoom 25-50	PLOTTED	Unverified · Output excluded
F095	Unverified source fixture / Colortran8inchFresnel	PLOTTED	Unverified · Output excluded
F096	ETC / Source Four 36	PLOTTED	Unverified · Output excluded
F097	ETC / Source Four Zoom 25-50	PLOTTED	Unverified · Output excluded
F098	ETC / Source Four 36	PLOTTED	Unverified · Output excluded
F099	Unverified source fixture / ETCSourceFourJrZoom25-50	PLOTTED	Unverified · Output excluded
F100	ETC / Source Four 36	PLOTTED	Unverified · Output excluded

Planning reference only. Confirm installed modes and patch with the venue.

FIXTURE SCHEDULE · CONTINUED

Fixture	Manufacturer / model	Position / mount	Mode / output
VISUAL PLANNING · DMX PATCH WITHHELD			
F101	Unverified source fixture / ETCSourceFourJrZoom25-50	PLOTTED	Unverified · Output excluded
F102	Unverified source fixture / PAR64WFL	PLOTTED	Unverified · Output excluded
F103	ETC / Source Four 36	PLOTTED	Unverified · Output excluded
F104	Unverified source fixture / Unresolved fixture identity	PLOTTED	Unverified · Output excluded
F105	ETC / Source Four 36	PLOTTED	Unverified · Output excluded
F106	ETC / Source Four 36	PLOTTED	Unverified · Output excluded
F107	ETC / Source Four 36	PLOTTED	Unverified · Output excluded
F108	ETC / Source Four 36	PLOTTED	Unverified · Output excluded
F109	ETC / Source Four 36	PLOTTED	Unverified · Output excluded
F110	ETC / Source Four Zoom 25-50	PLOTTED	Unverified · Output excluded
F111	Unverified source fixture / ETCSourceFourJrZoom25-50	PLOTTED	Unverified · Output excluded
F112	ETC / Source Four 36	PLOTTED	Unverified · Output excluded
F113	ETC / Source Four Zoom 25-50	PLOTTED	Unverified · Output excluded
F114	ETC / Source Four 36	PLOTTED	Unverified · Output excluded
F115	ETC / Source Four 36	PLOTTED	Unverified · Output excluded
F116	Unverified source fixture / ETCSourceFourJrZoom25-50	PLOTTED	Unverified · Output excluded
F117	ETC / Source Four 36	PLOTTED	Unverified · Output excluded
F118	ETC / Source Four 36	PLOTTED	Unverified · Output excluded
F119	ETC / Source Four 36	PLOTTED	Unverified · Output excluded
F120	ETC / Source Four 36	PLOTTED	Unverified · Output excluded

Planning reference only. Confirm installed modes and patch with the venue.

Mahaney Arts Center · Dance Theatre

FIXTURE SCHEDULE · Dance Theatre

HitLight · Mahaney Arts Center

72 Porter Field Road, Middlebury, United States

DWG HL · METRIC

Drawn HitLight

Generated from the saved show

SOURCE 8fd6fb08fe38

Fixture	Manufacturer / model	Position / mount	Mode / output
VISUAL PLANNING · DMX PATCH WITHHELD			
F121	ETC / Source Four 36	PLOTTED	Unverified · Output excluded
F122	ETC / Source Four 36	PLOTTED	Unverified · Output excluded
F123	ETC / Source Four 36	PLOTTED	Unverified · Output excluded
F124	ETC / Source Four 36	PLOTTED	Unverified · Output excluded
F125	ETC / Source Four Zoom 25-50	PLOTTED	Unverified · Output excluded
F126	ETC / Source Four Zoom 25-50	PLOTTED	Unverified · Output excluded
F127	ETC / Source Four 36	PLOTTED	Unverified · Output excluded
F128	Unverified source fixture / Colortran6inchFresnel	PLOTTED	Unverified · Output excluded
F129	ETC / Source Four 36	PLOTTED	Unverified · Output excluded
F130	Unverified source fixture / ETCSourceFourJrZoom25-50	PLOTTED	Unverified · Output excluded
F131	ETC / Source Four 36	PLOTTED	Unverified · Output excluded
F132	ETC / Source Four 36	PLOTTED	Unverified · Output excluded
F133	ETC / Source Four 36	PLOTTED	Unverified · Output excluded
F134	ETC / Source Four Zoom 25-50	PLOTTED	Unverified · Output excluded
F135	Unverified source fixture / Colortran8inchFresnel	PLOTTED	Unverified · Output excluded
F136	Unverified source fixture / PAR64WFL	PLOTTED	Unverified · Output excluded
F137	Unverified source fixture / Colortran8inchFresnel	PLOTTED	Unverified · Output excluded
F138	ETC / Source Four 36	PLOTTED	Unverified · Output excluded
F139	ETC / Source Four 36	PLOTTED	Unverified · Output excluded
F140	ETC / Source Four 36	PLOTTED	Unverified · Output excluded

Planning reference only. Confirm installed modes and patch with the venue.

FIXTURE SCHEDULE · CONTINUED

Fixture	Manufacturer / model	Position / mount	Mode / output
VISUAL PLANNING · DMX PATCH WITHHELD			
F141	ETC / Source Four 36	PLOTTED	Unverified · Output excluded
F142	ETC / Source Four 36	PLOTTED	Unverified · Output excluded
F143	Unverified source fixture / ETCSourceFourJrZoom25-50	PLOTTED	Unverified · Output excluded
F144	Unverified source fixture / Colortran8inchFresnel	PLOTTED	Unverified · Output excluded
F145	ETC / Source Four 36	PLOTTED	Unverified · Output excluded
F146	Unverified source fixture / PAR64WFL	PLOTTED	Unverified · Output excluded
F147	Unverified source fixture / Unresolved fixture identity	PLOTTED	Unverified · Output excluded
F148	Unverified source fixture / Unresolved fixture identity	PLOTTED	Unverified · Output excluded
F149	ETC / Source Four 36	PLOTTED	Unverified · Output excluded
F150	ETC / Source Four 36	PLOTTED	Unverified · Output excluded
F151	ETC / Source Four 36	PLOTTED	Unverified · Output excluded
F152	ETC / Source Four 36	PLOTTED	Unverified · Output excluded
F153	Unverified source fixture / Colortran6inchFresnel	PLOTTED	Unverified · Output excluded
F154	ETC / Source Four 36	PLOTTED	Unverified · Output excluded
F155	ETC / Source Four 36	PLOTTED	Unverified · Output excluded
F156	ETC / Source Four 36	PLOTTED	Unverified · Output excluded
F157	ETC / Source Four Zoom 25-50	PLOTTED	Unverified · Output excluded
F158	ETC / Source Four 36	PLOTTED	Unverified · Output excluded
F159	ETC / Source Four Zoom 25-50	PLOTTED	Unverified · Output excluded
F160	ETC / Source Four Zoom 25-50	PLOTTED	Unverified · Output excluded

Planning reference only. Confirm installed modes and patch with the venue.

Fixture	Manufacturer / model	Position / mount	Mode / output
VISUAL PLANNING · DMX PATCH WITHHELD			
F161	ETC / Source Four 36	PLOTTED	Unverified · Output excluded
F162	ETC / Source Four 36	PLOTTED	Unverified · Output excluded
F163	ETC / Source Four Zoom 25-50	PLOTTED	Unverified · Output excluded
F164	ETC / Source Four 36	PLOTTED	Unverified · Output excluded
F165	ETC / Source Four 36	PLOTTED	Unverified · Output excluded
F166	Unverified source fixture / Colortran8inchFresnel	PLOTTED	Unverified · Output excluded
F167	ETC / Source Four 36	PLOTTED	Unverified · Output excluded
F168	Unverified source fixture / Colortran8inchFresnel	PLOTTED	Unverified · Output excluded
F169	Unverified source fixture / Unresolved fixture identity	PLOTTED	Unverified · Output excluded
F170	Unverified source fixture / Colortran8inchFresnel	PLOTTED	Unverified · Output excluded
F171	Unverified source fixture / Unresolved fixture identity	PLOTTED	Unverified · Output excluded
F172	ETC / Source Four 36	PLOTTED	Unverified · Output excluded
F173	ETC / Source Four 36	PLOTTED	Unverified · Output excluded
F174	ETC / Source Four 36	PLOTTED	Unverified · Output excluded
F175	ETC / Source Four 36	PLOTTED	Unverified · Output excluded
F176	Unverified source fixture / Unresolved fixture identity	PLOTTED	Unverified · Output excluded

Planning reference only. Confirm installed modes and patch with the venue.

VALIDATION APPENDIX

WARNING · PATCH_WITHHELD

DMX patch facts are withheld pending source verification. This planning document cannot be used for hardware output.

Objects: — · Remediation: review the source facts and regenerate.

ERROR · STAGE_DIMENSIONS_UNCONFIRMED

Confirm the stage dimensions before producing a final technical document.

Objects: Dance Theatre · Remediation: review the source facts and regenerate.

WARNING · MODE_UNVERIFIED

DMX modes are unverified; output remains excluded.

Objects: F001–F176 · Remediation: review the source facts and regenerate.

WARNING · FIXTURE_DISABLED

Fixtures are disabled for this visual planning reconstruction.

Objects: F001–F176 · Remediation: review the source facts and regenerate.

WARNING · TITLE_METADATA_INCOMPLETE

Some professional title-block metadata is missing; the document will show an em dash.

Objects: 8123191e22ab40b4056b2d34 · Remediation: review the source facts and regenerate.

HitLight

VENUE & DRAWING SOURCES

Mahaney Arts Center

Dance Theatre · Published house plot

72 Porter Field Road, Middlebury, VT, US

https://www.middlebury.edu/college/arts/about/performance-space-specs

Sources checked 2026-11-04

Generated by HitLight from the reviewed partial Mahaney Arts Center reconstruction. Venue sources are cited as facts; their original artwork remains private.

Symbols: HitLight-owned category artwork. No manufacturer model geometry or original source pages included.

Fixture positions follow the venue’s published lighting plot; the currently installed rig is not verified.

176 source-based fixture records retain their original printed source identities. The current public view has 176 catalogue body references and 0 visual fallbacks. Installed modes and DMX patch are unverified; all original output exclusions remain.

Fixture heights are approximate; trim heights may differ from the drawing.

176 source-based fixture records currently display 176 public catalogue housings and 0 visual fallbacks. Original source identities, modes, patch and output exclusions are unchanged.

Two existing Colortran 6-inch and twenty Colortran 8-inch profile references now use newly authored public housings. All 176 records have catalogue body references. Original source identities and any donor or optical qualifications remain; installed modes and patch are unverified.

Existing Colortran 6-inch/8-inch Fresnel / Source Four PAR references now use newly authored approximate public housings. Body details, lens shape and manual bracket pose are estimates. Native controls, fixtures and layout are unchanged. Other-make and unidentified source fixtures using a labelled mechanical donor remain substitutes; this update does not identify installed models, optics or lamp ratings, or establish hardware, clearance or photometric acceptance.

Approximate planning view; not official venue paperwork or output-ready. Original HitLight symbols only; no source pages, OEM meshes, photos or logos. Original files remain private; modes and patch unverified.

Fixture plot original; visually inspected page(s) 1. Freshness and reuse rights unconfirmed.: https://www.middlebury.edu/college/sites/www.middlebury.edu.college/files/2020-08/fall%2014%20rep%20plot%20110.pdf?fv=952rEVPi · checked 2026-11-03

HitLight

VENUE & DRAWING SOURCES

Published capacity 140 for Dance Theatre.:
https://www.middlebury.edu/college/academics/dance/facilities/technical-information · checked 2026-11-03

Official venue/technical source page.:
https://www.middlebury.edu/college/arts/about/performance-space-specs · checked 2026-11-03

Manufacturer reference, not venue-hang evidence: Manufacturer reference only:
ETC-Selador-Paletta-Datasheet-RevD.pdf; not proof of Middlebury installed length,:
https://www.etcconnect.com/WorkArea/DownloadAsset.aspx?id=10737460659 · checked 2026-11-04

Manufacturer reference, not venue-hang evidence: Manufacturer reference only:
ETC-Selador-ETL-Manual-RevG.pdf; not proof of Middlebury installed length, patch o:
https://www.etcconnect.com/WorkArea/DownloadAsset.aspx?id=10737461182 · checked 2026-11-04

Public venue page: https://www.hitlight.app/venues/united-states/mahaney-arts-center-8123191e

HitLight