
UPSTAGE

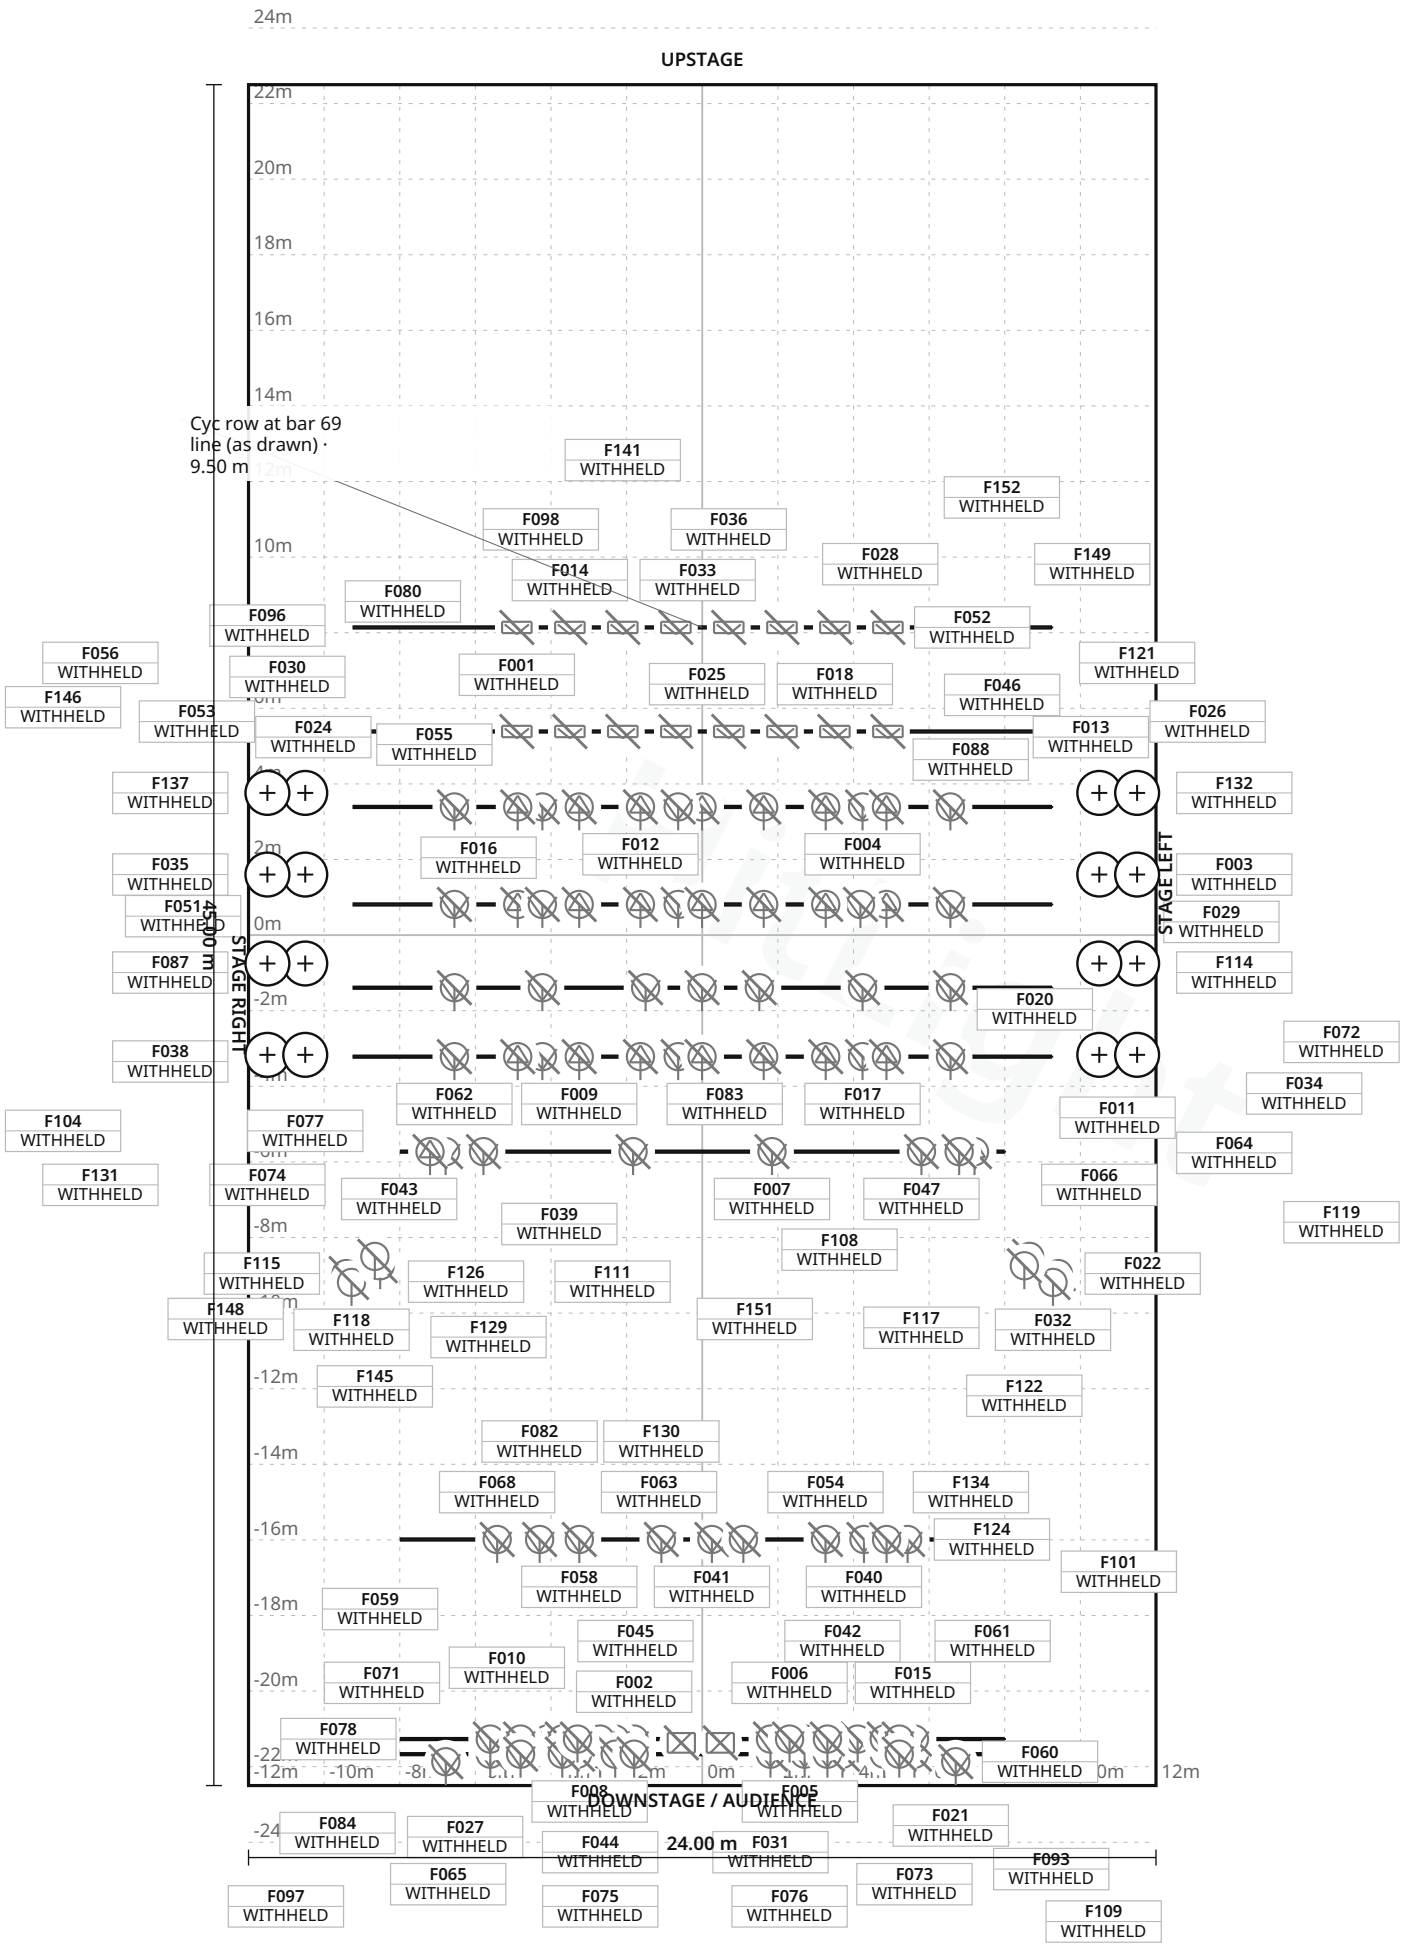

FIXTURE LEGEND

- **Robin T1 Profile** — Profile Spot · 11×
- **Altman Spectra** CYC 200 RGBA (200W) — Cyc Light · 16×
- **ETC Source Four** 15/30 (750W) — Spot Light · 44×
- **ETC Source Four** LED S3 Lustr 15 — PAR Light · 8×
- **Follow spot** — Other · 2×
- **Strand Alto** Fresnel (2kW) — Spot Light · 30×
- **Strand PAR64** CP61 (1kW) — PAR Light · 32×
- **VL2600 Wash** — Profile Spot · 12×

Stage 24.00 m W × 45.00 m D · Grid 1 m

50 fixture labels omitted in this view due to crowding · see DMX patch

Kwai Tsing Theatre · Auditorium

LIGHT PLOT · PLAN · Auditorium

HitLight · Kwai Tsing Theatre

12 Hing Ning Road, Kwai Chung, New Territories, Hong Kong, Kwai Chung, Hong Kong SAR China

DWG HL · SCALE 1:200 · metric · PRINT AT 100%

Drawn HitLight

Generated from the saved show

SOURCE 3b8bfd0b2bc8

SYMBOL LEGEND

8 TYPES · 155 FIXTURES · COLOUR BY TYPE



Robe Lighting Robin T1 Profile

Profile Spot · Unverified · TBC ch · category symbol

11 physical · 11 plotted

11 disabled · 0 unplaced



Unverified source fixture Altman Spectra CYC 200 RGBA (200W)

Cyc Light · Unverified · TBC ch · category symbol

16 physical · 16 plotted

16 disabled · 0 unplaced



Unverified source fixture ETC Source Four 15/30 (750W)

Spot Light · Unverified · TBC ch · category symbol

44 physical · 44 plotted

44 disabled · 0 unplaced



Unverified source fixture ETC Source Four LED S3 Lustr 15

PAR Light · Unverified · TBC ch · category symbol

8 physical · 8 plotted

8 disabled · 0 unplaced



Unverified source fixture Follow spot

Other · Unverified · TBC ch · category symbol

2 physical · 2 plotted

2 disabled · 0 unplaced



Unverified source fixture Strand Alto Fresnel (2kW)

Spot Light · Unverified · TBC ch · category symbol

30 physical · 30 plotted

30 disabled · 0 unplaced



Unverified source fixture Strand PAR64 CP61 (1kW)

PAR Light · Unverified · TBC ch · category symbol

32 physical · 32 plotted

32 disabled · 0 unplaced



Vari-Lite VL2600 Wash

Profile Spot · Unverified · TBC ch · category symbol

12 physical · 12 plotted

12 disabled · 0 unplaced

Kwai Tsing Theatre · Auditorium

SYMBOL LEGEND · Auditorium

HitLight · Kwai Tsing Theatre

12 Hing Ning Road, Kwai Chung, New Territories, Hong Kong, Kwai Chung, Hong Kong SAR China

DWG HL · METRIC

Drawn HitLight

Generated from the saved show

SOURCE 3b8bfd0b2bc8

GENERAL NOTES

1. Source-based lighting plan. Confirm the current rig with the venue.
2. PARTIAL: included fixtures are not a full physical-unit census.
3. DMX PATCH WITHHELD: provisional or unchecked addresses are not published.
4. Approximate planning view; not official venue paperwork or output-ready. Original HitLight symbols only; no source pages, OEM meshes, photos or logos. Original files remain private; modes and patch unverified.

HitLight

Kwai Tsing Theatre · Auditorium

GENERAL NOTES · Auditorium

HitLight · Kwai Tsing Theatre

12 Hing Ning Road, Kwai Chung, New Territories, Hong Kong, Kwai Chung, Hong Kong SAR China

DWG HL · METRIC

Drawn HitLight

Generated from the saved show

SOURCE 3b8bfd0b2bc8

STAGE ELEMENTS

NAME	TYPE	POSITION	TRIM / SIZE
Cyc. Light (bar 55)	pipe	X 0.00 m · Z -5.39 m	9.50 m · 18.50 m W × 0.05 m D
Lx 2 (bar 21)	pipe	X 0.00 m · Z 1.39 m	9.50 m · 18.50 m W × 0.05 m D
Lighting Bridge 1	pipe	X 0.00 m · Z 15.99 m	12.00 m · 16.00 m W × 0.05 m D
Lx 3 (bar 32)	pipe	X 0.00 m · Z -0.81 m	9.50 m · 18.50 m W × 0.05 m D
Cyc row at bar 69 line (as drawn)	pipe	X 0.00 m · Z -8.14 m	9.50 m · 18.50 m W × 0.05 m D
Lx 4 (bar 45)	pipe	X 0.00 m · Z -3.39 m	9.50 m · 18.50 m W × 0.05 m D
Lighting Bridge 2 (top bar)	pipe	X 0.00 m · Z 21.27 m	13.40 m · 16.00 m W × 0.05 m D
Lx Bridge Under Bar (stage bridge)	pipe	X 0.00 m · Z 5.73 m	9.50 m · 16.00 m W × 0.05 m D
Lx 1 (bar 12)	pipe	X 0.00 m · Z 3.22 m	9.50 m · 18.50 m W × 0.05 m D
Lighting Bridge 2 (bottom bar)	pipe	X 0.00 m · Z 21.67 m	12.60 m · 16.00 m W × 0.05 m D

FIXTURE SCHEDULE

Fixture	Manufacturer / model	Position / mount	Mode / output
VISUAL PLANNING · DMX PATCH WITHHELD			
F001	Unverified source fixture / Altman Spectra CYC 200 RGBA (200W)	Cyc row at bar 69 line (as drawn)	Unverified · Output excluded
F002	Unverified source fixture / ETC Source Four 15/30 (750W)	Lighting Bridge 2 (top bar)	Unverified · Output excluded
F003	Unverified source fixture / Strand PAR64 CP61 (1kW)	PLOTTED	Unverified · Output excluded
F004	Unverified source fixture / Strand Alto Fresnel (2kW)	Lx 4 (bar 45)	Unverified · Output excluded
F005	Unverified source fixture / ETC Source Four 15/30 (750W)	Lighting Bridge 2 (bottom bar)	Unverified · Output excluded
F006	Unverified source fixture / ETC Source Four 15/30 (750W)	Lighting Bridge 2 (bottom bar)	Unverified · Output excluded
F007	Unverified source fixture / Strand Alto Fresnel (2kW)	Lx Bridge Under Bar (stage bridge)	Unverified · Output excluded
F008	Unverified source fixture / ETC Source Four 15/30 (750W)	Lighting Bridge 2 (bottom bar)	Unverified · Output excluded
F009	Robe Lighting / Robin T1 Profile	Lx 1 (bar 12)	Unverified · Output excluded
F010	Unverified source fixture / ETC Source Four 15/30 (750W)	Lighting Bridge 2 (top bar)	Unverified · Output excluded
F011	Unverified source fixture / Strand Alto Fresnel (2kW)	Lx 2 (bar 21)	Unverified · Output excluded
F012	Vari-Lite / VL2600 Wash	Lx 4 (bar 45)	Unverified · Output excluded
F013	Vari-Lite / VL2600 Wash	Lx 3 (bar 32)	Unverified · Output excluded
F014	Unverified source fixture / Altman Spectra CYC 200 RGBA (200W)	Cyc row at bar 69 line (as drawn)	Unverified · Output excluded
F015	Unverified source fixture / ETC Source Four 15/30 (750W)	Lighting Bridge 2 (bottom bar)	Unverified · Output excluded
F016	Unverified source fixture / Strand Alto Fresnel (2kW)	Lx 2 (bar 21)	Unverified · Output excluded
F017	Unverified source fixture / Strand Alto Fresnel (2kW)	Lx 1 (bar 12)	Unverified · Output excluded
F018	Unverified source fixture / Altman Spectra CYC 200 RGBA (200W)	Cyc. Light (bar 55)	Unverified · Output excluded
F019	Unverified source fixture / Strand Alto Fresnel (2kW)	Lx 3 (bar 32)	Unverified · Output excluded
F020	Unverified source fixture / Strand Alto Fresnel (2kW)	Lx 1 (bar 12)	Unverified · Output excluded

Planning reference only. Confirm installed modes and patch with the venue.

Kwai Tsing Theatre · Auditorium

FIXTURE SCHEDULE · Auditorium

HitLight · Kwai Tsing Theatre

12 Hing Ning Road, Kwai Chung, New Territories, Hong Kong, Kwai Chung, Hong Kong SAR China

DWG HL · METRIC

Drawn HitLight

Generated from the saved show

SOURCE 3b8bfd0b2bc8

Fixture	Manufacturer / model	Position / mount	Mode / output
VISUAL PLANNING · DMX PATCH WITHHELD			
F021	Unverified source fixture / ETC Source Four 15/30 (750W)	Lighting Bridge 2 (bottom bar)	Unverified · Output excluded
F022	Unverified source fixture / ETC Source Four LED S3 Lustr 15	PLOTTED	Unverified · Output excluded
F023	Vari-Lite / VL2600 Wash	Lx 4 (bar 45)	Unverified · Output excluded
F024	Vari-Lite / VL2600 Wash	Lx 3 (bar 32)	Unverified · Output excluded
F025	Unverified source fixture / Altman Spectra CYC 200 RGBA (200W)	Cyc. Light (bar 55)	Unverified · Output excluded
F026	Unverified source fixture / Strand PAR64 CP61 (1kW)	PLOTTED	Unverified · Output excluded
F027	Unverified source fixture / ETC Source Four 15/30 (750W)	Lighting Bridge 2 (top bar)	Unverified · Output excluded
F028	Unverified source fixture / Altman Spectra CYC 200 RGBA (200W)	Cyc. Light (bar 55)	Unverified · Output excluded
F029	Unverified source fixture / Strand PAR64 CP61 (1kW)	PLOTTED	Unverified · Output excluded
F030	Unverified source fixture / Strand Alto Fresnel (2kW)	Lx 4 (bar 45)	Unverified · Output excluded
F031	Unverified source fixture / ETC Source Four 15/30 (750W)	Lighting Bridge 2 (bottom bar)	Unverified · Output excluded
F032	Unverified source fixture / ETC Source Four LED S3 Lustr 15	PLOTTED	Unverified · Output excluded
F033	Unverified source fixture / Altman Spectra CYC 200 RGBA (200W)	Cyc row at bar 69 line (as drawn)	Unverified · Output excluded
F034	Unverified source fixture / Strand PAR64 CP61 (1kW)	PLOTTED	Unverified · Output excluded
F035	Unverified source fixture / Strand PAR64 CP61 (1kW)	PLOTTED	Unverified · Output excluded
F036	Unverified source fixture / Altman Spectra CYC 200 RGBA (200W)	Cyc row at bar 69 line (as drawn)	Unverified · Output excluded
F037	Vari-Lite / VL2600 Wash	Lx 3 (bar 32)	Unverified · Output excluded
F038	Unverified source fixture / Strand PAR64 CP61 (1kW)	PLOTTED	Unverified · Output excluded
F039	Vari-Lite / VL2600 Wash	Lx 1 (bar 12)	Unverified · Output excluded
F040	Unverified source fixture / ETC Source Four 15/30 (750W)	Lighting Bridge 1	Unverified · Output excluded

Planning reference only. Confirm installed modes and patch with the venue.

Fixture	Manufacturer / model	Position / mount	Mode / output
VISUAL PLANNING · DMX PATCH WITHHELD			
F041	Unverified source fixture / ETC Source Four 15/30 (750W)	Lighting Bridge 1	Unverified · Output excluded
F042	Unverified source fixture / ETC Source Four 15/30 (750W)	Lighting Bridge 2 (top bar)	Unverified · Output excluded
F043	Unverified source fixture / Strand Alto Fresnel (2kW)	Lx Bridge Under Bar (stage bridge)	Unverified · Output excluded
F044	Unverified source fixture / ETC Source Four 15/30 (750W)	Lighting Bridge 2 (bottom bar)	Unverified · Output excluded
F045	Unverified source fixture / ETC Source Four 15/30 (750W)	Lighting Bridge 2 (top bar)	Unverified · Output excluded
F046	Unverified source fixture / Strand PAR64 CP61 (1kW)	PLOTTED	Unverified · Output excluded
F047	Unverified source fixture / Strand Alto Fresnel (2kW)	Lx Bridge Under Bar (stage bridge)	Unverified · Output excluded
F048	Robe Lighting / Robin T1 Profile	Lx 3 (bar 32)	Unverified · Output excluded
F049	Robe Lighting / Robin T1 Profile	Lx 4 (bar 45)	Unverified · Output excluded
F050	Unverified source fixture / Strand Alto Fresnel (2kW)	Lx 3 (bar 32)	Unverified · Output excluded
F051	Unverified source fixture / Strand PAR64 CP61 (1kW)	PLOTTED	Unverified · Output excluded
F052	Unverified source fixture / Altman Spectra CYC 200 RGBA (200W)	Cyc row at bar 69 line (as drawn)	Unverified · Output excluded
F053	Unverified source fixture / Strand PAR64 CP61 (1kW)	PLOTTED	Unverified · Output excluded
F054	Unverified source fixture / ETC Source Four 15/30 (750W)	Lighting Bridge 1	Unverified · Output excluded
F055	Unverified source fixture / Strand PAR64 CP61 (1kW)	PLOTTED	Unverified · Output excluded
F056	Unverified source fixture / Strand PAR64 CP61 (1kW)	PLOTTED	Unverified · Output excluded
F057	Unverified source fixture / Strand Alto Fresnel (2kW)	Lx 3 (bar 32)	Unverified · Output excluded
F058	Unverified source fixture / ETC Source Four 15/30 (750W)	Lighting Bridge 1	Unverified · Output excluded
F059	Unverified source fixture / ETC Source Four 15/30 (750W)	Lighting Bridge 2 (top bar)	Unverified · Output excluded
F060	Unverified source fixture / Strand Alto Fresnel (2kW)	PLOTTED	Unverified · Output excluded

Planning reference only. Confirm installed modes and patch with the venue.

Fixture	Manufacturer / model	Position / mount	Mode / output
VISUAL PLANNING · DMX PATCH WITHHELD			
F061	Unverified source fixture / ETC Source Four 15/30 (750W)	Lighting Bridge 2 (top bar)	Unverified · Output excluded
F062	Unverified source fixture / Strand Alto Fresnel (2kW)	Lx 1 (bar 12)	Unverified · Output excluded
F063	Unverified source fixture / ETC Source Four 15/30 (750W)	Lighting Bridge 1	Unverified · Output excluded
F064	Unverified source fixture / Strand PAR64 CP61 (1kW)	PLOTTED	Unverified · Output excluded
F065	Unverified source fixture / ETC Source Four 15/30 (750W)	Lighting Bridge 2 (bottom bar)	Unverified · Output excluded
F066	Unverified source fixture / Strand PAR64 CP61 (1kW)	PLOTTED	Unverified · Output excluded
F067	Robe Lighting / Robin T1 Profile	Lx 4 (bar 45)	Unverified · Output excluded
F068	Unverified source fixture / ETC Source Four 15/30 (750W)	Lighting Bridge 1	Unverified · Output excluded
F069	Unverified source fixture / Strand Alto Fresnel (2kW)	Lx 1 (bar 12)	Unverified · Output excluded
F070	Unverified source fixture / Altman Spectra CYC 200 RGBA (200W)	Cyc. Light (bar 55)	Unverified · Output excluded
F071	Unverified source fixture / ETC Source Four 15/30 (750W)	Lighting Bridge 2 (bottom bar)	Unverified · Output excluded
F072	Unverified source fixture / Strand PAR64 CP61 (1kW)	PLOTTED	Unverified · Output excluded
F073	Unverified source fixture / ETC Source Four 15/30 (750W)	Lighting Bridge 2 (bottom bar)	Unverified · Output excluded
F074	Unverified source fixture / Strand PAR64 CP61 (1kW)	PLOTTED	Unverified · Output excluded
F075	Unverified source fixture / ETC Source Four 15/30 (750W)	Lighting Bridge 2 (top bar)	Unverified · Output excluded
F076	Unverified source fixture / ETC Source Four 15/30 (750W)	Lighting Bridge 2 (top bar)	Unverified · Output excluded
F077	Unverified source fixture / Strand PAR64 CP61 (1kW)	PLOTTED	Unverified · Output excluded
F078	Unverified source fixture / ETC Source Four 15/30 (750W)	Lighting Bridge 2 (top bar)	Unverified · Output excluded
F079	Unverified source fixture / Strand PAR64 CP61 (1kW)	PLOTTED	Unverified · Output excluded
F080	Unverified source fixture / Altman Spectra CYC 200 RGBA (200W)	Cyc. Light (bar 55)	Unverified · Output excluded

Planning reference only. Confirm installed modes and patch with the venue.

FIXTURE SCHEDULE · CONTINUED

Fixture	Manufacturer / model	Position / mount	Mode / output
VISUAL PLANNING · DMX PATCH WITHHELD			
F081	Unverified source fixture / Strand PAR64 CP61 (1kW)	PLOTTED	Unverified · Output excluded
F082	Unverified source fixture / ETC Source Four 15/30 (750W)	Lighting Bridge 1	Unverified · Output excluded
F083	Vari-Lite / VL2600 Wash	Lx 1 (bar 12)	Unverified · Output excluded
F084	Unverified source fixture / Strand Alto Fresnel (2kW)	PLOTTED	Unverified · Output excluded
F085	Unverified source fixture / ETC Source Four 15/30 (750W)	Lighting Bridge 2 (bottom bar)	Unverified · Output excluded
F086	Unverified source fixture / Strand PAR64 CP61 (1kW)	PLOTTED	Unverified · Output excluded
F087	Unverified source fixture / Strand PAR64 CP61 (1kW)	PLOTTED	Unverified · Output excluded
F088	Vari-Lite / VL2600 Wash	Lx 4 (bar 45)	Unverified · Output excluded
F089	Unverified source fixture / Strand Alto Fresnel (2kW)	Lx 2 (bar 21)	Unverified · Output excluded
F090	Unverified source fixture / ETC Source Four 15/30 (750W)	Lighting Bridge 2 (top bar)	Unverified · Output excluded
F091	Robe Lighting / Robin T1 Profile	Lx 4 (bar 45)	Unverified · Output excluded
F092	Unverified source fixture / Strand Alto Fresnel (2kW)	Lx 4 (bar 45)	Unverified · Output excluded
F093	Unverified source fixture / ETC Source Four 15/30 (750W)	Lighting Bridge 2 (top bar)	Unverified · Output excluded
F094	Robe Lighting / Robin T1 Profile	Lx 1 (bar 12)	Unverified · Output excluded
F095	Unverified source fixture / Altman Spectra CYC 200 RGBA (200W)	Cyc. Light (bar 55)	Unverified · Output excluded
F096	Unverified source fixture / Strand PAR64 CP61 (1kW)	PLOTTED	Unverified · Output excluded
F097	Unverified source fixture / ETC Source Four 15/30 (750W)	Lighting Bridge 2 (top bar)	Unverified · Output excluded
F098	Unverified source fixture / Altman Spectra CYC 200 RGBA (200W)	Cyc row at bar 69 line (as drawn)	Unverified · Output excluded
F099	Unverified source fixture / Strand Alto Fresnel (2kW)	Lx 2 (bar 21)	Unverified · Output excluded
F100	Robe Lighting / Robin T1 Profile	Lx 3 (bar 32)	Unverified · Output excluded

Planning reference only. Confirm installed modes and patch with the venue.

FIXTURE SCHEDULE · CONTINUED

Fixture	Manufacturer / model	Position / mount	Mode / output
VISUAL PLANNING · DMX PATCH WITHHELD			
F101	Unverified source fixture / ETC Source Four 15/30 (750W)	Lighting Bridge 2 (top bar)	Unverified · Output excluded
F102	Unverified source fixture / ETC Source Four 15/30 (750W)	Lighting Bridge 2 (top bar)	Unverified · Output excluded
F103	Unverified source fixture / Strand Alto Fresnel (2kW)	Lx 4 (bar 45)	Unverified · Output excluded
F104	Unverified source fixture / Strand PAR64 CP61 (1kW)	PLOTTED	Unverified · Output excluded
F105	Vari-Lite / VL2600 Wash	Lx 1 (bar 12)	Unverified · Output excluded
F106	Unverified source fixture / Strand Alto Fresnel (2kW)	Lx 1 (bar 12)	Unverified · Output excluded
F107	Vari-Lite / VL2600 Wash	Lx 1 (bar 12)	Unverified · Output excluded
F108	Robe Lighting / Robin T1 Profile	Lx Bridge Under Bar (stage bridge)	Unverified · Output excluded
F109	Unverified source fixture / ETC Source Four 15/30 (750W)	Lighting Bridge 2 (bottom bar)	Unverified · Output excluded
F110	Unverified source fixture / Strand Alto Fresnel (2kW)	Lx 3 (bar 32)	Unverified · Output excluded
F111	Unverified source fixture / Strand Alto Fresnel (2kW)	Lx Bridge Under Bar (stage bridge)	Unverified · Output excluded
F112	Unverified source fixture / ETC Source Four 15/30 (750W)	Lighting Bridge 2 (bottom bar)	Unverified · Output excluded
F113	Unverified source fixture / Strand Alto Fresnel (2kW)	Lx 4 (bar 45)	Unverified · Output excluded
F114	Unverified source fixture / Strand PAR64 CP61 (1kW)	PLOTTED	Unverified · Output excluded
F115	Unverified source fixture / ETC Source Four LED S3 Lustr 15	PLOTTED	Unverified · Output excluded
F116	Unverified source fixture / ETC Source Four 15/30 (750W)	Lighting Bridge 2 (bottom bar)	Unverified · Output excluded
F117	Unverified source fixture / ETC Source Four LED S3 Lustr 15	PLOTTED	Unverified · Output excluded
F118	Unverified source fixture / ETC Source Four LED S3 Lustr 15	PLOTTED	Unverified · Output excluded
F119	Unverified source fixture / Strand PAR64 CP61 (1kW)	PLOTTED	Unverified · Output excluded
F120	Unverified source fixture / Strand Alto Fresnel (2kW)	Lx 2 (bar 21)	Unverified · Output excluded

Planning reference only. Confirm installed modes and patch with the venue.

FIXTURE SCHEDULE · CONTINUED

Fixture	Manufacturer / model	Position / mount	Mode / output
VISUAL PLANNING · DMX PATCH WITHHELD			
F121	Unverified source fixture / Strand PAR64 CP61 (1kW)	PLOTTED	Unverified · Output excluded
F122	Unverified source fixture / ETC Source Four LED S3 Lustr 15	PLOTTED	Unverified · Output excluded
F123	Unverified source fixture / Strand PAR64 CP61 (1kW)	PLOTTED	Unverified · Output excluded
F124	Unverified source fixture / ETC Source Four 15/30 (750W)	Lighting Bridge 1	Unverified · Output excluded
F125	Robe Lighting / Robin T1 Profile	Lx 1 (bar 12)	Unverified · Output excluded
F126	Unverified source fixture / Strand Alto Fresnel (2kW)	Lx Bridge Under Bar (stage bridge)	Unverified · Output excluded
F127	Unverified source fixture / ETC Source Four 15/30 (750W)	Lighting Bridge 2 (top bar)	Unverified · Output excluded
F128	Unverified source fixture / ETC Source Four 15/30 (750W)	Lighting Bridge 2 (top bar)	Unverified · Output excluded
F129	Unverified source fixture / ETC Source Four LED S3 Lustr 15	PLOTTED	Unverified · Output excluded
F130	Unverified source fixture / ETC Source Four 15/30 (750W)	Lighting Bridge 1	Unverified · Output excluded
F131	Unverified source fixture / Strand PAR64 CP61 (1kW)	PLOTTED	Unverified · Output excluded
F132	Unverified source fixture / Strand PAR64 CP61 (1kW)	PLOTTED	Unverified · Output excluded
F133	Vari-Lite / VL2600 Wash	Lx 3 (bar 32)	Unverified · Output excluded
F134	Unverified source fixture / ETC Source Four 15/30 (750W)	Lighting Bridge 1	Unverified · Output excluded
F135	Robe Lighting / Robin T1 Profile	Lx 3 (bar 32)	Unverified · Output excluded
F136	Unverified source fixture / ETC Source Four 15/30 (750W)	Lighting Bridge 2 (top bar)	Unverified · Output excluded
F137	Unverified source fixture / Strand PAR64 CP61 (1kW)	PLOTTED	Unverified · Output excluded
F138	Unverified source fixture / Strand PAR64 CP61 (1kW)	PLOTTED	Unverified · Output excluded
F139	Unverified source fixture / Strand PAR64 CP61 (1kW)	PLOTTED	Unverified · Output excluded
F140	Unverified source fixture / Altman Spectra CYC 200 RGBA (200W)	Cyc. Light (bar 55)	Unverified · Output excluded

Planning reference only. Confirm installed modes and patch with the venue.

Kwai Tsing Theatre · Auditorium

FIXTURE SCHEDULE · Auditorium

HitLight · Kwai Tsing Theatre

12 Hing Ning Road, Kwai Chung, New Territories, Hong Kong, Kwai Chung, Hong Kong SAR China

DWG HL · METRIC

Drawn HitLight

Generated from the saved show

SOURCE 3b8bfd0b2bc8

FIXTURE SCHEDULE · CONTINUED

Fixture	Manufacturer / model	Position / mount	Mode / output
VISUAL PLANNING · DMX PATCH WITHHELD			
F141	Unverified source fixture / Altman Spectra CYC 200 RGBA (200W)	Cyc row at bar 69 line (as drawn)	Unverified · Output excluded
F142	Unverified source fixture / ETC Source Four 15/30 (750W)	Lighting Bridge 2 (bottom bar)	Unverified · Output excluded
F143	Unverified source fixture / Strand Alto Fresnel (2kW)	Lx 2 (bar 21)	Unverified · Output excluded
F144	Vari-Lite / VL2600 Wash	Lx 4 (bar 45)	Unverified · Output excluded
F145	Unverified source fixture / ETC Source Four LED S3 Lustr 15	PLOTTED	Unverified · Output excluded
F146	Unverified source fixture / Strand PAR64 CP61 (1kW)	PLOTTED	Unverified · Output excluded
F147	Unverified source fixture / ETC Source Four 15/30 (750W)	Lighting Bridge 2 (bottom bar)	Unverified · Output excluded
F148	Robe Lighting / Robin T1 Profile	Lx Bridge Under Bar (stage bridge)	Unverified · Output excluded
F149	Unverified source fixture / Altman Spectra CYC 200 RGBA (200W)	Cyc. Light (bar 55)	Unverified · Output excluded
F150	Unverified source fixture / Strand Alto Fresnel (2kW)	Lx 3 (bar 32)	Unverified · Output excluded
F151	Unverified source fixture / Strand Alto Fresnel (2kW)	Lx Bridge Under Bar (stage bridge)	Unverified · Output excluded
F152	Unverified source fixture / Altman Spectra CYC 200 RGBA (200W)	Cyc row at bar 69 line (as drawn)	Unverified · Output excluded
F153	Unverified source fixture / Strand Alto Fresnel (2kW)	Lx 2 (bar 21)	Unverified · Output excluded
F154	Unverified source fixture / Follow spot	PLOTTED	Unverified · Output excluded
F155	Unverified source fixture / Follow spot	PLOTTED	Unverified · Output excluded

Planning reference only. Confirm installed modes and patch with the venue.

VALIDATION APPENDIX

WARNING · PATCH_WITHHELD

DMX patch facts are withheld pending source verification. This planning document cannot be used for hardware output.

Objects: — · Remediation: review the source facts and regenerate.

WARNING · MODE_UNVERIFIED

DMX modes are unverified; output remains excluded.

Objects: F001–F155 · Remediation: review the source facts and regenerate.

WARNING · FIXTURE_DISABLED

Fixtures are disabled for this visual planning reconstruction.

Objects: F001–F155 · Remediation: review the source facts and regenerate.

WARNING · TITLE_METADATA_INCOMPLETE

Some professional title-block metadata is missing; the document will show an em dash.

Objects: 81af8a221e0980a56e8bc4bb · Remediation: review the source facts and regenerate.

HitLight

VENUE & DRAWING SOURCES

Kwai Tsing Theatre

Auditorium · House rig / standard

12 Hing Ning Road, Kwai Chung, New Territories, Hong Kong, Kwai Chung, Kwai Tsing District, New Territories, HK

https://www.lcsd.gov.hk/en/ktt/

Sources checked 2026-10-22

Generated by HitLight from the reviewed partial Kwai Tsing Theatre reconstruction. Venue sources are cited as facts; their original artwork remains private.

Symbols: HitLight-owned category artwork. No manufacturer model geometry or original source pages included.

Partial source-based planning reconstruction; the current installation and complete fixture census are unverified.

Source-matched catalogue bodies are shown where available. Unresolved source identities remain labelled visual markers. Installed modes and DMX patch require verification; visual-only fixtures remain excluded from output.

132 of 155 source-labelled fixture records retain unconfirmed exact installed identities or modes; original printed names and display substitutions remain qualified.

155 records display 153 approximate public catalogue housings or labelled donors and 2 visual fallbacks. 16 Spectra Cyc 200 bodies now have verified original-work public permission; geometry and native profiles are unchanged. Hardware revision, optics and accessories remain approximate. Existing source/donor identities, geometry, mode/patch and output exclusions remain qualified.

Approximate planning view; not official venue paperwork or output-ready. Original HitLight symbols only; no source pages, OEM meshes, photos or logos. Original files remain private; modes and patch unverified.

Official venue / technical information page (lists the venue rooms and links the technical documents): https://www2.lcsd.gov.hk/en/tech/lcsd_patss_nt.html · checked 2026-10-22

FULL Technical Information (contacts, stage, lighting/sound/AV equipment lists). Linked from https://www2.lcsd.gov.hk/en/tech/lcsd_patss_nt.html: https://www2.lcsd.gov.hk/en/tech/common/pdf/en/ktt-aud-lfe.pdf · checked 2026-10-22

Extra power outlet plan. Linked from https://www2.lcsd.gov.hk/en/tech/lcsd_patss_nt.html: https://www2.lcsd.gov.hk/en/tech/common/venue_power%20plan/ktt-aud-power%20outlet.pdf · checked 2026-10-22

Basic Technical Information sheet. Linked from https://www2.lcsd.gov.hk/en/tech/lcsd_patss_nt.html: https://www2.lcsd.gov.hk/en/tech/common/pdf/en/ktt-aud-sfe.pdf · checked 2026-10-22

Speaker position plan. Linked from https://www2.lcsd.gov.hk/en/tech/lcsd_patss_nt.html: https://www2.lcsd.gov.hk/en/tech/common/venue_spkplan/ktt-aud-spk%20plan.pdf · checked 2026-10-22

Stage plan / ground plan drawing. Linked from https://www2.lcsd.gov.hk/en/tech/lcsd_patss_nt.html: https://www2.lcsd.gov.hk/en/tech/common/venue_drawing/ktt-bb-dwg.pdf · checked 2026-10-22

FULL Technical Information (contacts, stage, lighting/sound/AV equipment lists). Linked from https://www2.lcsd.gov.hk/en/tech/lcsd_patss_nt.html: https://www2.lcsd.gov.hk/en/tech/common/pdf/en/ktt-bb-lfe.pdf · checked 2026-10-22

Basic Technical Information sheet. Linked from https://www2.lcsd.gov.hk/en/tech/lcsd_patss_nt.html: https://www2.lcsd.gov.hk/en/tech/common/pdf/en/ktt-bb-sfe.pdf · checked 2026-10-22

Extra power outlet plan. Linked from https://www2.lcsd.gov.hk/en/tech/lcsd_patss_nt.html: https://www2.lcsd.gov.hk/en/tech/common/venue_power%20plan/ktt-bbt-power%20outlet.pdf · checked 2026-10-22

Speaker position plan. Linked from https://www2.lcsd.gov.hk/en/tech/lcsd_patss_nt.html:

HitLight | hitlight.app

VENUE & DRAWING SOURCES

https://www2.lcsd.gov.hk/en/tech/common/venue_spkplan/ktt-bbt-spk%20plan.pdf · checked 2026-10-22

Colour filter schedule (stock gel list). Linked from https://www2.lcsd.gov.hk/en/tech/lcsd_patss_nt.html: https://www2.lcsd.gov.hk/en/tech/common/venue_color%20gel/ktt-color%20schedule.pdf · checked 2026-10-22

Hanging plot (fly bar schedule). Linked from https://www2.lcsd.gov.hk/en/tech/lcsd_patss_nt.html: https://www2.lcsd.gov.hk/en/tech/common/venue_hangplot/ktt-plot.pdf · checked 2026-10-22

Stage plan / ground plan drawing. Linked from https://www2.lcsd.gov.hk/en/tech/lcsd_patss_nt.html: https://www2.lcsd.gov.hk/en/tech/common/venue_drawing/ktt-th-dwg.pdf · checked 2026-10-22

Lx Plan (house lighting plan). Linked from https://www2.lcsd.gov.hk/en/tech/lcsd_patss_nt.html: https://www2.lcsd.gov.hk/en/tech/common/venue_lxplan/ktt-th-lxplan.pdf · checked 2026-10-22

Public venue page: https://www.hitlight.app/venues/hong-kong-sar-china/kwai-tsing-theatre-81af8a22

HitLight