
UPSTAGE

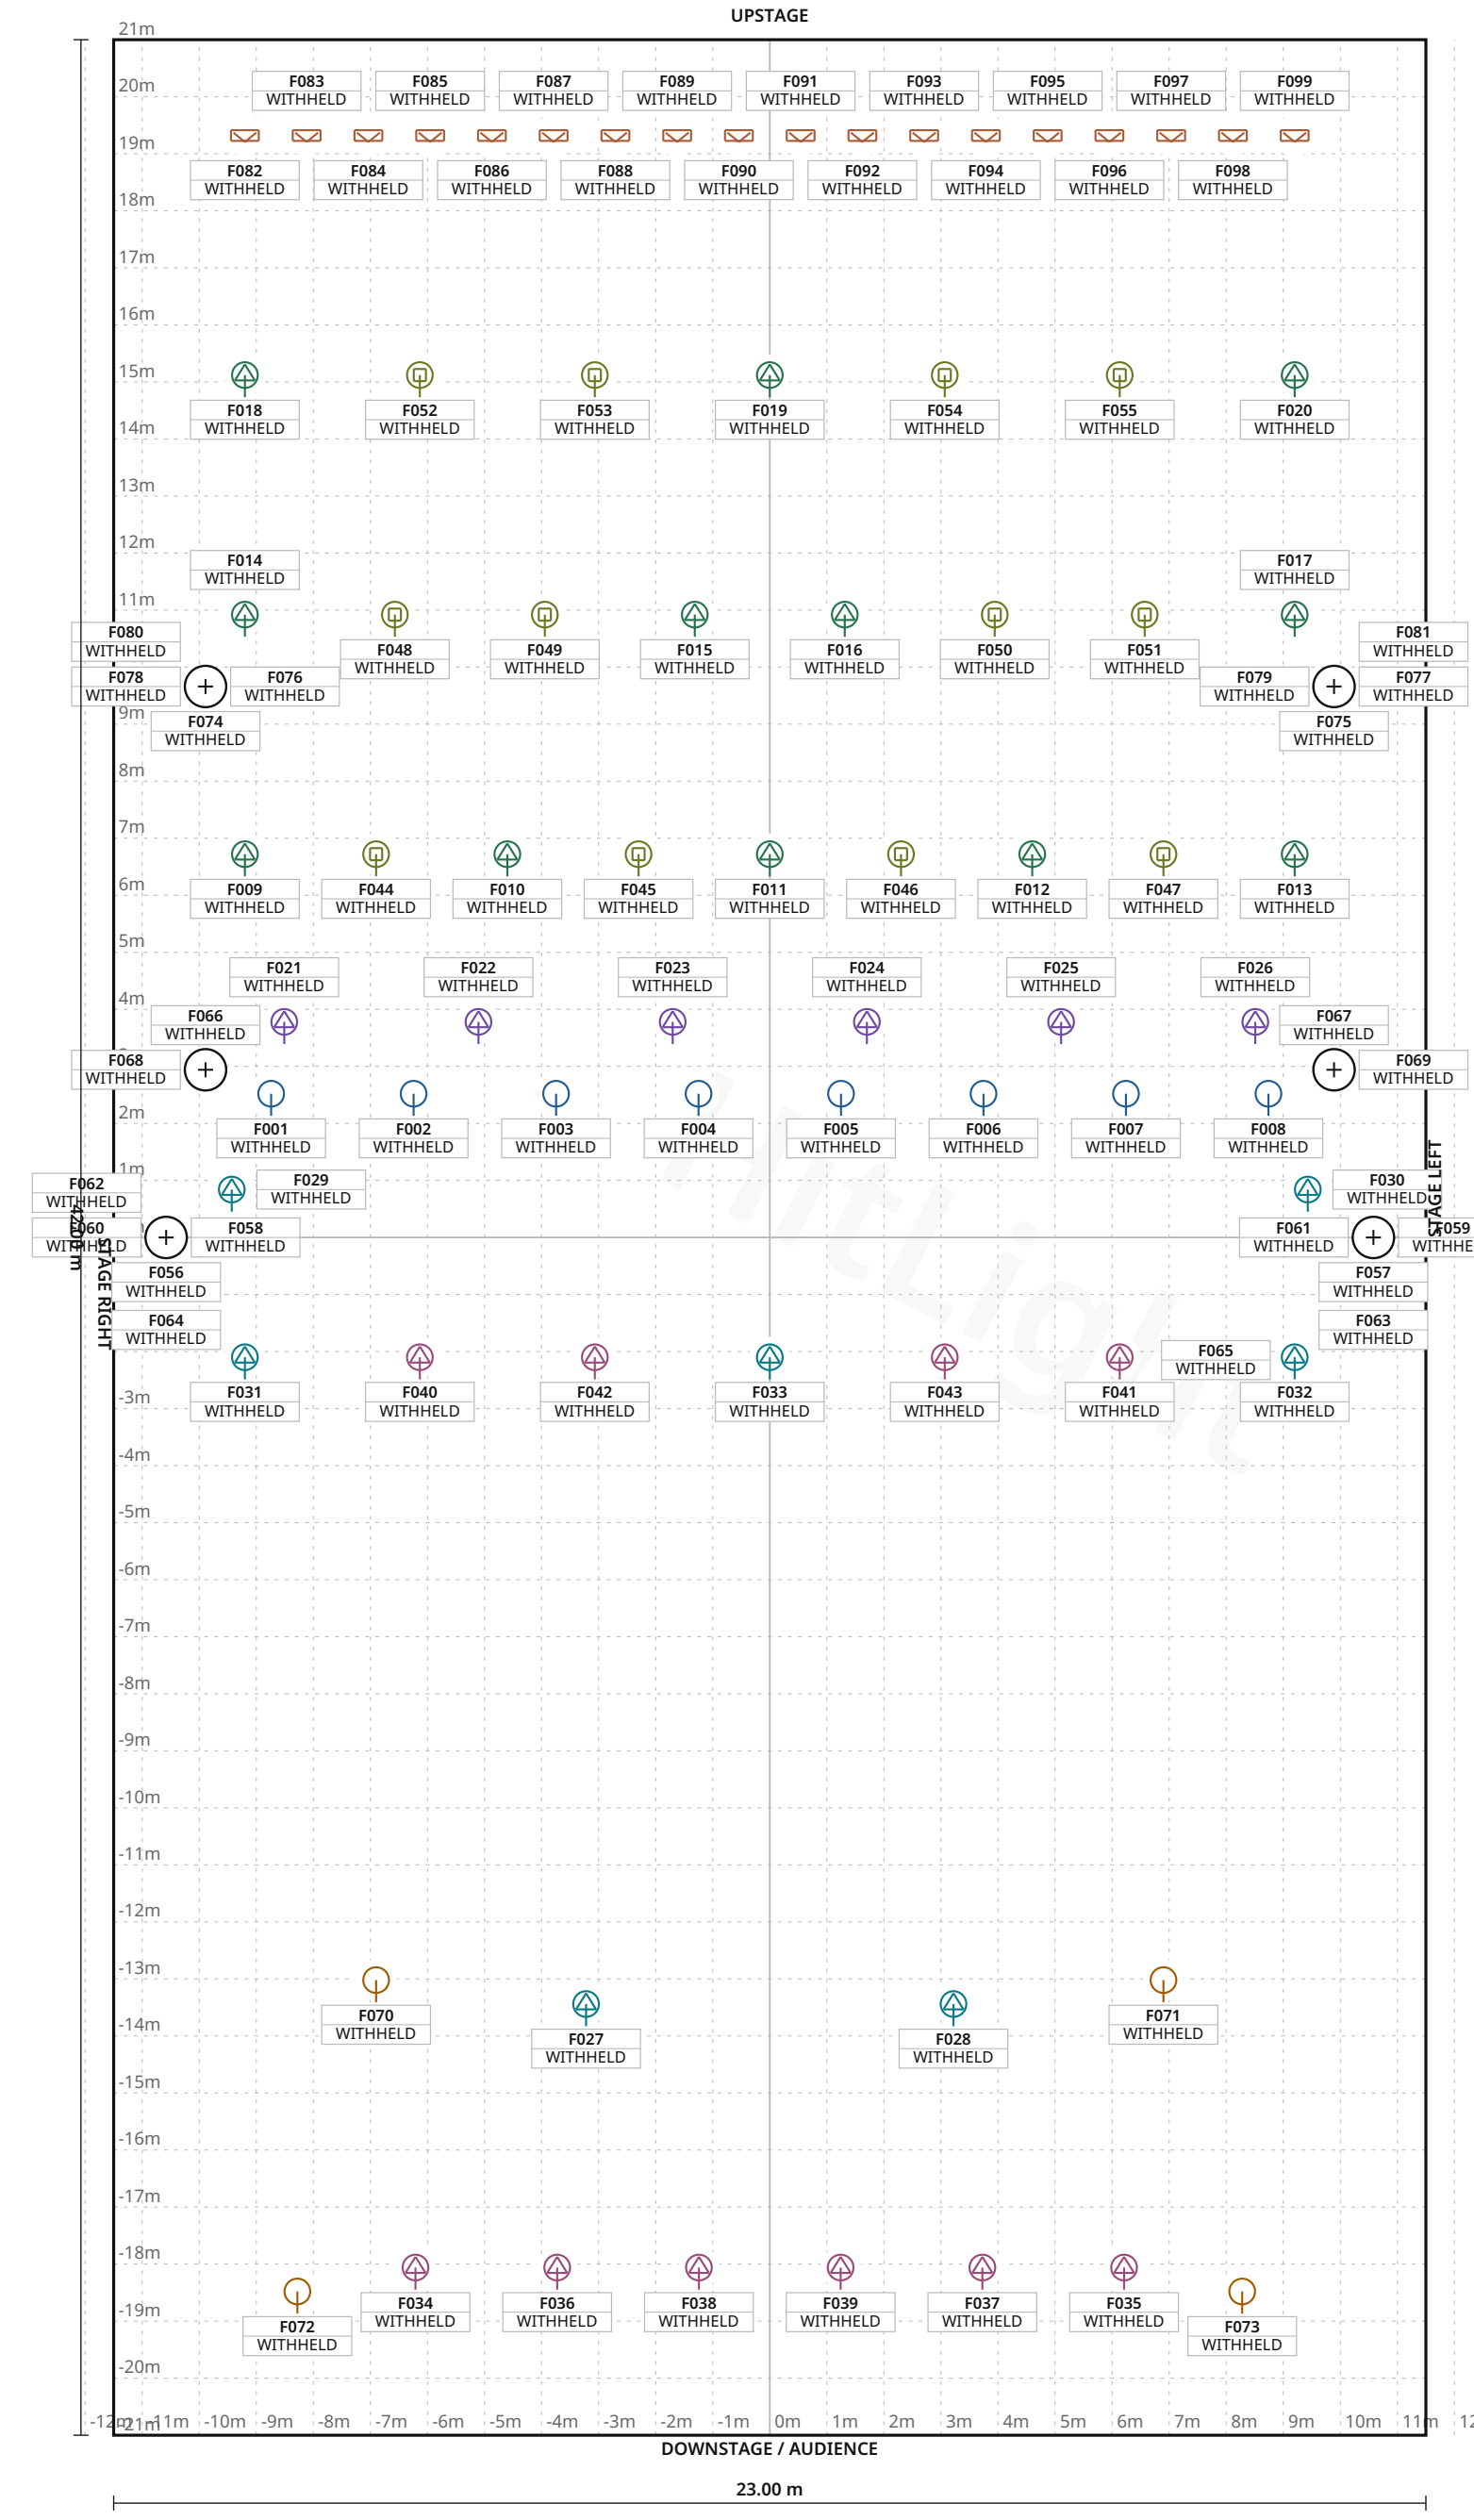

FIXTURE LEGEND

- **Colorsource CYC** — PAR Light · 8×
- **Visual substitute · Basic Conventional** — PAR Light · 26×
- **P12 Profile HC** — Profile Spot · 12×
- **P15 Profile HC** — Profile Spot · 6×
- **P18 Profile HC** — Profile Spot · 7×
- **P18 Profile WW** — Profile Spot · 10×
- **Sparx12** — Moving Head · 12×
- **Dalis 860** — Cyc Light · 18×

Stage 23.00 m W × 42.00 m D · Grid 1 m

Stadttheater Schaffhausen · Main room

LIGHT PLOT · PLAN · Main room

HitLight · Stadttheater Schaffhausen

Herrenacker 23, 8200, Schaffhausen, Switzerland

DWG HL · SCALE 1:125 · metric · PRINT AT 100%

Drawn HitLight

Generated from the saved show

SOURCE eb4e5d1889c4

SYMBOL LEGEND

8 TYPES · 99 FIXTURES · COLOUR BY TYPE



ETC Colorsource CYC

PAR Light · Direct · 7 ch · category symbol

8 physical · 8 plotted

0 disabled · 0 unplaced



HitLight placeholder Visual substitute · Basic Conventional

PAR Light · Default · 1 ch · category symbol

26 physical · 26 plotted

0 disabled · 0 unplaced



JB-Lighting P12 Profile HC

Profile Spot · Profile Mode 2 (63 ch) Frame Mode AB · 63 ch · category symbol

12 physical · 12 plotted

0 disabled · 0 unplaced



JB-Lighting P15 Profile HC

Profile Spot · Profile Mode 2 (64 ch) Frame Mode AB CMY · 64 ch · category symbol

6 physical · 6 plotted

0 disabled · 0 unplaced



JB-Lighting P18 Profile HC

Profile Spot · Mode 2 (63 ch) · 62 ch · category symbol

7 physical · 7 plotted

0 disabled · 0 unplaced



JB-Lighting P18 Profile WW

Profile Spot · Mode 2 (63 ch) · 62 ch · category symbol

10 physical · 10 plotted

0 disabled · 0 unplaced



JB-Lighting Sparx12

Moving Head · Mode2 (49) · 49 ch · category symbol

12 physical · 12 plotted

0 disabled · 0 unplaced

Robert Juliat Dalis 860

Cyc Light · Mode2: Full 1 group 16bits · 22 ch · category symbol

18 physical · 18 plotted

0 disabled · 0 unplaced

Stadttheater Schaffhausen · Main room

SYMBOL LEGEND · Main room

HitLight · Stadttheater Schaffhausen

Herrenacker 23, 8200, Schaffhausen, Switzerland

DWG HL · METRIC

Drawn HitLight

Generated from the saved show

SOURCE eb4e5d1889c4

GENERAL NOTES

1. Source-based lighting plan. Confirm the current rig with the venue.
2. PARTIAL: included fixtures are not a full physical-unit census.
3. DMX PATCH WITHHELD: provisional or unchecked addresses are not published.
4. The reconstruction retains its documented coverage and geometry assumptions; confirm the current setup with the venue.

HitLight

Stadttheater Schaffhausen · Main room

GENERAL NOTES · Main room

HitLight · Stadttheater Schaffhausen

Herrenacker 23, 8200, Schaffhausen, Switzerland

DWG HL · METRIC

Drawn HitLight

Generated from the saved show

SOURCE eb4e5d1889c4

DMX PATCH

99 FIXTURES · 0 UNIVERSES

Fixture / name	Manufacturer / model	Mode	Ch	DMX	Range	Position / mount	Status / notes
UNPATCHED / INVALID							
F001 · ETC ColorSourceCYC · porta…	ETC / Colorsource CYC	Direct	7	WITHHELD	TBC	UNPLACED	Enabled
F002 · ETC ColorSourceCYC · porta…	ETC / Colorsource CYC	Direct	7	WITHHELD	TBC	UNPLACED	Enabled
F003 · ETC ColorSourceCYC · porta…	ETC / Colorsource CYC	Direct	7	WITHHELD	TBC	UNPLACED	Enabled
F004 · ETC ColorSourceCYC · porta…	ETC / Colorsource CYC	Direct	7	WITHHELD	TBC	UNPLACED	Enabled
F005 · ETC ColorSourceCYC · porta…	ETC / Colorsource CYC	Direct	7	WITHHELD	TBC	UNPLACED	Enabled
F006 · ETC ColorSourceCYC · porta…	ETC / Colorsource CYC	Direct	7	WITHHELD	TBC	UNPLACED	Enabled
F007 · ETC ColorSourceCYC · porta…	ETC / Colorsource CYC	Direct	7	WITHHELD	TBC	UNPLACED	Enabled
F008 · ETC ColorSourceCYC · porta…	ETC / Colorsource CYC	Direct	7	WITHHELD	TBC	UNPLACED	Enabled
F009 · JB-LightingP12ProfileHC · …	JB-Lighting / P12 Profile HC	Profile Mode 2 (63 ch)…	63	WITHHELD	TBC	UNPLACED	Enabled
F010 · JB-LightingP12ProfileHC · …	JB-Lighting / P12 Profile HC	Profile Mode 2 (63 ch)…	63	WITHHELD	TBC	UNPLACED	Enabled
F011 · JB-LightingP12ProfileHC · …	JB-Lighting / P12 Profile HC	Profile Mode 2 (63 ch)…	63	WITHHELD	TBC	UNPLACED	Enabled
F012 · JB-LightingP12ProfileHC · …	JB-Lighting / P12 Profile HC	Profile Mode 2 (63 ch)…	63	WITHHELD	TBC	UNPLACED	Enabled
F013 · JB-LightingP12ProfileHC · …	JB-Lighting / P12 Profile HC	Profile Mode 2 (63 ch)…	63	WITHHELD	TBC	UNPLACED	Enabled
F014 · JB-LightingP12ProfileHC · …	JB-Lighting / P12 Profile HC	Profile Mode 2 (63 ch)…	63	WITHHELD	TBC	UNPLACED	Enabled
F015 · JB-LightingP12ProfileHC · …	JB-Lighting / P12 Profile HC	Profile Mode 2 (63 ch)…	63	WITHHELD	TBC	UNPLACED	Enabled
F016 · JB-LightingP12ProfileHC · …	JB-Lighting / P12 Profile HC	Profile Mode 2 (63 ch)…	63	WITHHELD	TBC	UNPLACED	Enabled
F017 · JB-LightingP12ProfileHC · …	JB-Lighting / P12 Profile HC	Profile Mode 2 (63 ch)…	63	WITHHELD	TBC	UNPLACED	Enabled
F018 · JB-LightingP12ProfileHC · …	JB-Lighting / P12 Profile HC	Profile Mode 2 (63 ch)…	63	WITHHELD	TBC	UNPLACED	Enabled
F019 · JB-LightingP12ProfileHC · …	JB-Lighting / P12 Profile HC	Profile Mode 2 (63 ch)…	63	WITHHELD	TBC	UNPLACED	Enabled
F020 · JB-LightingP12ProfileHC · …	JB-Lighting / P12 Profile HC	Profile Mode 2 (63 ch)…	63	WITHHELD	TBC	UNPLACED	Enabled

No patched universes

Stadttheater Schaffhausen · Main room

DMX PATCH · Main room

HitLight · Stadttheater Schaffhausen

Herrenacker 23, 8200, Schaffhausen, Switzerland

DWG HL · METRIC

Drawn HitLight

Generated from the saved show

SOURCE eb4e5d1889c4

DMX PATCH · CONTINUED

Fixture / name	Manufacturer / model	Mode	Ch	DMX	Range	Position / mount	Status / notes
UNPATCHED / INVALID							
F021 · JB-LightingP15ProfileHC · ...	JB-Lighting / P15 Profile HC	Profile Mode 2 (64 ch)...	64	WITHHELD	TBC	UNPLACED	Enabled
F022 · JB-LightingP15ProfileHC · ...	JB-Lighting / P15 Profile HC	Profile Mode 2 (64 ch)...	64	WITHHELD	TBC	UNPLACED	Enabled
F023 · JB-LightingP15ProfileHC · ...	JB-Lighting / P15 Profile HC	Profile Mode 2 (64 ch)...	64	WITHHELD	TBC	UNPLACED	Enabled
F024 · JB-LightingP15ProfileHC · ...	JB-Lighting / P15 Profile HC	Profile Mode 2 (64 ch)...	64	WITHHELD	TBC	UNPLACED	Enabled
F025 · JB-LightingP15ProfileHC · ...	JB-Lighting / P15 Profile HC	Profile Mode 2 (64 ch)...	64	WITHHELD	TBC	UNPLACED	Enabled
F026 · JB-LightingP15ProfileHC · ...	JB-Lighting / P15 Profile HC	Profile Mode 2 (64 ch)...	64	WITHHELD	TBC	UNPLACED	Enabled
F027 · JB-LightingP18ProfileHC · ...	JB-Lighting / P18 Profile HC	Mode 2 (63 ch)	62	WITHHELD	TBC	UNPLACED	Enabled
F028 · JB-LightingP18ProfileHC · ...	JB-Lighting / P18 Profile HC	Mode 2 (63 ch)	62	WITHHELD	TBC	UNPLACED	Enabled
F029 · JB-LightingP18ProfileHC · ...	JB-Lighting / P18 Profile HC	Mode 2 (63 ch)	62	WITHHELD	TBC	UNPLACED	Enabled
F030 · JB-LightingP18ProfileHC · ...	JB-Lighting / P18 Profile HC	Mode 2 (63 ch)	62	WITHHELD	TBC	UNPLACED	Enabled
F031 · JB-LightingP18ProfileHC · ...	JB-Lighting / P18 Profile HC	Mode 2 (63 ch)	62	WITHHELD	TBC	UNPLACED	Enabled
F032 · JB-LightingP18ProfileHC · ...	JB-Lighting / P18 Profile HC	Mode 2 (63 ch)	62	WITHHELD	TBC	UNPLACED	Enabled
F033 · JB-LightingP18ProfileHC · ...	JB-Lighting / P18 Profile HC	Mode 2 (63 ch)	62	WITHHELD	TBC	UNPLACED	Enabled
F034 · JB-LightingP18ProfileWW · ...	JB-Lighting / P18 Profile WW	Mode 2 (63 ch)	62	WITHHELD	TBC	UNPLACED	Enabled
F035 · JB-LightingP18ProfileWW · ...	JB-Lighting / P18 Profile WW	Mode 2 (63 ch)	62	WITHHELD	TBC	UNPLACED	Enabled
F036 · JB-LightingP18ProfileWW · ...	JB-Lighting / P18 Profile WW	Mode 2 (63 ch)	62	WITHHELD	TBC	UNPLACED	Enabled
F037 · JB-LightingP18ProfileWW · ...	JB-Lighting / P18 Profile WW	Mode 2 (63 ch)	62	WITHHELD	TBC	UNPLACED	Enabled
F038 · JB-LightingP18ProfileWW · ...	JB-Lighting / P18 Profile WW	Mode 2 (63 ch)	62	WITHHELD	TBC	UNPLACED	Enabled
F039 · JB-LightingP18ProfileWW · ...	JB-Lighting / P18 Profile WW	Mode 2 (63 ch)	62	WITHHELD	TBC	UNPLACED	Enabled
F040 · JB-LightingP18ProfileWW · ...	JB-Lighting / P18 Profile WW	Mode 2 (63 ch)	62	WITHHELD	TBC	UNPLACED	Enabled

No patched universes

Stadttheater Schaffhausen · Main room

DMX PATCH · Main room

HitLight · Stadttheater Schaffhausen

Herrenacker 23, 8200, Schaffhausen, Switzerland

DWG HL · METRIC

Drawn HitLight

Generated from the saved show

SOURCE eb4e5d1889c4

DMX PATCH · CONTINUED

99 FIXTURES · 0 UNIVERSES

Fixture / name	Manufacturer / model	Mode	Ch	DMX	Range	Position / mount	Status / notes
UNPATCHED / INVALID							
F041 · JB-LightingP18ProfileWW · …	JB-Lighting / P18 Profile WW	Mode 2 (63 ch)	62	WITHHELD	TBC	UNPLACED	Enabled
F042 · JB-LightingP18ProfileWW · …	JB-Lighting / P18 Profile WW	Mode 2 (63 ch)	62	WITHHELD	TBC	UNPLACED	Enabled
F043 · JB-LightingP18ProfileWW · …	JB-Lighting / P18 Profile WW	Mode 2 (63 ch)	62	WITHHELD	TBC	UNPLACED	Enabled
F044 · JB-LightingSparx12 · 452	JB-Lighting / Sparx12	Mode2 (49)	49	WITHHELD	TBC	UNPLACED	Enabled
F045 · JB-LightingSparx12 · 453	JB-Lighting / Sparx12	Mode2 (49)	49	WITHHELD	TBC	UNPLACED	Enabled
F046 · JB-LightingSparx12 · 454	JB-Lighting / Sparx12	Mode2 (49)	49	WITHHELD	TBC	UNPLACED	Enabled
F047 · JB-LightingSparx12 · 455	JB-Lighting / Sparx12	Mode2 (49)	49	WITHHELD	TBC	UNPLACED	Enabled
F048 · JB-LightingSparx12 · 456	JB-Lighting / Sparx12	Mode2 (49)	49	WITHHELD	TBC	UNPLACED	Enabled
F049 · JB-LightingSparx12 · 457	JB-Lighting / Sparx12	Mode2 (49)	49	WITHHELD	TBC	UNPLACED	Enabled
F050 · JB-LightingSparx12 · 458	JB-Lighting / Sparx12	Mode2 (49)	49	WITHHELD	TBC	UNPLACED	Enabled
F051 · JB-LightingSparx12 · 459	JB-Lighting / Sparx12	Mode2 (49)	49	WITHHELD	TBC	UNPLACED	Enabled
F052 · JB-LightingSparx12 · 460	JB-Lighting / Sparx12	Mode2 (49)	49	WITHHELD	TBC	UNPLACED	Enabled
F053 · JB-LightingSparx12 · 461	JB-Lighting / Sparx12	Mode2 (49)	49	WITHHELD	TBC	UNPLACED	Enabled
F054 · JB-LightingSparx12 · 462	JB-Lighting / Sparx12	Mode2 (49)	49	WITHHELD	TBC	UNPLACED	Enabled
F055 · JB-LightingSparx12 · 463	JB-Lighting / Sparx12	Mode2 (49)	49	WITHHELD	TBC	UNPLACED	Enabled
F056 · PLACEHOLDER · ADB Warp22–…	HitLight placeholder / Visual substitute …	Default	1	WITHHELD	TBC	UNPLACED	Enabled
F057 · PLACEHOLDER · ADB Warp22–…	HitLight placeholder / Visual substitute …	Default	1	WITHHELD	TBC	UNPLACED	Enabled
F058 · PLACEHOLDER · ADB Warp22–…	HitLight placeholder / Visual substitute …	Default	1	WITHHELD	TBC	UNPLACED	Enabled
F059 · PLACEHOLDER · ADB Warp22–…	HitLight placeholder / Visual substitute …	Default	1	WITHHELD	TBC	UNPLACED	Enabled
F060 · PLACEHOLDER · ADB Warp22–…	HitLight placeholder / Visual substitute …	Default	1	WITHHELD	TBC	UNPLACED	Enabled

No patched universes

Stadttheater Schaffhausen · Main room

DMX PATCH · Main room

HitLight · Stadttheater Schaffhausen

Herrenacker 23, 8200, Schaffhausen, Switzerland

DWG HL · METRIC

Drawn HitLight

Generated from the saved show

SOURCE eb4e5d1889c4

DMX PATCH · CONTINUED

99 FIXTURES · 0 UNIVERSES

Fixture / name	Manufacturer / model	Mode	Ch	DMX	Range	Position / mount	Status / notes
UNPATCHED / INVALID							
F061 · PLACEHOLDER · ADB Warp22–...	HitLight placeholder / Visual substitute ...	Default	1	WITHHELD	TBC	UNPLACED	Enabled
F062 · PLACEHOLDER · ADB Warp22–...	HitLight placeholder / Visual substitute ...	Default	1	WITHHELD	TBC	UNPLACED	Enabled
F063 · PLACEHOLDER · ADB Warp22–...	HitLight placeholder / Visual substitute ...	Default	1	WITHHELD	TBC	UNPLACED	Enabled
F064 · PLACEHOLDER · ADB Warp22–...	HitLight placeholder / Visual substitute ...	Default	1	WITHHELD	TBC	UNPLACED	Enabled
F065 · PLACEHOLDER · ADB Warp22–...	HitLight placeholder / Visual substitute ...	Default	1	WITHHELD	TBC	UNPLACED	Enabled
F066 · PLACEHOLDER · Proscenium c...	HitLight placeholder / Visual substitute ...	Default	1	WITHHELD	TBC	UNPLACED	Enabled
F067 · PLACEHOLDER · Proscenium c...	HitLight placeholder / Visual substitute ...	Default	1	WITHHELD	TBC	UNPLACED	Enabled
F068 · PLACEHOLDER · Proscenium c...	HitLight placeholder / Visual substitute ...	Default	1	WITHHELD	TBC	UNPLACED	Enabled
F069 · PLACEHOLDER · Proscenium c...	HitLight placeholder / Visual substitute ...	Default	1	WITHHELD	TBC	UNPLACED	Enabled
F070 · PLACEHOLDER · RobertJuliat...	HitLight placeholder / Visual substitute ...	Default	1	WITHHELD	TBC	UNPLACED	Enabled
F071 · PLACEHOLDER · RobertJuliat...	HitLight placeholder / Visual substitute ...	Default	1	WITHHELD	TBC	UNPLACED	Enabled
F072 · PLACEHOLDER · StrandToccat...	HitLight placeholder / Visual substitute ...	Default	1	WITHHELD	TBC	UNPLACED	Enabled
F073 · PLACEHOLDER · StrandToccat...	HitLight placeholder / Visual substitute ...	Default	1	WITHHELD	TBC	UNPLACED	Enabled
F074 · PLACEHOLDER · Tower conven...	HitLight placeholder / Visual substitute ...	Default	1	WITHHELD	TBC	UNPLACED	Enabled
F075 · PLACEHOLDER · Tower conven...	HitLight placeholder / Visual substitute ...	Default	1	WITHHELD	TBC	UNPLACED	Enabled
F076 · PLACEHOLDER · Tower conven...	HitLight placeholder / Visual substitute ...	Default	1	WITHHELD	TBC	UNPLACED	Enabled
F077 · PLACEHOLDER · Tower conven...	HitLight placeholder / Visual substitute ...	Default	1	WITHHELD	TBC	UNPLACED	Enabled
F078 · PLACEHOLDER · Tower conven...	HitLight placeholder / Visual substitute ...	Default	1	WITHHELD	TBC	UNPLACED	Enabled
F079 · PLACEHOLDER · Tower conven...	HitLight placeholder / Visual substitute ...	Default	1	WITHHELD	TBC	UNPLACED	Enabled
F080 · PLACEHOLDER · Tower conven...	HitLight placeholder / Visual substitute ...	Default	1	WITHHELD	TBC	UNPLACED	Enabled

No patched universes

Stadttheater Schaffhausen · Main room

DMX PATCH · Main room

HitLight · Stadttheater Schaffhausen

Herrenacker 23, 8200, Schaffhausen, Switzerland

DWG HL · METRIC

Drawn HitLight

Generated from the saved show

SOURCE eb4e5d1889c4

DMX PATCH · CONTINUED

99 FIXTURES · 0 UNIVERSES

Fixture / name	Manufacturer / model	Mode	Ch	DMX	Range	Position / mount	Status / notes
UNPATCHED / INVALID							
F081 · PLACEHOLDER · Tower conven...	HitLight placeholder / Visual substitute ...	Default	1	WITHHELD	TBC	UNPLACED	Enabled
F082 · RobertJuliatDalis860 · 341	Robert Juliat / Dalis 860	Mode2: Full 1 group 16...	22	WITHHELD	TBC	UNPLACED	Enabled
F083 · RobertJuliatDalis860 · 342	Robert Juliat / Dalis 860	Mode2: Full 1 group 16...	22	WITHHELD	TBC	UNPLACED	Enabled
F084 · RobertJuliatDalis860 · 343	Robert Juliat / Dalis 860	Mode2: Full 1 group 16...	22	WITHHELD	TBC	UNPLACED	Enabled
F085 · RobertJuliatDalis860 · 344	Robert Juliat / Dalis 860	Mode2: Full 1 group 16...	22	WITHHELD	TBC	UNPLACED	Enabled
F086 · RobertJuliatDalis860 · 345	Robert Juliat / Dalis 860	Mode2: Full 1 group 16...	22	WITHHELD	TBC	UNPLACED	Enabled
F087 · RobertJuliatDalis860 · 346	Robert Juliat / Dalis 860	Mode2: Full 1 group 16...	22	WITHHELD	TBC	UNPLACED	Enabled
F088 · RobertJuliatDalis860 · 347	Robert Juliat / Dalis 860	Mode2: Full 1 group 16...	22	WITHHELD	TBC	UNPLACED	Enabled
F089 · RobertJuliatDalis860 · 348	Robert Juliat / Dalis 860	Mode2: Full 1 group 16...	22	WITHHELD	TBC	UNPLACED	Enabled
F090 · RobertJuliatDalis860 · 349	Robert Juliat / Dalis 860	Mode2: Full 1 group 16...	22	WITHHELD	TBC	UNPLACED	Enabled
F091 · RobertJuliatDalis860 · 350	Robert Juliat / Dalis 860	Mode2: Full 1 group 16...	22	WITHHELD	TBC	UNPLACED	Enabled
F092 · RobertJuliatDalis860 · 351	Robert Juliat / Dalis 860	Mode2: Full 1 group 16...	22	WITHHELD	TBC	UNPLACED	Enabled
F093 · RobertJuliatDalis860 · 352	Robert Juliat / Dalis 860	Mode2: Full 1 group 16...	22	WITHHELD	TBC	UNPLACED	Enabled
F094 · RobertJuliatDalis860 · 353	Robert Juliat / Dalis 860	Mode2: Full 1 group 16...	22	WITHHELD	TBC	UNPLACED	Enabled
F095 · RobertJuliatDalis860 · 354	Robert Juliat / Dalis 860	Mode2: Full 1 group 16...	22	WITHHELD	TBC	UNPLACED	Enabled
F096 · RobertJuliatDalis860 · 355	Robert Juliat / Dalis 860	Mode2: Full 1 group 16...	22	WITHHELD	TBC	UNPLACED	Enabled
F097 · RobertJuliatDalis860 · 356	Robert Juliat / Dalis 860	Mode2: Full 1 group 16...	22	WITHHELD	TBC	UNPLACED	Enabled
F098 · RobertJuliatDalis860 · 357	Robert Juliat / Dalis 860	Mode2: Full 1 group 16...	22	WITHHELD	TBC	UNPLACED	Enabled
F099 · RobertJuliatDalis860 · 358	Robert Juliat / Dalis 860	Mode2: Full 1 group 16...	22	WITHHELD	TBC	UNPLACED	Enabled

No patched universes

Stadttheater Schaffhausen · Main room

DMX PATCH · Main room

HitLight · Stadttheater Schaffhausen

Herrenacker 23, 8200, Schaffhausen, Switzerland

DWG HL · METRIC

Drawn HitLight

Generated from the saved show

SOURCE eb4e5d1889c4

VALIDATION APPENDIX

WARNING · PATCH_WITHHELD

DMX patch facts are withheld pending source verification. This planning document cannot be used for hardware output.

Objects: — · Remediation: correct the saved show data and regenerate.

ERROR · STAGE_DIMENSIONS_UNCONFIRMED

Confirm the stage dimensions before producing a final technical document.

Objects: EC2CAE00-33D4-474E-8773-93B28117AF59 · Remediation: correct the saved show data and regenerate.

WARNING · TITLE_METADATA_INCOMPLETE

Some professional title-block metadata is missing; the document will show an em dash.

Objects: 83bf39cca3e7d6162ce9cb6c · Remediation: correct the saved show data and regenerate.

HitLight

VENUE & DRAWING SOURCES

Stadttheater Schaffhausen

Main room · House rig

Herrenacker 23, 8200, Schaffhausen, CH

https://www.stadttheater-sh.ch/

Sources checked 2026-10-19

Symbols: HitLight-owned category artwork. No manufacturer model geometry or original source pages included.

Source-based reconstruction. Confirm the current installation and equipment availability with the venue.

Scale, fixture positions, mounting heights and aiming may include estimates; this is not a rigging specification.

Provisional fixture matches are labelled as placeholders. The recorded subset is not a complete physical inventory.

DMX addresses are withheld from public plans until their exact source patch is reconciled.

The reconstruction retains its documented coverage and geometry assumptions; confirm the current setup with the venue.

Official venue information: https://www.stadttheater-sh.ch/ · checked 2026-10-19

Beleuchtungs_Schema_11v2-2025.pdf: https://www.stadttheater-sh.ch/service/technik/ · checked 2026-10-19

Public venue page: https://www.hitlight.app/venues/switzerland/stadttheater-schaffhausen-83bf39cc

HitLight