
UPSTAGE

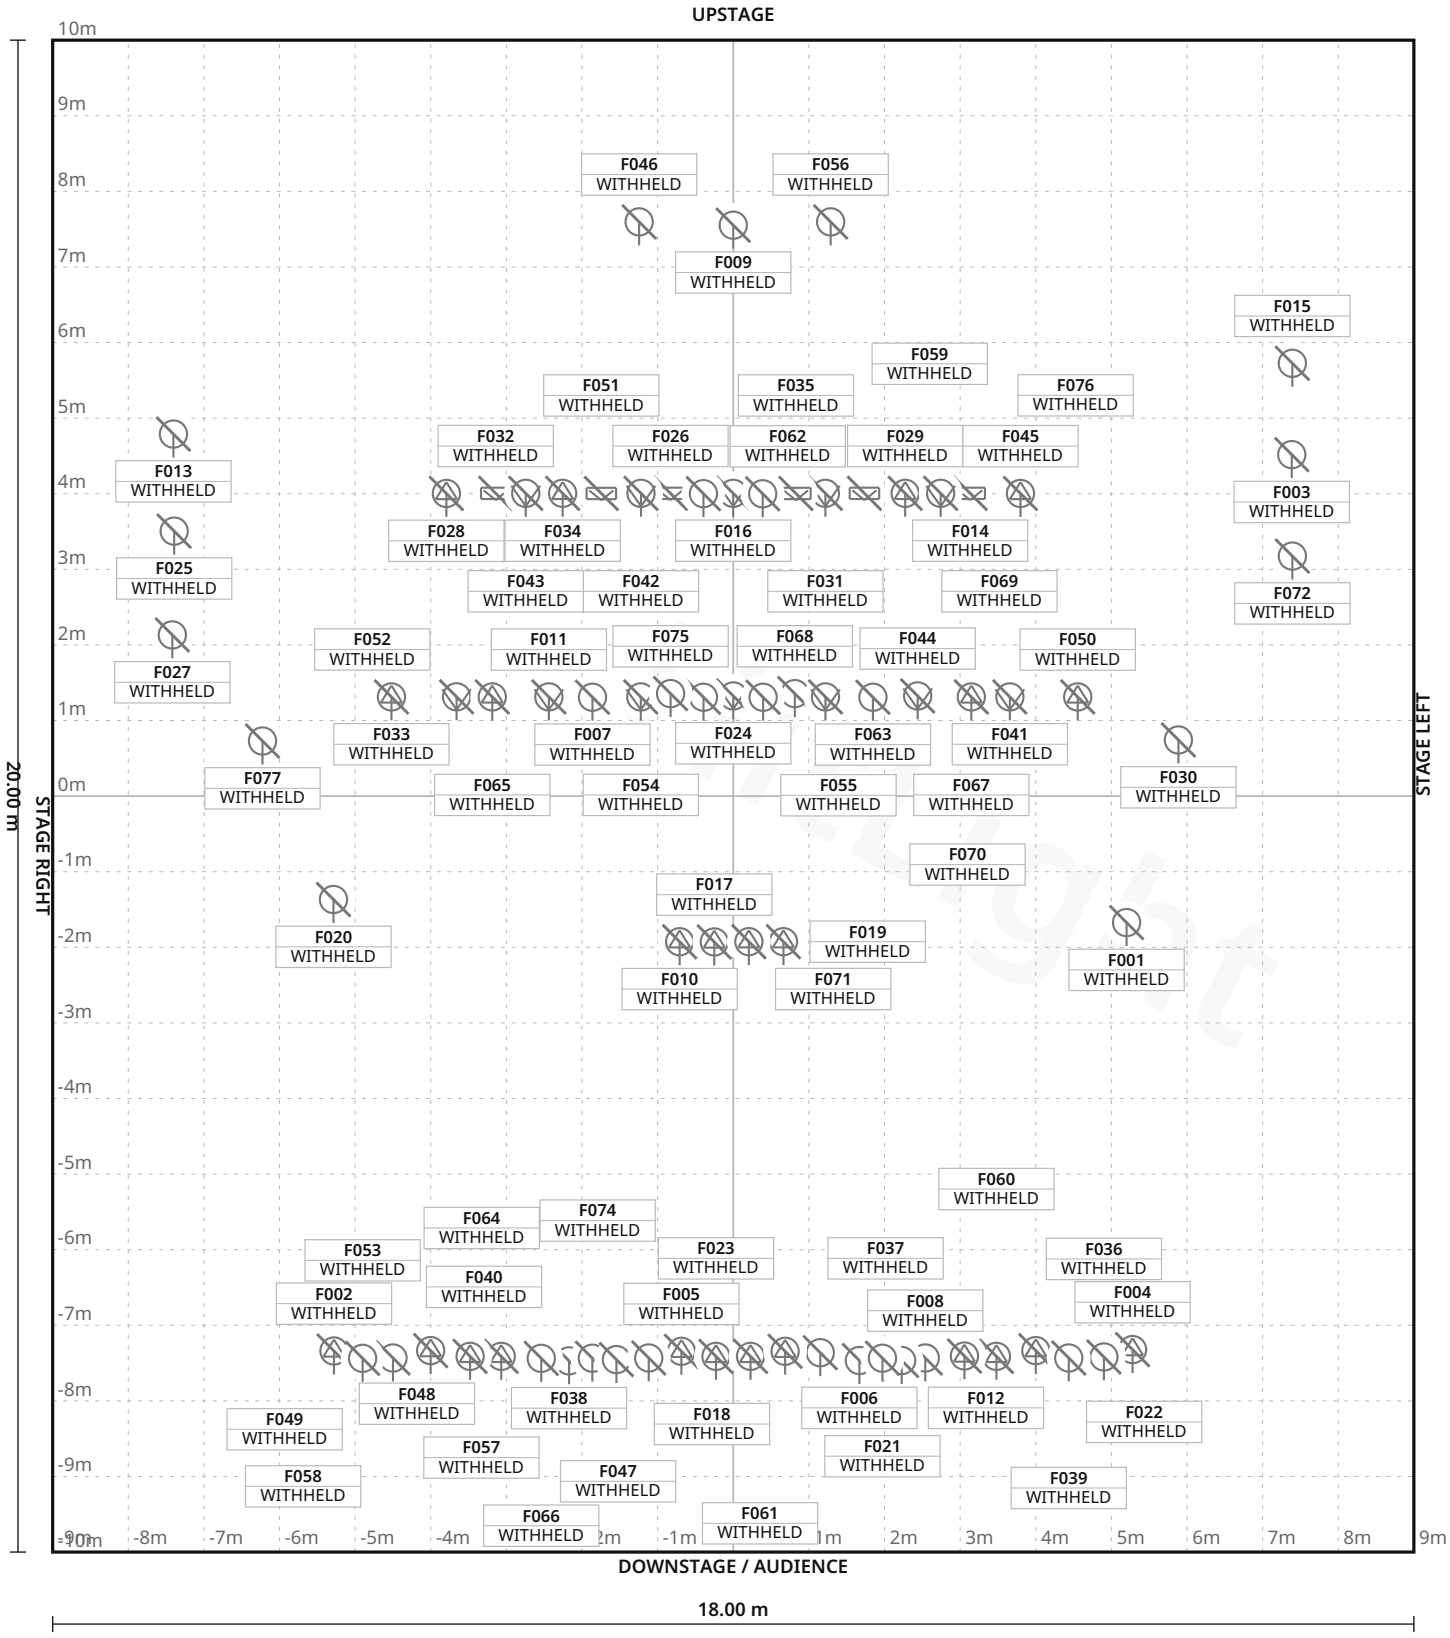

FIXTURE LEGEND

- **ETC ColorSource** Fresnel V — Spot Light · 12×
- **Source Four 10** — Profile Spot · 6×
- **Source Four 19** — Profile Spot · 8×
- **Source Four 26** — Profile Spot · 2×
- **Altman LED** Worklight — PAR Light · 2×
- **Architectural** track head — PAR Light · 11×
- **ETC ColorSource** CYC — Cyc Light · 6×
- **ETC Source4** LEDLS 19 — PAR Light · 2×
- **ETC Source4** LEDLS 26 — PAR Light · 10×
- **ETC SourceFour** PAR WFL — PAR Light · 10×
- **ETCColorSourceSp** ot36 /nativeopticgap — Profile Spot · 4×
- **ETCColorSourceSp** ot50 /nativeopticgap — Profile Spot · 4×

Stage 18.00 m W × 20.00 m D · Grid 1 m

1 fixture labels omitted in this view due to crowding · see DMX patch

Cal State Fullerton Recital Hall · Main room

LIGHT PLOT · PLAN · Main room

HitLight · Cal State Fullerton Recital Hall

Fullerton, United States

DWG HL · SCALE 1:100 · metric · PRINT AT 100%

Drawn HitLight

Generated from the saved show

SOURCE 9083ee8b02e8

SYMBOL LEGEND

12 TYPES · 77 FIXTURES · COLOUR BY TYPE



CUSTOM ETC ColorSource Fresnel V

Spot Light · Unverified · TBC ch · category symbol

12 physical · 12 plotted

12 disabled · 0 unplaced



ETC Source Four 10

Profile Spot · Unverified · TBC ch · category symbol

6 physical · 6 plotted

6 disabled · 0 unplaced



ETC Source Four 19

Profile Spot · Unverified · TBC ch · category symbol

8 physical · 8 plotted

8 disabled · 0 unplaced



ETC Source Four 26

Profile Spot · Unverified · TBC ch · category symbol

2 physical · 2 plotted

2 disabled · 0 unplaced



Unverified source fixture Altman LED Worklight

PAR Light · Unverified · TBC ch · category symbol

2 physical · 2 plotted

2 disabled · 0 unplaced



Unverified source fixture Architectural track head

PAR Light · Unverified · TBC ch · category symbol

11 physical · 11 plotted

11 disabled · 0 unplaced



Unverified source fixture ETC ColorSource CYC

Cyc Light · Unverified · TBC ch · category symbol

6 physical · 6 plotted

6 disabled · 0 unplaced



Unverified source fixture ETC Source4 LEDLS 19

PAR Light · Unverified · TBC ch · category symbol

2 physical · 2 plotted

2 disabled · 0 unplaced

SYMBOL LEGEND · CONTINUED



Unverified source fixture ETC Source4 LEDLS 26

PAR Light · Unverified · TBC ch · category symbol

10 physical · 10 plotted

10 disabled · 0 unplaced



Unverified source fixture ETC SourceFour PAR WFL

PAR Light · Unverified · TBC ch · category symbol

10 physical · 10 plotted

10 disabled · 0 unplaced



Unverified source fixture ETCColorSourceSpot36 /nativeopticgap

Profile Spot · Unverified · TBC ch · category symbol

4 physical · 4 plotted

4 disabled · 0 unplaced



Unverified source fixture ETCColorSourceSpot50 /nativeopticgap

Profile Spot · Unverified · TBC ch · category symbol

4 physical · 4 plotted

4 disabled · 0 unplaced

HitLight

GENERAL NOTES

1. Source-based lighting plan. Confirm the current rig with the venue.
2. PARTIAL: included fixtures are not a full physical-unit census.
3. DMX PATCH WITHHELD: provisional or unchecked addresses are not published.
4. Approximate planning view; not official venue paperwork or output-ready. Original HitLight symbols only; no source pages, OEM meshes, photos or logos. Original files remain private; modes and patch unverified.

HitLight

FIXTURE SCHEDULE

Fixture	Manufacturer / model	Position / mount	Mode / output
VISUAL PLANNING · DMX PATCH WITHHELD			
F001	Unverified source fixture / ETC Source4 LEDLS 26	PLOTTED	Unverified · Output excluded
F002	ETC / Source Four 10	PLOTTED	Unverified · Output excluded
F003	Unverified source fixture / Architectural track head	PLOTTED	Unverified · Output excluded
F004	ETC / Source Four 10	PLOTTED	Unverified · Output excluded
F005	ETC / Source Four 10	PLOTTED	Unverified · Output excluded
F006	Unverified source fixture / ETC SourceFour PAR WFL	PLOTTED	Unverified · Output excluded
F007	Unverified source fixture / ETC SourceFour PAR WFL	PLOTTED	Unverified · Output excluded
F008	Unverified source fixture / ETC Source4 LEDLS 26	PLOTTED	Unverified · Output excluded
F009	Unverified source fixture / Architectural track head	PLOTTED	Unverified · Output excluded
F010	ETC / Source Four 26	PLOTTED	Unverified · Output excluded
F011	CUSTOM / ETC ColorSource Fresnel V	PLOTTED	Unverified · Output excluded
F012	Unverified source fixture / ETC SourceFour PAR WFL	PLOTTED	Unverified · Output excluded
F013	Unverified source fixture / Architectural track head	PLOTTED	Unverified · Output excluded
F014	Unverified source fixture / ETC ColorSource CYC	PLOTTED	Unverified · Output excluded
F015	Unverified source fixture / Architectural track head	PLOTTED	Unverified · Output excluded
F016	CUSTOM / ETC ColorSource Fresnel V	PLOTTED	Unverified · Output excluded
F017	ETC / Source Four 19	PLOTTED	Unverified · Output excluded
F018	Unverified source fixture / ETC Source4 LEDLS 26	PLOTTED	Unverified · Output excluded
F019	ETC / Source Four 26	PLOTTED	Unverified · Output excluded
F020	Unverified source fixture / ETC Source4 LEDLS 26	PLOTTED	Unverified · Output excluded

Planning reference only. Confirm installed modes and patch with the venue.

Cal State Fullerton Recital Hall · Main room

FIXTURE SCHEDULE · Main room

HitLight · Cal State Fullerton Recital Hall

Fullerton, United States

DWG HL · METRIC

Drawn HitLight

Generated from the saved show

SOURCE 9083ee8b02e8

FIXTURE SCHEDULE · CONTINUED

Fixture	Manufacturer / model	Position / mount	Mode / output
VISUAL PLANNING · DMX PATCH WITHHELD			
F021	Unverified source fixture / ETC Source4 LEDLS 19	PLOTTED	Unverified · Output excluded
F022	ETC / Source Four 10	PLOTTED	Unverified · Output excluded
F023	ETC / Source Four 19	PLOTTED	Unverified · Output excluded
F024	CUSTOM / ETC ColorSource Fresnel V	PLOTTED	Unverified · Output excluded
F025	Unverified source fixture / Architectural track head	PLOTTED	Unverified · Output excluded
F026	Unverified source fixture / ETC ColorSource CYC	PLOTTED	Unverified · Output excluded
F027	Unverified source fixture / Architectural track head	PLOTTED	Unverified · Output excluded
F028	Unverified source fixture / ETCColorSourceSpot50 /nativeopticgap	PLOTTED	Unverified · Output excluded
F029	Unverified source fixture / ETCColorSourceSpot36 /nativeopticgap	PLOTTED	Unverified · Output excluded
F030	Unverified source fixture / Architectural track head	PLOTTED	Unverified · Output excluded
F031	CUSTOM / ETC ColorSource Fresnel V	PLOTTED	Unverified · Output excluded
F032	Unverified source fixture / ETC ColorSource CYC	PLOTTED	Unverified · Output excluded
F033	Unverified source fixture / ETCColorSourceSpot50 /nativeopticgap	PLOTTED	Unverified · Output excluded
F034	Unverified source fixture / ETCColorSourceSpot36 /nativeopticgap	PLOTTED	Unverified · Output excluded
F035	Unverified source fixture / ETC ColorSource CYC	PLOTTED	Unverified · Output excluded
F036	Unverified source fixture / ETC Source4 LEDLS 26	PLOTTED	Unverified · Output excluded
F037	ETC / Source Four 19	PLOTTED	Unverified · Output excluded
F038	Unverified source fixture / ETC SourceFour PAR WFL	PLOTTED	Unverified · Output excluded
F039	Unverified source fixture / ETC Source4 LEDLS 26	PLOTTED	Unverified · Output excluded
F040	Unverified source fixture / ETC Source4 LEDLS 19	PLOTTED	Unverified · Output excluded

Planning reference only. Confirm installed modes and patch with the venue.

Cal State Fullerton Recital Hall · Main room

FIXTURE SCHEDULE · Main room

HitLight · Cal State Fullerton Recital Hall

Fullerton, United States

DWG HL · METRIC

Drawn HitLight

Generated from the saved show

SOURCE 9083ee8b02e8

FIXTURE SCHEDULE · CONTINUED

Fixture	Manufacturer / model	Position / mount	Mode / output
VISUAL PLANNING · DMX PATCH WITHHELD			
F041	CUSTOM / ETC ColorSource Fresnel V	PLOTTED	Unverified · Output excluded
F042	CUSTOM / ETC ColorSource Fresnel V	PLOTTED	Unverified · Output excluded
F043	CUSTOM / ETC ColorSource Fresnel V	PLOTTED	Unverified · Output excluded
F044	CUSTOM / ETC ColorSource Fresnel V	PLOTTED	Unverified · Output excluded
F045	Unverified source fixture / ETCColorSourceSpot50 /nativeopticgap	PLOTTED	Unverified · Output excluded
F046	Unverified source fixture / Architectural track head	PLOTTED	Unverified · Output excluded
F047	ETC / Source Four 10	PLOTTED	Unverified · Output excluded
F048	ETC / Source Four 19	PLOTTED	Unverified · Output excluded
F049	Unverified source fixture / ETC Source4 LEDLS 26	PLOTTED	Unverified · Output excluded
F050	Unverified source fixture / ETCColorSourceSpot50 /nativeopticgap	PLOTTED	Unverified · Output excluded
F051	Unverified source fixture / ETC ColorSource CYC	PLOTTED	Unverified · Output excluded
F052	CUSTOM / ETC ColorSource Fresnel V	PLOTTED	Unverified · Output excluded
F053	Unverified source fixture / ETC Source4 LEDLS 26	PLOTTED	Unverified · Output excluded
F054	CUSTOM / ETC ColorSource Fresnel V	PLOTTED	Unverified · Output excluded
F055	Unverified source fixture / ETC SourceFour PAR WFL	PLOTTED	Unverified · Output excluded
F056	Unverified source fixture / Architectural track head	PLOTTED	Unverified · Output excluded
F057	Unverified source fixture / ETC SourceFour PAR WFL	PLOTTED	Unverified · Output excluded
F058	ETC / Source Four 19	PLOTTED	Unverified · Output excluded
F059	Unverified source fixture / ETC SourceFour PAR WFL	PLOTTED	Unverified · Output excluded
F060	ETC / Source Four 19	PLOTTED	Unverified · Output excluded

Planning reference only. Confirm installed modes and patch with the venue.

Cal State Fullerton Recital Hall · Main room

FIXTURE SCHEDULE · Main room

HitLight · Cal State Fullerton Recital Hall

Fullerton, United States

DWG HL · METRIC

Drawn HitLight

Generated from the saved show

SOURCE 9083ee8b02e8

FIXTURE SCHEDULE · CONTINUED

Fixture	Manufacturer / model	Position / mount	Mode / output
VISUAL PLANNING · DMX PATCH WITHHELD			
F061	ETC / Source Four 19	PLOTTED	Unverified · Output excluded
F062	Unverified source fixture / ETC SourceFour PAR WFL	PLOTTED	Unverified · Output excluded
F063	Unverified source fixture / ETC SourceFour PAR WFL	PLOTTED	Unverified · Output excluded
F064	Unverified source fixture / ETC Source4 LEDLS 26	PLOTTED	Unverified · Output excluded
F065	Unverified source fixture / ETCColorSourceSpot36 /nativeopticgap	PLOTTED	Unverified · Output excluded
F066	Unverified source fixture / ETC Source4 LEDLS 26	PLOTTED	Unverified · Output excluded
F067	Unverified source fixture / ETCColorSourceSpot36 /nativeopticgap	PLOTTED	Unverified · Output excluded
F068	Unverified source fixture / Altman LED Worklight	PLOTTED	Unverified · Output excluded
F069	Unverified source fixture / ETC ColorSource CYC	PLOTTED	Unverified · Output excluded
F070	Unverified source fixture / ETC SourceFour PAR WFL	PLOTTED	Unverified · Output excluded
F071	ETC / Source Four 19	PLOTTED	Unverified · Output excluded
F072	Unverified source fixture / Architectural track head	PLOTTED	Unverified · Output excluded
F073	CUSTOM / ETC ColorSource Fresnel V	PLOTTED	Unverified · Output excluded
F074	ETC / Source Four 10	PLOTTED	Unverified · Output excluded
F075	Unverified source fixture / Altman LED Worklight	PLOTTED	Unverified · Output excluded
F076	CUSTOM / ETC ColorSource Fresnel V	PLOTTED	Unverified · Output excluded
F077	Unverified source fixture / Architectural track head	PLOTTED	Unverified · Output excluded

Planning reference only. Confirm installed modes and patch with the venue.

VALIDATION APPENDIX

WARNING · PATCH_WITHHELD

DMX patch facts are withheld pending source verification. This planning document cannot be used for hardware output.

Objects: — · Remediation: review the source facts and regenerate.

ERROR · STAGE_DIMENSIONS_UNCONFIRMED

Confirm the stage dimensions before producing a final technical document.

Objects: Main room · Remediation: review the source facts and regenerate.

WARNING · MODE_UNVERIFIED

DMX modes are unverified; output remains excluded.

Objects: F001–F077 · Remediation: review the source facts and regenerate.

WARNING · FIXTURE_DISABLED

Fixtures are disabled for this visual planning reconstruction.

Objects: F001–F077 · Remediation: review the source facts and regenerate.

WARNING · TITLE_METADATA_INCOMPLETE

Some professional title-block metadata is missing; the document will show an em dash.

Objects: 844805273b506b0fe486ee36 · Remediation: review the source facts and regenerate.

HitLight

VENUE & DRAWING SOURCES

Cal State Fullerton Recital Hall

Main room · House rig

Fullerton, CA, US

https://www.fullertonlighting.com/production/venues

Sources checked 2026-11-03

Generated by HitLight from the reviewed partial Cal State Fullerton Recital Hall reconstruction.
Venue sources are cited as facts; their original artwork remains private.

Symbols: HitLight-owned category artwork. No manufacturer model geometry or original source pages included.

Fixture positions follow the venue’s published lighting plot; the currently installed rig is not verified.

77 source-based fixture records retain their original printed source identities. The current public view has 66 catalogue body references and 11 visual fallbacks. Installed modes and DMX patch are unverified; all original output exclusions remain.

Fixture heights are approximate; trim heights may differ from the drawing.

77 source-based fixture records currently display 66 public catalogue housings and 11 visual fallbacks. Original source identities, modes, patch and output exclusions are unchanged.

Existing Source Four PAR / Colortran Fresnel profile references now display newly authored approximate public housings. Existing source identities and any other-maker mechanical substitutes remain labelled; installed optics, modes and patch are not verified.

77 records display 66 approximate public catalogue housings or labelled donors and 11 visual fallbacks. 2 display references use newly authored generic flood/PAR class housings. These do not identify installed products or verify wattage, optics, native DMX, dimming, rigging or hardware. Original source, geometry, mode, patch and output-exclusion qualifications remain.

77 records display 66 approximate public catalogue housings or labelled donors and 11 visual fallbacks. 6 Spectra Cyc 200 bodies now have verified original-work public permission; geometry and native profiles are unchanged. Hardware revision, optics and accessories remain approximate. Existing source/donor identities, geometry, mode/patch and output exclusions remain qualified.

Approximate planning view; not official venue paperwork or output-ready. Original HitLight symbols only; no source pages, OEM meshes, photos or logos. Original files remain private; modes and patch unverified.

Fixture plot original; visually inspected page(s) 1. Freshness and reuse rights unconfirmed.: https://www.dropbox.com/scl/fi/jx60uq4w3e1vtktmayx4l/Recital-Hall-GP-3-25.pdf?dl=1&rlkey=achy2ydkev824yzne681gcqa7&st=bk83posf · checked 2026-11-03

Published capacity 200 for Main theatre.: https://www.fullertonlighting.com/production/venues · checked 2026-11-03

Public venue page:
https://www.hitlight.app/venues/united-states/cal-state-fullerton-recital-hall-84480527

HitLight | hitlight.app