
UPSTAGE

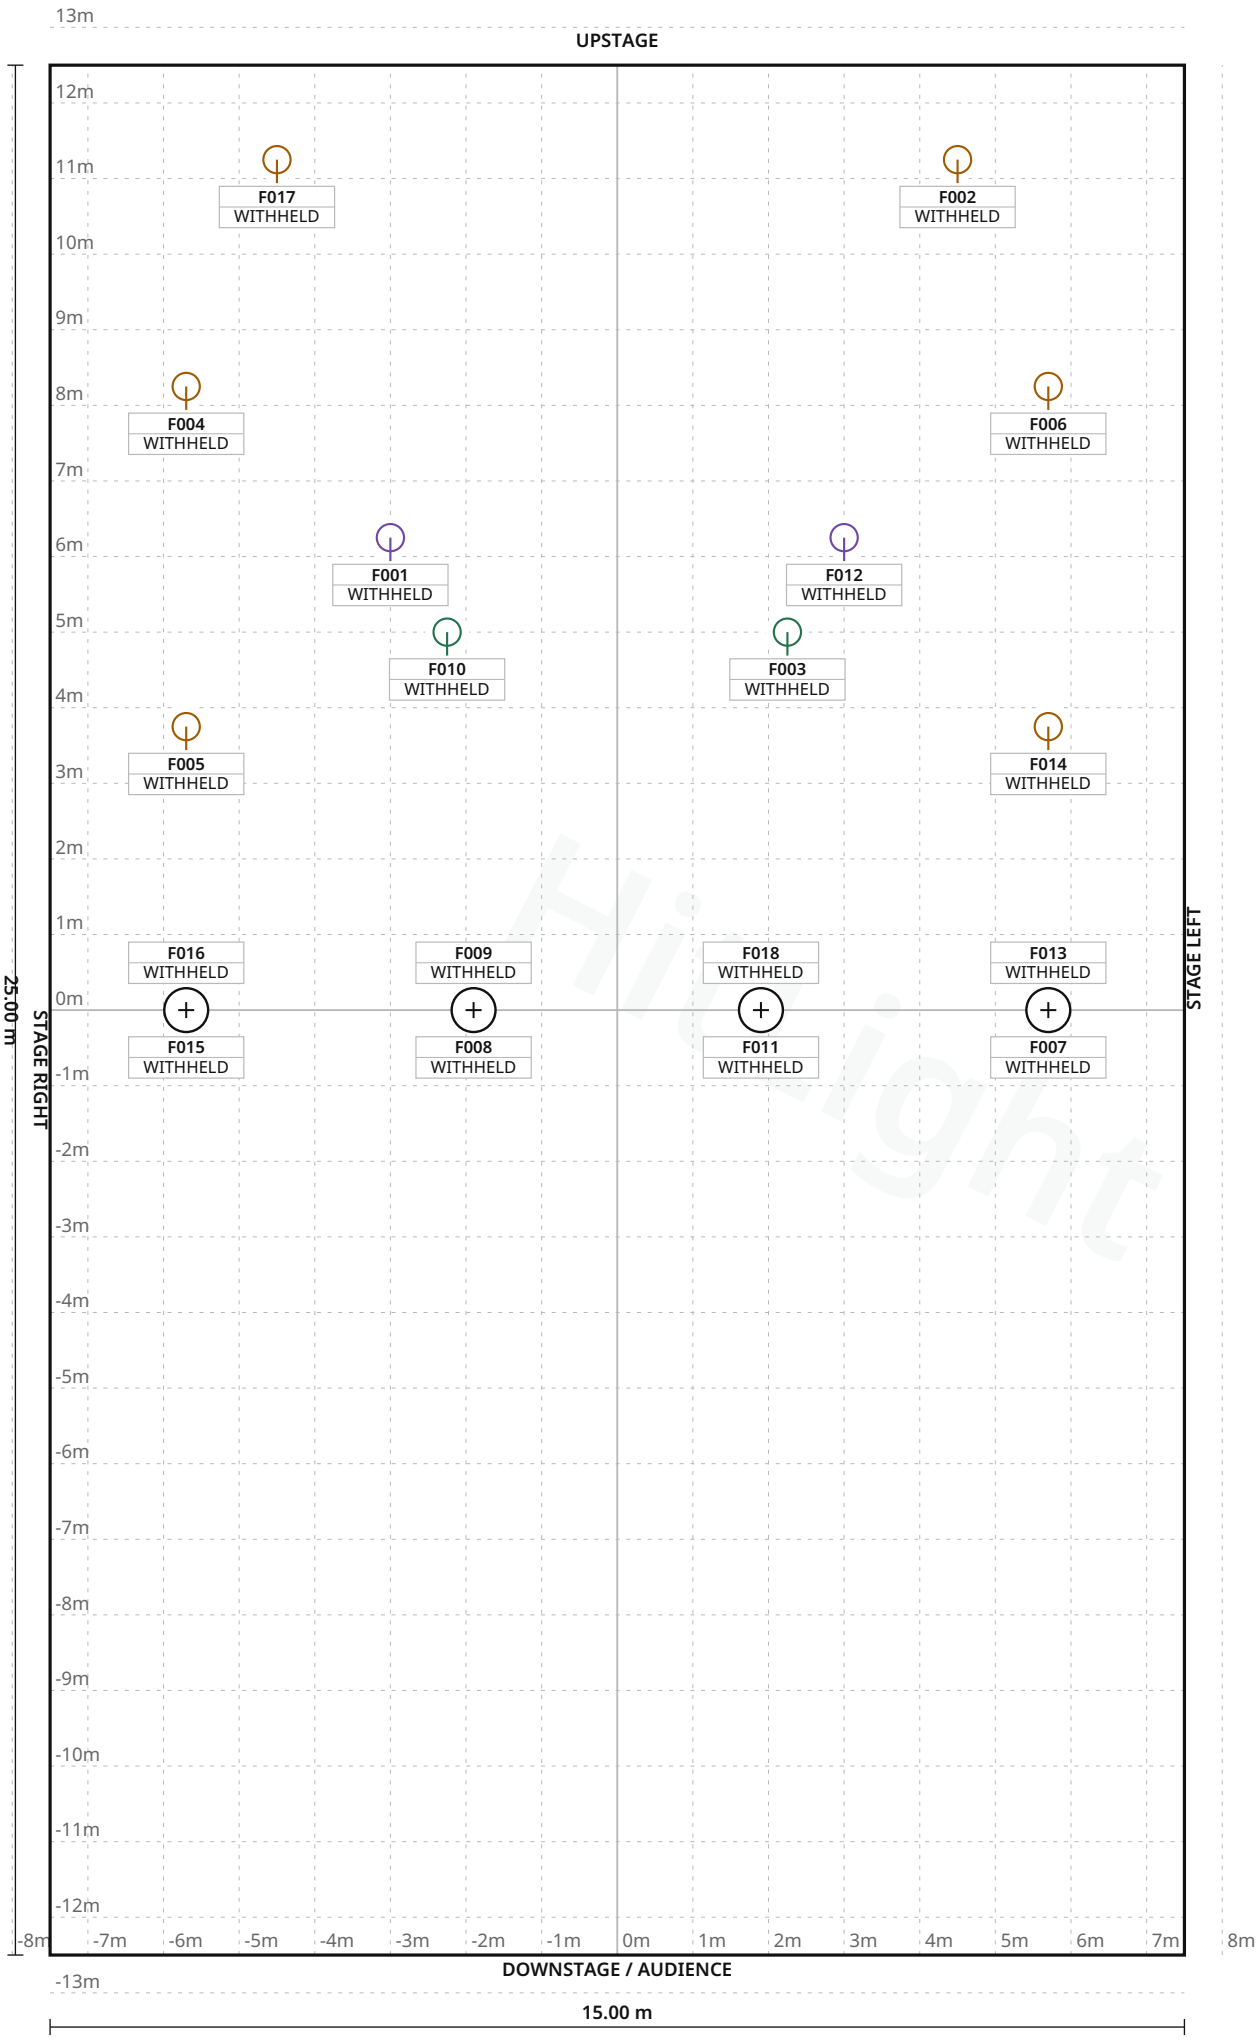

FIXTURE LEGEND

- **MH-z1915** — Moving Head · 4×
- **StairvilleCX6** — PAR Light · 6×
- **StairvilleHLX3** roofatmo — PAR Light · 2×
- **StairvilleMiniSt** agePARCWWWA — PAR Light · 2×
- **StairvilleZ100MP** AR64 frontwhite — PAR Light · 4×

Stage 15.00 m W × 25.00 m D · Grid 1 m

Der Stattbahnhof · grosser saal

LIGHT PLOT · PLAN · grosser saal

HitLight · Der Stattbahnhof

Alte Bahnhofstraße 8-12, 97422, Schweinfurt, Germany

DWG HL · SCALE 1:100 · metric · PRINT AT 100%

Drawn HitLight

Generated from the saved show

SOURCE 105aaec35b90

SYMBOL LEGEND

5 TYPES · 18 FIXTURES · COLOUR BY TYPE

Stairville MH-z1915 Moving Head · Unverified · TBC ch · category symbol	**4 physical · 4 plotted** 4 disabled · 0 unplaced
Unverified source fixture StairvilleCX6 PAR Light · Unverified · TBC ch · category symbol	**6 physical · 6 plotted** 0 disabled · 0 unplaced
Unverified source fixture StairvilleHLX3 roofatmo PAR Light · Unverified · TBC ch · category symbol	**2 physical · 2 plotted** 0 disabled · 0 unplaced
Unverified source fixture StairvilleMiniStagePARCWWWA PAR Light · Unverified · TBC ch · category symbol	**2 physical · 2 plotted** 0 disabled · 0 unplaced
Unverified source fixture StairvilleZ100MPAR64 frontwhite PAR Light · Unverified · TBC ch · category symbol	**4 physical · 4 plotted** 0 disabled · 0 unplaced

Der Stattbahnhof · grosser saal

SYMBOL LEGEND · grosser saal

HitLight · Der Stattbahnhof

Alte Bahnhofstraße 8-12, 97422, Schweinfurt, Germany

DWG HL · METRIC

Drawn HitLight

Generated from the saved show

SOURCE 105aaec35b90

GENERAL NOTES

1. Source-based lighting plan. Confirm the current rig with the venue.
2. PARTIAL: included fixtures are not a full physical-unit census.
3. DMX PATCH WITHHELD: provisional or unchecked addresses are not published.
4. The reconstruction retains its documented coverage and geometry assumptions; confirm the current setup with the venue.
5. Source-based reconstruction. Confirm the current installation and equipment availability with the venue.

HitLight

Der Stattbahnhof · grosser saal

GENERAL NOTES · grosser saal

HitLight · Der Stattbahnhof

Alte Bahnhofstraße 8-12, 97422, Schweinfurt, Germany

DWG HL · METRIC

Drawn HitLight

Generated from the saved show

SOURCE 105aaec35b90

FIXTURE SCHEDULE

Fixture	Manufacturer / model	Position / mount	Mode / output
VISUAL PLANNING · DMX PATCH WITHHELD			
F001	Unverified source fixture / StairvilleMiniStagePARCWWWA	PLOTTED	Unverified · Output excluded
F002	Unverified source fixture / StairvilleCX6	PLOTTED	Unverified · Output excluded
F003	Unverified source fixture / StairvilleHLX3 roofatmo	PLOTTED	Unverified · Output excluded
F004	Unverified source fixture / StairvilleCX6	PLOTTED	Unverified · Output excluded
F005	Unverified source fixture / StairvilleCX6	PLOTTED	Unverified · Output excluded
F006	Unverified source fixture / StairvilleCX6	PLOTTED	Unverified · Output excluded
F007	Stairville / MH-z1915	PLOTTED	Unverified · Output excluded
F008	Stairville / MH-z1915	PLOTTED	Unverified · Output excluded
F009	Unverified source fixture / StairvilleZ100MPAR64 frontwhite	PLOTTED	Unverified · Output excluded
F010	Unverified source fixture / StairvilleHLX3 roofatmo	PLOTTED	Unverified · Output excluded
F011	Unverified source fixture / StairvilleZ100MPAR64 frontwhite	PLOTTED	Unverified · Output excluded
F012	Unverified source fixture / StairvilleMiniStagePARCWWWA	PLOTTED	Unverified · Output excluded
F013	Unverified source fixture / StairvilleZ100MPAR64 frontwhite	PLOTTED	Unverified · Output excluded
F014	Unverified source fixture / StairvilleCX6	PLOTTED	Unverified · Output excluded
F015	Unverified source fixture / StairvilleZ100MPAR64 frontwhite	PLOTTED	Unverified · Output excluded
F016	Stairville / MH-z1915	PLOTTED	Unverified · Output excluded
F017	Unverified source fixture / StairvilleCX6	PLOTTED	Unverified · Output excluded
F018	Stairville / MH-z1915	PLOTTED	Unverified · Output excluded

Planning reference only. Confirm installed modes and patch with the venue.

Der Stattbahnhof · grosser saal

FIXTURE SCHEDULE · grosser saal

HitLight · Der Stattbahnhof

Alte Bahnhofstraße 8-12, 97422, Schweinfurt, Germany

DWG HL · METRIC

Drawn HitLight

Generated from the saved show

SOURCE 105aaec35b90

VALIDATION APPENDIX

WARNING · PATCH_WITHHELD

DMX patch facts are withheld pending source verification. This planning document cannot be used for hardware output.

Objects: — · Remediation: review the source facts and regenerate.

ERROR · STAGE_DIMENSIONS_UNCONFIRMED

Confirm the stage dimensions before producing a final technical document.

Objects: grosser saal · Remediation: review the source facts and regenerate.

WARNING · MODE_UNVERIFIED

DMX modes are unverified; output remains excluded.

Objects: F001–F018 · Remediation: review the source facts and regenerate.

WARNING · FIXTURE_DISABLED

Fixtures are disabled for this visual planning reconstruction.

Objects: F007, F008, F016, F018 · Remediation: review the source facts and regenerate.

WARNING · TITLE_METADATA_INCOMPLETE

Some professional title-block metadata is missing; the document will show an em dash.

Objects: 8688a525a1f1555d01b10ed6 · Remediation: review the source facts and regenerate.

HitLight

VENUE & DRAWING SOURCES

Der Stattbahnhof

grosser saal · default published configuration; current rig unverified

Alte Bahnhofstraße 8-12, 97422, Schweinfurt, DE

https://www.stattbahnhof.de/

Sources checked 2026-10-19

Symbols: HitLight-owned category artwork. No manufacturer model geometry or original source pages included.

Source-based reconstruction. Confirm the current installation and equipment availability with the venue.

Scale, fixture positions, mounting heights and aiming may include estimates; this is not a rigging specification.

Provisional fixture matches are labelled as placeholders. The recorded subset is not a complete physical inventory.

DMX addresses are withheld from public plans until their exact source patch is reconciled.

Partial source-based planning reconstruction; the current installation and complete fixture census are unverified.

Source-matched catalogue bodies are shown where available. Unresolved source identities remain labelled visual markers. Installed modes and DMX patch require verification; visual-only fixtures remain excluded from output.

The reconstruction retains its documented coverage and geometry assumptions; confirm the current setup with the venue.

Source-based reconstruction. Confirm the current installation and equipment availability with the venue.

Scale, fixture positions, mounting heights and aiming may include estimates; this is not a rigging specification.

Provisional fixture matches are labelled as placeholders. The recorded subset is not a complete physical inventory.

DMX addresses are withheld from public plans until their exact source patch is reconciled.

Partial source-based planning reconstruction; the current installation and complete fixture census are unverified.

Source-matched catalogue bodies are shown where available. Unresolved source identities remain labelled visual markers. Installed modes and DMX patch require verification; visual-only fixtures remain excluded from output.

Output remains excluded for visual-only fixtures. Catalogue identity does not verify installed modes, addresses or the current installation.

Official venue information: https://www.stattbahnhof.de/ · checked 2026-10-19

Physical venue location: https://www.stattbahnhof.de/kontakt/ · checked 2026-10-19

Patching-Sheet-Stattbahnhof-Schweinfurt.pdf: https://www.stattbahnhof.de/technik-rider/ · checked 2026-10-19

Public venue page: https://www.hitlight.app/venues/germany/der-stattbahnhof-8688a525

HitLight | hitlight.app