
UPSTAGE

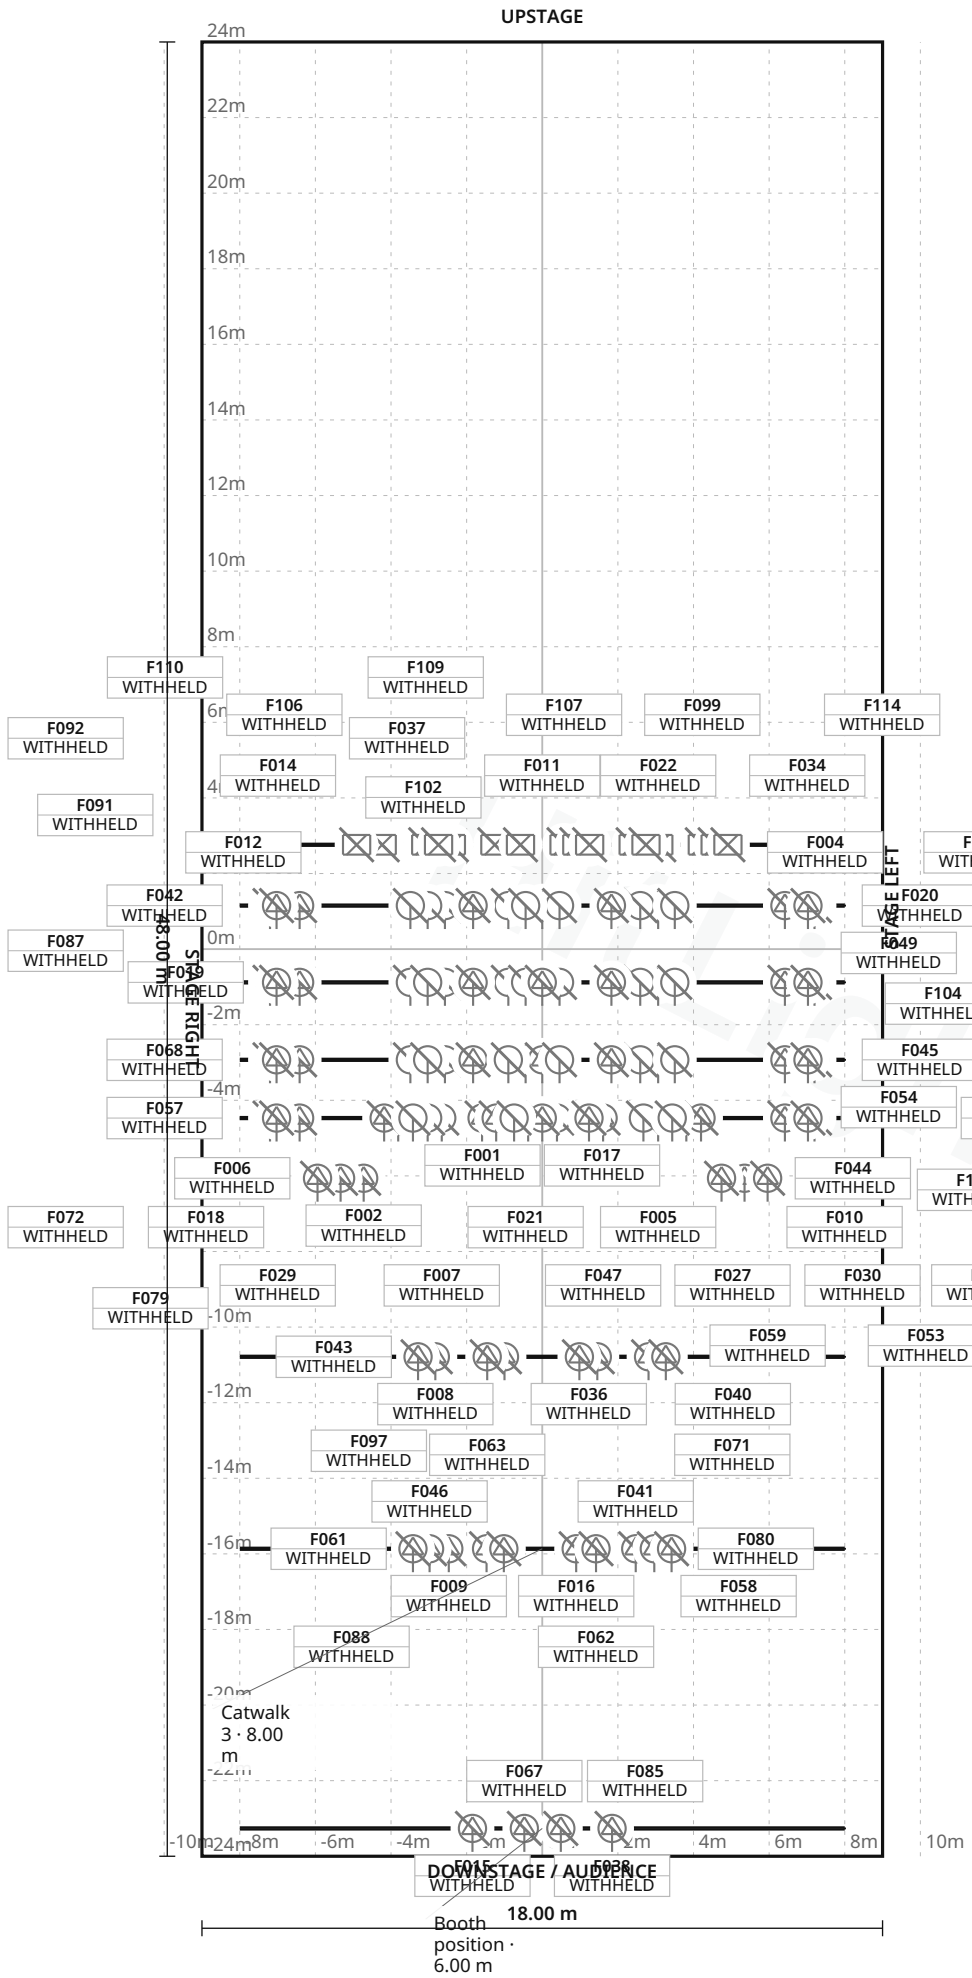

FIXTURE LEGEND

- **Source Four 19** — Profile Spot · 10×
- **Source Four 26** — Profile Spot · 32×
- **Source Four 36** — Profile Spot · 28×
- **3 Cell Sky Cyc** section — Other · 18×
- **ETC Source Four** PAR WFL — PAR Light · 36×

Stage 18.00 m W × 48.00 m D · Grid 1 m

56 fixture labels omitted in this view due to crowding · see DMX patch

Gallo Center for the Arts · Foster Family Theater

LIGHT PLOT · PLAN · Foster Family Theater

HitLight · Gallo Center for the Arts

1000 I Street, Modesto, United States

DWG HL · SCALE 1:200 · metric · PRINT AT 100%

Drawn HitLight

Generated from the saved show

SOURCE 671fee5b815d

SYMBOL LEGEND

5 TYPES · 124 FIXTURES · COLOUR BY TYPE



ETC Source Four 19

Profile Spot · Unverified · TBC ch · category symbol

10 physical · 10 plotted

10 disabled · 0 unplaced



ETC Source Four 26

Profile Spot · Unverified · TBC ch · category symbol

32 physical · 32 plotted

32 disabled · 0 unplaced



ETC Source Four 36

Profile Spot · Unverified · TBC ch · category symbol

28 physical · 28 plotted

28 disabled · 0 unplaced



Unverified source fixture 3 Cell Sky Cyc section

Other · Unverified · TBC ch · category symbol

18 physical · 18 plotted

18 disabled · 0 unplaced



Unverified source fixture ETC Source Four PAR WFL

PAR Light · Unverified · TBC ch · category symbol

36 physical · 36 plotted

36 disabled · 0 unplaced

Gallo Center for the Arts · Foster Family Theater

SYMBOL LEGEND · Foster Family Theater

HitLight · Gallo Center for the Arts

1000 I Street, Modesto, United States

DWG HL · METRIC

Drawn HitLight

Generated from the saved show

SOURCE 671fee5b815d

GENERAL NOTES

1. Source-based lighting plan. Confirm the current rig with the venue.
2. PARTIAL: included fixtures are not a full physical-unit census.
3. DMX PATCH WITHHELD: provisional or unchecked addresses are not published.
4. Partial planning view; modes and patch unverified; output excluded.

HitLight

STAGE ELEMENTS

NAME	TYPE	POSITION	TRIM / SIZE
4th Electric	pipe	X 0.00 m · Z -1.15 m	6.50 m · 16.00 m W × 0.05 m D
Catwalk 2	pipe	X 0.00 m · Z 10.79 m	8.00 m · 16.00 m W × 0.05 m D
Catwalk 3	pipe	X 0.00 m · Z 15.87 m	8.00 m · 16.00 m W × 0.05 m D
Booth position	pipe	X 0.00 m · Z 23.26 m	6.00 m · 16.00 m W × 0.05 m D
2nd Electric	pipe	X 0.00 m · Z 2.93 m	6.50 m · 16.00 m W × 0.05 m D
3rd Electric	pipe	X 0.00 m · Z 0.88 m	6.50 m · 16.00 m W × 0.05 m D
1st Electric	pipe	X 0.00 m · Z 4.47 m	6.50 m · 16.00 m W × 0.05 m D
5th Electric (cyc)	pipe	X 0.00 m · Z -2.76 m	6.50 m · 16.00 m W × 0.05 m D

Gallo Center for the Arts · Foster Family Theater

STAGE ELEMENTS · Foster Family Theater

HitLight · Gallo Center for the Arts

1000 I Street, Modesto, United States

DWG HL · METRIC

Drawn HitLight

Generated from the saved show

SOURCE 671fee5b815d

FIXTURE SCHEDULE

Fixture	Manufacturer / model	Position / mount	Mode / output
VISUAL PLANNING · DMX PATCH WITHHELD			
F001	ETC / Source Four 36	1st Electric	Unverified · Output excluded
F002	ETC / Source Four 26	PLOTTED	Unverified · Output excluded
F003	Unverified source fixture / ETC Source Four PAR WFL	3rd Electric	Unverified · Output excluded
F004	Unverified source fixture / ETC Source Four PAR WFL	3rd Electric	Unverified · Output excluded
F005	Unverified source fixture / ETC Source Four PAR WFL	2nd Electric	Unverified · Output excluded
F006	ETC / Source Four 26	PLOTTED	Unverified · Output excluded
F007	Unverified source fixture / ETC Source Four PAR WFL	1st Electric	Unverified · Output excluded
F008	ETC / Source Four 26	Catwalk 2	Unverified · Output excluded
F009	ETC / Source Four 19	Catwalk 3	Unverified · Output excluded
F010	Unverified source fixture / ETC Source Four PAR WFL	2nd Electric	Unverified · Output excluded
F011	ETC / Source Four 36	4th Electric	Unverified · Output excluded
F012	Unverified source fixture / ETC Source Four PAR WFL	3rd Electric	Unverified · Output excluded
F013	ETC / Source Four 36	2nd Electric	Unverified · Output excluded
F014	Unverified source fixture / ETC Source Four PAR WFL	4th Electric	Unverified · Output excluded
F015	ETC / Source Four 26	Booth position	Unverified · Output excluded
F016	ETC / Source Four 19	Catwalk 3	Unverified · Output excluded
F017	ETC / Source Four 36	1st Electric	Unverified · Output excluded
F018	Unverified source fixture / ETC Source Four PAR WFL	2nd Electric	Unverified · Output excluded
F019	ETC / Source Four 36	3rd Electric	Unverified · Output excluded
F020	ETC / Source Four 26	4th Electric	Unverified · Output excluded

Planning reference only. Confirm installed modes and patch with the venue.

Gallo Center for the Arts · Foster Family Theater

FIXTURE SCHEDULE · Foster Family Theater

HitLight · Gallo Center for the Arts

1000 I Street, Modesto, United States

DWG HL · METRIC

Drawn HitLight

Generated from the saved show

SOURCE 671fee5b815d

Fixture	Manufacturer / model	Position / mount	Mode / output
VISUAL PLANNING · DMX PATCH WITHHELD			
F021	Unverified source fixture / ETC Source Four PAR WFL	2nd Electric	Unverified · Output excluded
F022	Unverified source fixture / ETC Source Four PAR WFL	4th Electric	Unverified · Output excluded
F023	Unverified source fixture / ETC Source Four PAR WFL	4th Electric	Unverified · Output excluded
F024	Unverified source fixture / ETC Source Four PAR WFL	2nd Electric	Unverified · Output excluded
F025	Unverified source fixture / ETC Source Four PAR WFL	3rd Electric	Unverified · Output excluded
F026	Unverified source fixture / ETC Source Four PAR WFL	3rd Electric	Unverified · Output excluded
F027	Unverified source fixture / ETC Source Four PAR WFL	1st Electric	Unverified · Output excluded
F028	Unverified source fixture / ETC Source Four PAR WFL	4th Electric	Unverified · Output excluded
F029	ETC / Source Four 36	1st Electric	Unverified · Output excluded
F030	Unverified source fixture / ETC Source Four PAR WFL	1st Electric	Unverified · Output excluded
F031	Unverified source fixture / ETC Source Four PAR WFL	1st Electric	Unverified · Output excluded
F032	ETC / Source Four 36	1st Electric	Unverified · Output excluded
F033	ETC / Source Four 36	4th Electric	Unverified · Output excluded
F034	Unverified source fixture / ETC Source Four PAR WFL	4th Electric	Unverified · Output excluded
F035	Unverified source fixture / ETC Source Four PAR WFL	4th Electric	Unverified · Output excluded
F036	ETC / Source Four 26	Catwalk 2	Unverified · Output excluded
F037	ETC / Source Four 36	4th Electric	Unverified · Output excluded
F038	ETC / Source Four 26	Booth position	Unverified · Output excluded
F039	Unverified source fixture / ETC Source Four PAR WFL	3rd Electric	Unverified · Output excluded
F040	ETC / Source Four 26	Catwalk 2	Unverified · Output excluded

Planning reference only. Confirm installed modes and patch with the venue.

FIXTURE SCHEDULE · CONTINUED

Fixture	Manufacturer / model	Position / mount	Mode / output
VISUAL PLANNING · DMX PATCH WITHHELD			
F041	ETC / Source Four 19	Catwalk 3	Unverified · Output excluded
F042	ETC / Source Four 26	4th Electric	Unverified · Output excluded
F043	ETC / Source Four 26	Catwalk 2	Unverified · Output excluded
F044	ETC / Source Four 26	PLOTTED	Unverified · Output excluded
F045	ETC / Source Four 26	2nd Electric	Unverified · Output excluded
F046	ETC / Source Four 19	Catwalk 3	Unverified · Output excluded
F047	ETC / Source Four 36	1st Electric	Unverified · Output excluded
F048	Unverified source fixture / ETC Source Four PAR WFL	3rd Electric	Unverified · Output excluded
F049	ETC / Source Four 36	4th Electric	Unverified · Output excluded
F050	ETC / Source Four 36	3rd Electric	Unverified · Output excluded
F051	Unverified source fixture / ETC Source Four PAR WFL	3rd Electric	Unverified · Output excluded
F052	Unverified source fixture / ETC Source Four PAR WFL	3rd Electric	Unverified · Output excluded
F053	ETC / Source Four 26	PLOTTED	Unverified · Output excluded
F054	ETC / Source Four 36	2nd Electric	Unverified · Output excluded
F055	Unverified source fixture / ETC Source Four PAR WFL	1st Electric	Unverified · Output excluded
F056	ETC / Source Four 36	2nd Electric	Unverified · Output excluded
F057	ETC / Source Four 26	1st Electric	Unverified · Output excluded
F058	ETC / Source Four 19	Catwalk 3	Unverified · Output excluded
F059	ETC / Source Four 36	PLOTTED	Unverified · Output excluded
F060	Unverified source fixture / ETC Source Four PAR WFL	1st Electric	Unverified · Output excluded

Planning reference only. Confirm installed modes and patch with the venue.

Fixture	Manufacturer / model	Position / mount	Mode / output
VISUAL PLANNING · DMX PATCH WITHHELD			
F061	ETC / Source Four 19	Catwalk 3	Unverified · Output excluded
F062	ETC / Source Four 19	Catwalk 3	Unverified · Output excluded
F063	ETC / Source Four 26	Catwalk 2	Unverified · Output excluded
F064	ETC / Source Four 36	1st Electric	Unverified · Output excluded
F065	Unverified source fixture / ETC Source Four PAR WFL	4th Electric	Unverified · Output excluded
F066	ETC / Source Four 36	1st Electric	Unverified · Output excluded
F067	ETC / Source Four 26	Booth position	Unverified · Output excluded
F068	ETC / Source Four 26	2nd Electric	Unverified · Output excluded
F069	Unverified source fixture / ETC Source Four PAR WFL	1st Electric	Unverified · Output excluded
F070	ETC / Source Four 36	1st Electric	Unverified · Output excluded
F071	ETC / Source Four 26	Catwalk 2	Unverified · Output excluded
F072	ETC / Source Four 36	2nd Electric	Unverified · Output excluded
F073	ETC / Source Four 26	1st Electric	Unverified · Output excluded
F074	ETC / Source Four 36	3rd Electric	Unverified · Output excluded
F075	Unverified source fixture / ETC Source Four PAR WFL	4th Electric	Unverified · Output excluded
F076	Unverified source fixture / ETC Source Four PAR WFL	2nd Electric	Unverified · Output excluded
F077	Unverified source fixture / ETC Source Four PAR WFL	2nd Electric	Unverified · Output excluded
F078	Unverified source fixture / ETC Source Four PAR WFL	4th Electric	Unverified · Output excluded
F079	ETC / Source Four 36	PLOTTED	Unverified · Output excluded
F080	ETC / Source Four 19	Catwalk 3	Unverified · Output excluded

Planning reference only. Confirm installed modes and patch with the venue.

Fixture	Manufacturer / model	Position / mount	Mode / output
VISUAL PLANNING · DMX PATCH WITHHELD			
F081	ETC / Source Four 26	Catwalk 2	Unverified · Output excluded
F082	ETC / Source Four 36	1st Electric	Unverified · Output excluded
F083	ETC / Source Four 36	3rd Electric	Unverified · Output excluded
F084	ETC / Source Four 36	1st Electric	Unverified · Output excluded
F085	ETC / Source Four 26	Booth position	Unverified · Output excluded
F086	ETC / Source Four 36	2nd Electric	Unverified · Output excluded
F087	ETC / Source Four 36	1st Electric	Unverified · Output excluded
F088	ETC / Source Four 19	Catwalk 3	Unverified · Output excluded
F089	Unverified source fixture / ETC Source Four PAR WFL	1st Electric	Unverified · Output excluded
F090	Unverified source fixture / ETC Source Four PAR WFL	2nd Electric	Unverified · Output excluded
F091	ETC / Source Four 26	3rd Electric	Unverified · Output excluded
F092	ETC / Source Four 36	4th Electric	Unverified · Output excluded
F093	ETC / Source Four 26	Catwalk 2	Unverified · Output excluded
F094	Unverified source fixture / ETC Source Four PAR WFL	2nd Electric	Unverified · Output excluded
F095	ETC / Source Four 36	3rd Electric	Unverified · Output excluded
F096	ETC / Source Four 26	3rd Electric	Unverified · Output excluded
F097	ETC / Source Four 19	Catwalk 3	Unverified · Output excluded
F098	Unverified source fixture / ETC Source Four PAR WFL	1st Electric	Unverified · Output excluded
F099	Unverified source fixture / 3 Cell Sky Cyc section	5th Electric (cyc)	Unverified · Output excluded
F100	ETC / Source Four 26	3rd Electric	Unverified · Output excluded

Planning reference only. Confirm installed modes and patch with the venue.

FIXTURE SCHEDULE · CONTINUED

Fixture	Manufacturer / model	Position / mount	Mode / output
VISUAL PLANNING · DMX PATCH WITHHELD			
F101	ETC / Source Four 26	3rd Electric	Unverified · Output excluded
F102	Unverified source fixture / 3 Cell Sky Cyc section	5th Electric (cyc)	Unverified · Output excluded
F103	ETC / Source Four 26	2nd Electric	Unverified · Output excluded
F104	ETC / Source Four 26	4th Electric	Unverified · Output excluded
F105	ETC / Source Four 26	1st Electric	Unverified · Output excluded
F106	Unverified source fixture / 3 Cell Sky Cyc section	5th Electric (cyc)	Unverified · Output excluded
F107	Unverified source fixture / 3 Cell Sky Cyc section	5th Electric (cyc)	Unverified · Output excluded
F108	ETC / Source Four 26	1st Electric	Unverified · Output excluded
F109	Unverified source fixture / 3 Cell Sky Cyc section	5th Electric (cyc)	Unverified · Output excluded
F110	Unverified source fixture / 3 Cell Sky Cyc section	5th Electric (cyc)	Unverified · Output excluded
F111	Unverified source fixture / 3 Cell Sky Cyc section	5th Electric (cyc)	Unverified · Output excluded
F112	Unverified source fixture / 3 Cell Sky Cyc section	5th Electric (cyc)	Unverified · Output excluded
F113	Unverified source fixture / 3 Cell Sky Cyc section	5th Electric (cyc)	Unverified · Output excluded
F114	Unverified source fixture / 3 Cell Sky Cyc section	5th Electric (cyc)	Unverified · Output excluded
F115	Unverified source fixture / 3 Cell Sky Cyc section	5th Electric (cyc)	Unverified · Output excluded
F116	Unverified source fixture / 3 Cell Sky Cyc section	5th Electric (cyc)	Unverified · Output excluded
F117	Unverified source fixture / 3 Cell Sky Cyc section	5th Electric (cyc)	Unverified · Output excluded
F118	ETC / Source Four 26	2nd Electric	Unverified · Output excluded
F119	ETC / Source Four 26	4th Electric	Unverified · Output excluded
F120	Unverified source fixture / 3 Cell Sky Cyc section	5th Electric (cyc)	Unverified · Output excluded

Planning reference only. Confirm installed modes and patch with the venue.

Fixture	Manufacturer / model	Position / mount	Mode / output
VISUAL PLANNING · DMX PATCH WITHHELD			
F121	Unverified source fixture / 3 Cell Sky Cyc section	5th Electric (cyc)	Unverified · Output excluded
F122	Unverified source fixture / 3 Cell Sky Cyc section	5th Electric (cyc)	Unverified · Output excluded
F123	Unverified source fixture / 3 Cell Sky Cyc section	5th Electric (cyc)	Unverified · Output excluded
F124	Unverified source fixture / 3 Cell Sky Cyc section	5th Electric (cyc)	Unverified · Output excluded

Planning reference only. Confirm installed modes and patch with the venue.

HitLight

VALIDATION APPENDIX

WARNING · PATCH_WITHHELD

DMX patch facts are withheld pending source verification. This planning document cannot be used for hardware output.

Objects: — · Remediation: review the source facts and regenerate.

WARNING · MODE_UNVERIFIED

DMX modes are unverified; output remains excluded.

Objects: F001–F124 · Remediation: review the source facts and regenerate.

WARNING · FIXTURE_DISABLED

Fixtures are disabled for this visual planning reconstruction.

Objects: F001–F124 · Remediation: review the source facts and regenerate.

WARNING · TITLE_METADATA_INCOMPLETE

Some professional title-block metadata is missing; the document will show an em dash.

Objects: 868b01208312964b513be006 · Remediation: review the source facts and regenerate.

HitLight

VENUE & DRAWING SOURCES

Gallo Center for the Arts

Foster Family Theater · Published house plot

1000 I Street, Modesto, CA, US

https://www.galloarts.org/AboutUs/FosterFamilyTheater.aspx

Sources checked 2026-11-03

Symbols: HitLight-owned category artwork. No manufacturer model geometry or original source pages included.

Partial source-based planning reconstruction; the current installation and complete fixture census are unverified.

Source-matched catalogue bodies are shown where available. Unresolved source identities remain labelled visual markers. Installed modes and DMX patch require verification; visual-only fixtures remain excluded from output.

124 source-based fixture records have 106 public catalogue housings and 18 visual fallbacks; their original printed source identities are retained, and exact installed identity and mode remain unconfirmed.

124 source-based fixture records currently display 106 public catalogue housings and 18 visual fallbacks. Original source identities, modes, patch and output exclusions are unchanged.

Existing Source Four PAR / Colortran Fresnel profile references now display newly authored approximate public housings. Existing source identities and any other-maker mechanical substitutes remain labelled; installed optics, modes and patch are not verified.

18 source-labelled three-cell Sky Cyc sections have no printed maker. Left/centre/right source labels and whole-housing counts are retained; no exact manufacturer identity is asserted.

Partial planning view; modes and patch unverified; output excluded.

Fixture plot original; visually inspected page(s) 1. Freshness and reuse rights unconfirmed.: https://www.galloarts.org/AboutUs/pdfs/Foster_Rep_Plot_November_2012.pdf · checked 2026-11-03

Official venue/technical source page.: https://www.galloarts.org/AboutUs/FosterFamilyTheater.aspx · checked 2026-11-03

Fixture plot original; visually inspected page(s) 1. Freshness and reuse rights unconfirmed.: https://www.galloarts.org/AboutUs/pdfs/Rogers_Rep_Plot_Drawings.zip · checked 2026-11-03

Official venue/technical source page.: https://www.galloarts.org/AboutUs/MaryStuartRogersTheater.aspx · checked 2026-11-03

Public venue page: https://www.hitlight.app/venues/united-states/gallo-center-for-the-arts-868b0120

HitLight | hitlight.app