
UPSTAGE ↑

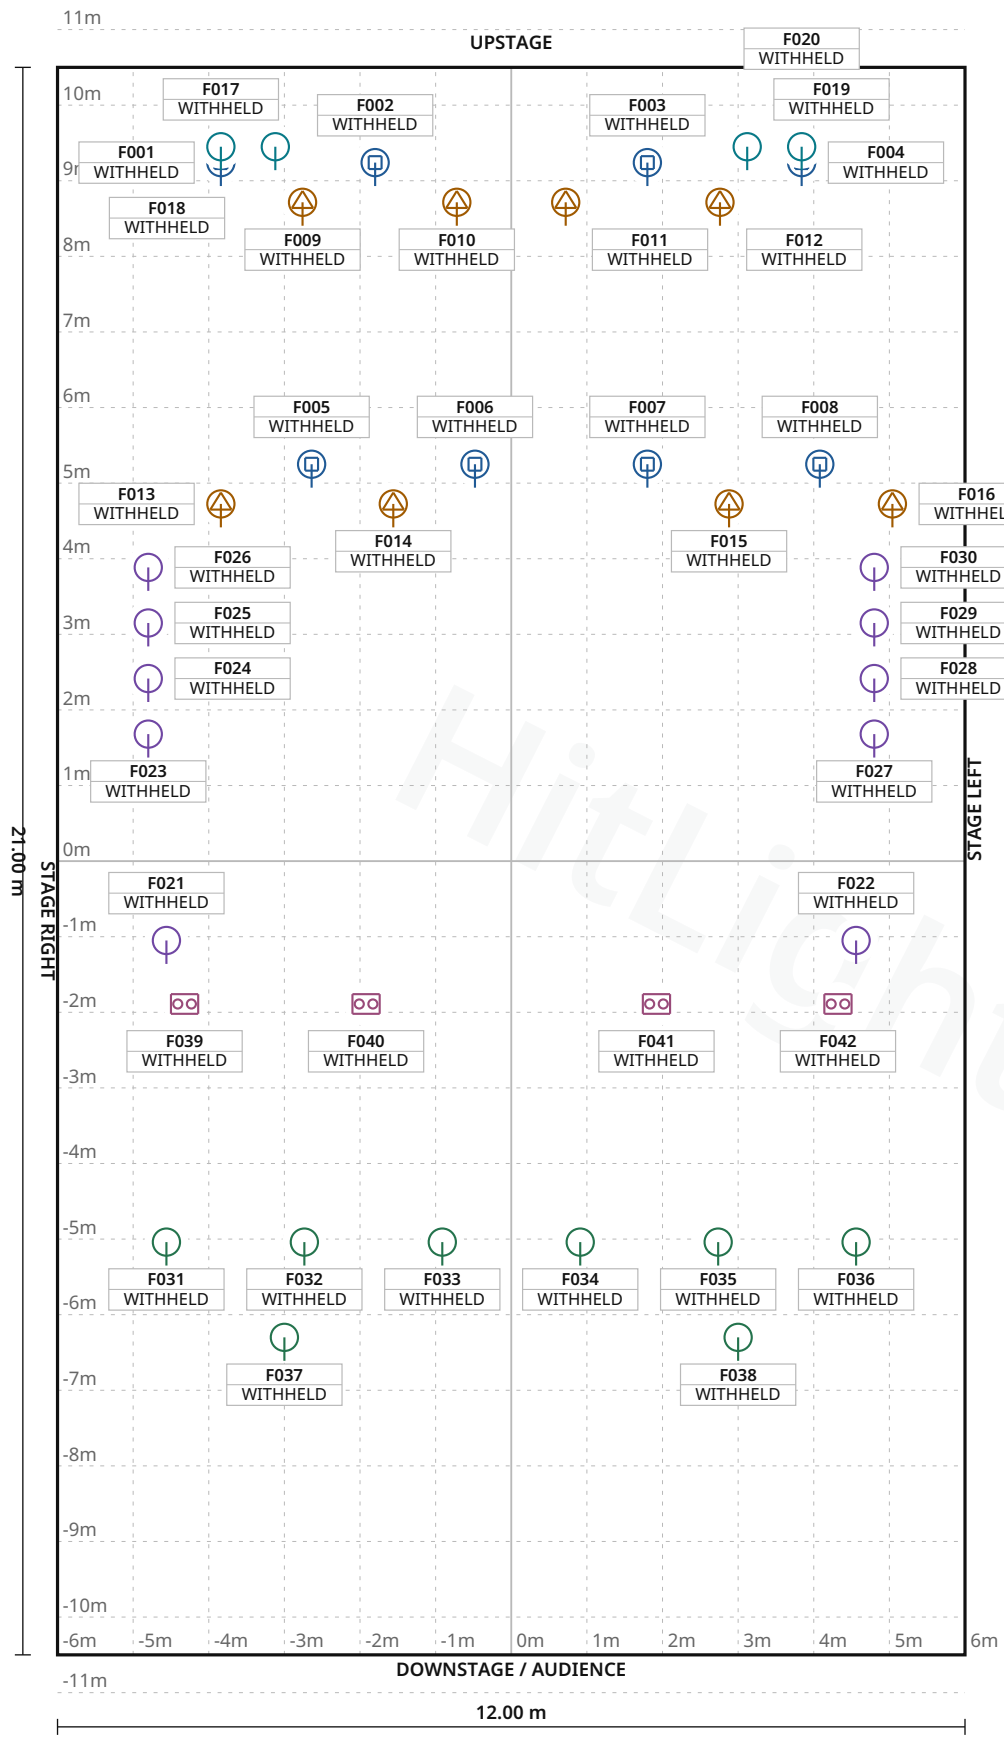

FIXTURE LEGEND

- **Evos W3** — Moving Head · 8×
- **OPUS S5** — Profile Spot · 8×
- **Visual** substitute · Basic Conventional PAR Light · 8×
- **Visual** substitute · Basic LED PAR RGBDim PAR Light · 10×
- **AT3 LED PAR-64** — PAR Light · 4×
- **Stage Blinder 4** LED Blinder · 4×

Stage 12.00 m W × 21.00 m D · Grid 1 m

Tante JU · Main room

LIGHT PLOT · PLAN · Main room

HitLight · Tante JU

An der Schleife 1, 01099, Dresden, Germany

DWG HL · SCALE 1:100 · metric · PRINT AT 100%

Drawn HitLight

Generated from the saved show

SOURCE 5b2069a97082

SYMBOL LEGEND

6 TYPES · 42 FIXTURES · COLOUR BY TYPE



Cameo Evos W3

Moving Head · 23-CH Wash Light RBGW Mode · 23 ch · category symbol

8 physical · 8 plotted

0 disabled · 0 unplaced



Cameo OPUS S5

Profile Spot · 27CH Mode Standard · 27 ch · category symbol

8 physical · 8 plotted

0 disabled · 0 unplaced



HitLight placeholder Visual substitute · Basic Conventional

PAR Light · Default · 1 ch · category symbol

8 physical · 8 plotted

0 disabled · 0 unplaced



HitLight placeholder Visual substitute · Basic LED PAR RGBDim

PAR Light · Standard mode · 4 ch · category symbol

10 physical · 10 plotted

0 disabled · 0 unplaced



Litecraft AT3 LED PAR-64

PAR Light · 3-CH · 3 ch · category symbol

4 physical · 4 plotted

0 disabled · 0 unplaced



Showtec Stage Blinder 4 LED

Blinder · Mode 5ch · 5 ch · category symbol

4 physical · 4 plotted

0 disabled · 0 unplaced

Tante JU · Main room

SYMBOL LEGEND · Main room

HitLight · Tante JU

An der Schleife 1, 01099, Dresden, Germany

DWG HL · METRIC

Drawn HitLight

Generated from the saved show

SOURCE 5b2069a97082

GENERAL NOTES

1. Source-based lighting plan. Confirm the current rig with the venue.
2. PARTIAL: included fixtures are not a full physical-unit census.
3. DMX PATCH WITHHELD: provisional or unchecked addresses are not published.
4. The reconstruction retains its documented coverage and geometry assumptions; confirm the current setup with the venue.

HitLight

DMX PATCH

42 FIXTURES · 0 UNIVERSES

Fixture / name	Manufacturer / model	Mode	Ch	DMX	Range	Position / mount	Status / notes
UNPATCHED / INVALID							
F001 · CameoEVOSW3 · LX1-1	Cameo / Evos W3	23-CH Wash Light RBGW ...	23	WITHHELD	TBC	UNPLACED	Enabled
F002 · CameoEVOSW3 · LX1-2	Cameo / Evos W3	23-CH Wash Light RBGW ...	23	WITHHELD	TBC	UNPLACED	Enabled
F003 · CameoEVOSW3 · LX1-3	Cameo / Evos W3	23-CH Wash Light RBGW ...	23	WITHHELD	TBC	UNPLACED	Enabled
F004 · CameoEVOSW3 · LX1-4	Cameo / Evos W3	23-CH Wash Light RBGW ...	23	WITHHELD	TBC	UNPLACED	Enabled
F005 · CameoEVOSW3 · LX2-1	Cameo / Evos W3	23-CH Wash Light RBGW ...	23	WITHHELD	TBC	UNPLACED	Enabled
F006 · CameoEVOSW3 · LX2-2	Cameo / Evos W3	23-CH Wash Light RBGW ...	23	WITHHELD	TBC	UNPLACED	Enabled
F007 · CameoEVOSW3 · LX2-3	Cameo / Evos W3	23-CH Wash Light RBGW ...	23	WITHHELD	TBC	UNPLACED	Enabled
F008 · CameoEVOSW3 · LX2-4	Cameo / Evos W3	23-CH Wash Light RBGW ...	23	WITHHELD	TBC	UNPLACED	Enabled
F009 · CameoOpusS5 · LX1-1	Cameo / OPUS S5	27CH Mode Standard	27	WITHHELD	TBC	UNPLACED	Enabled
F010 · CameoOpusS5 · LX1-2	Cameo / OPUS S5	27CH Mode Standard	27	WITHHELD	TBC	UNPLACED	Enabled
F011 · CameoOpusS5 · LX1-3	Cameo / OPUS S5	27CH Mode Standard	27	WITHHELD	TBC	UNPLACED	Enabled
F012 · CameoOpusS5 · LX1-4	Cameo / OPUS S5	27CH Mode Standard	27	WITHHELD	TBC	UNPLACED	Enabled
F013 · CameoOpusS5 · LX2-1	Cameo / OPUS S5	27CH Mode Standard	27	WITHHELD	TBC	UNPLACED	Enabled
F014 · CameoOpusS5 · LX2-2	Cameo / OPUS S5	27CH Mode Standard	27	WITHHELD	TBC	UNPLACED	Enabled
F015 · CameoOpusS5 · LX2-3	Cameo / OPUS S5	27CH Mode Standard	27	WITHHELD	TBC	UNPLACED	Enabled
F016 · CameoOpusS5 · LX2-4	Cameo / OPUS S5	27CH Mode Standard	27	WITHHELD	TBC	UNPLACED	Enabled
F017 · LitecraftAT3 floor · 31	Litecraft / AT3 LED PAR-64	3-CH	3	WITHHELD	TBC	UNPLACED	Enabled
F018 · LitecraftAT3 floor · 32	Litecraft / AT3 LED PAR-64	3-CH	3	WITHHELD	TBC	UNPLACED	Enabled
F019 · LitecraftAT3 floor · 33	Litecraft / AT3 LED PAR-64	3-CH	3	WITHHELD	TBC	UNPLACED	Enabled
F020 · LitecraftAT3 floor · 34	Litecraft / AT3 LED PAR-64	3-CH	3	WITHHELD	TBC	UNPLACED	Enabled

No patched universes

Tante JU · Main room

DMX PATCH · Main room

HitLight · Tante JU

An der Schleife 1, 01099, Dresden, Germany

DWG HL · METRIC

Drawn HitLight

Generated from the saved show

SOURCE 5b2069a97082

DMX PATCH · CONTINUED

Fixture / name	Manufacturer / model	Mode	Ch	DMX	Range	Position / mount	Status / notes
UNPATCHED / INVALID							
F021 · PLACEHOLDER · EuroliteCLS1…	HitLight placeholder / Visual substitute …	Standard mode	4	WITHHELD	TBC	UNPLACED	Enabled
F022 · PLACEHOLDER · EuroliteCLS1…	HitLight placeholder / Visual substitute …	Standard mode	4	WITHHELD	TBC	UNPLACED	Enabled
F023 · PLACEHOLDER · EuroliteSLS1…	HitLight placeholder / Visual substitute …	Standard mode	4	WITHHELD	TBC	UNPLACED	Enabled
F024 · PLACEHOLDER · EuroliteSLS1…	HitLight placeholder / Visual substitute …	Standard mode	4	WITHHELD	TBC	UNPLACED	Enabled
F025 · PLACEHOLDER · EuroliteSLS1…	HitLight placeholder / Visual substitute …	Standard mode	4	WITHHELD	TBC	UNPLACED	Enabled
F026 · PLACEHOLDER · EuroliteSLS1…	HitLight placeholder / Visual substitute …	Standard mode	4	WITHHELD	TBC	UNPLACED	Enabled
F027 · PLACEHOLDER · EuroliteSLS1…	HitLight placeholder / Visual substitute …	Standard mode	4	WITHHELD	TBC	UNPLACED	Enabled
F028 · PLACEHOLDER · EuroliteSLS1…	HitLight placeholder / Visual substitute …	Standard mode	4	WITHHELD	TBC	UNPLACED	Enabled
F029 · PLACEHOLDER · EuroliteSLS1…	HitLight placeholder / Visual substitute …	Standard mode	4	WITHHELD	TBC	UNPLACED	Enabled
F030 · PLACEHOLDER · EuroliteSLS1…	HitLight placeholder / Visual substitute …	Standard mode	4	WITHHELD	TBC	UNPLACED	Enabled
F031 · PLACEHOLDER · FrontFresnel…	HitLight placeholder / Visual substitute …	Default	1	WITHHELD	TBC	UNPLACED	Enabled
F032 · PLACEHOLDER · FrontFresnel…	HitLight placeholder / Visual substitute …	Default	1	WITHHELD	TBC	UNPLACED	Enabled
F033 · PLACEHOLDER · FrontFresnel…	HitLight placeholder / Visual substitute …	Default	1	WITHHELD	TBC	UNPLACED	Enabled
F034 · PLACEHOLDER · FrontFresnel…	HitLight placeholder / Visual substitute …	Default	1	WITHHELD	TBC	UNPLACED	Enabled
F035 · PLACEHOLDER · FrontFresnel…	HitLight placeholder / Visual substitute …	Default	1	WITHHELD	TBC	UNPLACED	Enabled
F036 · PLACEHOLDER · FrontFresnel…	HitLight placeholder / Visual substitute …	Default	1	WITHHELD	TBC	UNPLACED	Enabled
F037 · PLACEHOLDER · Frontlightre…	HitLight placeholder / Visual substitute …	Default	1	WITHHELD	TBC	UNPLACED	Enabled
F038 · PLACEHOLDER · Frontlightre…	HitLight placeholder / Visual substitute …	Default	1	WITHHELD	TBC	UNPLACED	Enabled
F039 · ShowtecStageBlinder4LED4x8…	Showtec / Stage Blinder 4 LED	Mode 5ch	5	WITHHELD	TBC	UNPLACED	Enabled
F040 · ShowtecStageBlinder4LED4x8…	Showtec / Stage Blinder 4 LED	Mode 5ch	5	WITHHELD	TBC	UNPLACED	Enabled

No patched universes

Tante JU · Main room

DMX PATCH · Main room

HitLight · Tante JU

An der Schleife 1, 01099, Dresden, Germany

DWG HL · METRIC

Drawn HitLight

Generated from the saved show

SOURCE 5b2069a97082

DMX PATCH · CONTINUED

Fixture / name	Manufacturer / model	Mode	Ch	DMX	Range	Position / mount	Status / notes
UNPATCHED / INVALID							
F041 · ShowtecStageBlinder4LED4x8...	Showtec / Stage Blinder 4 LED	Mode 5ch	5	WITHHELD	TBC	UNPLACED	Enabled
F042 · ShowtecStageBlinder4LED4x8...	Showtec / Stage Blinder 4 LED	Mode 5ch	5	WITHHELD	TBC	UNPLACED	Enabled

No patched universes

HitLight

VALIDATION APPENDIX

WARNING · PATCH_WITHHELD

DMX patch facts are withheld pending source verification. This planning document cannot be used for hardware output.

Objects: — · Remediation: correct the saved show data and regenerate.

ERROR · STAGE_DIMENSIONS_UNCONFIRMED

Confirm the stage dimensions before producing a final technical document.

Objects: A2838E06-3719-472F-A394-CF2E628FCC59 · Remediation: correct the saved show data and regenerate.

WARNING · TITLE_METADATA_INCOMPLETE

Some professional title-block metadata is missing; the document will show an em dash.

Objects: 86c83969e5a6daff517dd62b · Remediation: correct the saved show data and regenerate.

HitLight

VENUE & DRAWING SOURCES

Tante JU

Main room · House rig

An der Schleife 1, 01099, Dresden, DE

https://www.liveclub-dresden.de/

Sources checked 2026-10-19

Symbols: HitLight-owned category artwork. No manufacturer model geometry or original source pages included.

Source-based reconstruction. Confirm the current installation and equipment availability with the venue.

Scale, fixture positions, mounting heights and aiming may include estimates; this is not a rigging specification.

Provisional fixture matches are labelled as placeholders. The recorded subset is not a complete physical inventory.

DMX addresses are withheld from public plans until their exact source patch is reconciled.

The reconstruction retains its documented coverage and geometry assumptions; confirm the current setup with the venue.

Official venue information: https://www.liveclub-dresden.de/ · checked 2026-10-19

Physical venue location: https://www.liveclub-dresden.de/kontakt/booking/ · checked 2026-10-19

Physical venue location: https://www.liveclub-dresden.de/kontakt/ · checked 2026-10-19

Physical venue location: https://www.liveclub-dresden.de/clubinfo/vermietung/ · checked 2026-10-19

Physical venue location: https://www.liveclub-dresden.de/clubinfo/anfahrt/ · checked 2026-10-19

TanteJU-Licht-Traversen-Uebersicht.pdf: https://www.liveclub-dresden.de/clubinfo/technik/ · checked 2026-10-19

Public venue page: https://www.hitlight.app/venues/germany/tante-ju-86c83969

HitLight