
UPSTAGE ↑

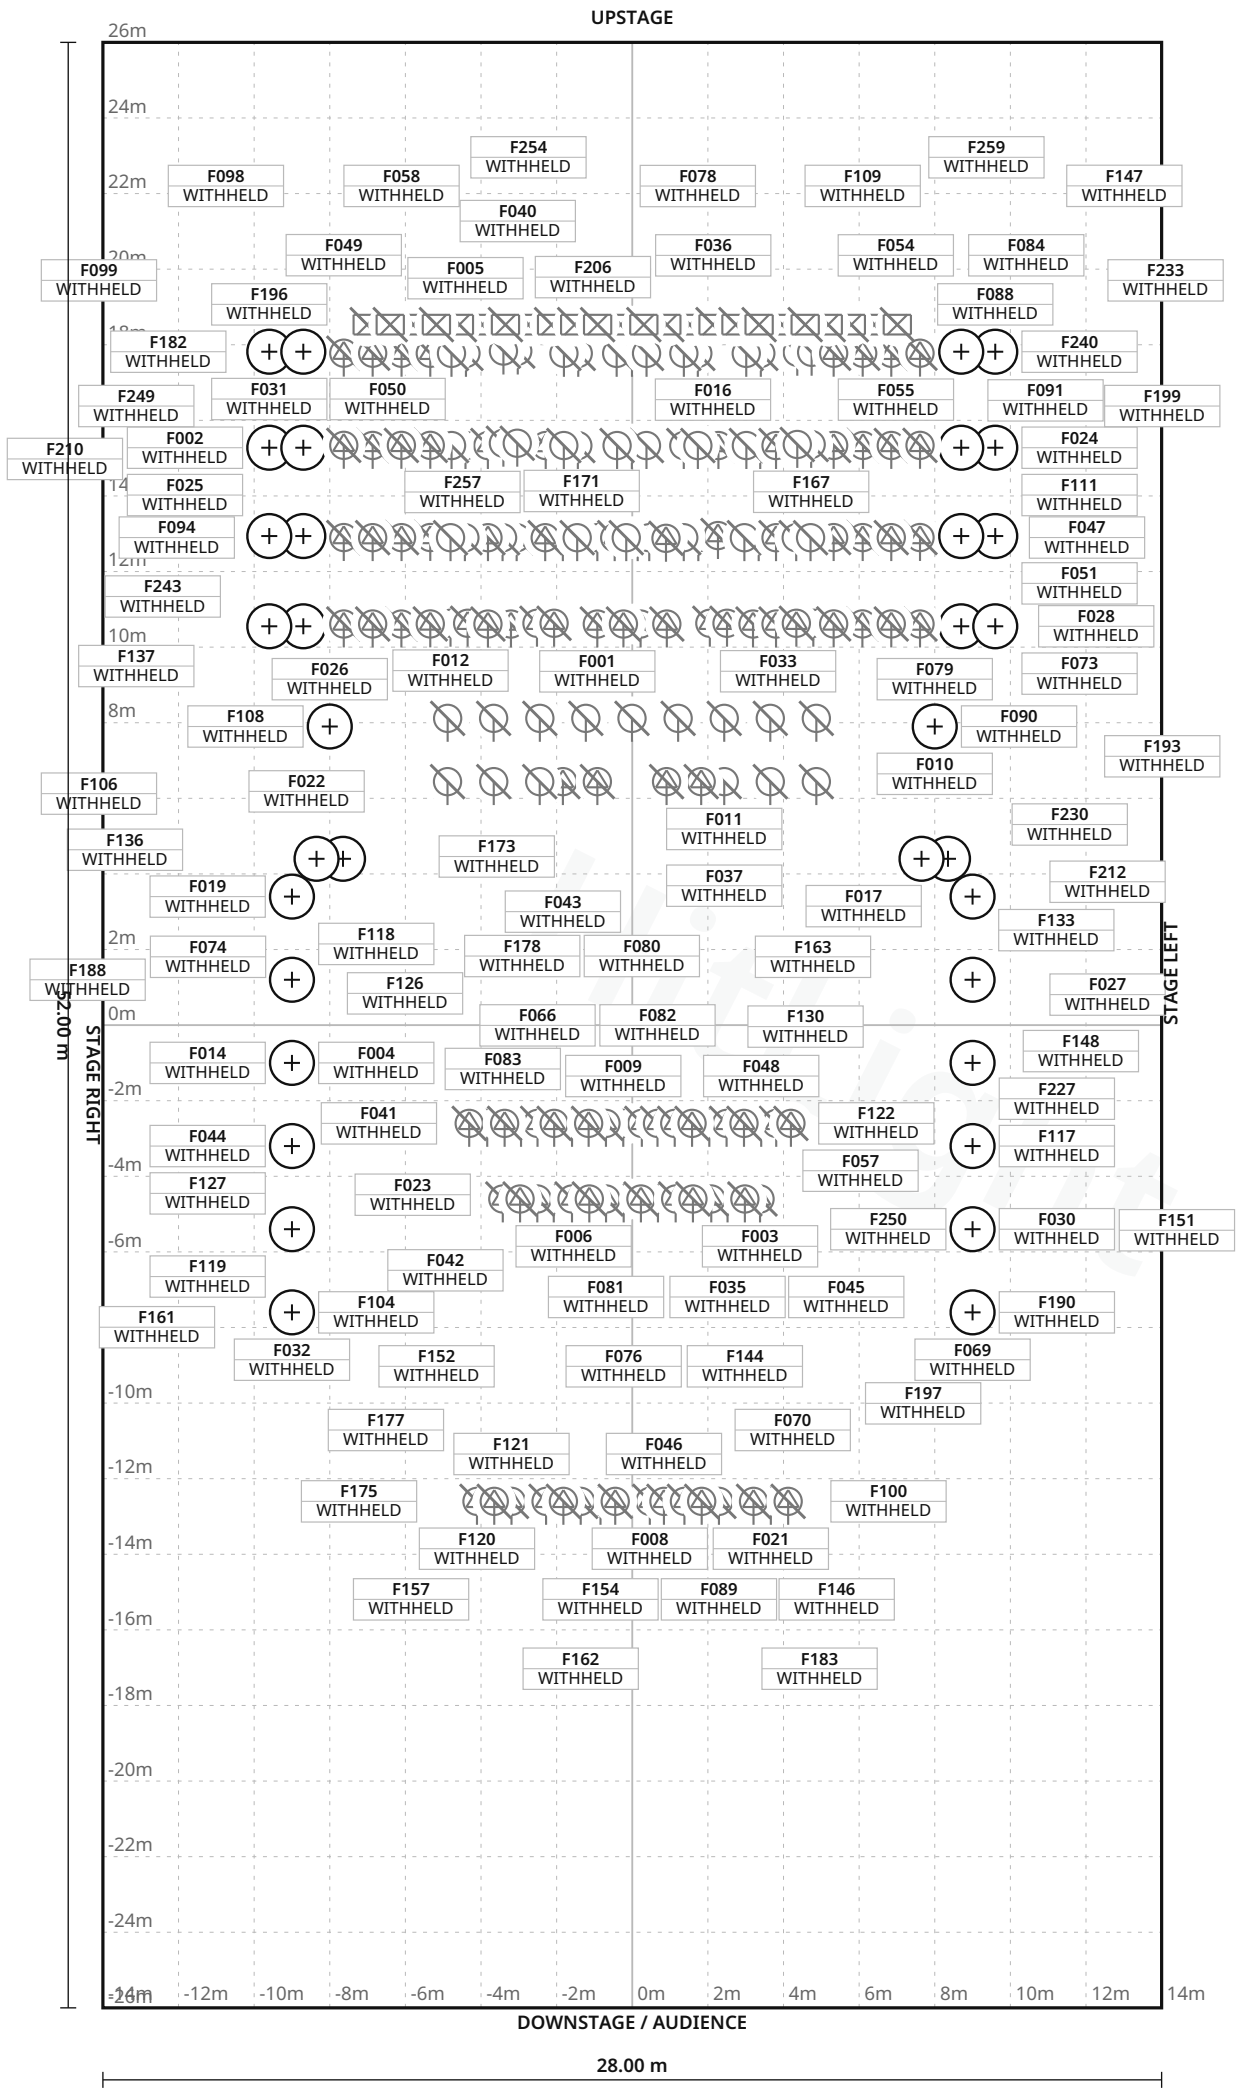

FIXTURE LEGEND

- **Source Four 5** — Profile Spot · 12×
- **Source Four 10** — Profile Spot · 26×
- **Source Four 19** — Profile Spot · 27×
- **Source Four 26** — Profile Spot · 66×
- **Source Four 36** — Profile Spot · 46×
- **Source Four 50** — Profile Spot · 9×
- **Source Four Zoom** — 15-30 — Spot Light · 8×
- **ETC Source Four** — PAR MFL — PAR Light · 42×
- **ETC Source Four** — PAR WFL — PAR Light · 15×
- **Iris** — conventional cyc unit — Other · 24×

Stage 28.00 m W × 52.00 m D · Grid 1 m

153 fixture labels omitted in this view due to crowding · see DMX patch

HitLight TECHNICAL LIGHTING REV face6a1137b9 · 1/21

Stevens Center · Main room

LIGHT PLOT · PLAN · Main room

HitLight · Stevens Center

405 West Fourth Street, Winston-Salem, United States

DWG HL · SCALE 1:200 · metric · PRINT AT 100%

Drawn HitLight

Generated from the saved show

SOURCE b23938295813

SYMBOL LEGEND

10 TYPES · 275 FIXTURES · COLOUR BY TYPE



ETC Source Four 5

Profile Spot · Unverified · TBC ch · category symbol

12 physical · 12 plotted

12 disabled · 0 unplaced



ETC Source Four 10

Profile Spot · Unverified · TBC ch · category symbol

26 physical · 26 plotted

26 disabled · 0 unplaced



ETC Source Four 19

Profile Spot · Unverified · TBC ch · category symbol

27 physical · 27 plotted

27 disabled · 0 unplaced



ETC Source Four 26

Profile Spot · Unverified · TBC ch · category symbol

66 physical · 66 plotted

66 disabled · 0 unplaced



ETC Source Four 36

Profile Spot · Unverified · TBC ch · category symbol

46 physical · 46 plotted

46 disabled · 0 unplaced



ETC Source Four 50

Profile Spot · Unverified · TBC ch · category symbol

9 physical · 9 plotted

9 disabled · 0 unplaced



ETC Source Four Zoom 15-30

Spot Light · Unverified · TBC ch · category symbol

8 physical · 8 plotted

8 disabled · 0 unplaced



Unverified source fixture ETC Source Four PAR MFL

PAR Light · Unverified · TBC ch · category symbol

42 physical · 42 plotted

42 disabled · 0 unplaced

Stevens Center · Main room

SYMBOL LEGEND · Main room

HitLight · Stevens Center

405 West Fourth Street, Winston-Salem, United States

DWG HL · METRIC

Drawn HitLight

Generated from the saved show

SOURCE b23938295813

SYMBOL LEGEND · CONTINUED



Unverified source fixture ETC Source Four PAR WFL

PAR Light · Unverified · TBC ch · category symbol

15 physical · 15 plotted

15 disabled · 0 unplaced



Unverified source fixture Iris conventional cyc unit

Other · Unverified · TBC ch · category symbol

24 physical · 24 plotted

24 disabled · 0 unplaced

HitLight

Stevens Center · Main room

SYMBOL LEGEND · Main room

HitLight · Stevens Center

405 West Fourth Street, Winston-Salem, United States

DWG HL · METRIC

Drawn HitLight

Generated from the saved show

SOURCE b23938295813

GENERAL NOTES

1. Source-based lighting plan. Confirm the current rig with the venue.
2. PARTIAL: included fixtures are not a full physical-unit census.
3. DMX PATCH WITHHELD: provisional or unchecked addresses are not published.
4. Partial planning view; modes and patch unverified; output excluded.

HitLight

FIXTURE SCHEDULE

Fixture	Manufacturer / model	Position / mount	Mode / output
VISUAL PLANNING · DMX PATCH WITHHELD			
F001	ETC / Source Four 50	PLOTTED	Unverified · Output excluded
F002	ETC / Source Four 26	PLOTTED	Unverified · Output excluded
F003	ETC / Source Four 5	PLOTTED	Unverified · Output excluded
F004	ETC / Source Four 19	PLOTTED	Unverified · Output excluded
F005	Unverified source fixture / ETC Source Four PAR MFL	PLOTTED	Unverified · Output excluded
F006	ETC / Source Four 10	PLOTTED	Unverified · Output excluded
F007	ETC / Source Four 50	PLOTTED	Unverified · Output excluded
F008	ETC / Source Four 19	PLOTTED	Unverified · Output excluded
F009	ETC / Source Four 5	PLOTTED	Unverified · Output excluded
F010	ETC / Source Four Zoom 15-30	PLOTTED	Unverified · Output excluded
F011	Unverified source fixture / ETC Source Four PAR WFL	PLOTTED	Unverified · Output excluded
F012	ETC / Source Four 36	PLOTTED	Unverified · Output excluded
F013	Unverified source fixture / ETC Source Four PAR MFL	PLOTTED	Unverified · Output excluded
F014	ETC / Source Four 26	PLOTTED	Unverified · Output excluded
F015	ETC / Source Four 26	PLOTTED	Unverified · Output excluded
F016	Unverified source fixture / ETC Source Four PAR MFL	PLOTTED	Unverified · Output excluded
F017	ETC / Source Four 36	PLOTTED	Unverified · Output excluded
F018	Unverified source fixture / ETC Source Four PAR MFL	PLOTTED	Unverified · Output excluded
F019	ETC / Source Four 19	PLOTTED	Unverified · Output excluded
F020	Unverified source fixture / ETC Source Four PAR MFL	PLOTTED	Unverified · Output excluded

Planning reference only. Confirm installed modes and patch with the venue.

Stevens Center · Main room

FIXTURE SCHEDULE · Main room

HitLight · Stevens Center

405 West Fourth Street, Winston-Salem, United States

DWG HL · METRIC

Drawn HitLight

Generated from the saved show

SOURCE b23938295813

FIXTURE SCHEDULE · CONTINUED

Fixture	Manufacturer / model	Position / mount	Mode / output
VISUAL PLANNING · DMX PATCH WITHHELD			
F021	ETC / Source Four 19	PLOTTED	Unverified · Output excluded
F022	ETC / Source Four 50	PLOTTED	Unverified · Output excluded
F023	ETC / Source Four 5	PLOTTED	Unverified · Output excluded
F024	ETC / Source Four 26	PLOTTED	Unverified · Output excluded
F025	ETC / Source Four 26	PLOTTED	Unverified · Output excluded
F026	ETC / Source Four Zoom 15-30	PLOTTED	Unverified · Output excluded
F027	ETC / Source Four 19	PLOTTED	Unverified · Output excluded
F028	ETC / Source Four 36	PLOTTED	Unverified · Output excluded
F029	ETC / Source Four 19	PLOTTED	Unverified · Output excluded
F030	ETC / Source Four 19	PLOTTED	Unverified · Output excluded
F031	ETC / Source Four 26	PLOTTED	Unverified · Output excluded
F032	ETC / Source Four 26	PLOTTED	Unverified · Output excluded
F033	ETC / Source Four 26	PLOTTED	Unverified · Output excluded
F034	ETC / Source Four 36	PLOTTED	Unverified · Output excluded
F035	ETC / Source Four 10	PLOTTED	Unverified · Output excluded
F036	Unverified source fixture / ETC Source Four PAR MFL	PLOTTED	Unverified · Output excluded
F037	Unverified source fixture / ETC Source Four PAR WFL	PLOTTED	Unverified · Output excluded
F038	Unverified source fixture / ETC Source Four PAR MFL	PLOTTED	Unverified · Output excluded
F039	Unverified source fixture / ETC Source Four PAR MFL	PLOTTED	Unverified · Output excluded
F040	Unverified source fixture / ETC Source Four PAR MFL	PLOTTED	Unverified · Output excluded

Planning reference only. Confirm installed modes and patch with the venue.

FIXTURE SCHEDULE · CONTINUED

Fixture	Manufacturer / model	Position / mount	Mode / output
VISUAL PLANNING · DMX PATCH WITHHELD			
F041	ETC / Source Four 5	PLOTTED	Unverified · Output excluded
F042	ETC / Source Four 10	PLOTTED	Unverified · Output excluded
F043	ETC / Source Four 26	PLOTTED	Unverified · Output excluded
F044	ETC / Source Four 26	PLOTTED	Unverified · Output excluded
F045	ETC / Source Four 10	PLOTTED	Unverified · Output excluded
F046	ETC / Source Four 10	PLOTTED	Unverified · Output excluded
F047	ETC / Source Four 26	PLOTTED	Unverified · Output excluded
F048	ETC / Source Four 10	PLOTTED	Unverified · Output excluded
F049	ETC / Source Four 26	PLOTTED	Unverified · Output excluded
F050	ETC / Source Four 36	PLOTTED	Unverified · Output excluded
F051	ETC / Source Four 26	PLOTTED	Unverified · Output excluded
F052	Unverified source fixture / ETC Source Four PAR WFL	PLOTTED	Unverified · Output excluded
F053	ETC / Source Four 36	PLOTTED	Unverified · Output excluded
F054	Unverified source fixture / ETC Source Four PAR MFL	PLOTTED	Unverified · Output excluded
F055	Unverified source fixture / ETC Source Four PAR MFL	PLOTTED	Unverified · Output excluded
F056	ETC / Source Four 26	PLOTTED	Unverified · Output excluded
F057	ETC / Source Four 5	PLOTTED	Unverified · Output excluded
F058	ETC / Source Four 26	PLOTTED	Unverified · Output excluded
F059	Unverified source fixture / ETC Source Four PAR WFL	PLOTTED	Unverified · Output excluded
F060	Unverified source fixture / ETC Source Four PAR WFL	PLOTTED	Unverified · Output excluded

Planning reference only. Confirm installed modes and patch with the venue.

FIXTURE SCHEDULE · CONTINUED

Fixture	Manufacturer / model	Position / mount	Mode / output
VISUAL PLANNING · DMX PATCH WITHHELD			
F061	ETC / Source Four 50	PLOTTED	Unverified · Output excluded
F062	ETC / Source Four 19	PLOTTED	Unverified · Output excluded
F063	ETC / Source Four 26	PLOTTED	Unverified · Output excluded
F064	ETC / Source Four 36	PLOTTED	Unverified · Output excluded
F065	ETC / Source Four 26	PLOTTED	Unverified · Output excluded
F066	ETC / Source Four 10	PLOTTED	Unverified · Output excluded
F067	Unverified source fixture / ETC Source Four PAR MFL	PLOTTED	Unverified · Output excluded
F068	ETC / Source Four 36	PLOTTED	Unverified · Output excluded
F069	ETC / Source Four 26	PLOTTED	Unverified · Output excluded
F070	ETC / Source Four 36	PLOTTED	Unverified · Output excluded
F071	Unverified source fixture / ETC Source Four PAR WFL	PLOTTED	Unverified · Output excluded
F072	Unverified source fixture / ETC Source Four PAR MFL	PLOTTED	Unverified · Output excluded
F073	ETC / Source Four 26	PLOTTED	Unverified · Output excluded
F074	ETC / Source Four 36	PLOTTED	Unverified · Output excluded
F075	ETC / Source Four 36	PLOTTED	Unverified · Output excluded
F076	ETC / Source Four 10	PLOTTED	Unverified · Output excluded
F077	ETC / Source Four 26	PLOTTED	Unverified · Output excluded
F078	Unverified source fixture / ETC Source Four PAR MFL	PLOTTED	Unverified · Output excluded
F079	ETC / Source Four Zoom 15-30	PLOTTED	Unverified · Output excluded
F080	ETC / Source Four 5	PLOTTED	Unverified · Output excluded

Planning reference only. Confirm installed modes and patch with the venue.

FIXTURE SCHEDULE · CONTINUED

Fixture	Manufacturer / model	Position / mount	Mode / output
VISUAL PLANNING · DMX PATCH WITHHELD			
F081	ETC / Source Four 10	PLOTTED	Unverified · Output excluded
F082	ETC / Source Four 10	PLOTTED	Unverified · Output excluded
F083	ETC / Source Four 5	PLOTTED	Unverified · Output excluded
F084	ETC / Source Four 26	PLOTTED	Unverified · Output excluded
F085	ETC / Source Four 36	PLOTTED	Unverified · Output excluded
F086	ETC / Source Four 26	PLOTTED	Unverified · Output excluded
F087	ETC / Source Four 26	PLOTTED	Unverified · Output excluded
F088	ETC / Source Four 26	PLOTTED	Unverified · Output excluded
F089	ETC / Source Four 36	PLOTTED	Unverified · Output excluded
F090	ETC / Source Four Zoom 15-30	PLOTTED	Unverified · Output excluded
F091	ETC / Source Four 36	PLOTTED	Unverified · Output excluded
F092	Unverified source fixture / ETC Source Four PAR MFL	PLOTTED	Unverified · Output excluded
F093	ETC / Source Four 50	PLOTTED	Unverified · Output excluded
F094	ETC / Source Four 26	PLOTTED	Unverified · Output excluded
F095	Unverified source fixture / ETC Source Four PAR MFL	PLOTTED	Unverified · Output excluded
F096	Unverified source fixture / ETC Source Four PAR WFL	PLOTTED	Unverified · Output excluded
F097	ETC / Source Four 26	PLOTTED	Unverified · Output excluded
F098	ETC / Source Four 26	PLOTTED	Unverified · Output excluded
F099	ETC / Source Four 36	PLOTTED	Unverified · Output excluded
F100	ETC / Source Four 36	PLOTTED	Unverified · Output excluded

Planning reference only. Confirm installed modes and patch with the venue.

Stevens Center · Main room

FIXTURE SCHEDULE · Main room

HitLight · Stevens Center

405 West Fourth Street, Winston-Salem, United States

DWG HL · METRIC

Drawn HitLight

Generated from the saved show

SOURCE b23938295813

FIXTURE SCHEDULE · CONTINUED

Fixture	Manufacturer / model	Position / mount	Mode / output
VISUAL PLANNING · DMX PATCH WITHHELD			
F101	ETC / Source Four 19	PLOTTED	Unverified · Output excluded
F102	Unverified source fixture / ETC Source Four PAR WFL	PLOTTED	Unverified · Output excluded
F103	ETC / Source Four 10	PLOTTED	Unverified · Output excluded
F104	ETC / Source Four 19	PLOTTED	Unverified · Output excluded
F105	Unverified source fixture / ETC Source Four PAR WFL	PLOTTED	Unverified · Output excluded
F106	ETC / Source Four 36	PLOTTED	Unverified · Output excluded
F107	Unverified source fixture / ETC Source Four PAR MFL	PLOTTED	Unverified · Output excluded
F108	ETC / Source Four Zoom 15-30	PLOTTED	Unverified · Output excluded
F109	ETC / Source Four 26	PLOTTED	Unverified · Output excluded
F110	Unverified source fixture / ETC Source Four PAR WFL	PLOTTED	Unverified · Output excluded
F111	ETC / Source Four 26	PLOTTED	Unverified · Output excluded
F112	Unverified source fixture / ETC Source Four PAR MFL	PLOTTED	Unverified · Output excluded
F113	ETC / Source Four 36	PLOTTED	Unverified · Output excluded
F114	Unverified source fixture / ETC Source Four PAR WFL	PLOTTED	Unverified · Output excluded
F115	Unverified source fixture / ETC Source Four PAR MFL	PLOTTED	Unverified · Output excluded
F116	Unverified source fixture / ETC Source Four PAR WFL	PLOTTED	Unverified · Output excluded
F117	ETC / Source Four 19	PLOTTED	Unverified · Output excluded
F118	ETC / Source Four 26	PLOTTED	Unverified · Output excluded
F119	ETC / Source Four 19	PLOTTED	Unverified · Output excluded
F120	ETC / Source Four 36	PLOTTED	Unverified · Output excluded

Planning reference only. Confirm installed modes and patch with the venue.

Fixture	Manufacturer / model	Position / mount	Mode / output
VISUAL PLANNING · DMX PATCH WITHHELD			
F121	ETC / Source Four 36	PLOTTED	Unverified · Output excluded
F122	ETC / Source Four 10	PLOTTED	Unverified · Output excluded
F123	ETC / Source Four 19	PLOTTED	Unverified · Output excluded
F124	ETC / Source Four 50	PLOTTED	Unverified · Output excluded
F125	ETC / Source Four 26	PLOTTED	Unverified · Output excluded
F126	ETC / Source Four 5	PLOTTED	Unverified · Output excluded
F127	ETC / Source Four 19	PLOTTED	Unverified · Output excluded
F128	ETC / Source Four 26	PLOTTED	Unverified · Output excluded
F129	ETC / Source Four 36	PLOTTED	Unverified · Output excluded
F130	ETC / Source Four 26	PLOTTED	Unverified · Output excluded
F131	ETC / Source Four 50	PLOTTED	Unverified · Output excluded
F132	Unverified source fixture / ETC Source Four PAR MFL	PLOTTED	Unverified · Output excluded
F133	ETC / Source Four 36	PLOTTED	Unverified · Output excluded
F134	ETC / Source Four 36	PLOTTED	Unverified · Output excluded
F135	Unverified source fixture / ETC Source Four PAR MFL	PLOTTED	Unverified · Output excluded
F136	ETC / Source Four 26	PLOTTED	Unverified · Output excluded
F137	ETC / Source Four 36	PLOTTED	Unverified · Output excluded
F138	ETC / Source Four 26	PLOTTED	Unverified · Output excluded
F139	Unverified source fixture / ETC Source Four PAR MFL	PLOTTED	Unverified · Output excluded
F140	Unverified source fixture / ETC Source Four PAR WFL	PLOTTED	Unverified · Output excluded

Planning reference only. Confirm installed modes and patch with the venue.

FIXTURE SCHEDULE · CONTINUED

Fixture	Manufacturer / model	Position / mount	Mode / output
VISUAL PLANNING · DMX PATCH WITHHELD			
F141	ETC / Source Four 26	PLOTTED	Unverified · Output excluded
F142	ETC / Source Four 19	PLOTTED	Unverified · Output excluded
F143	ETC / Source Four 26	PLOTTED	Unverified · Output excluded
F144	ETC / Source Four 10	PLOTTED	Unverified · Output excluded
F145	Unverified source fixture / ETC Source Four PAR WFL	PLOTTED	Unverified · Output excluded
F146	ETC / Source Four 19	PLOTTED	Unverified · Output excluded
F147	ETC / Source Four 26	PLOTTED	Unverified · Output excluded
F148	ETC / Source Four 26	PLOTTED	Unverified · Output excluded
F149	ETC / Source Four 10	PLOTTED	Unverified · Output excluded
F150	ETC / Source Four 10	PLOTTED	Unverified · Output excluded
F151	ETC / Source Four 19	PLOTTED	Unverified · Output excluded
F152	ETC / Source Four 10	PLOTTED	Unverified · Output excluded
F153	ETC / Source Four 36	PLOTTED	Unverified · Output excluded
F154	ETC / Source Four 10	PLOTTED	Unverified · Output excluded
F155	ETC / Source Four 36	PLOTTED	Unverified · Output excluded
F156	ETC / Source Four 19	PLOTTED	Unverified · Output excluded
F157	ETC / Source Four 36	PLOTTED	Unverified · Output excluded
F158	ETC / Source Four 5	PLOTTED	Unverified · Output excluded
F159	ETC / Source Four 36	PLOTTED	Unverified · Output excluded
F160	ETC / Source Four 19	PLOTTED	Unverified · Output excluded

Planning reference only. Confirm installed modes and patch with the venue.

Fixture	Manufacturer / model	Position / mount	Mode / output
VISUAL PLANNING · DMX PATCH WITHHELD			
F161	ETC / Source Four 26	PLOTTED	Unverified · Output excluded
F162	ETC / Source Four 36	PLOTTED	Unverified · Output excluded
F163	ETC / Source Four 36	PLOTTED	Unverified · Output excluded
F164	ETC / Source Four 26	PLOTTED	Unverified · Output excluded
F165	Unverified source fixture / ETC Source Four PAR MFL	PLOTTED	Unverified · Output excluded
F166	Unverified source fixture / ETC Source Four PAR MFL	PLOTTED	Unverified · Output excluded
F167	Unverified source fixture / ETC Source Four PAR MFL	PLOTTED	Unverified · Output excluded
F168	ETC / Source Four 36	PLOTTED	Unverified · Output excluded
F169	ETC / Source Four 26	PLOTTED	Unverified · Output excluded
F170	Unverified source fixture / ETC Source Four PAR MFL	PLOTTED	Unverified · Output excluded
F171	ETC / Source Four 50	PLOTTED	Unverified · Output excluded
F172	ETC / Source Four 26	PLOTTED	Unverified · Output excluded
F173	ETC / Source Four Zoom 15-30	PLOTTED	Unverified · Output excluded
F174	ETC / Source Four 26	PLOTTED	Unverified · Output excluded
F175	ETC / Source Four 19	PLOTTED	Unverified · Output excluded
F176	ETC / Source Four 19	PLOTTED	Unverified · Output excluded
F177	ETC / Source Four 19	PLOTTED	Unverified · Output excluded
F178	ETC / Source Four 10	PLOTTED	Unverified · Output excluded
F179	ETC / Source Four 10	PLOTTED	Unverified · Output excluded
F180	ETC / Source Four 26	PLOTTED	Unverified · Output excluded

Planning reference only. Confirm installed modes and patch with the venue.

FIXTURE SCHEDULE · CONTINUED

Fixture	Manufacturer / model	Position / mount	Mode / output
VISUAL PLANNING · DMX PATCH WITHHELD			
F181	ETC / Source Four 26	PLOTTED	Unverified · Output excluded
F182	ETC / Source Four 36	PLOTTED	Unverified · Output excluded
F183	ETC / Source Four 19	PLOTTED	Unverified · Output excluded
F184	ETC / Source Four 36	PLOTTED	Unverified · Output excluded
F185	ETC / Source Four 10	PLOTTED	Unverified · Output excluded
F186	Unverified source fixture / ETC Source Four PAR WFL	PLOTTED	Unverified · Output excluded
F187	ETC / Source Four 36	PLOTTED	Unverified · Output excluded
F188	ETC / Source Four 19	PLOTTED	Unverified · Output excluded
F189	ETC / Source Four 36	PLOTTED	Unverified · Output excluded
F190	ETC / Source Four 19	PLOTTED	Unverified · Output excluded
F191	Unverified source fixture / ETC Source Four PAR MFL	PLOTTED	Unverified · Output excluded
F192	ETC / Source Four 5	PLOTTED	Unverified · Output excluded
F193	ETC / Source Four 26	PLOTTED	Unverified · Output excluded
F194	ETC / Source Four 26	PLOTTED	Unverified · Output excluded
F195	Unverified source fixture / ETC Source Four PAR MFL	PLOTTED	Unverified · Output excluded
F196	ETC / Source Four 26	PLOTTED	Unverified · Output excluded
F197	ETC / Source Four 36	PLOTTED	Unverified · Output excluded
F198	ETC / Source Four 10	PLOTTED	Unverified · Output excluded
F199	ETC / Source Four 26	PLOTTED	Unverified · Output excluded
F200	ETC / Source Four 36	PLOTTED	Unverified · Output excluded

Planning reference only. Confirm installed modes and patch with the venue.

Stevens Center · Main room

FIXTURE SCHEDULE · Main room

HitLight · Stevens Center

405 West Fourth Street, Winston-Salem, United States

DWG HL · METRIC

Drawn HitLight

Generated from the saved show

SOURCE b23938295813

FIXTURE SCHEDULE · CONTINUED

Fixture	Manufacturer / model	Position / mount	Mode / output
VISUAL PLANNING · DMX PATCH WITHHELD			
F201	Unverified source fixture / ETC Source Four PAR MFL	PLOTTED	Unverified · Output excluded
F202	ETC / Source Four 26	PLOTTED	Unverified · Output excluded
F203	Unverified source fixture / ETC Source Four PAR MFL	PLOTTED	Unverified · Output excluded
F204	ETC / Source Four 26	PLOTTED	Unverified · Output excluded
F205	Unverified source fixture / ETC Source Four PAR MFL	PLOTTED	Unverified · Output excluded
F206	Unverified source fixture / ETC Source Four PAR MFL	PLOTTED	Unverified · Output excluded
F207	ETC / Source Four 19	PLOTTED	Unverified · Output excluded
F208	ETC / Source Four 10	PLOTTED	Unverified · Output excluded
F209	ETC / Source Four 10	PLOTTED	Unverified · Output excluded
F210	ETC / Source Four 26	PLOTTED	Unverified · Output excluded
F211	ETC / Source Four 26	PLOTTED	Unverified · Output excluded
F212	ETC / Source Four 19	PLOTTED	Unverified · Output excluded
F213	ETC / Source Four 10	PLOTTED	Unverified · Output excluded
F214	ETC / Source Four 26	PLOTTED	Unverified · Output excluded
F215	ETC / Source Four 36	PLOTTED	Unverified · Output excluded
F216	ETC / Source Four 36	PLOTTED	Unverified · Output excluded
F217	Unverified source fixture / ETC Source Four PAR MFL	PLOTTED	Unverified · Output excluded
F218	ETC / Source Four 10	PLOTTED	Unverified · Output excluded
F219	ETC / Source Four 36	PLOTTED	Unverified · Output excluded
F220	ETC / Source Four 26	PLOTTED	Unverified · Output excluded

Planning reference only. Confirm installed modes and patch with the venue.

Stevens Center · Main room

FIXTURE SCHEDULE · Main room

HitLight · Stevens Center

405 West Fourth Street, Winston-Salem, United States

DWG HL · METRIC

Drawn HitLight

Generated from the saved show

SOURCE b23938295813

FIXTURE SCHEDULE · CONTINUED

Fixture	Manufacturer / model	Position / mount	Mode / output
VISUAL PLANNING · DMX PATCH WITHHELD			
F221	ETC / Source Four 26	PLOTTED	Unverified · Output excluded
F222	Unverified source fixture / ETC Source Four PAR MFL	PLOTTED	Unverified · Output excluded
F223	ETC / Source Four 5	PLOTTED	Unverified · Output excluded
F224	ETC / Source Four 36	PLOTTED	Unverified · Output excluded
F225	ETC / Source Four 10	PLOTTED	Unverified · Output excluded
F226	ETC / Source Four 26	PLOTTED	Unverified · Output excluded
F227	ETC / Source Four 26	PLOTTED	Unverified · Output excluded
F228	ETC / Source Four 26	PLOTTED	Unverified · Output excluded
F229	ETC / Source Four 36	PLOTTED	Unverified · Output excluded
F230	ETC / Source Four Zoom 15-30	PLOTTED	Unverified · Output excluded
F231	ETC / Source Four 36	PLOTTED	Unverified · Output excluded
F232	ETC / Source Four 26	PLOTTED	Unverified · Output excluded
F233	ETC / Source Four 36	PLOTTED	Unverified · Output excluded
F234	ETC / Source Four 26	PLOTTED	Unverified · Output excluded
F235	Unverified source fixture / ETC Source Four PAR MFL	PLOTTED	Unverified · Output excluded
F236	ETC / Source Four 26	PLOTTED	Unverified · Output excluded
F237	ETC / Source Four 36	PLOTTED	Unverified · Output excluded
F238	Unverified source fixture / ETC Source Four PAR MFL	PLOTTED	Unverified · Output excluded
F239	ETC / Source Four 5	PLOTTED	Unverified · Output excluded
F240	ETC / Source Four 26	PLOTTED	Unverified · Output excluded

Planning reference only. Confirm installed modes and patch with the venue.

Stevens Center · Main room

FIXTURE SCHEDULE · Main room

HitLight · Stevens Center

405 West Fourth Street, Winston-Salem, United States

DWG HL · METRIC

Drawn HitLight

Generated from the saved show

SOURCE b23938295813

Fixture	Manufacturer / model	Position / mount	Mode / output
VISUAL PLANNING · DMX PATCH WITHHELD			
F241	ETC / Source Four 50	PLOTTED	Unverified · Output excluded
F242	Unverified source fixture / ETC Source Four PAR MFL	PLOTTED	Unverified · Output excluded
F243	ETC / Source Four Zoom 15-30	PLOTTED	Unverified · Output excluded
F244	Unverified source fixture / ETC Source Four PAR MFL	PLOTTED	Unverified · Output excluded
F245	Unverified source fixture / ETC Source Four PAR MFL	PLOTTED	Unverified · Output excluded
F246	Unverified source fixture / ETC Source Four PAR MFL	PLOTTED	Unverified · Output excluded
F247	ETC / Source Four 26	PLOTTED	Unverified · Output excluded
F248	Unverified source fixture / ETC Source Four PAR MFL	PLOTTED	Unverified · Output excluded
F249	ETC / Source Four 36	PLOTTED	Unverified · Output excluded
F250	ETC / Source Four 26	PLOTTED	Unverified · Output excluded
F251	Unverified source fixture / ETC Source Four PAR MFL	PLOTTED	Unverified · Output excluded
F252	Unverified source fixture / Iris conventional cyc unit	PLOTTED	Unverified · Output excluded
F253	Unverified source fixture / Iris conventional cyc unit	PLOTTED	Unverified · Output excluded
F254	Unverified source fixture / Iris conventional cyc unit	PLOTTED	Unverified · Output excluded
F255	Unverified source fixture / Iris conventional cyc unit	PLOTTED	Unverified · Output excluded
F256	Unverified source fixture / Iris conventional cyc unit	PLOTTED	Unverified · Output excluded
F257	Unverified source fixture / Iris conventional cyc unit	PLOTTED	Unverified · Output excluded
F258	Unverified source fixture / Iris conventional cyc unit	PLOTTED	Unverified · Output excluded
F259	Unverified source fixture / Iris conventional cyc unit	PLOTTED	Unverified · Output excluded
F260	Unverified source fixture / Iris conventional cyc unit	PLOTTED	Unverified · Output excluded

Planning reference only. Confirm installed modes and patch with the venue.

Fixture	Manufacturer / model	Position / mount	Mode / output
VISUAL PLANNING · DMX PATCH WITHHELD			
F261	Unverified source fixture / Iris conventional cyc unit	PLOTTED	Unverified · Output excluded
F262	Unverified source fixture / Iris conventional cyc unit	PLOTTED	Unverified · Output excluded
F263	Unverified source fixture / Iris conventional cyc unit	PLOTTED	Unverified · Output excluded
F264	Unverified source fixture / Iris conventional cyc unit	PLOTTED	Unverified · Output excluded
F265	Unverified source fixture / Iris conventional cyc unit	PLOTTED	Unverified · Output excluded
F266	Unverified source fixture / Iris conventional cyc unit	PLOTTED	Unverified · Output excluded
F267	Unverified source fixture / Iris conventional cyc unit	PLOTTED	Unverified · Output excluded
F268	Unverified source fixture / Iris conventional cyc unit	PLOTTED	Unverified · Output excluded
F269	Unverified source fixture / Iris conventional cyc unit	PLOTTED	Unverified · Output excluded
F270	Unverified source fixture / Iris conventional cyc unit	PLOTTED	Unverified · Output excluded
F271	Unverified source fixture / Iris conventional cyc unit	PLOTTED	Unverified · Output excluded
F272	Unverified source fixture / Iris conventional cyc unit	PLOTTED	Unverified · Output excluded
F273	Unverified source fixture / Iris conventional cyc unit	PLOTTED	Unverified · Output excluded
F274	Unverified source fixture / Iris conventional cyc unit	PLOTTED	Unverified · Output excluded
F275	Unverified source fixture / Iris conventional cyc unit	PLOTTED	Unverified · Output excluded

Planning reference only. Confirm installed modes and patch with the venue.

VALIDATION APPENDIX

WARNING · PATCH_WITHHELD

DMX patch facts are withheld pending source verification. This planning document cannot be used for hardware output.

Objects: — · Remediation: review the source facts and regenerate.

ERROR · STAGE_DIMENSIONS_UNCONFIRMED

Confirm the stage dimensions before producing a final technical document.

Objects: Main room · Remediation: review the source facts and regenerate.

WARNING · MODE_UNVERIFIED

DMX modes are unverified; output remains excluded.

Objects: F001–F275 · Remediation: review the source facts and regenerate.

WARNING · FIXTURE_DISABLED

Fixtures are disabled for this visual planning reconstruction.

Objects: F001–F275 · Remediation: review the source facts and regenerate.

WARNING · TITLE_METADATA_INCOMPLETE

Some professional title-block metadata is missing; the document will show an em dash.

Objects: 8955cf340d4a88c56999a30a · Remediation: review the source facts and regenerate.

HitLight

VENUE & DRAWING SOURCES

Stevens Center

Main room · House rig

405 West Fourth Street, Winston-Salem, NC, US

https://www.uncsa.edu/performances/stevens-center/rental-information/physical-facilities.aspx

Sources checked 2026-11-06

Symbols: HitLight-owned category artwork. No manufacturer model geometry or original source pages included.

Fixture positions follow the venue’s published lighting plot; the currently installed rig is not verified.

275 source-based fixture records retain their original printed source identities. The current public view has 251 catalogue body references and 24 visual fallbacks. Installed modes and DMX patch are unverified; all original output exclusions remain.

Fixture heights are approximate; trim heights may differ from the drawing.

Historic fall06 repertory reconstruction: 275 drawn housings, with apron and organ-boom repeats counted once. It represents the full drawn hang; the source also describes a reduced alternative. This is not a statement of the current installation.

251 proper Source Four family bodies and 24 neutral Iris cyc markers. Iris manufacturer, variant and body remain unresolved. PAR lenses, modes and patch are unverified.

The source scale ruler informs overstage spacing. Heights, ladder/boom tiers, gallery and FOH registration, focus and mounts are estimates. All fixtures are disabled, unpatched and visual-only.

275 source-based fixture records currently display 251 public catalogue housings and 24 visual fallbacks. Original source identities, modes, patch and output exclusions are unchanged.

Existing Source Four PAR / Colortran Fresnel profile references now display newly authored approximate public housings. Existing source identities and any other-maker mechanical substitutes remain labelled; installed optics, modes and patch are not verified.

Partial planning view; modes and patch unverified; output excluded.

Fixture plot original; visually inspected page(s) 1. Freshness and reuse rights unconfirmed.: https://www.uncsa.edu/performances/stevens-center/rental-information/docs/circuit-plot-2/screpfall06_stage.pdf · checked 2026-11-03

Published capacity 1380 for Main theatre.: https://www.uncsa.edu/performances/stevens-center/rental-information/physical-facilities.aspx · checked 2026-11-03

Companion historic Stevens Center FOH repertory plot; individual cove, balcony, gallery and box-boom fixtures inspected. Apron/organ positions duplicate the ove: https://www.uncsa.edu/performances/stevens-center/rental-information/docs/circuit-plot-1/screpfall06_foh.pdf · checked 2026-11-06

Publicly linked original Vectorworks lighting drawing; unsupported admin-library format, retained privately without executing or opening project content.: https://www.uncsa.edu/performances/stevens-center/rental-information/docs/circuit-plot-1/screpfall06vw11.5.zip · checked 2026-11-06

Publicly linked original Vectorworks lighting drawing; unsupported admin-library format, retained privately without executing or opening project content.: https://www.uncsa.edu/performances/stevens-center/rental-information/docs/circuit-plot-1/screpfall06vw2008.zip · checked 2026-11-06

Publicly linked original Vectorworks lighting drawing; unsupported admin-library format, retained privately without executing or opening project content.: https://www.uncsa.edu/performances/stevens-center/rental-information/docs/circuit-plot-2/screpfall06vw11.5-2.zip · checked 2026-11-06

HitLight | hitlight.app

VENUE & DRAWING SOURCES

Publicly linked original Vectorworks lighting drawing; unsupported admin-library format, retained privately without executing or opening project content.: https://www.uncsa.edu/performances/stevens-center/rental-information/docs/circuit-plot-2/screpfall06vw2008-2.zip · checked 2026-11-06

Public venue page: https://www.hitlight.app/venues/united-states/stevens-center-8955cf34

HitLight