
UPSTAGE

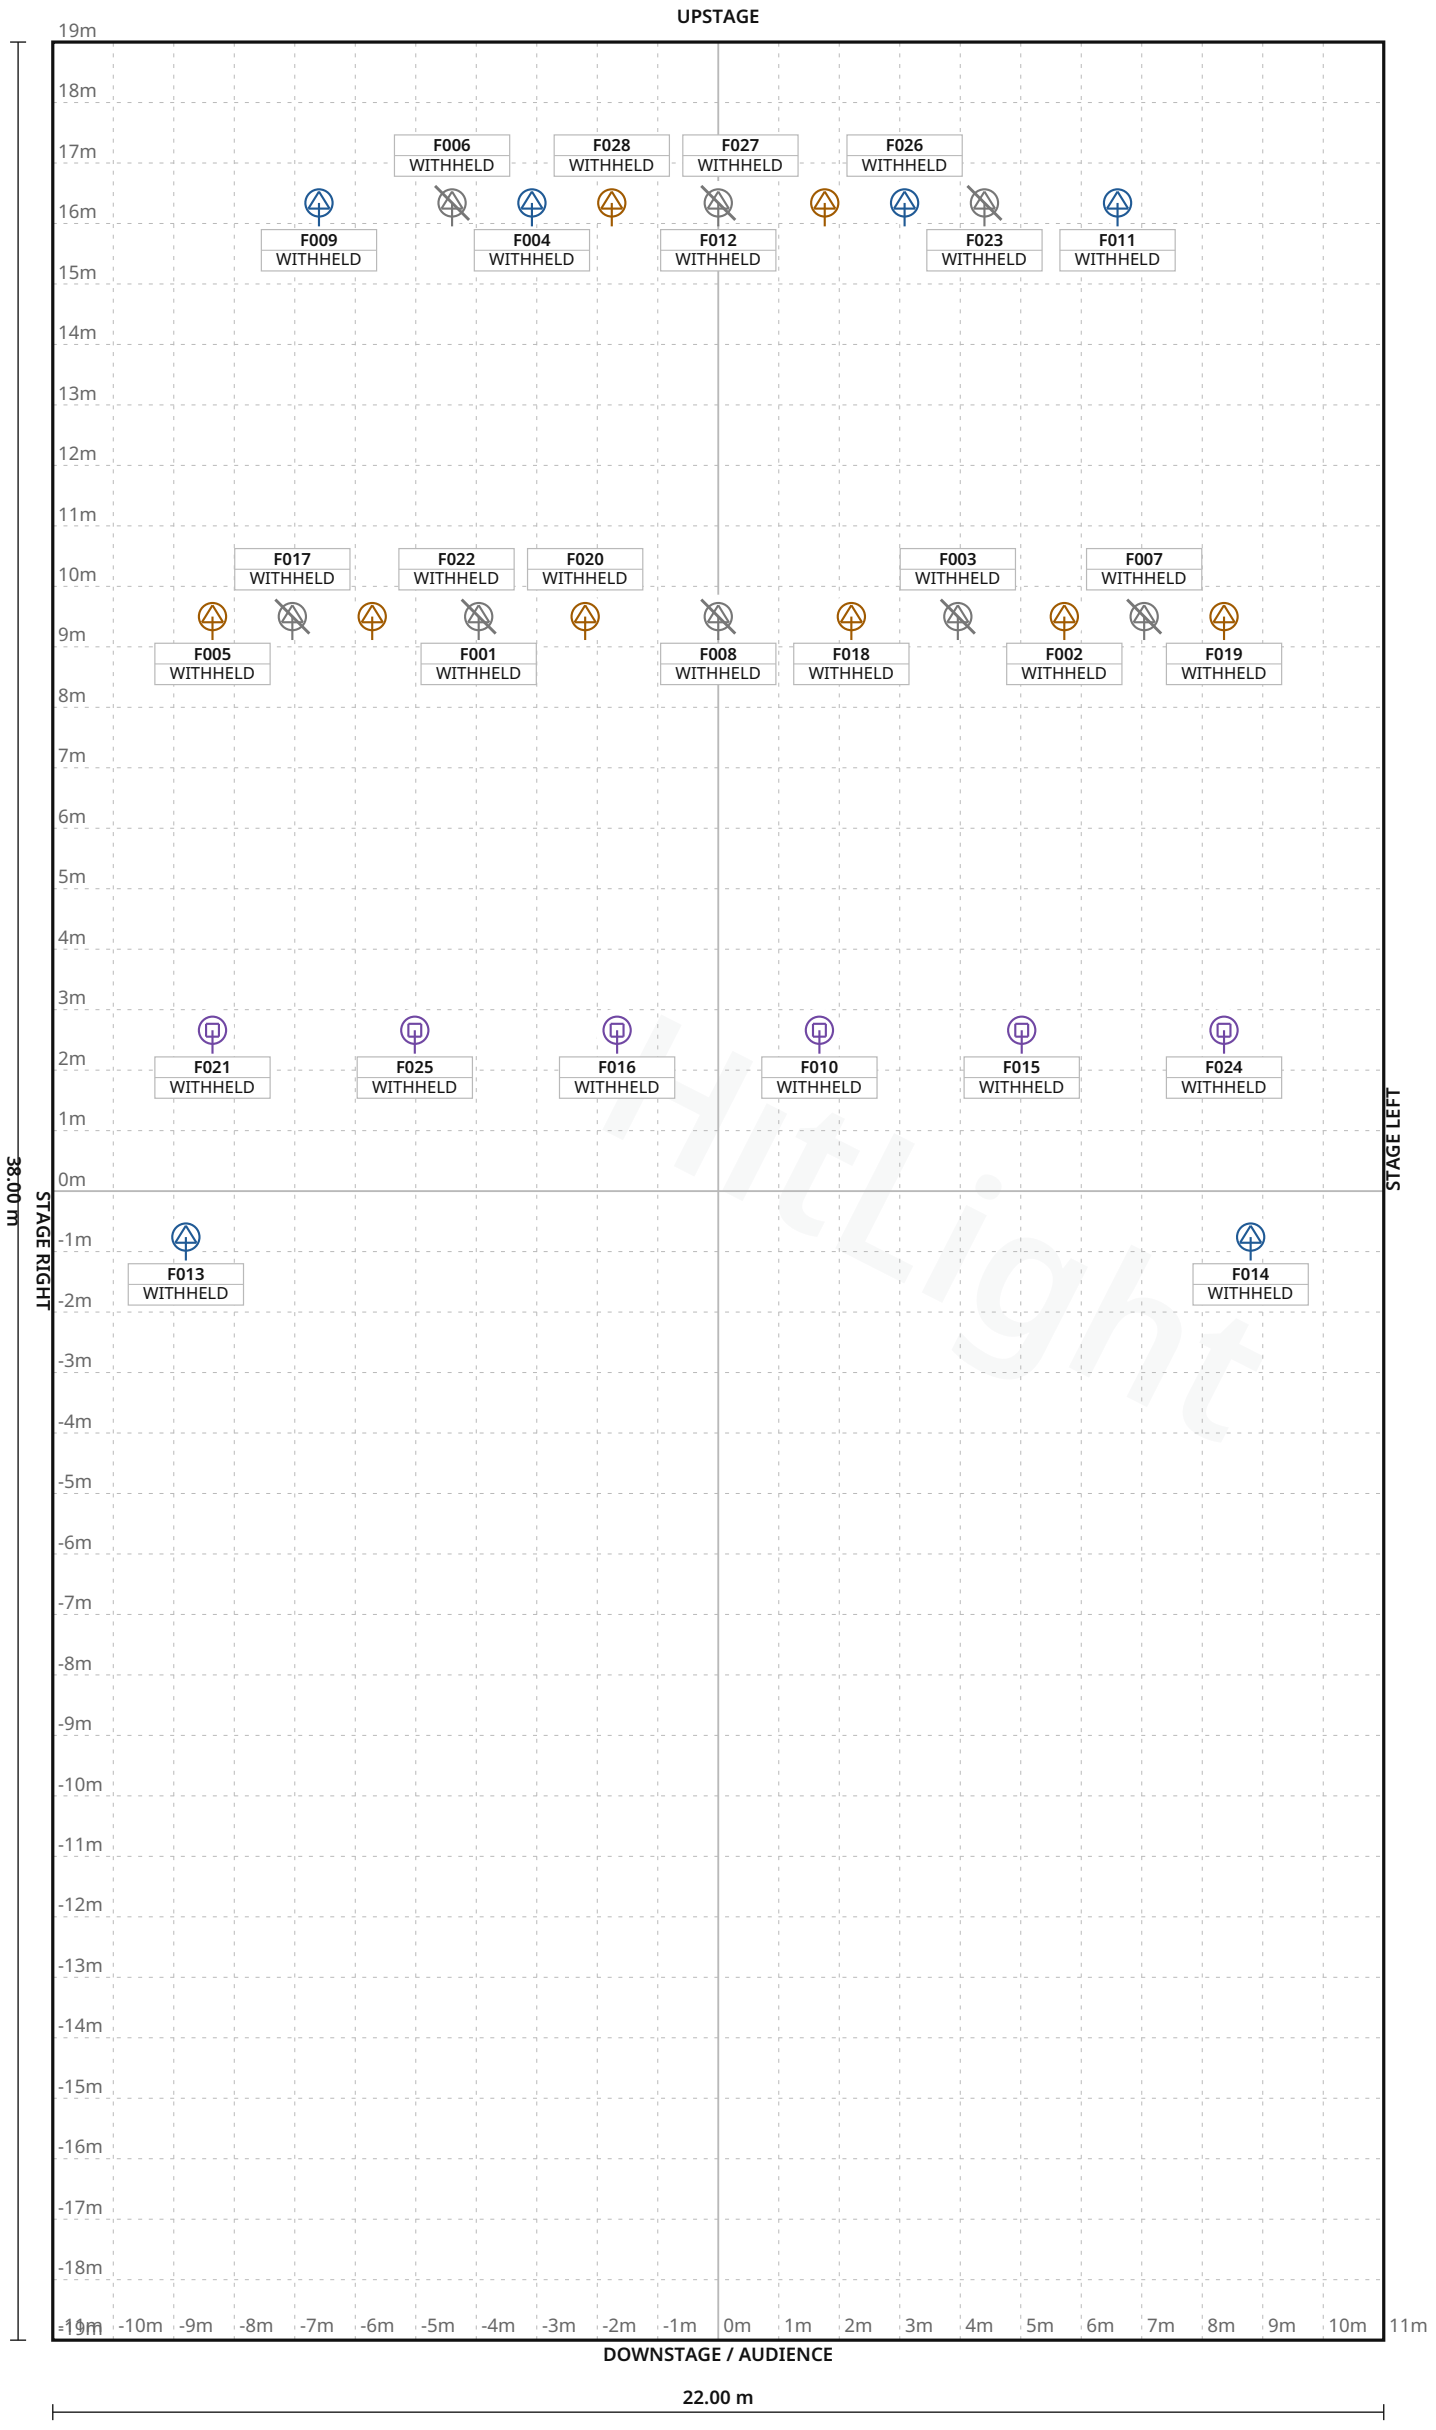

FIXTURE LEGEND

- **Ghibli** — Profile Spot · 6×
- **MAC 700 Profile** — Profile Spot · 8×
- **MAC TW1** — Profile Spot · 8×
- **Diamond 19** — Moving Head · 6×

Stage 22.00 m W × 38.00 m D · Grid 1 m

Teatrul Regina Maria / Szigligeti — Sala Mare · Sala Mare

LIGHT PLOT · PLAN · Sala Mare

HitLight · Teatrul Regina Maria / Szigligeti — Sala Mare

Piața Regele Ferdinand I 4-6, 410021, Oradea, Romania

DWG HL · SCALE 1:125 · metric · PRINT AT 100%

Drawn HitLight

Generated from the saved show

SOURCE d694e82699d7

SYMBOL LEGEND

4 TYPES · 28 FIXTURES · COLOUR BY TYPE

Ayrton Ghibli Profile Spot · Standard_540 · 38 ch · category symbol	**6 physical · 6 plotted** 0 disabled · 0 unplaced
Martin Professional MAC 700 Profile Profile Spot · 16 Bit Basic Mode · 23 ch · category symbol	**8 physical · 8 plotted** 0 disabled · 0 unplaced
Martin Professional MAC TW1 Profile Spot · Unverified · TBC ch · category symbol	**8 physical · 8 plotted** 8 disabled · 0 unplaced
Prolights Diamond 19 Moving Head · Standard · 19 ch · category symbol	**6 physical · 6 plotted** 0 disabled · 0 unplaced

HitLight

Teatrul Regina Maria / Szigligeti — Sala Mare · Sala Mare

SYMBOL LEGEND · Sala Mare

HitLight · Teatrul Regina Maria / Szigligeti — Sala Mare

Piața Regele Ferdinand I 4-6, 410021, Oradea, Romania

DWG HL · METRIC

Drawn HitLight

Generated from the saved show

SOURCE d694e82699d7

GENERAL NOTES

1. Source-based lighting plan. Confirm the current rig with the venue.
2. PARTIAL: included fixtures are not a full physical-unit census.
3. DMX PATCH WITHHELD: provisional or unchecked addresses are not published.
4. The reconstruction retains its documented coverage and geometry assumptions; confirm the current setup with the venue.
5. Output remains excluded for visual-only fixtures. Catalogue identity does not verify installed modes, addresses or the current installation.

HitLight

FIXTURE SCHEDULE

Fixture	Manufacturer / model	Position / mount	Mode / output
VISUAL PLANNING · DMX PATCH WITHHELD			
F001	Martin Professional / MAC TW1	PLOTTED	Unverified · Output excluded
F002	Martin Professional / MAC 700 Profile	PLOTTED	Unverified · Output excluded
F003	Martin Professional / MAC TW1	PLOTTED	Unverified · Output excluded
F004	Ayrton / Ghibli	PLOTTED	Unverified · Output excluded
F005	Martin Professional / MAC 700 Profile	PLOTTED	Unverified · Output excluded
F006	Martin Professional / MAC TW1	PLOTTED	Unverified · Output excluded
F007	Martin Professional / MAC TW1	PLOTTED	Unverified · Output excluded
F008	Martin Professional / MAC TW1	PLOTTED	Unverified · Output excluded
F009	Ayrton / Ghibli	PLOTTED	Unverified · Output excluded
F010	Prolights / Diamond 19	PLOTTED	Unverified · Output excluded
F011	Ayrton / Ghibli	PLOTTED	Unverified · Output excluded
F012	Martin Professional / MAC TW1	PLOTTED	Unverified · Output excluded
F013	Ayrton / Ghibli	PLOTTED	Unverified · Output excluded
F014	Ayrton / Ghibli	PLOTTED	Unverified · Output excluded
F015	Prolights / Diamond 19	PLOTTED	Unverified · Output excluded
F016	Prolights / Diamond 19	PLOTTED	Unverified · Output excluded
F017	Martin Professional / MAC TW1	PLOTTED	Unverified · Output excluded
F018	Martin Professional / MAC 700 Profile	PLOTTED	Unverified · Output excluded
F019	Martin Professional / MAC 700 Profile	PLOTTED	Unverified · Output excluded
F020	Martin Professional / MAC 700 Profile	PLOTTED	Unverified · Output excluded

Planning reference only. Confirm installed modes and patch with the venue.

Teatrul Regina Maria / Szigligeti — Sala Mare · Sala Mare

FIXTURE SCHEDULE · Sala Mare

HitLight · Teatrul Regina Maria / Szigligeti — Sala Mare

Piața Regele Ferdinand I 4-6, 410021, Oradea, Romania

DWG HL · METRIC

Drawn HitLight

Generated from the saved show

SOURCE d694e82699d7

FIXTURE SCHEDULE · CONTINUED

Fixture	Manufacturer / model	Position / mount	Mode / output
VISUAL PLANNING · DMX PATCH WITHHELD			
F021	Prolights / Diamond 19	PLOTTED	Unverified · Output excluded
F022	Martin Professional / MAC 700 Profile	PLOTTED	Unverified · Output excluded
F023	Martin Professional / MAC TW1	PLOTTED	Unverified · Output excluded
F024	Prolights / Diamond 19	PLOTTED	Unverified · Output excluded
F025	Prolights / Diamond 19	PLOTTED	Unverified · Output excluded
F026	Ayrton / Ghibli	PLOTTED	Unverified · Output excluded
F027	Martin Professional / MAC 700 Profile	PLOTTED	Unverified · Output excluded
F028	Martin Professional / MAC 700 Profile	PLOTTED	Unverified · Output excluded

Planning reference only. Confirm installed modes and patch with the venue.

HitLight

Teatrul Regina Maria / Szigligeti — Sala Mare · Sala Mare

FIXTURE SCHEDULE · Sala Mare

HitLight · Teatrul Regina Maria / Szigligeti — Sala Mare

Piața Regele Ferdinand I 4-6, 410021, Oradea, Romania

DWG HL · METRIC

Drawn HitLight

Generated from the saved show

SOURCE d694e82699d7

VALIDATION APPENDIX

WARNING · PATCH_WITHHELD

DMX patch facts are withheld pending source verification. This planning document cannot be used for hardware output.

Objects: — · Remediation: review the source facts and regenerate.

ERROR · STAGE_DIMENSIONS_UNCONFIRMED

Confirm the stage dimensions before producing a final technical document.

Objects: Sala Mare · Remediation: review the source facts and regenerate.

WARNING · MODE_UNVERIFIED

DMX modes are unverified; output remains excluded.

Objects: F001, F003, F006–F008, F012, F017, F023 · Remediation: review the source facts and regenerate.

WARNING · FIXTURE_DISABLED

Fixtures are disabled for this visual planning reconstruction.

Objects: F001, F003, F006–F008, F012, F017, F023 · Remediation: review the source facts and regenerate.

WARNING · TITLE_METADATA_INCOMPLETE

Some professional title-block metadata is missing; the document will show an em dash.

Objects: 8b5865ac2f40815f09843278 · Remediation: review the source facts and regenerate.

HitLight

VENUE & DRAWING SOURCES

Teatrul Regina Maria / Szigligeti — Sala Mare

Sala Mare · Published house technical reference; current configuration unconfirmed

Piața Regele Ferdinand I 4-6, 410021, Oradea, RO

https://www.teatrulreginamaria.ro/

Sources checked 2026-10-20

Symbols: HitLight-owned category artwork. No manufacturer model geometry or original source pages included.

Source-based reconstruction. Confirm the current installation and equipment availability with the venue.

Scale, fixture positions, mounting heights and aiming may include estimates; this is not a rigging specification.

Provisional fixture matches are labelled as placeholders. The recorded subset is not a complete physical inventory.

DMX addresses are withheld from public plans until their exact source patch is reconciled.

Catalogue identities corrected in place; installed modes, patch, geometry and source currency remain unverified.

Exact available catalogue display bodies are restored through verified immutable references. Fixture identities, installed modes, patch and output verification are unchanged; original source qualifications remain authoritative.

The reconstruction retains its documented coverage and geometry assumptions; confirm the current setup with the venue.

Output remains excluded for visual-only fixtures. Catalogue identity does not verify installed modes, addresses or the current installation.

Source-based reconstruction. Confirm the current installation and equipment availability with the venue.

Scale, fixture positions, mounting heights and aiming may include estimates; this is not a rigging specification.

Provisional fixture matches are labelled as placeholders. The recorded subset is not a complete physical inventory.

DMX addresses are withheld from public plans until their exact source patch is reconciled.

Catalogue identities corrected in place; installed modes, patch, geometry and source currency remain unverified.

Exact available catalogue display bodies are restored through verified immutable references. Fixture identities, installed modes, patch and output verification are unchanged; original source qualifications remain authoritative.

Official venue information: https://www.teatrulreginamaria.ro/ · checked 2026-10-19

inteligent_light.pdf:
https://www.teatrulreginamaria.ro/wp-content/uploads/2025/04/inteligent_light.pdf · checked 2026-10-20

Nagyvarad-M1-50.M3.pdf:
https://www.teatrulreginamaria.ro/wp-content/uploads/2025/04/Nagyvarad-M1-50.M3.pdf · checked 2026-10-20

Public venue page:
https://www.hitlight.app/venues/romania/teatrul-regina-maria-szigligeti-sala-mare-8b5865ac