
UPSTAGE

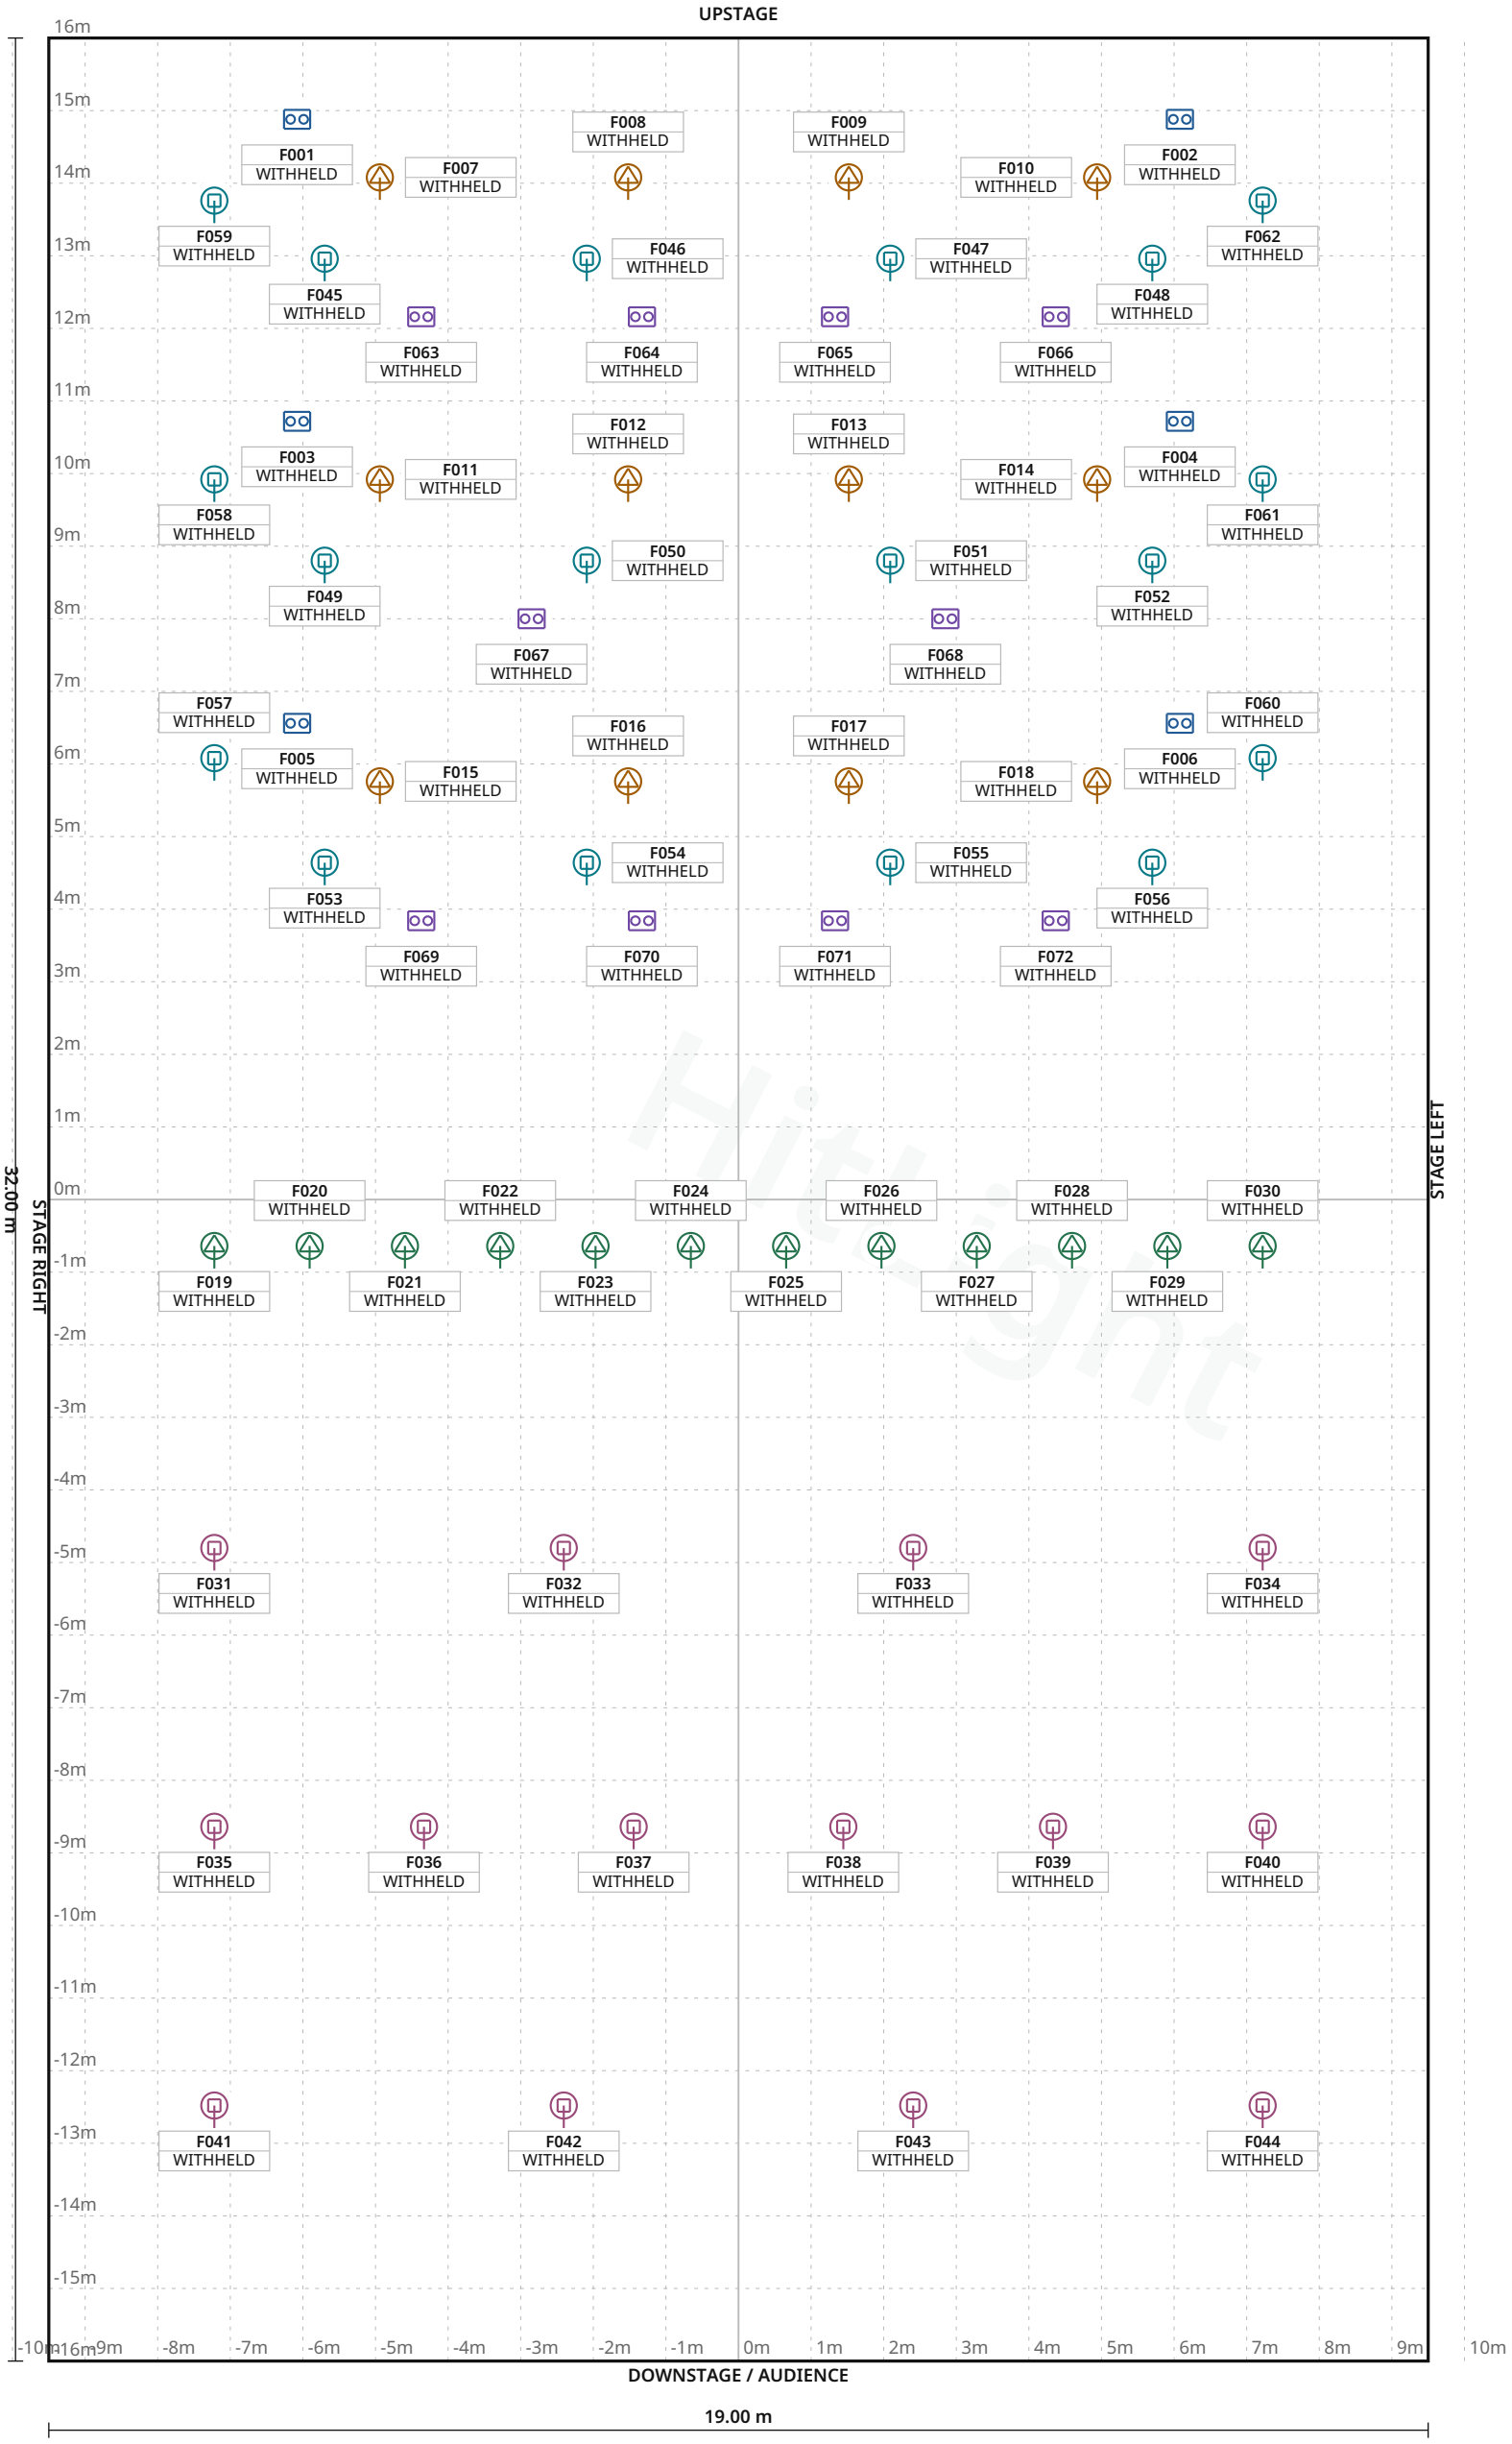

FIXTURE LEGEND

- **Color Strike M** — Blinder · 6×
- **Maverick Force 2 Profile** — Profile Spot · 12×
- **Ovation E-260 WW** — Profile Spot · 12×
- **Visual substitute · 4-lite Blinder** — Blinder · 10×
- **Visual substitute · Basic Moving Head** — Moving Head · 18×
- **Rush MH6** — Moving Head · 14×

Stage 19.00 m W × 32.00 m D · Grid 1 m

PAARD · Grolsch Hall

LIGHT PLOT · PLAN · Grolsch Hall

HitLight · PAARD

Prinsegracht 12, 2512 GA, Den Haag, Netherlands

DWG HL · SCALE 1:100 · metric · PRINT AT 100%

Drawn HitLight

Generated from the saved show

SOURCE 7401f1fba4b8

SYMBOL LEGEND

6 TYPES · 72 FIXTURES · COLOUR BY TYPE



Chauvet Professional Color Strike M

Blinder · 74Ch Mode · 74 ch · category symbol

6 physical · 6 plotted

0 disabled · 0 unplaced



Chauvet Professional Maverick Force 2 Profile

Profile Spot · 50ch · 50 ch · category symbol

12 physical · 12 plotted

0 disabled · 0 unplaced



Chauvet Professional Ovation E-260 WW

Profile Spot · 6Ch Mode · 6 ch · category symbol

12 physical · 12 plotted

0 disabled · 0 unplaced



HitLight placeholder Visual substitute · 4-lite Blinder

Blinder · 1Ch - Mode · 1 ch · category symbol

10 physical · 10 plotted

0 disabled · 0 unplaced



HitLight placeholder Visual substitute · Basic Moving Head

Moving Head · Mode 1 · 11 ch · category symbol

18 physical · 18 plotted

0 disabled · 0 unplaced



Martin Professional Rush MH6

Moving Head · Default · 14 ch · category symbol

14 physical · 14 plotted

0 disabled · 0 unplaced

PAARD · Grolsch Hall

SYMBOL LEGEND · Grolsch Hall

HitLight · PAARD

Prinsegracht 12, 2512 GA, Den Haag, Netherlands

DWG HL · METRIC

Drawn HitLight

Generated from the saved show

SOURCE 7401f1fba4b8

GENERAL NOTES

1. Source-based lighting plan. Confirm the current rig with the venue.
2. PARTIAL: included fixtures are not a full physical-unit census.
3. DMX PATCH WITHHELD: provisional or unchecked addresses are not published.
4. The reconstruction retains its documented coverage and geometry assumptions; confirm the current setup with the venue.

HitLight

PAARD · Grolsch Hall

GENERAL NOTES · Grolsch Hall

HitLight · PAARD

Prinsegracht 12, 2512 GA, Den Haag, Netherlands

DWG HL · METRIC

Drawn HitLight

Generated from the saved show

SOURCE 7401f1fba4b8

DMX PATCH

72 FIXTURES · 0 UNIVERSES

Fixture / name	Manufacturer / model	Mode	Ch	DMX	Range	Position / mount	Status / notes
UNPATCHED / INVALID							
F001 · Chauvet ColorStrikeM · 1	Chauvet Professional / Color Strike M	74Ch Mode	74	WITHHELD	TBC	UNPLACED	Enabled
F002 · Chauvet ColorStrikeM · 2	Chauvet Professional / Color Strike M	74Ch Mode	74	WITHHELD	TBC	UNPLACED	Enabled
F003 · Chauvet ColorStrikeM · 3	Chauvet Professional / Color Strike M	74Ch Mode	74	WITHHELD	TBC	UNPLACED	Enabled
F004 · Chauvet ColorStrikeM · 4	Chauvet Professional / Color Strike M	74Ch Mode	74	WITHHELD	TBC	UNPLACED	Enabled
F005 · Chauvet ColorStrikeM · 5	Chauvet Professional / Color Strike M	74Ch Mode	74	WITHHELD	TBC	UNPLACED	Enabled
F006 · Chauvet ColorStrikeM · 6	Chauvet Professional / Color Strike M	74Ch Mode	74	WITHHELD	TBC	UNPLACED	Enabled
F007 · Chauvet Maverick Force2 Pr...	Chauvet Professional / Maverick Force 2 P...	50ch	50	WITHHELD	TBC	UNPLACED	Enabled
F008 · Chauvet Maverick Force2 Pr...	Chauvet Professional / Maverick Force 2 P...	50ch	50	WITHHELD	TBC	UNPLACED	Enabled
F009 · Chauvet Maverick Force2 Pr...	Chauvet Professional / Maverick Force 2 P...	50ch	50	WITHHELD	TBC	UNPLACED	Enabled
F010 · Chauvet Maverick Force2 Pr...	Chauvet Professional / Maverick Force 2 P...	50ch	50	WITHHELD	TBC	UNPLACED	Enabled
F011 · Chauvet Maverick Force2 Pr...	Chauvet Professional / Maverick Force 2 P...	50ch	50	WITHHELD	TBC	UNPLACED	Enabled
F012 · Chauvet Maverick Force2 Pr...	Chauvet Professional / Maverick Force 2 P...	50ch	50	WITHHELD	TBC	UNPLACED	Enabled
F013 · Chauvet Maverick Force2 Pr...	Chauvet Professional / Maverick Force 2 P...	50ch	50	WITHHELD	TBC	UNPLACED	Enabled
F014 · Chauvet Maverick Force2 Pr...	Chauvet Professional / Maverick Force 2 P...	50ch	50	WITHHELD	TBC	UNPLACED	Enabled
F015 · Chauvet Maverick Force2 Pr...	Chauvet Professional / Maverick Force 2 P...	50ch	50	WITHHELD	TBC	UNPLACED	Enabled
F016 · Chauvet Maverick Force2 Pr...	Chauvet Professional / Maverick Force 2 P...	50ch	50	WITHHELD	TBC	UNPLACED	Enabled
F017 · Chauvet Maverick Force2 Pr...	Chauvet Professional / Maverick Force 2 P...	50ch	50	WITHHELD	TBC	UNPLACED	Enabled
F018 · Chauvet Maverick Force2 Pr...	Chauvet Professional / Maverick Force 2 P...	50ch	50	WITHHELD	TBC	UNPLACED	Enabled
F019 · Chauvet OvationE260WW · 47	Chauvet Professional / Ovation E-260 WW	6Ch Mode	6	WITHHELD	TBC	UNPLACED	Enabled
F020 · Chauvet OvationE260WW · 48	Chauvet Professional / Ovation E-260 WW	6Ch Mode	6	WITHHELD	TBC	UNPLACED	Enabled

No patched universes

PAARD · Grolsch Hall

DMX PATCH · Grolsch Hall

HitLight · PAARD

Prinsegracht 12, 2512 GA, Den Haag, Netherlands

DWG HL · METRIC

Drawn HitLight

Generated from the saved show

SOURCE 7401f1fba4b8

DMX PATCH · CONTINUED

72 FIXTURES · 0 UNIVERSES

Fixture / name	Manufacturer / model	Mode	Ch	DMX	Range	Position / mount	Status / notes
UNPATCHED / INVALID							
F021 · Chauvet OvationE260WW · 49	Chauvet Professional / Ovation E-260 WW	6Ch Mode	6	WITHHELD	TBC	UNPLACED	Enabled
F022 · Chauvet OvationE260WW · 50	Chauvet Professional / Ovation E-260 WW	6Ch Mode	6	WITHHELD	TBC	UNPLACED	Enabled
F023 · Chauvet OvationE260WW · 51	Chauvet Professional / Ovation E-260 WW	6Ch Mode	6	WITHHELD	TBC	UNPLACED	Enabled
F024 · Chauvet OvationE260WW · 52	Chauvet Professional / Ovation E-260 WW	6Ch Mode	6	WITHHELD	TBC	UNPLACED	Enabled
F025 · Chauvet OvationE260WW · 53	Chauvet Professional / Ovation E-260 WW	6Ch Mode	6	WITHHELD	TBC	UNPLACED	Enabled
F026 · Chauvet OvationE260WW · 54	Chauvet Professional / Ovation E-260 WW	6Ch Mode	6	WITHHELD	TBC	UNPLACED	Enabled
F027 · Chauvet OvationE260WW · 55	Chauvet Professional / Ovation E-260 WW	6Ch Mode	6	WITHHELD	TBC	UNPLACED	Enabled
F028 · Chauvet OvationE260WW · 56	Chauvet Professional / Ovation E-260 WW	6Ch Mode	6	WITHHELD	TBC	UNPLACED	Enabled
F029 · Chauvet OvationE260WW · 57	Chauvet Professional / Ovation E-260 WW	6Ch Mode	6	WITHHELD	TBC	UNPLACED	Enabled
F030 · Chauvet OvationE260WW · 58	Chauvet Professional / Ovation E-260 WW	6Ch Mode	6	WITHHELD	TBC	UNPLACED	Enabled
F031 · Martin RushMH6 house · 1	Martin Professional / Rush MH6	Default	14	WITHHELD	TBC	UNPLACED	Enabled
F032 · Martin RushMH6 house · 2	Martin Professional / Rush MH6	Default	14	WITHHELD	TBC	UNPLACED	Enabled
F033 · Martin RushMH6 house · 3	Martin Professional / Rush MH6	Default	14	WITHHELD	TBC	UNPLACED	Enabled
F034 · Martin RushMH6 house · 4	Martin Professional / Rush MH6	Default	14	WITHHELD	TBC	UNPLACED	Enabled
F035 · Martin RushMH6 house · 5	Martin Professional / Rush MH6	Default	14	WITHHELD	TBC	UNPLACED	Enabled
F036 · Martin RushMH6 house · 6	Martin Professional / Rush MH6	Default	14	WITHHELD	TBC	UNPLACED	Enabled
F037 · Martin RushMH6 house · 7	Martin Professional / Rush MH6	Default	14	WITHHELD	TBC	UNPLACED	Enabled
F038 · Martin RushMH6 house · 8	Martin Professional / Rush MH6	Default	14	WITHHELD	TBC	UNPLACED	Enabled
F039 · Martin RushMH6 house · 9	Martin Professional / Rush MH6	Default	14	WITHHELD	TBC	UNPLACED	Enabled
F040 · Martin RushMH6 house · 10	Martin Professional / Rush MH6	Default	14	WITHHELD	TBC	UNPLACED	Enabled

No patched universes

PAARD · Grolsch Hall

DMX PATCH · Grolsch Hall

HitLight · PAARD

Prinsegracht 12, 2512 GA, Den Haag, Netherlands

DWG HL · METRIC

Drawn HitLight

Generated from the saved show

SOURCE 7401f1fba4b8

DMX PATCH · CONTINUED

Fixture / name	Manufacturer / model	Mode	Ch	DMX	Range	Position / mount	Status / notes
UNPATCHED / INVALID							
F041 · Martin RushMH6 house · 11	Martin Professional / Rush MH6	Default	14	WITHHELD	TBC	UNPLACED	Enabled
F042 · Martin RushMH6 house · 12	Martin Professional / Rush MH6	Default	14	WITHHELD	TBC	UNPLACED	Enabled
F043 · Martin RushMH6 house · 13	Martin Professional / Rush MH6	Default	14	WITHHELD	TBC	UNPLACED	Enabled
F044 · Martin RushMH6 house · 14	Martin Professional / Rush MH6	Default	14	WITHHELD	TBC	UNPLACED	Enabled
F045 · PLACEHOLDER · Chauvet Mave...	HitLight placeholder / Visual substitute ...	Mode 1	11	WITHHELD	TBC	UNPLACED	Enabled
F046 · PLACEHOLDER · Chauvet Mave...	HitLight placeholder / Visual substitute ...	Mode 1	11	WITHHELD	TBC	UNPLACED	Enabled
F047 · PLACEHOLDER · Chauvet Mave...	HitLight placeholder / Visual substitute ...	Mode 1	11	WITHHELD	TBC	UNPLACED	Enabled
F048 · PLACEHOLDER · Chauvet Mave...	HitLight placeholder / Visual substitute ...	Mode 1	11	WITHHELD	TBC	UNPLACED	Enabled
F049 · PLACEHOLDER · Chauvet Mave...	HitLight placeholder / Visual substitute ...	Mode 1	11	WITHHELD	TBC	UNPLACED	Enabled
F050 · PLACEHOLDER · Chauvet Mave...	HitLight placeholder / Visual substitute ...	Mode 1	11	WITHHELD	TBC	UNPLACED	Enabled
F051 · PLACEHOLDER · Chauvet Mave...	HitLight placeholder / Visual substitute ...	Mode 1	11	WITHHELD	TBC	UNPLACED	Enabled
F052 · PLACEHOLDER · Chauvet Mave...	HitLight placeholder / Visual substitute ...	Mode 1	11	WITHHELD	TBC	UNPLACED	Enabled
F053 · PLACEHOLDER · Chauvet Mave...	HitLight placeholder / Visual substitute ...	Mode 1	11	WITHHELD	TBC	UNPLACED	Enabled
F054 · PLACEHOLDER · Chauvet Mave...	HitLight placeholder / Visual substitute ...	Mode 1	11	WITHHELD	TBC	UNPLACED	Enabled
F055 · PLACEHOLDER · Chauvet Mave...	HitLight placeholder / Visual substitute ...	Mode 1	11	WITHHELD	TBC	UNPLACED	Enabled
F056 · PLACEHOLDER · Chauvet Mave...	HitLight placeholder / Visual substitute ...	Mode 1	11	WITHHELD	TBC	UNPLACED	Enabled
F057 · PLACEHOLDER · Chauvet Rogu...	HitLight placeholder / Visual substitute ...	Mode 1	11	WITHHELD	TBC	UNPLACED	Enabled
F058 · PLACEHOLDER · Chauvet Rogu...	HitLight placeholder / Visual substitute ...	Mode 1	11	WITHHELD	TBC	UNPLACED	Enabled
F059 · PLACEHOLDER · Chauvet Rogu...	HitLight placeholder / Visual substitute ...	Mode 1	11	WITHHELD	TBC	UNPLACED	Enabled
F060 · PLACEHOLDER · Chauvet Rogu...	HitLight placeholder / Visual substitute ...	Mode 1	11	WITHHELD	TBC	UNPLACED	Enabled

No patched universes

DMX PATCH · CONTINUED

Fixture / name	Manufacturer / model	Mode	Ch	DMX	Range	Position / mount	Status / notes
UNPATCHED / INVALID							
F061 · PLACEHOLDER · Chauvet Rogu...	HitLight placeholder / Visual substitute ...	Mode 1	11	WITHHELD	TBC	UNPLACED	Enabled
F062 · PLACEHOLDER · Chauvet Rogu...	HitLight placeholder / Visual substitute ...	Mode 1	11	WITHHELD	TBC	UNPLACED	Enabled
F063 · PLACEHOLDER · Chauvet Stri...	HitLight placeholder / Visual substitute ...	1Ch - Mode	1	WITHHELD	TBC	UNPLACED	Enabled
F064 · PLACEHOLDER · Chauvet Stri...	HitLight placeholder / Visual substitute ...	1Ch - Mode	1	WITHHELD	TBC	UNPLACED	Enabled
F065 · PLACEHOLDER · Chauvet Stri...	HitLight placeholder / Visual substitute ...	1Ch - Mode	1	WITHHELD	TBC	UNPLACED	Enabled
F066 · PLACEHOLDER · Chauvet Stri...	HitLight placeholder / Visual substitute ...	1Ch - Mode	1	WITHHELD	TBC	UNPLACED	Enabled
F067 · PLACEHOLDER · Chauvet Stri...	HitLight placeholder / Visual substitute ...	1Ch - Mode	1	WITHHELD	TBC	UNPLACED	Enabled
F068 · PLACEHOLDER · Chauvet Stri...	HitLight placeholder / Visual substitute ...	1Ch - Mode	1	WITHHELD	TBC	UNPLACED	Enabled
F069 · PLACEHOLDER · Chauvet Stri...	HitLight placeholder / Visual substitute ...	1Ch - Mode	1	WITHHELD	TBC	UNPLACED	Enabled
F070 · PLACEHOLDER · Chauvet Stri...	HitLight placeholder / Visual substitute ...	1Ch - Mode	1	WITHHELD	TBC	UNPLACED	Enabled
F071 · PLACEHOLDER · Chauvet Stri...	HitLight placeholder / Visual substitute ...	1Ch - Mode	1	WITHHELD	TBC	UNPLACED	Enabled
F072 · PLACEHOLDER · Chauvet Stri...	HitLight placeholder / Visual substitute ...	1Ch - Mode	1	WITHHELD	TBC	UNPLACED	Enabled

No patched universes

PAARD · Grolsch Hall

DMX PATCH · Grolsch Hall

HitLight · PAARD

Prinsegracht 12, 2512 GA, Den Haag, Netherlands

DWG HL · METRIC

Drawn HitLight

Generated from the saved show

SOURCE 7401f1fba4b8

VALIDATION APPENDIX

WARNING · PATCH_WITHHELD

DMX patch facts are withheld pending source verification. This planning document cannot be used for hardware output.

Objects: — · Remediation: correct the saved show data and regenerate.

ERROR · STAGE_DIMENSIONS_UNCONFIRMED

Confirm the stage dimensions before producing a final technical document.

Objects: 6449C9E9-7FA0-41CD-97A1-284DEE3468D1 · Remediation: correct the saved show data and regenerate.

WARNING · TITLE_METADATA_INCOMPLETE

Some professional title-block metadata is missing; the document will show an em dash.

Objects: 8b6ef40f569233ba01f1e706 · Remediation: correct the saved show data and regenerate.

HitLight

PAARD · Grolsch Hall

VALIDATION APPENDIX · Grolsch Hall

HitLight · PAARD

Prinsegracht 12, 2512 GA, Den Haag, Netherlands

DWG HL · METRIC

Drawn HitLight

Generated from the saved show

SOURCE 7401f1fba4b8

VENUE & DRAWING SOURCES

PAARD

Grolsch Hall · House documentation (unverified)

Prinsegracht 12, 2512 GA, Den Haag, NL

https://www.paard.nl/en/artist-info-eng/

Sources checked 2026-10-19

Symbols: HitLight-owned category artwork. No manufacturer model geometry or original source pages included.

Source-based reconstruction. Confirm the current installation and equipment availability with the venue.

Scale, fixture positions, mounting heights and aiming may include estimates; this is not a rigging specification.

Provisional fixture matches are labelled as placeholders. The recorded subset is not a complete physical inventory.

DMX addresses are withheld from public plans until their exact source patch is reconciled.

The reconstruction retains its documented coverage and geometry assumptions; confirm the current setup with the venue.

Official venue information: https://www.paard.nl/en/artist-info-eng/ · checked 2026-10-19

GZ-Plot-21-07-2026.pdf: https://www.paard.nl/wp-content/uploads/2026/07/GZ-Plot-21-07-2026.pdf · checked 2026-10-19

PAARD-GROLSCH-ZAAL-PATCH-21-07-2026.pdf: https://www.paard.nl/wp-content/uploads/2026/07/PAARD-GROLSCH-ZAAL-PATCH-21-07-2026.pdf · checked 2026-10-19

Public venue page: https://www.hitlight.app/venues/netherlands/paard-8b6ef40f

HitLight