
UPSTAGE

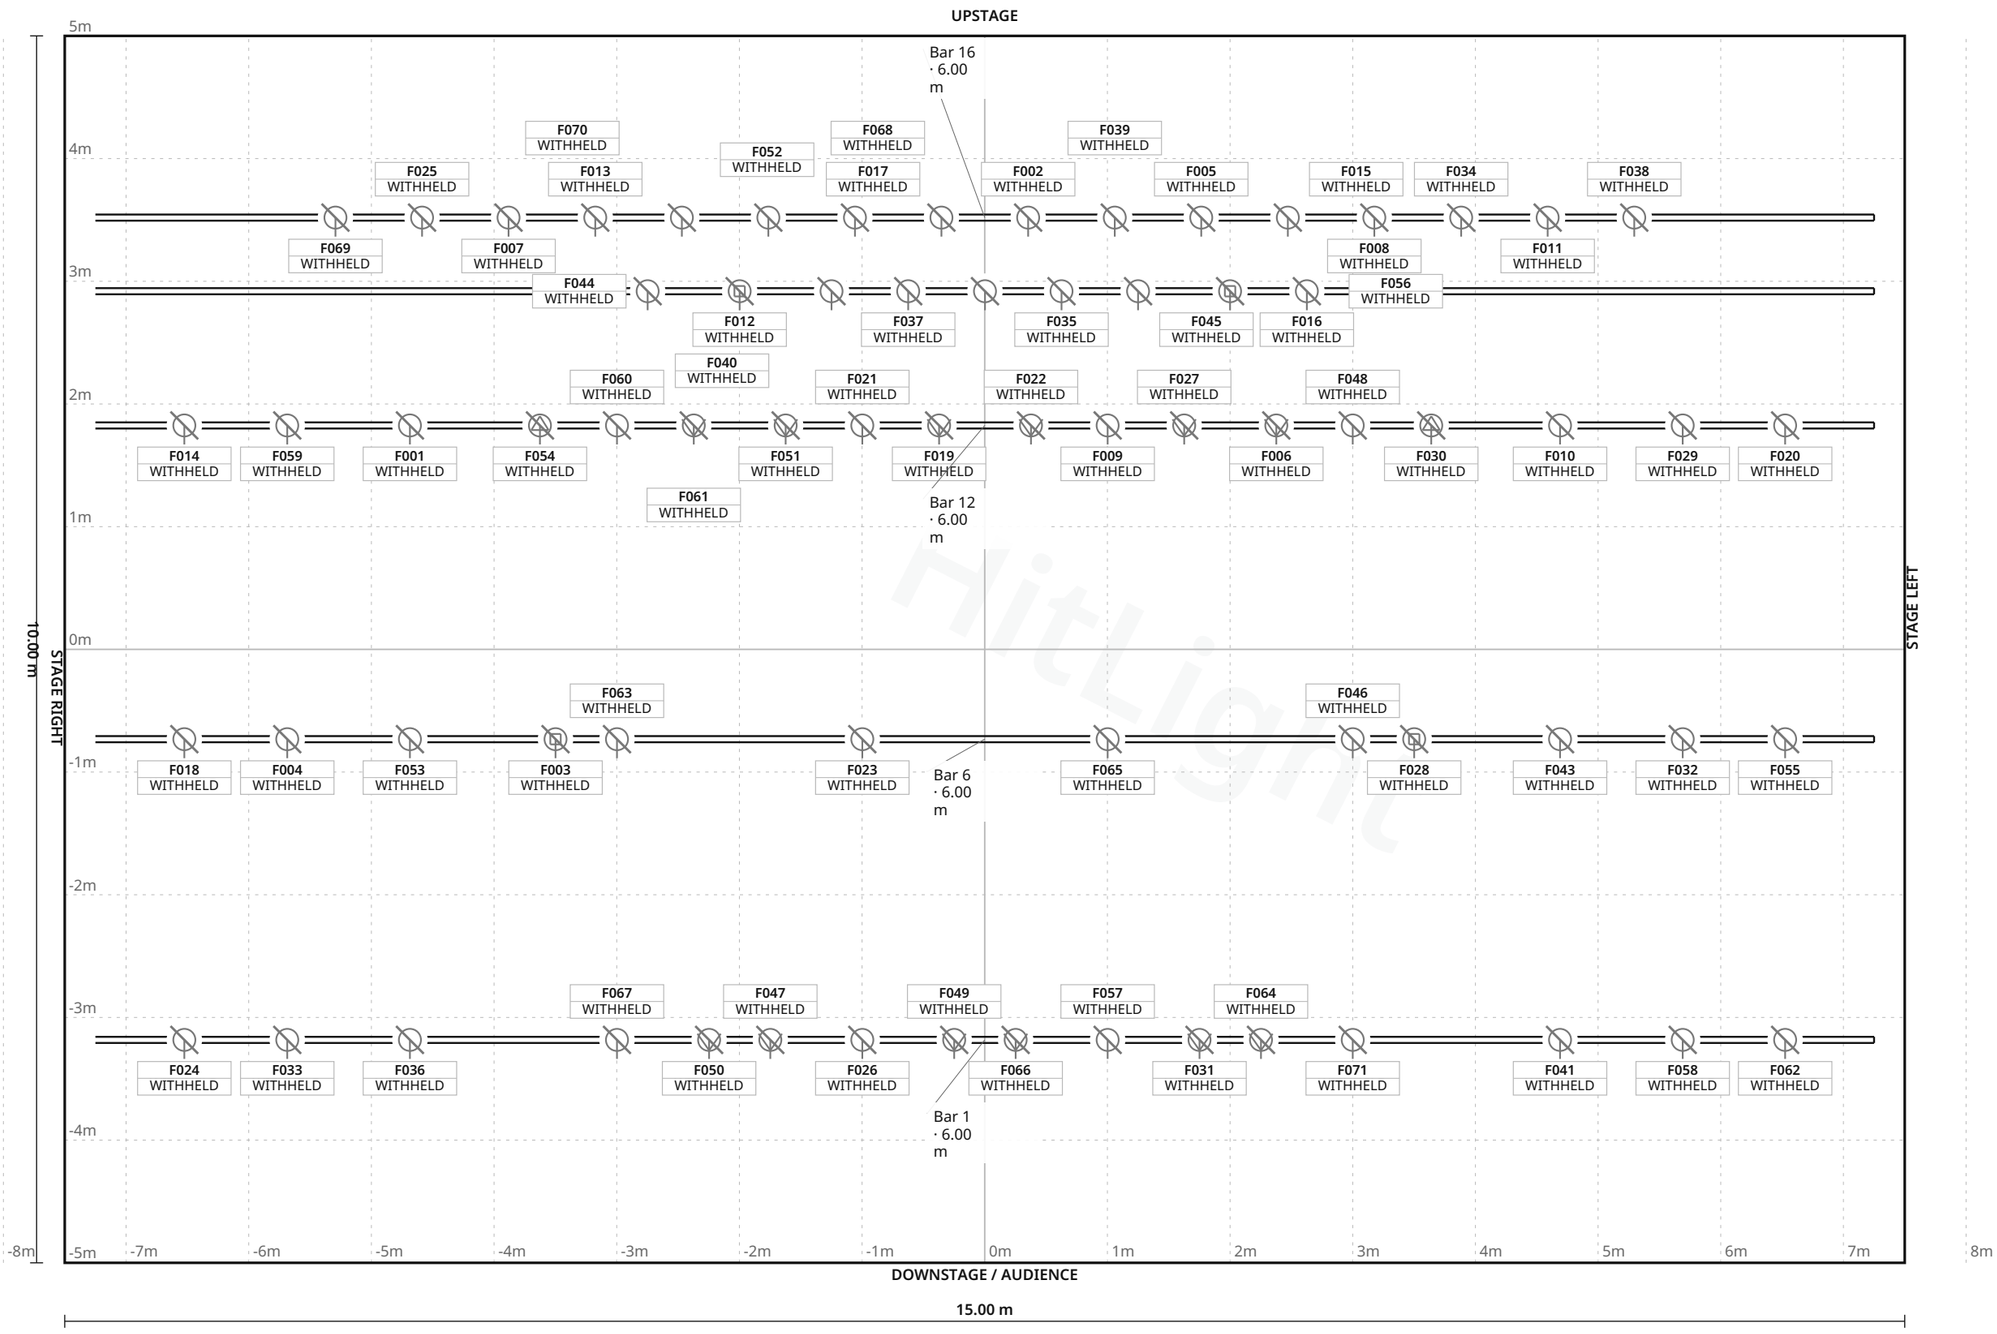

FIXTURE LEGEND

- **Chauvet Slim Par** — Quad 12 IRC · PAR Light · 12×
- **Source Four Zoom** — 25-50 · Profile Spot · 2×
- **Mac 250 Entour** — Moving Head · 4×
- **PAR64** — PAR Light · 25×
- **Strand Cantata** — PC · Spot Light · 12×
- **Strand Iris 1** — PAR Light · 16×

Stage 15.00 m W × 10.00 m D · Grid 1 m

1 fixture labels omitted in this view due to crowding · see DMX patch

Beck Theatre · Main room

LIGHT PLOT · PLAN · Main room

HitLight · Beck Theatre

Hayes, United Kingdom

DWG HL · SCALE 1:50 · metric · PRINT AT 100%

Drawn HitLight

Generated from the saved show

SOURCE 521ef6549e0d

SYMBOL LEGEND

6 TYPES · 71 FIXTURES · COLOUR BY TYPE



Chauvet DJ Chauvet Slim Par Quad 12 IRC

PAR Light · Unverified · TBC ch · category symbol

12 physical · 12 plotted

12 disabled · 0 unplaced



ETC Source Four Zoom 25-50

Profile Spot · Unverified · TBC ch · category symbol

2 physical · 2 plotted

2 disabled · 0 unplaced



Martin Mac 250 Entour

Moving Head · Unverified · TBC ch · category symbol

4 physical · 4 plotted

4 disabled · 0 unplaced



Unverified source fixture PAR64

PAR Light · Unverified · TBC ch · category symbol

25 physical · 25 plotted

25 disabled · 0 unplaced



Unverified source fixture Strand Cantata PC

Spot Light · Unverified · TBC ch · category symbol

12 physical · 12 plotted

12 disabled · 0 unplaced



Unverified source fixture Strand Iris 1

PAR Light · Unverified · TBC ch · category symbol

16 physical · 16 plotted

16 disabled · 0 unplaced

Beck Theatre · Main room

SYMBOL LEGEND · Main room

HitLight · Beck Theatre

Hayes, United Kingdom

DWG HL · METRIC

Drawn HitLight

Generated from the saved show

SOURCE 521ef6549e0d

GENERAL NOTES

1. Source-based lighting plan. Confirm the current rig with the venue.
2. PARTIAL: included fixtures are not a full physical-unit census.
3. DMX PATCH WITHHELD: provisional or unchecked addresses are not published.
4. Approximate planning view; not official venue paperwork or output-ready. Original HitLight symbols only; no source pages, OEM meshes, photos or logos. Original files remain private; modes and patch unverified.

HitLight

STAGE ELEMENTS

NAME	TYPE	POSITION	TRIM / SIZE
Bar 1	pipe	X 0.00 m · Z 3.18 m	6.00 m · 14.50 m W × 0.05 m D
Bar 16	pipe	X 0.00 m · Z -3.52 m	6.00 m · 14.50 m W × 0.05 m D
Bar 6	pipe	X 0.00 m · Z 0.73 m	6.00 m · 14.50 m W × 0.05 m D
Bar 14	pipe	X 0.00 m · Z -2.92 m	6.00 m · 14.50 m W × 0.05 m D
Bar 12	pipe	X 0.00 m · Z -1.82 m	6.00 m · 14.50 m W × 0.05 m D

HitLight

Beck Theatre · Main room

STAGE ELEMENTS · Main room

HitLight · Beck Theatre

Hayes, United Kingdom

DWG HL · METRIC

Drawn HitLight

Generated from the saved show

SOURCE 521ef6549e0d

FIXTURE SCHEDULE

71 FIXTURES · PATCH WITHHELD

Fixture	Manufacturer / model	Position / mount	Mode / output
VISUAL PLANNING · DMX PATCH WITHHELD			
F001	Unverified source fixture / PAR64	Bar 12	Unverified · Output excluded
F002	Unverified source fixture / Strand Iris 1	Bar 16	Unverified · Output excluded
F003	Martin / Mac 250 Entour	Bar 6	Unverified · Output excluded
F004	Unverified source fixture / PAR64	Bar 6	Unverified · Output excluded
F005	Unverified source fixture / Strand Iris 1	Bar 16	Unverified · Output excluded
F006	Unverified source fixture / Strand Cantata PC	Bar 12	Unverified · Output excluded
F007	Unverified source fixture / Strand Iris 1	Bar 16	Unverified · Output excluded
F008	Unverified source fixture / Strand Iris 1	Bar 16	Unverified · Output excluded
F009	Chauvet DJ / Chauvet Slim Par Quad 12 IRC	Bar 12	Unverified · Output excluded
F010	Unverified source fixture / PAR64	Bar 12	Unverified · Output excluded
F011	Unverified source fixture / Strand Iris 1	Bar 16	Unverified · Output excluded
F012	Martin / Mac 250 Entour	Bar 14	Unverified · Output excluded
F013	Unverified source fixture / Strand Iris 1	Bar 16	Unverified · Output excluded
F014	Unverified source fixture / PAR64	Bar 12	Unverified · Output excluded
F015	Unverified source fixture / Strand Iris 1	Bar 16	Unverified · Output excluded
F016	Unverified source fixture / PAR64	Bar 14	Unverified · Output excluded
F017	Unverified source fixture / Strand Iris 1	Bar 16	Unverified · Output excluded
F018	Unverified source fixture / PAR64	Bar 6	Unverified · Output excluded
F019	Unverified source fixture / Strand Cantata PC	Bar 12	Unverified · Output excluded
F020	Unverified source fixture / PAR64	Bar 12	Unverified · Output excluded

Planning reference only. Confirm installed modes and patch with the venue.

Beck Theatre · Main room

FIXTURE SCHEDULE · Main room

HitLight · Beck Theatre

Hayes, United Kingdom

DWG HL · METRIC

Drawn HitLight

Generated from the saved show

SOURCE 521ef6549e0d

FIXTURE SCHEDULE · CONTINUED

Fixture	Manufacturer / model	Position / mount	Mode / output
VISUAL PLANNING · DMX PATCH WITHHELD			
F021	Chauvet DJ / Chauvet Slim Par Quad 12 IRC	Bar 12	Unverified · Output excluded
F022	Unverified source fixture / Strand Cantata PC	Bar 12	Unverified · Output excluded
F023	Chauvet DJ / Chauvet Slim Par Quad 12 IRC	Bar 6	Unverified · Output excluded
F024	Unverified source fixture / PAR64	Bar 1	Unverified · Output excluded
F025	Unverified source fixture / Strand Iris 1	Bar 16	Unverified · Output excluded
F026	Chauvet DJ / Chauvet Slim Par Quad 12 IRC	Bar 1	Unverified · Output excluded
F027	Unverified source fixture / Strand Cantata PC	Bar 12	Unverified · Output excluded
F028	Martin / Mac 250 Entour	Bar 6	Unverified · Output excluded
F029	Unverified source fixture / PAR64	Bar 12	Unverified · Output excluded
F030	ETC / Source Four Zoom 25-50	Bar 12	Unverified · Output excluded
F031	Unverified source fixture / Strand Cantata PC	Bar 1	Unverified · Output excluded
F032	Unverified source fixture / PAR64	Bar 6	Unverified · Output excluded
F033	Unverified source fixture / PAR64	Bar 1	Unverified · Output excluded
F034	Unverified source fixture / Strand Iris 1	Bar 16	Unverified · Output excluded
F035	Unverified source fixture / PAR64	Bar 14	Unverified · Output excluded
F036	Unverified source fixture / PAR64	Bar 1	Unverified · Output excluded
F037	Unverified source fixture / PAR64	Bar 14	Unverified · Output excluded
F038	Unverified source fixture / Strand Iris 1	Bar 16	Unverified · Output excluded
F039	Unverified source fixture / Strand Iris 1	Bar 16	Unverified · Output excluded
F040	Unverified source fixture / PAR64	Bar 14	Unverified · Output excluded

Planning reference only. Confirm installed modes and patch with the venue.

FIXTURE SCHEDULE · CONTINUED

Fixture	Manufacturer / model	Position / mount	Mode / output
VISUAL PLANNING · DMX PATCH WITHHELD			
F041	Unverified source fixture / PAR64	Bar 1	Unverified · Output excluded
F042	Unverified source fixture / PAR64	Bar 14	Unverified · Output excluded
F043	Unverified source fixture / PAR64	Bar 6	Unverified · Output excluded
F044	Unverified source fixture / PAR64	Bar 14	Unverified · Output excluded
F045	Unverified source fixture / PAR64	Bar 14	Unverified · Output excluded
F046	Chauvet DJ / Chauvet Slim Par Quad 12 IRC	Bar 6	Unverified · Output excluded
F047	Unverified source fixture / Strand Cantata PC	Bar 1	Unverified · Output excluded
F048	Chauvet DJ / Chauvet Slim Par Quad 12 IRC	Bar 12	Unverified · Output excluded
F049	Unverified source fixture / Strand Cantata PC	Bar 1	Unverified · Output excluded
F050	Unverified source fixture / Strand Cantata PC	Bar 1	Unverified · Output excluded
F051	Unverified source fixture / Strand Cantata PC	Bar 12	Unverified · Output excluded
F052	Unverified source fixture / Strand Iris 1	Bar 16	Unverified · Output excluded
F053	Unverified source fixture / PAR64	Bar 6	Unverified · Output excluded
F054	ETC / Source Four Zoom 25-50	Bar 12	Unverified · Output excluded
F055	Unverified source fixture / PAR64	Bar 6	Unverified · Output excluded
F056	Martin / Mac 250 Entour	Bar 14	Unverified · Output excluded
F057	Chauvet DJ / Chauvet Slim Par Quad 12 IRC	Bar 1	Unverified · Output excluded
F058	Unverified source fixture / PAR64	Bar 1	Unverified · Output excluded
F059	Unverified source fixture / PAR64	Bar 12	Unverified · Output excluded
F060	Chauvet DJ / Chauvet Slim Par Quad 12 IRC	Bar 12	Unverified · Output excluded

Planning reference only. Confirm installed modes and patch with the venue.

FIXTURE SCHEDULE · CONTINUED

Fixture	Manufacturer / model	Position / mount	Mode / output
VISUAL PLANNING · DMX PATCH WITHHELD			
F061	Unverified source fixture / Strand Cantata PC	Bar 12	Unverified · Output excluded
F062	Unverified source fixture / PAR64	Bar 1	Unverified · Output excluded
F063	Chauvet DJ / Chauvet Slim Par Quad 12 IRC	Bar 6	Unverified · Output excluded
F064	Unverified source fixture / Strand Cantata PC	Bar 1	Unverified · Output excluded
F065	Chauvet DJ / Chauvet Slim Par Quad 12 IRC	Bar 6	Unverified · Output excluded
F066	Unverified source fixture / Strand Cantata PC	Bar 1	Unverified · Output excluded
F067	Chauvet DJ / Chauvet Slim Par Quad 12 IRC	Bar 1	Unverified · Output excluded
F068	Unverified source fixture / Strand Iris 1	Bar 16	Unverified · Output excluded
F069	Unverified source fixture / Strand Iris 1	Bar 16	Unverified · Output excluded
F070	Unverified source fixture / Strand Iris 1	Bar 16	Unverified · Output excluded
F071	Chauvet DJ / Chauvet Slim Par Quad 12 IRC	Bar 1	Unverified · Output excluded

Planning reference only. Confirm installed modes and patch with the venue.

VALIDATION APPENDIX

WARNING · PATCH_WITHHELD

DMX patch facts are withheld pending source verification. This planning document cannot be used for hardware output.

Objects: — · Remediation: review the source facts and regenerate.

WARNING · MODE_UNVERIFIED

DMX modes are unverified; output remains excluded.

Objects: F001–F071 · Remediation: review the source facts and regenerate.

WARNING · FIXTURE_DISABLED

Fixtures are disabled for this visual planning reconstruction.

Objects: F001–F071 · Remediation: review the source facts and regenerate.

WARNING · TITLE_METADATA_INCOMPLETE

Some professional title-block metadata is missing; the document will show an em dash.

Objects: 8b744848bcdfa02d835d038e · Remediation: review the source facts and regenerate.

HitLight

VENUE & DRAWING SOURCES

Beck Theatre

Main room · House rig

Hayes, GB

https://www.parkwoodtheatres.co.uk/beck-theatre/hire

Sources checked 2026-11-03

Generated by HitLight from the reviewed partial Beck Theatre reconstruction. Venue sources are cited as facts; their original artwork remains private.

Symbols: HitLight-owned category artwork. No manufacturer model geometry or original source pages included.

Partial source-based planning reconstruction; the current installation and complete fixture census are unverified.

Source-matched catalogue bodies are shown where available. Unresolved source identities remain labelled visual markers. Installed modes and DMX patch require verification; visual-only fixtures remain excluded from output.

53 of 71 source-labelled fixture records retain unconfirmed exact installed identities or modes; original printed names and display substitutions remain qualified.

71 records display 71 approximate public catalogue housings or labelled donors and 0 visual fallbacks. 16 display references use newly authored generic flood/PAR class housings. These do not identify installed products or verify wattage, optics, native DMX, dimming, rigging or hardware. Original source, geometry, mode, patch and output-exclusion qualifications remain.

Approximate planning view; not official venue paperwork or output-ready. Original HitLight symbols only; no source pages, OEM meshes, photos or logos. Original files remain private; modes and patch unverified.

Fixture plot original; visually inspected page(s) 1. Freshness and reuse rights unconfirmed.: https://assets.ctfassets.net/le9bkneeoxws/3Vvz1jMxn7ToswAbs8nRmI/1c3d910cc8c1b9839ef783a6cf6dc427/Beck_Theatre_-_LX_Plan_04.05.2023__1_.pdf · checked 2026-11-03

Official venue/technical source page.: https://www.parkwoodtheatres.co.uk/beck-theatre/hire · checked 2026-11-03

Public venue page: https://www.hitlight.app/venues/united-kingdom/beck-theatre-8b744848

HitLight