
UPSTAGE ↑

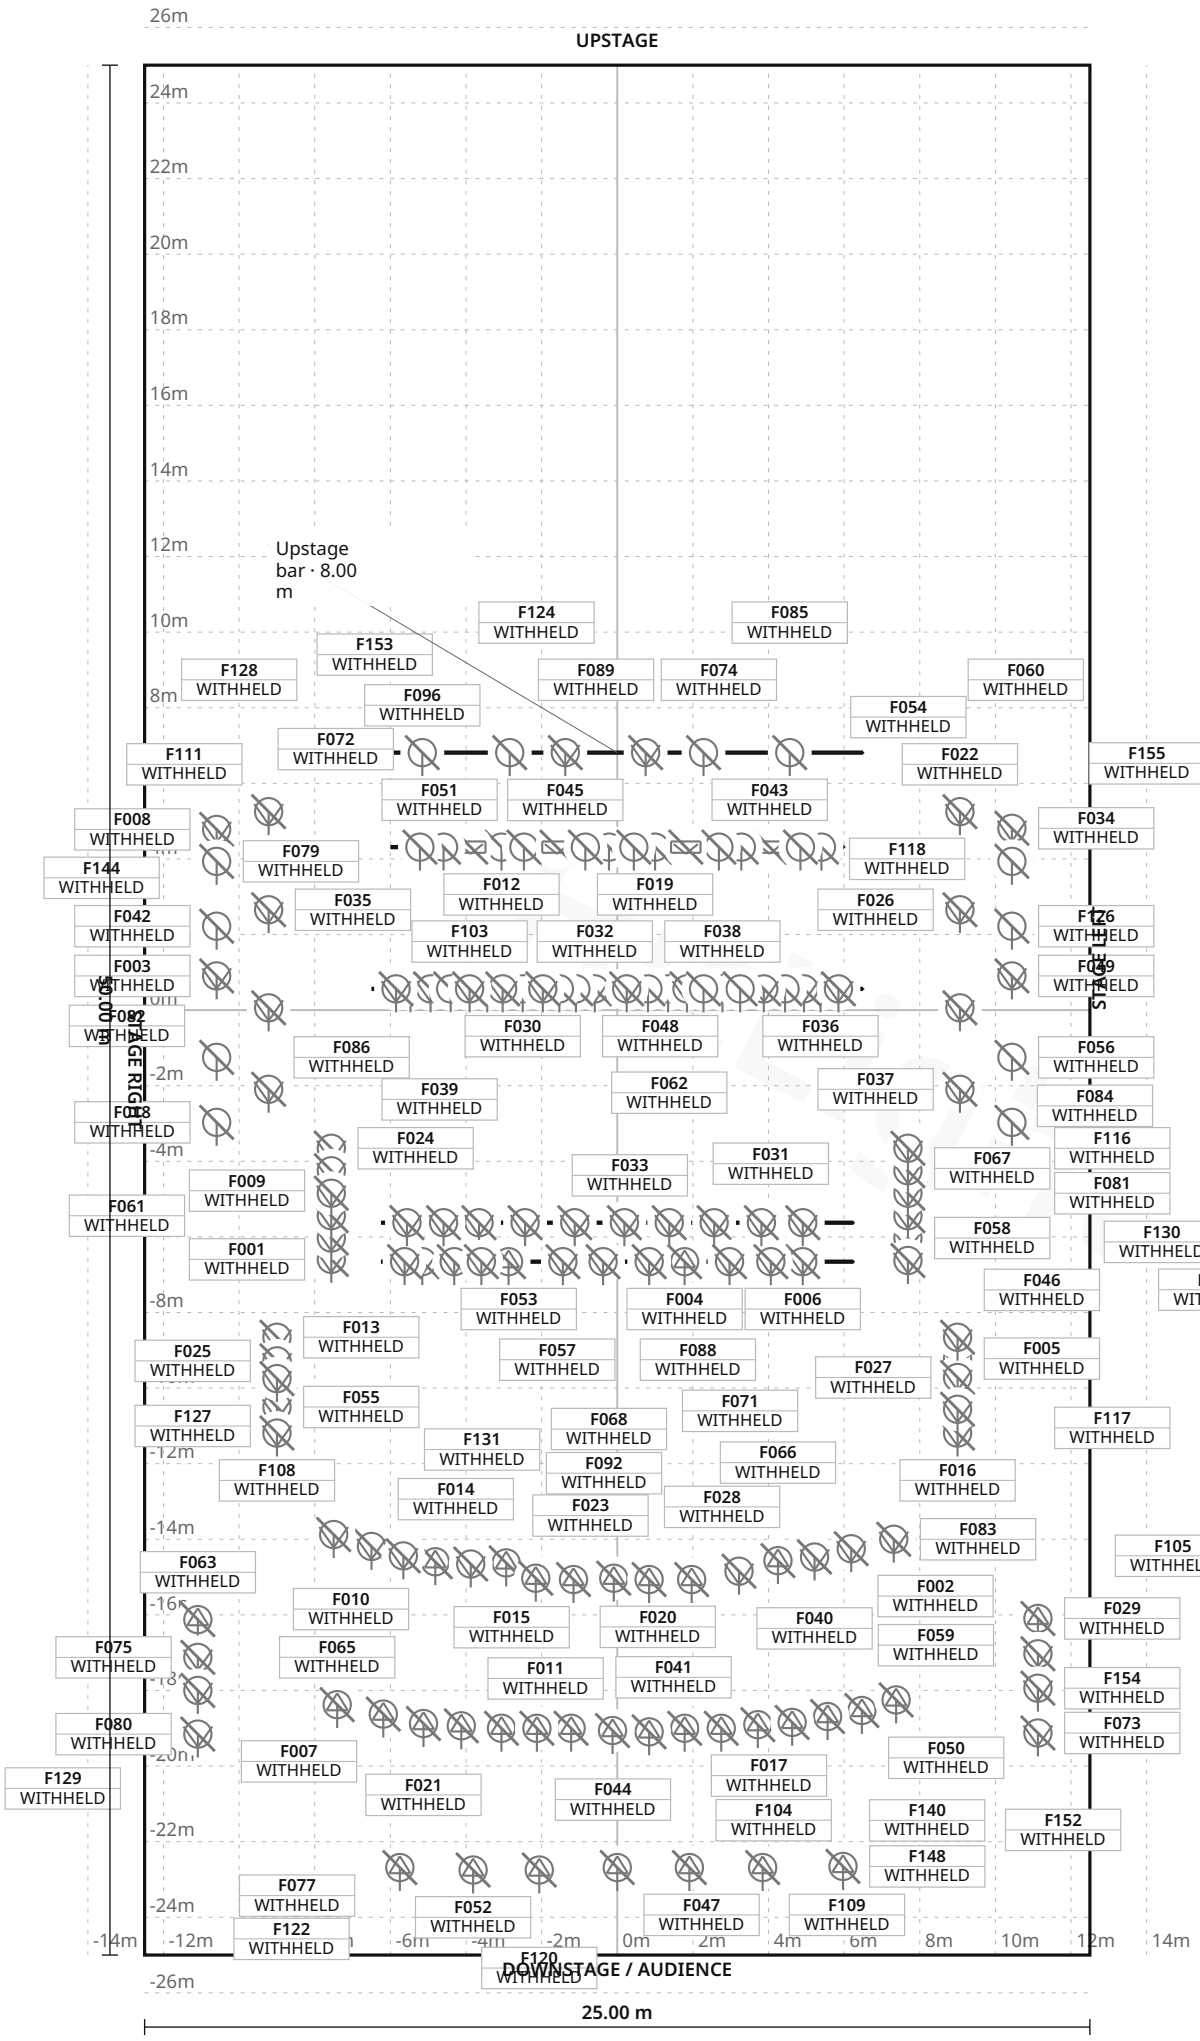

FIXTURE LEGEND

- **4-colour cyc** — unit R/B/O/W — Cyc Light · 4×
- **Par 64** — PAR Light · 36×
- **Spot Light** — Fresnel 2kw — Spot Light · 6×
- **Spot Light PC** — 1kw — Spot Light · 42×
- **Spot Light PC** — 2kw — Spot Light · 34×
- **Spot Light** — profile 1kw — Profile Spot · 2×
- **Spot Light** — profile 2kw — Profile Spot · 33×

Stage 25.00 m W × 50.00 m D · Grid 1 m

46 fixture labels omitted in this view due to crowding · see DMX patch

State Opera Stara Zagora · Main auditorium

LIGHT PLOT · PLAN · Main auditorium

HitLight · State Opera Stara Zagora

30 Mitropolit Metodiy Kusev Blvd, Stara Zagora, Bulgaria, Stara Zagora, Bulgaria

DWG HL · SCALE 1:200 · metric · PRINT AT 100%

Drawn HitLight

Generated from the saved show

SOURCE 26f4bf3735fd

SYMBOL LEGEND

7 TYPES · 157 FIXTURES · COLOUR BY TYPE



Unverified source fixture 4-colour cyc unit R/B/O/W

Cyc Light · Unverified · TBC ch · category symbol

4 physical · 4 plotted

4 disabled · 0 unplaced



Unverified source fixture Par 64

PAR Light · Unverified · TBC ch · category symbol

36 physical · 36 plotted

36 disabled · 0 unplaced



Unverified source fixture Spot Light Fresnel 2kw

Spot Light · Unverified · TBC ch · category symbol

6 physical · 6 plotted

6 disabled · 0 unplaced



Unverified source fixture Spot Light PC 1kw

Spot Light · Unverified · TBC ch · category symbol

42 physical · 42 plotted

42 disabled · 0 unplaced



Unverified source fixture Spot Light PC 2kw

Spot Light · Unverified · TBC ch · category symbol

34 physical · 34 plotted

34 disabled · 0 unplaced



Unverified source fixture Spot Light profile 1kw

Profile Spot · Unverified · TBC ch · category symbol

2 physical · 2 plotted

2 disabled · 0 unplaced



Unverified source fixture Spot Light profile 2kw

Profile Spot · Unverified · TBC ch · category symbol

33 physical · 33 plotted

33 disabled · 0 unplaced

State Opera Stara Zagora · Main auditorium

SYMBOL LEGEND · Main auditorium

HitLight · State Opera Stara Zagora

30 Mitropolit Metodiy Kusev Blvd, Stara Zagora, Bulgaria, Stara Zagora, Bulgaria

DWG HL · METRIC

Drawn HitLight

Generated from the saved show

SOURCE 26f4bf3735fd

GENERAL NOTES

1. Source-based lighting plan. Confirm the current rig with the venue.
2. PARTIAL: included fixtures are not a full physical-unit census.
3. DMX PATCH WITHHELD: provisional or unchecked addresses are not published.
4. Approximate planning view; not official venue paperwork or output-ready. Original HitLight symbols only; no source pages, OEM meshes, photos or logos. Original files remain private; modes and patch unverified.

HitLight

STAGE ELEMENTS

NAME	TYPE	POSITION	TRIM / SIZE
Cyc bar	pipe	X 0.00 m · Z -4.31 m	8.00 m · 12.00 m W × 0.05 m D
Mid-stage bar	pipe	X 0.00 m · Z -0.56 m	8.00 m · 13.00 m W × 0.05 m D
Upstage bar	pipe	X 0.00 m · Z -6.81 m	8.00 m · 13.00 m W × 0.05 m D
Portal bridge (lower row)	pipe	X 0.00 m · Z 6.66 m	6.50 m · 12.50 m W × 0.05 m D
Portal bridge (upper row)	pipe	X 0.00 m · Z 5.63 m	6.50 m · 12.50 m W × 0.05 m D

HitLight

FIXTURE SCHEDULE

157 FIXTURES · PATCH WITHHELD

Fixture	Manufacturer / model	Position / mount	Mode / output
VISUAL PLANNING · DMX PATCH WITHHELD			
F001	Unverified source fixture / Spot Light PC 2kw	PLOTTED	Unverified · Output excluded
F002	Unverified source fixture / Spot Light PC 2kw	PLOTTED	Unverified · Output excluded
F003	Unverified source fixture / Spot Light PC 2kw	PLOTTED	Unverified · Output excluded
F004	Unverified source fixture / Spot Light profile 1kw	Portal bridge (lower row)	Unverified · Output excluded
F005	Unverified source fixture / Spot Light PC 1kw	PLOTTED	Unverified · Output excluded
F006	Unverified source fixture / Spot Light PC 1kw	Portal bridge (lower row)	Unverified · Output excluded
F007	Unverified source fixture / Spot Light profile 2kw	PLOTTED	Unverified · Output excluded
F008	Unverified source fixture / Spot Light PC 2kw	PLOTTED	Unverified · Output excluded
F009	Unverified source fixture / Spot Light PC 1kw	PLOTTED	Unverified · Output excluded
F010	Unverified source fixture / Spot Light profile 2kw	PLOTTED	Unverified · Output excluded
F011	Unverified source fixture / Spot Light profile 2kw	PLOTTED	Unverified · Output excluded
F012	Unverified source fixture / Par 64	Cyc bar	Unverified · Output excluded
F013	Unverified source fixture / Spot Light PC 2kw	PLOTTED	Unverified · Output excluded
F014	Unverified source fixture / Spot Light PC 2kw	PLOTTED	Unverified · Output excluded
F015	Unverified source fixture / Spot Light PC 1kw	PLOTTED	Unverified · Output excluded
F016	Unverified source fixture / Spot Light PC 2kw	PLOTTED	Unverified · Output excluded
F017	Unverified source fixture / Spot Light profile 2kw	PLOTTED	Unverified · Output excluded
F018	Unverified source fixture / Par 64	PLOTTED	Unverified · Output excluded
F019	Unverified source fixture / Par 64	Cyc bar	Unverified · Output excluded
F020	Unverified source fixture / Spot Light profile 2kw	PLOTTED	Unverified · Output excluded

Planning reference only. Confirm installed modes and patch with the venue.

State Opera Stara Zagora · Main auditorium

FIXTURE SCHEDULE · Main auditorium

HitLight · State Opera Stara Zagora

30 Mitropolit Metodiy Kusev Blvd, Stara Zagora, Bulgaria, Stara Zagora, Bulgaria

DWG HL · METRIC

Drawn HitLight

Generated from the saved show

SOURCE 26f4bf3735fd

Fixture	Manufacturer / model	Position / mount	Mode / output
VISUAL PLANNING · DMX PATCH WITHHELD			
F021	Unverified source fixture / Spot Light profile 2kw	PLOTTED	Unverified · Output excluded
F022	Unverified source fixture / Spot Light PC 1kw	PLOTTED	Unverified · Output excluded
F023	Unverified source fixture / Spot Light profile 2kw	PLOTTED	Unverified · Output excluded
F024	Unverified source fixture / Spot Light PC 1kw	PLOTTED	Unverified · Output excluded
F025	Unverified source fixture / Spot Light PC 1kw	PLOTTED	Unverified · Output excluded
F026	Unverified source fixture / Spot Light PC 1kw	PLOTTED	Unverified · Output excluded
F027	Unverified source fixture / Spot Light PC 1kw	PLOTTED	Unverified · Output excluded
F028	Unverified source fixture / Spot Light profile 2kw	PLOTTED	Unverified · Output excluded
F029	Unverified source fixture / Spot Light profile 2kw	PLOTTED	Unverified · Output excluded
F030	Unverified source fixture / Par 64	Mid-stage bar	Unverified · Output excluded
F031	Unverified source fixture / Spot Light PC 2kw	Portal bridge (lower row)	Unverified · Output excluded
F032	Unverified source fixture / Spot Light Fresnel 2kw	Mid-stage bar	Unverified · Output excluded
F033	Unverified source fixture / Spot Light PC 2kw	Portal bridge (upper row)	Unverified · Output excluded
F034	Unverified source fixture / Spot Light PC 2kw	PLOTTED	Unverified · Output excluded
F035	Unverified source fixture / Spot Light PC 1kw	PLOTTED	Unverified · Output excluded
F036	Unverified source fixture / Par 64	Mid-stage bar	Unverified · Output excluded
F037	Unverified source fixture / Spot Light PC 1kw	PLOTTED	Unverified · Output excluded
F038	Unverified source fixture / Spot Light PC 1kw	Mid-stage bar	Unverified · Output excluded
F039	Unverified source fixture / Spot Light PC 1kw	PLOTTED	Unverified · Output excluded
F040	Unverified source fixture / Spot Light PC 1kw	PLOTTED	Unverified · Output excluded

Planning reference only. Confirm installed modes and patch with the venue.

Fixture	Manufacturer / model	Position / mount	Mode / output
VISUAL PLANNING · DMX PATCH WITHHELD			
F041	Unverified source fixture / Spot Light profile 2kw	PLOTTED	Unverified · Output excluded
F042	Unverified source fixture / Par 64	PLOTTED	Unverified · Output excluded
F043	Unverified source fixture / 4-colour cyc unit R/B/O/W	Cyc bar	Unverified · Output excluded
F044	Unverified source fixture / Spot Light profile 2kw	PLOTTED	Unverified · Output excluded
F045	Unverified source fixture / Spot Light PC 2kw	Upstage bar	Unverified · Output excluded
F046	Unverified source fixture / Spot Light PC 2kw	PLOTTED	Unverified · Output excluded
F047	Unverified source fixture / Spot Light profile 2kw	PLOTTED	Unverified · Output excluded
F048	Unverified source fixture / Par 64	Mid-stage bar	Unverified · Output excluded
F049	Unverified source fixture / Spot Light PC 2kw	PLOTTED	Unverified · Output excluded
F050	Unverified source fixture / Spot Light profile 2kw	PLOTTED	Unverified · Output excluded
F051	Unverified source fixture / Par 64	Cyc bar	Unverified · Output excluded
F052	Unverified source fixture / Spot Light profile 2kw	PLOTTED	Unverified · Output excluded
F053	Unverified source fixture / Spot Light PC 2kw	Portal bridge (lower row)	Unverified · Output excluded
F054	Unverified source fixture / Par 64	Cyc bar	Unverified · Output excluded
F055	Unverified source fixture / Spot Light PC 2kw	PLOTTED	Unverified · Output excluded
F056	Unverified source fixture / Par 64	PLOTTED	Unverified · Output excluded
F057	Unverified source fixture / Spot Light PC 2kw	Portal bridge (lower row)	Unverified · Output excluded
F058	Unverified source fixture / Spot Light PC 1kw	PLOTTED	Unverified · Output excluded
F059	Unverified source fixture / Spot Light profile 2kw	PLOTTED	Unverified · Output excluded
F060	Unverified source fixture / Par 64	Cyc bar	Unverified · Output excluded

Planning reference only. Confirm installed modes and patch with the venue.

Fixture	Manufacturer / model	Position / mount	Mode / output
VISUAL PLANNING · DMX PATCH WITHHELD			
F061	Unverified source fixture / Spot Light PC 1kw	PLOTTED	Unverified · Output excluded
F062	Unverified source fixture / Spot Light PC 1kw	Portal bridge (upper row)	Unverified · Output excluded
F063	Unverified source fixture / Spot Light profile 2kw	PLOTTED	Unverified · Output excluded
F064	Unverified source fixture / Spot Light PC 2kw	Portal bridge (upper row)	Unverified · Output excluded
F065	Unverified source fixture / Spot Light profile 2kw	PLOTTED	Unverified · Output excluded
F066	Unverified source fixture / Spot Light profile 2kw	PLOTTED	Unverified · Output excluded
F067	Unverified source fixture / Spot Light PC 1kw	PLOTTED	Unverified · Output excluded
F068	Unverified source fixture / Spot Light PC 1kw	Portal bridge (lower row)	Unverified · Output excluded
F069	Unverified source fixture / Spot Light PC 1kw	Portal bridge (lower row)	Unverified · Output excluded
F070	Unverified source fixture / Spot Light PC 2kw	Portal bridge (upper row)	Unverified · Output excluded
F071	Unverified source fixture / Spot Light profile 2kw	PLOTTED	Unverified · Output excluded
F072	Unverified source fixture / 4-colour cyc unit R/B/O/W	Cyc bar	Unverified · Output excluded
F073	Unverified source fixture / Spot Light PC 2kw	PLOTTED	Unverified · Output excluded
F074	Unverified source fixture / Par 64	Cyc bar	Unverified · Output excluded
F075	Unverified source fixture / Spot Light PC 2kw	PLOTTED	Unverified · Output excluded
F076	Unverified source fixture / Par 64	Mid-stage bar	Unverified · Output excluded
F077	Unverified source fixture / Spot Light profile 2kw	PLOTTED	Unverified · Output excluded
F078	Unverified source fixture / Spot Light profile 2kw	PLOTTED	Unverified · Output excluded
F079	Unverified source fixture / Par 64	PLOTTED	Unverified · Output excluded
F080	Unverified source fixture / Spot Light PC 2kw	PLOTTED	Unverified · Output excluded

Planning reference only. Confirm installed modes and patch with the venue.

Fixture	Manufacturer / model	Position / mount	Mode / output
VISUAL PLANNING · DMX PATCH WITHHELD			
F081	Unverified source fixture / Spot Light Fresnel 2kw	PLOTTED	Unverified · Output excluded
F082	Unverified source fixture / Spot Light Fresnel 2kw	PLOTTED	Unverified · Output excluded
F083	Unverified source fixture / Spot Light PC 2kw	PLOTTED	Unverified · Output excluded
F084	Unverified source fixture / Spot Light PC 1kw	PLOTTED	Unverified · Output excluded
F085	Unverified source fixture / Par 64	Upstage bar	Unverified · Output excluded
F086	Unverified source fixture / Par 64	PLOTTED	Unverified · Output excluded
F087	Unverified source fixture / Par 64	Mid-stage bar	Unverified · Output excluded
F088	Unverified source fixture / Spot Light PC 2kw	Portal bridge (lower row)	Unverified · Output excluded
F089	Unverified source fixture / Par 64	Cyc bar	Unverified · Output excluded
F090	Unverified source fixture / Spot Light Fresnel 2kw	Portal bridge (upper row)	Unverified · Output excluded
F091	Unverified source fixture / Spot Light PC 1kw	Mid-stage bar	Unverified · Output excluded
F092	Unverified source fixture / Spot Light PC 2kw	PLOTTED	Unverified · Output excluded
F093	Unverified source fixture / Spot Light PC 1kw	Mid-stage bar	Unverified · Output excluded
F094	Unverified source fixture / Spot Light profile 1kw	Portal bridge (lower row)	Unverified · Output excluded
F095	Unverified source fixture / Spot Light PC 1kw	Mid-stage bar	Unverified · Output excluded
F096	Unverified source fixture / Par 64	Upstage bar	Unverified · Output excluded
F097	Unverified source fixture / Par 64	Mid-stage bar	Unverified · Output excluded
F098	Unverified source fixture / Par 64	Mid-stage bar	Unverified · Output excluded
F099	Unverified source fixture / Spot Light Fresnel 2kw	Portal bridge (upper row)	Unverified · Output excluded
F100	Unverified source fixture / Spot Light PC 1kw	Mid-stage bar	Unverified · Output excluded

Planning reference only. Confirm installed modes and patch with the venue.

Fixture	Manufacturer / model	Position / mount	Mode / output
VISUAL PLANNING · DMX PATCH WITHHELD			
F101	Unverified source fixture / Spot Light profile 2kw	PLOTTED	Unverified · Output excluded
F102	Unverified source fixture / Par 64	Mid-stage bar	Unverified · Output excluded
F103	Unverified source fixture / Spot Light PC 1kw	Mid-stage bar	Unverified · Output excluded
F104	Unverified source fixture / Spot Light profile 2kw	PLOTTED	Unverified · Output excluded
F105	Unverified source fixture / Spot Light PC 2kw	PLOTTED	Unverified · Output excluded
F106	Unverified source fixture / Spot Light PC 1kw	Portal bridge (upper row)	Unverified · Output excluded
F107	Unverified source fixture / Spot Light PC 2kw	Portal bridge (upper row)	Unverified · Output excluded
F108	Unverified source fixture / Spot Light PC 1kw	PLOTTED	Unverified · Output excluded
F109	Unverified source fixture / Spot Light profile 2kw	PLOTTED	Unverified · Output excluded
F110	Unverified source fixture / Spot Light PC 1kw	PLOTTED	Unverified · Output excluded
F111	Unverified source fixture / Spot Light PC 1kw	PLOTTED	Unverified · Output excluded
F112	Unverified source fixture / Spot Light PC 1kw	Portal bridge (upper row)	Unverified · Output excluded
F113	Unverified source fixture / Par 64	Mid-stage bar	Unverified · Output excluded
F114	Unverified source fixture / Spot Light PC 1kw	Mid-stage bar	Unverified · Output excluded
F115	Unverified source fixture / Spot Light PC 1kw	Mid-stage bar	Unverified · Output excluded
F116	Unverified source fixture / Spot Light PC 1kw	PLOTTED	Unverified · Output excluded
F117	Unverified source fixture / Spot Light PC 2kw	PLOTTED	Unverified · Output excluded
F118	Unverified source fixture / Par 64	Mid-stage bar	Unverified · Output excluded
F119	Unverified source fixture / 4-colour cyc unit R/B/O/W	Cyc bar	Unverified · Output excluded
F120	Unverified source fixture / Spot Light profile 2kw	PLOTTED	Unverified · Output excluded

Planning reference only. Confirm installed modes and patch with the venue.

Fixture	Manufacturer / model	Position / mount	Mode / output
VISUAL PLANNING · DMX PATCH WITHHELD			
F121	Unverified source fixture / Par 64	Cyc bar	Unverified · Output excluded
F122	Unverified source fixture / Spot Light profile 2kw	PLOTTED	Unverified · Output excluded
F123	Unverified source fixture / Spot Light PC 1kw	PLOTTED	Unverified · Output excluded
F124	Unverified source fixture / Par 64	Upstage bar	Unverified · Output excluded
F125	Unverified source fixture / Spot Light PC 2kw	Upstage bar	Unverified · Output excluded
F126	Unverified source fixture / Par 64	PLOTTED	Unverified · Output excluded
F127	Unverified source fixture / Spot Light PC 1kw	PLOTTED	Unverified · Output excluded
F128	Unverified source fixture / Par 64	Cyc bar	Unverified · Output excluded
F129	Unverified source fixture / Spot Light PC 2kw	PLOTTED	Unverified · Output excluded
F130	Unverified source fixture / Spot Light PC 1kw	PLOTTED	Unverified · Output excluded
F131	Unverified source fixture / Spot Light profile 2kw	PLOTTED	Unverified · Output excluded
F132	Unverified source fixture / Par 64	Mid-stage bar	Unverified · Output excluded
F133	Unverified source fixture / Spot Light profile 2kw	PLOTTED	Unverified · Output excluded
F134	Unverified source fixture / 4-colour cyc unit R/B/O/W	Cyc bar	Unverified · Output excluded
F135	Unverified source fixture / Spot Light PC 1kw	Mid-stage bar	Unverified · Output excluded
F136	Unverified source fixture / Spot Light PC 1kw	Portal bridge (lower row)	Unverified · Output excluded
F137	Unverified source fixture / Spot Light PC 2kw	PLOTTED	Unverified · Output excluded
F138	Unverified source fixture / Spot Light PC 1kw	Portal bridge (upper row)	Unverified · Output excluded
F139	Unverified source fixture / Spot Light profile 2kw	PLOTTED	Unverified · Output excluded
F140	Unverified source fixture / Spot Light profile 2kw	PLOTTED	Unverified · Output excluded

Planning reference only. Confirm installed modes and patch with the venue.

Fixture	Manufacturer / model	Position / mount	Mode / output
VISUAL PLANNING · DMX PATCH WITHHELD			
F141	Unverified source fixture / Spot Light profile 2kw	PLOTTED	Unverified · Output excluded
F142	Unverified source fixture / Par 64	PLOTTED	Unverified · Output excluded
F143	Unverified source fixture / Spot Light Fresnel 2kw	Mid-stage bar	Unverified · Output excluded
F144	Unverified source fixture / Spot Light PC 1kw	PLOTTED	Unverified · Output excluded
F145	Unverified source fixture / Spot Light PC 1kw	Mid-stage bar	Unverified · Output excluded
F146	Unverified source fixture / Par 64	Cyc bar	Unverified · Output excluded
F147	Unverified source fixture / Par 64	Mid-stage bar	Unverified · Output excluded
F148	Unverified source fixture / Spot Light profile 2kw	PLOTTED	Unverified · Output excluded
F149	Unverified source fixture / Par 64	Cyc bar	Unverified · Output excluded
F150	Unverified source fixture / Spot Light PC 2kw	Portal bridge (lower row)	Unverified · Output excluded
F151	Unverified source fixture / Par 64	Cyc bar	Unverified · Output excluded
F152	Unverified source fixture / Spot Light profile 2kw	PLOTTED	Unverified · Output excluded
F153	Unverified source fixture / Par 64	Upstage bar	Unverified · Output excluded
F154	Unverified source fixture / Spot Light PC 2kw	PLOTTED	Unverified · Output excluded
F155	Unverified source fixture / Par 64	PLOTTED	Unverified · Output excluded
F156	Unverified source fixture / Spot Light PC 2kw	Portal bridge (lower row)	Unverified · Output excluded
F157	Unverified source fixture / Spot Light PC 2kw	PLOTTED	Unverified · Output excluded

Planning reference only. Confirm installed modes and patch with the venue.

VALIDATION APPENDIX

WARNING · PATCH_WITHHELD

DMX patch facts are withheld pending source verification. This planning document cannot be used for hardware output.

Objects: — · Remediation: review the source facts and regenerate.

WARNING · MODE_UNVERIFIED

DMX modes are unverified; output remains excluded.

Objects: F001–F157 · Remediation: review the source facts and regenerate.

WARNING · FIXTURE_DISABLED

Fixtures are disabled for this visual planning reconstruction.

Objects: F001–F157 · Remediation: review the source facts and regenerate.

WARNING · TITLE_METADATA_INCOMPLETE

Some professional title-block metadata is missing; the document will show an em dash.

Objects: 8c49ed93b0b01af6121bf118 · Remediation: review the source facts and regenerate.

HitLight

VENUE & DRAWING SOURCES

State Opera Stara Zagora

Main auditorium · Published house plot

30 Mitropolit Metodiy Kusev Blvd, Stara Zagora, Bulgaria, Stara Zagora, BG

https://do.vivisoft-bg.com/en/page/operata/stsena

Sources checked 2026-11-03

Generated by HitLight from the reviewed partial State Opera Stara Zagora reconstruction. Venue sources are cited as facts; their original artwork remains private.

Symbols: HitLight-owned category artwork. No manufacturer model geometry or original source pages included.

Partial reconstruction from the venue’s lighting documentation; the currently installed rig and its complete fixture census are not verified.

ESTIMATED GEOMETRY: the documents give no complete scale or trim heights, so the stage size, fixture positions in metres and hanging heights are best-guess estimates, not measurements.

157 of 157 source-labelled fixture records retain unconfirmed exact installed identities or modes; original printed names and display substitutions remain qualified.

Modes and DMX addresses are unverified best guesses; check them with the venue before driving real fixtures.

157 records display 157 approximate public catalogue housings or labelled donors and 0 visual fallbacks. 4 display references use newly authored approximate generic four-cell cyc housings. These preserve one aggregate virtual intensity/aperture; no exact installed identity, independent cells, calibrated optics or hardware acceptance is claimed. Original source, geometry, mode, patch and output-exclusion qualifications remain.

Approximate planning view; not official venue paperwork or output-ready. Original HitLight symbols only; no source pages, OEM meshes, photos or logos. Original files remain private; modes and patch unverified.

Fixture plot original: https://do.vivisoft-bg.com/api/images/b4231031-a093-4efe-8d8a-c33ee7c11379 · checked 2026-11-03

Published capacity 605 for Main auditorium: https://do.vivisoft-bg.com/en/page/operata/stsena · checked 2026-11-03

Public venue page: https://www.hitlight.app/venues/bulgaria/state-opera-stara-zagora-8c49ed93

HitLight