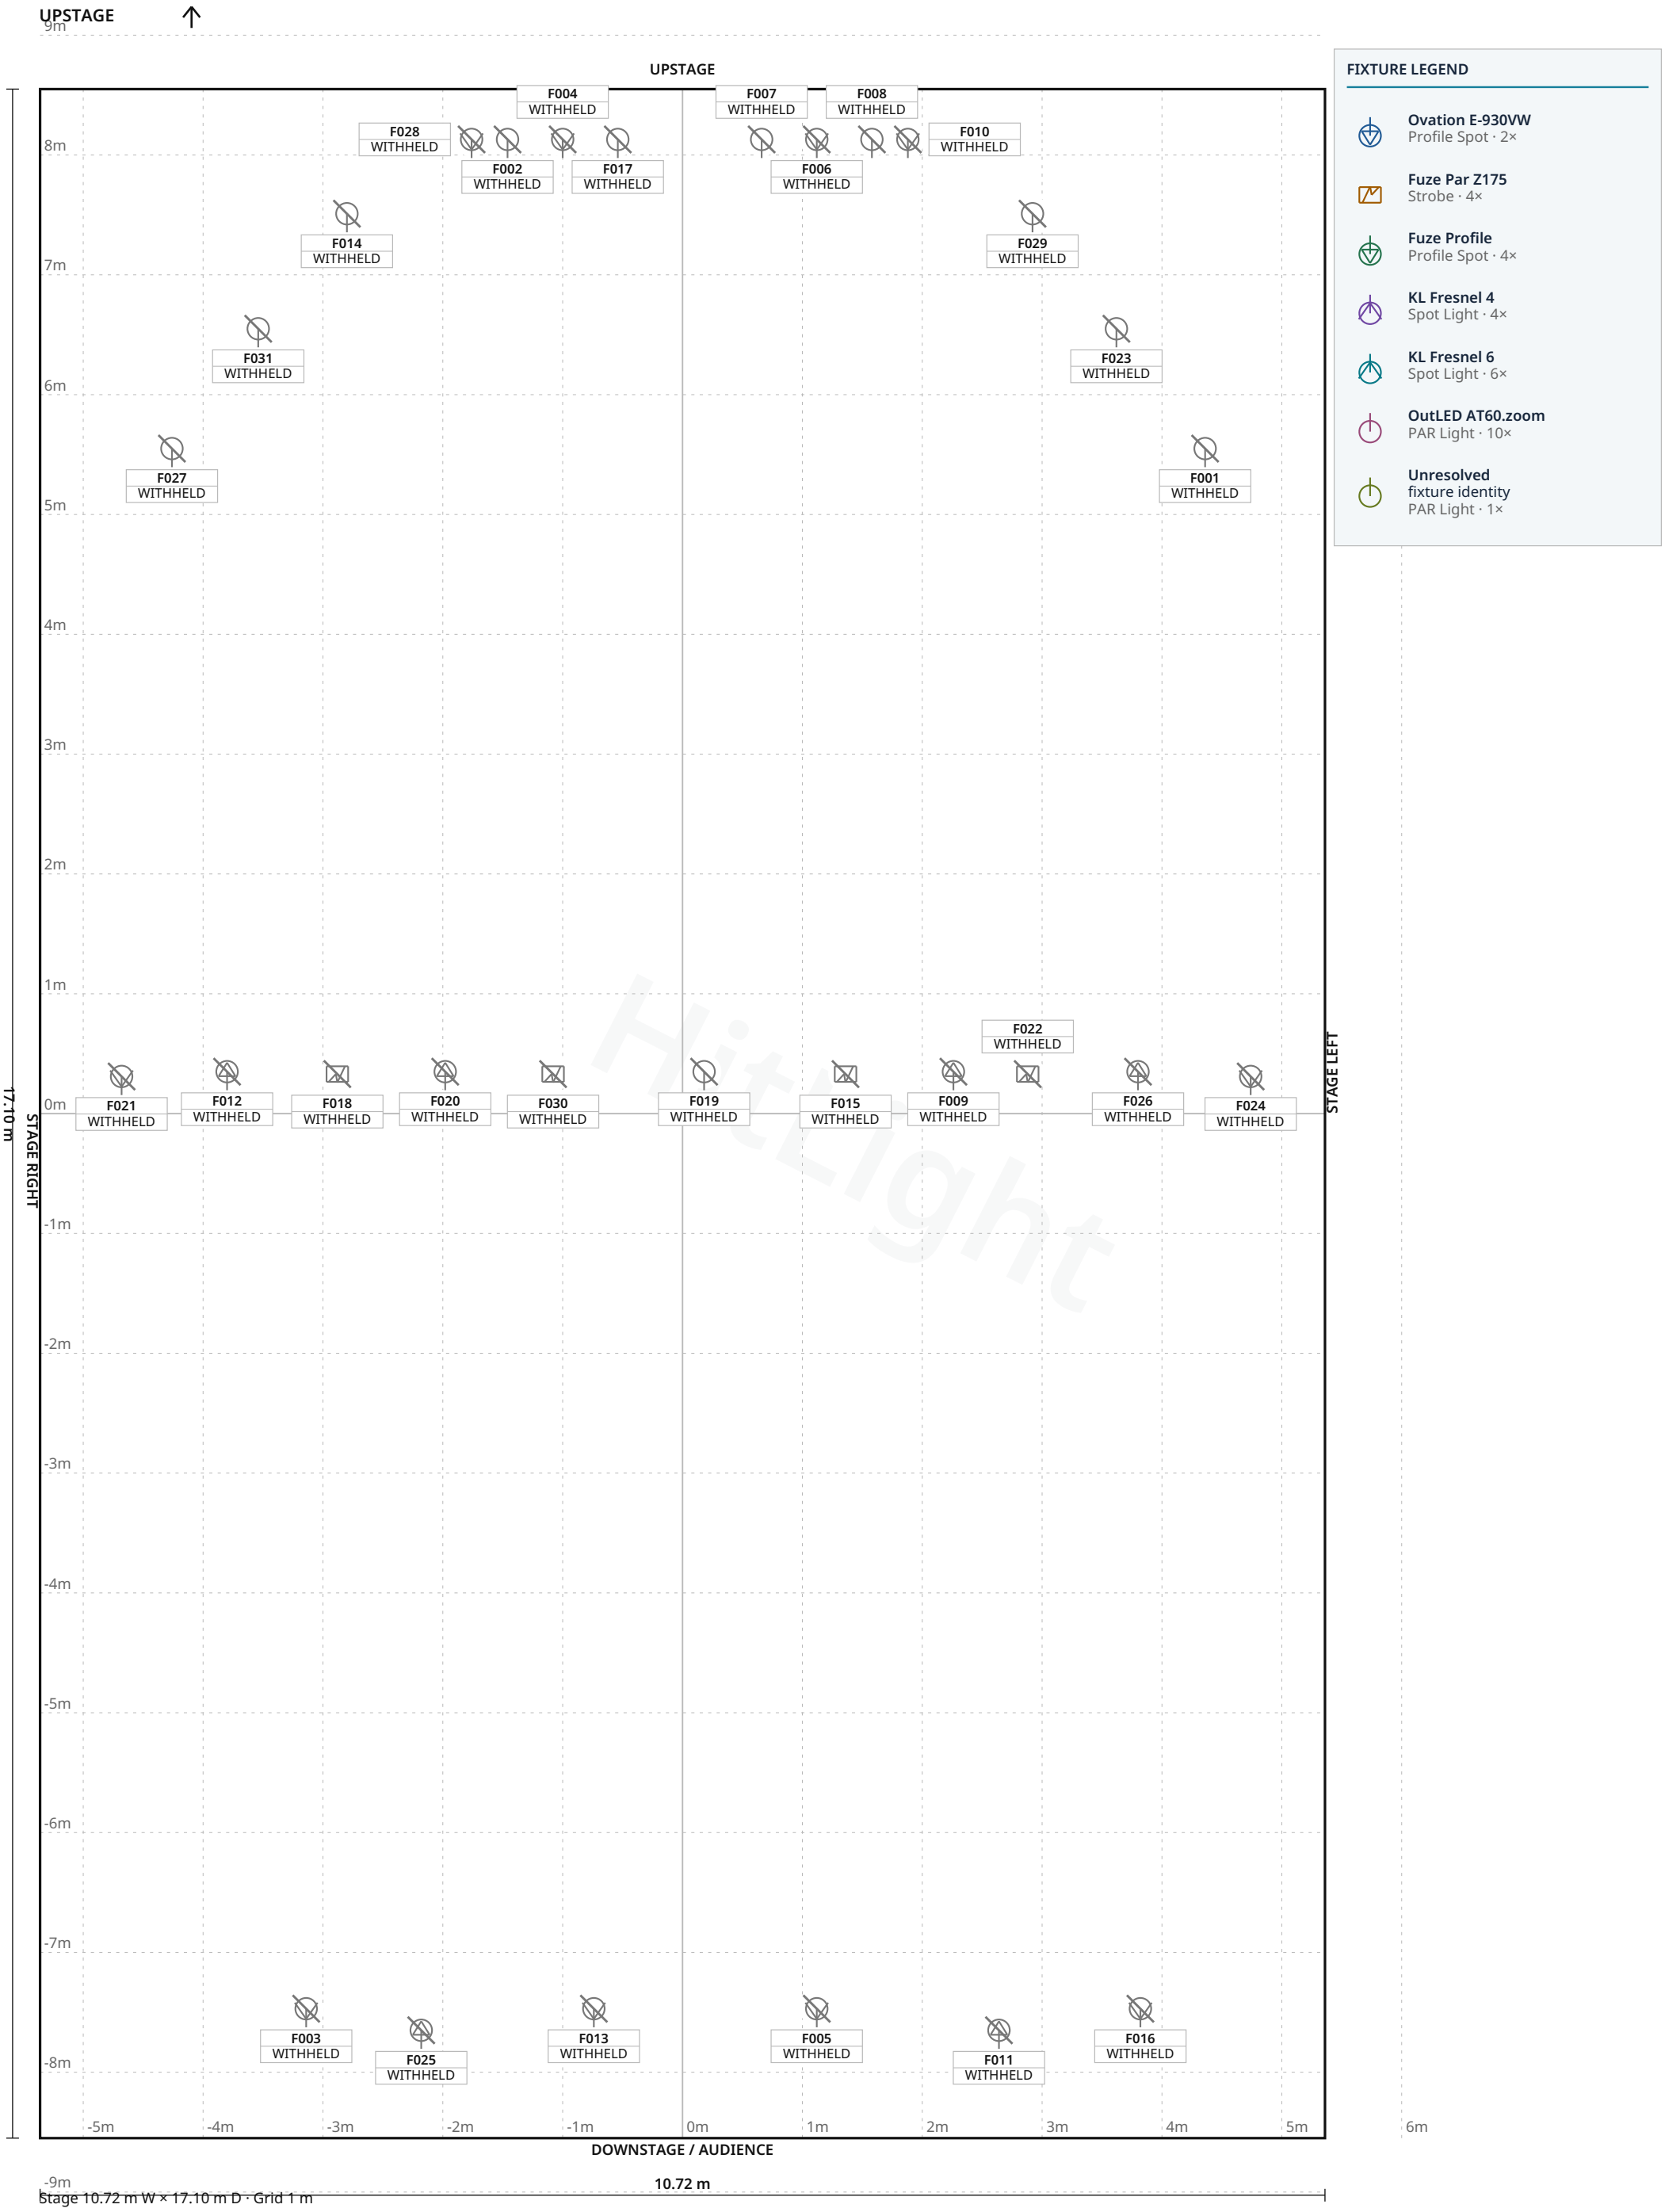


Hitlight

Kulturzentrum Klosterkirche Lennep · Minoritensaal

LIGHT PLOT · PLAN · Minoritensaal

HitLight · Kulturzentrum Klosterkirche Lennep

Remscheid, Germany

DWG HL · SCALE 1:50 · metric · PRINT AT 100%

Drawn HitLight

Generated from the saved show

SOURCE 1e48244a76d5

SYMBOL LEGEND

7 TYPES · 31 FIXTURES · COLOUR BY TYPE



Chauvet Professional Ovation E-930VW

Profile Spot · Unverified · TBC ch · category symbol

2 physical · 2 plotted

2 disabled · 0 unplaced



Elation Fuze Par Z175

Strobe · Unverified · TBC ch · category symbol

4 physical · 4 plotted

4 disabled · 0 unplaced



Elation Fuze Profile

Profile Spot · Unverified · TBC ch · category symbol

4 physical · 4 plotted

4 disabled · 0 unplaced



Elation KL Fresnel 4

Spot Light · Unverified · TBC ch · category symbol

4 physical · 4 plotted

4 disabled · 0 unplaced



Elation KL Fresnel 6

Spot Light · Unverified · TBC ch · category symbol

6 physical · 6 plotted

6 disabled · 0 unplaced



Litecraft OutLED AT60.zoom

PAR Light · Unverified · TBC ch · category symbol

10 physical · 10 plotted

10 disabled · 0 unplaced



Unverified source fixture Unresolved fixture identity

PAR Light · Unverified · TBC ch · category symbol

1 physical · 1 plotted

1 disabled · 0 unplaced

Kulturzentrum Klosterkirche Lennep · Minoritensaal

SYMBOL LEGEND · Minoritensaal

HitLight · Kulturzentrum Klosterkirche Lennep

Remscheid, Germany

DWG HL · METRIC

Drawn HitLight

Generated from the saved show

SOURCE 1e48244a76d5

GENERAL NOTES

1. Source-based lighting plan. Confirm the current rig with the venue.
2. PARTIAL: included fixtures are not a full physical-unit census.
3. DMX PATCH WITHHELD: provisional or unchecked addresses are not published.
4. Approximate planning view; not official venue paperwork or output-ready. Original HitLight symbols only; no source pages, OEM meshes, photos or logos. Original files remain private; modes and patch unverified.

HitLight

FIXTURE SCHEDULE

Fixture	Manufacturer / model	Position / mount	Mode / output
VISUAL PLANNING · DMX PATCH WITHHELD			
F001	Litecraft / OutLED AT60.zoom	PLOTTED	Unverified · Output excluded
F002	Litecraft / OutLED AT60.zoom	PLOTTED	Unverified · Output excluded
F003	Elation / KL Fresnel 6	PLOTTED	Unverified · Output excluded
F004	Elation / KL Fresnel 4	PLOTTED	Unverified · Output excluded
F005	Elation / KL Fresnel 6	PLOTTED	Unverified · Output excluded
F006	Elation / KL Fresnel 4	PLOTTED	Unverified · Output excluded
F007	Litecraft / OutLED AT60.zoom	PLOTTED	Unverified · Output excluded
F008	Litecraft / OutLED AT60.zoom	PLOTTED	Unverified · Output excluded
F009	Chauvet Professional / Ovation E-930VW	PLOTTED	Unverified · Output excluded
F010	Elation / KL Fresnel 4	PLOTTED	Unverified · Output excluded
F011	Elation / Fuze Profile	PLOTTED	Unverified · Output excluded
F012	Elation / Fuze Profile	PLOTTED	Unverified · Output excluded
F013	Elation / KL Fresnel 6	PLOTTED	Unverified · Output excluded
F014	Litecraft / OutLED AT60.zoom	PLOTTED	Unverified · Output excluded
F015	Elation / Fuze Par Z175	PLOTTED	Unverified · Output excluded
F016	Elation / KL Fresnel 6	PLOTTED	Unverified · Output excluded
F017	Litecraft / OutLED AT60.zoom	PLOTTED	Unverified · Output excluded
F018	Elation / Fuze Par Z175	PLOTTED	Unverified · Output excluded
F019	Unverified source fixture / Unresolved fixture identity	PLOTTED	Unverified · Output excluded
F020	Chauvet Professional / Ovation E-930VW	PLOTTED	Unverified · Output excluded

Planning reference only. Confirm installed modes and patch with the venue.

Fixture	Manufacturer / model	Position / mount	Mode / output
VISUAL PLANNING · DMX PATCH WITHHELD			
F021	Elation / KL Fresnel 6	PLOTTED	Unverified · Output excluded
F022	Elation / Fuze Par Z175	PLOTTED	Unverified · Output excluded
F023	Litecraft / OutLED AT60.zoom	PLOTTED	Unverified · Output excluded
F024	Elation / KL Fresnel 6	PLOTTED	Unverified · Output excluded
F025	Elation / Fuze Profile	PLOTTED	Unverified · Output excluded
F026	Elation / Fuze Profile	PLOTTED	Unverified · Output excluded
F027	Litecraft / OutLED AT60.zoom	PLOTTED	Unverified · Output excluded
F028	Elation / KL Fresnel 4	PLOTTED	Unverified · Output excluded
F029	Litecraft / OutLED AT60.zoom	PLOTTED	Unverified · Output excluded
F030	Elation / Fuze Par Z175	PLOTTED	Unverified · Output excluded
F031	Litecraft / OutLED AT60.zoom	PLOTTED	Unverified · Output excluded

Planning reference only. Confirm installed modes and patch with the venue.

VALIDATION APPENDIX

WARNING · PATCH_WITHHELD

DMX patch facts are withheld pending source verification. This planning document cannot be used for hardware output.

Objects: — · Remediation: review the source facts and regenerate.

ERROR · STAGE_DIMENSIONS_UNCONFIRMED

Confirm the stage dimensions before producing a final technical document.

Objects: Minoritensaal · Remediation: review the source facts and regenerate.

WARNING · MODE_UNVERIFIED

DMX modes are unverified; output remains excluded.

Objects: F001–F031 · Remediation: review the source facts and regenerate.

WARNING · FIXTURE_DISABLED

Fixtures are disabled for this visual planning reconstruction.

Objects: F001–F031 · Remediation: review the source facts and regenerate.

WARNING · TITLE_METADATA_INCOMPLETE

Some professional title-block metadata is missing; the document will show an em dash.

Objects: 8c89cc7027a008699083fb86 · Remediation: review the source facts and regenerate.

HitLight

VENUE & DRAWING SOURCES

Kulturzentrum Klosterkirche Lennep

Minoritensaal · Published house plot

Remscheid, DE

https://www.klosterkirche-lennep.de/kuenstler-agenturen/

Sources checked 2026-11-03

Generated by HitLight from the reviewed partial Kulturzentrum Klosterkirche Lennep reconstruction. Venue sources are cited as facts; their original artwork remains private.

Symbols: HitLight-owned category artwork. No manufacturer model geometry or original source pages included.

31 individually plotted records; 21 display approximate catalogue housings and 10 use labelled visual fallbacks. All remain output-excluded.

Fixture classes/models and modes include clearly labelled visual estimates. Generic bodies represent unknown source products; manufacturer identity, wattage and optics are not asserted by those selections.

Stage dimensions, hanging heights, mounts and focus are approximate; the patch remains unverified. This is a partial visual reconstruction, not a control-ready installation.

Original source dates do not establish current physical presence or a complete venue census.

31 records display 21 approximate public catalogue housings or labelled donors and 10 visual fallbacks. 1 display reference uses newly authored generic flood/PAR class housings. These do not identify installed products or verify wattage, optics, native DMX, dimming, rigging or hardware. Original source, geometry, mode, patch and output-exclusion qualifications remain.

4 existing fixture references now show approved public catalogue housings. Native profile/control bytes, source or donor labels, modes, enabled/patch state and exact layouts/mounts are unchanged. Original identity, optics, source and geometry qualifications remain; no hardware, photometric or rigging acceptance.

Approximate planning view; not official venue paperwork or output-ready. Original HitLight symbols only; no source pages, OEM meshes, photos or logos. Original files remain private; modes and patch unverified.

Kulturzentrum Klosterkirche Lennep — Minoritensaal · lighting plot: https://www.klosterkirche-lennep.de/kuenstler-agenturen/ · checked 2026-11-03

Public venue page: https://www.hitlight.app/venues/germany/kulturzentrum-klosterkirche-lennep-8c89cc70

HitLight