
UPSTAGE

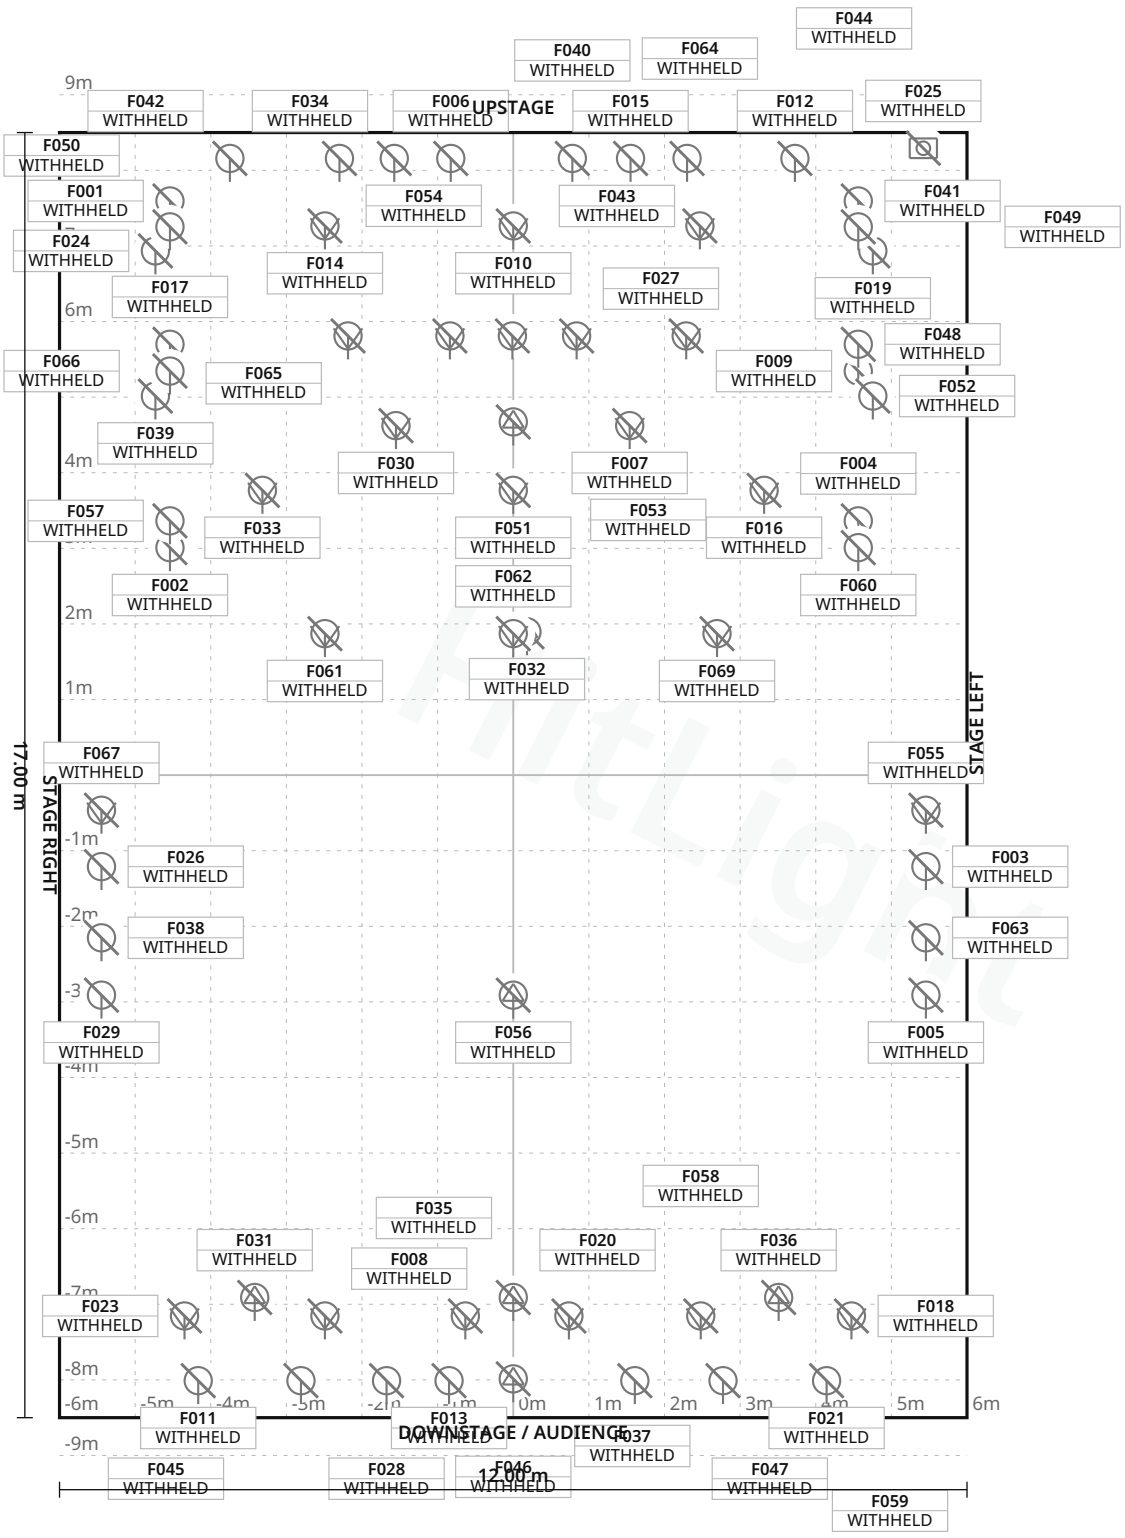

FIXTURE LEGEND

- **HZ-500** — Haze Machine · 1×
- **613SX** — Profile Spot · 1×
- **Conventional** — Fresnel1kW Spot Light · 14×
- **ETC SourceFour** — Profile Spot · 6×
- **PAR64 CP61** — PAR Light · 4×
- **PAR64 CP62** — PAR Light · 21×
- **RGB/RGBW LEDunit** — PAR Light · 8×
- **RGBW LEDPAR** — PAR Light · 4×
- **RobertJuliat310H** — PC1200W Spot Light · 5×
- **RobertJuliatLuti** — n650W Spot Light · 5×

Stage 12.00 m W × 17.00 m D · Grid 1 m

2 fixture labels omitted in this view due to crowding · see DMX patch

La Comédie de Paris · Main room

LIGHT PLOT · PLAN · Main room

HitLight · La Comédie de Paris

42 Rue Pierre Fontaine, 75009 Paris, France, 75009, PARIS, France

DWG HL · SCALE 1:100 · metric · PRINT AT 100%

Drawn HitLight

Generated from the saved show

SOURCE 475bae422ddd

SYMBOL LEGEND

10 TYPES · 69 FIXTURES · COLOUR BY TYPE



Antari HZ-500

Haze Machine · Unverified · TBC ch · category symbol

1 physical · 1 plotted

1 disabled · 0 unplaced



Robert Juliat 613SX

Profile Spot · Unverified · TBC ch · category symbol

1 physical · 1 plotted

1 disabled · 0 unplaced



Unverified source fixture Conventional Fresnel1kW

Spot Light · Unverified · TBC ch · category symbol

14 physical · 14 plotted

14 disabled · 0 unplaced



Unverified source fixture ETC SourceFour

Profile Spot · Unverified · TBC ch · category symbol

6 physical · 6 plotted

6 disabled · 0 unplaced



Unverified source fixture PAR64 CP61

PAR Light · Unverified · TBC ch · category symbol

4 physical · 4 plotted

4 disabled · 0 unplaced



Unverified source fixture PAR64 CP62

PAR Light · Unverified · TBC ch · category symbol

21 physical · 21 plotted

21 disabled · 0 unplaced



Unverified source fixture RGB/RGBW LEDunit

PAR Light · Unverified · TBC ch · category symbol

8 physical · 8 plotted

8 disabled · 0 unplaced



Unverified source fixture RGBW LEDPAR

PAR Light · Unverified · TBC ch · category symbol

4 physical · 4 plotted

4 disabled · 0 unplaced

La Comédie de Paris · Main room

SYMBOL LEGEND · Main room

HitLight · La Comédie de Paris

42 Rue Pierre Fontaine, 75009 Paris, France, 75009, PARIS, France

DWG HL · METRIC

Drawn HitLight

Generated from the saved show

SOURCE 475bae422ddd



Unverified source fixture RobertJuliat310HPC1200W

Spot Light · Unverified · TBC ch · category symbol

5 physical · 5 plotted

5 disabled · 0 unplaced



Unverified source fixture RobertJuliatLutin650W

Spot Light · Unverified · TBC ch · category symbol

5 physical · 5 plotted

5 disabled · 0 unplaced

HitLight

GENERAL NOTES

1. Source-based lighting plan. Confirm the current rig with the venue.
2. PARTIAL: included fixtures are not a full physical-unit census.
3. DMX PATCH WITHHELD: provisional or unchecked addresses are not published.
4. Partial planning view; modes and patch unverified; output excluded.

HitLight

FIXTURE SCHEDULE

Fixture	Manufacturer / model	Position / mount	Mode / output
VISUAL PLANNING · DMX PATCH WITHHELD			
F001	Unverified source fixture / PAR64 CP62	PLOTTED	Unverified · Output excluded
F002	Unverified source fixture / PAR64 CP62	PLOTTED	Unverified · Output excluded
F003	Unverified source fixture / PAR64 CP62	PLOTTED	Unverified · Output excluded
F004	Unverified source fixture / PAR64 CP62	PLOTTED	Unverified · Output excluded
F005	Unverified source fixture / PAR64 CP62	PLOTTED	Unverified · Output excluded
F006	Unverified source fixture / RGB/RGBW LEDunit	PLOTTED	Unverified · Output excluded
F007	Unverified source fixture / RobertJuliat310HPC1200W	PLOTTED	Unverified · Output excluded
F008	Unverified source fixture / Conventional Fresnel1kW	PLOTTED	Unverified · Output excluded
F009	Unverified source fixture / PAR64 CP62	PLOTTED	Unverified · Output excluded
F010	Unverified source fixture / Conventional Fresnel1kW	PLOTTED	Unverified · Output excluded
F011	Unverified source fixture / PAR64 CP61	PLOTTED	Unverified · Output excluded
F012	Unverified source fixture / RGB/RGBW LEDunit	PLOTTED	Unverified · Output excluded
F013	Unverified source fixture / PAR64 CP62	PLOTTED	Unverified · Output excluded
F014	Unverified source fixture / Conventional Fresnel1kW	PLOTTED	Unverified · Output excluded
F015	Unverified source fixture / RGB/RGBW LEDunit	PLOTTED	Unverified · Output excluded
F016	Unverified source fixture / RobertJuliat310HPC1200W	PLOTTED	Unverified · Output excluded
F017	Unverified source fixture / PAR64 CP62	PLOTTED	Unverified · Output excluded
F018	Unverified source fixture / Conventional Fresnel1kW	PLOTTED	Unverified · Output excluded
F019	Unverified source fixture / RGBW LEDPAR	PLOTTED	Unverified · Output excluded
F020	Unverified source fixture / ETC SourceFour	PLOTTED	Unverified · Output excluded

Planning reference only. Confirm installed modes and patch with the venue.

La Comédie de Paris · Main room

FIXTURE SCHEDULE · Main room

HitLight · La Comédie de Paris

42 Rue Pierre Fontaine, 75009 Paris, France, 75009, PARIS, France

DWG HL · METRIC

Drawn HitLight

Generated from the saved show

SOURCE 475bae422ddd

FIXTURE SCHEDULE · CONTINUED

Fixture	Manufacturer / model	Position / mount	Mode / output
VISUAL PLANNING · DMX PATCH WITHHELD			
F021	Unverified source fixture / PAR64 CP61	PLOTTED	Unverified · Output excluded
F022	Unverified source fixture / RobertJuliatLutin650W	PLOTTED	Unverified · Output excluded
F023	Unverified source fixture / Conventional Fresnel1kW	PLOTTED	Unverified · Output excluded
F024	Unverified source fixture / RGBW LEDPAR	PLOTTED	Unverified · Output excluded
F025	Antari / HZ-500	PLOTTED	Unverified · Output excluded
F026	Unverified source fixture / PAR64 CP62	PLOTTED	Unverified · Output excluded
F027	Unverified source fixture / RobertJuliatLutin650W	PLOTTED	Unverified · Output excluded
F028	Unverified source fixture / PAR64 CP61	PLOTTED	Unverified · Output excluded
F029	Unverified source fixture / PAR64 CP62	PLOTTED	Unverified · Output excluded
F030	Unverified source fixture / RobertJuliat310HPC1200W	PLOTTED	Unverified · Output excluded
F031	Unverified source fixture / ETC SourceFour	PLOTTED	Unverified · Output excluded
F032	Unverified source fixture / ETC SourceFour	PLOTTED	Unverified · Output excluded
F033	Unverified source fixture / RobertJuliat310HPC1200W	PLOTTED	Unverified · Output excluded
F034	Unverified source fixture / RGB/RGBW LEDunit	PLOTTED	Unverified · Output excluded
F035	Unverified source fixture / Conventional Fresnel1kW	PLOTTED	Unverified · Output excluded
F036	Unverified source fixture / ETC SourceFour	PLOTTED	Unverified · Output excluded
F037	Unverified source fixture / Conventional Fresnel1kW	PLOTTED	Unverified · Output excluded
F038	Unverified source fixture / PAR64 CP62	PLOTTED	Unverified · Output excluded
F039	Unverified source fixture / RGBW LEDPAR	PLOTTED	Unverified · Output excluded
F040	Unverified source fixture / RGB/RGBW LEDunit	PLOTTED	Unverified · Output excluded

Planning reference only. Confirm installed modes and patch with the venue.

La Comédie de Paris · Main room

FIXTURE SCHEDULE · Main room

HitLight · La Comédie de Paris

42 Rue Pierre Fontaine, 75009 Paris, France, 75009, PARIS, France

DWG HL · METRIC

Drawn HitLight

Generated from the saved show

SOURCE 475bae422ddd

Fixture	Manufacturer / model	Position / mount	Mode / output
VISUAL PLANNING · DMX PATCH WITHHELD			
F041	Unverified source fixture / PAR64 CP62	PLOTTED	Unverified · Output excluded
F042	Unverified source fixture / RGB/RGBW LEDunit	PLOTTED	Unverified · Output excluded
F043	Unverified source fixture / RobertJuliatLutin650W	PLOTTED	Unverified · Output excluded
F044	Unverified source fixture / RGB/RGBW LEDunit	PLOTTED	Unverified · Output excluded
F045	Unverified source fixture / PAR64 CP62	PLOTTED	Unverified · Output excluded
F046	Unverified source fixture / ETC SourceFour	PLOTTED	Unverified · Output excluded
F047	Unverified source fixture / PAR64 CP61	PLOTTED	Unverified · Output excluded
F048	Unverified source fixture / PAR64 CP62	PLOTTED	Unverified · Output excluded
F049	Unverified source fixture / PAR64 CP62	PLOTTED	Unverified · Output excluded
F050	Unverified source fixture / PAR64 CP62	PLOTTED	Unverified · Output excluded
F051	Unverified source fixture / RobertJuliat310HPC1200W	PLOTTED	Unverified · Output excluded
F052	Unverified source fixture / RGBW LEDPAR	PLOTTED	Unverified · Output excluded
F053	Robert Juliat / 613SX	PLOTTED	Unverified · Output excluded
F054	Unverified source fixture / RGB/RGBW LEDunit	PLOTTED	Unverified · Output excluded
F055	Unverified source fixture / Conventional Fresnel1kW	PLOTTED	Unverified · Output excluded
F056	Unverified source fixture / ETC SourceFour	PLOTTED	Unverified · Output excluded
F057	Unverified source fixture / PAR64 CP62	PLOTTED	Unverified · Output excluded
F058	Unverified source fixture / Conventional Fresnel1kW	PLOTTED	Unverified · Output excluded
F059	Unverified source fixture / PAR64 CP62	PLOTTED	Unverified · Output excluded
F060	Unverified source fixture / PAR64 CP62	PLOTTED	Unverified · Output excluded

Planning reference only. Confirm installed modes and patch with the venue.

FIXTURE SCHEDULE · CONTINUED

Fixture	Manufacturer / model	Position / mount	Mode / output
VISUAL PLANNING · DMX PATCH WITHHELD			
F061	Unverified source fixture / Conventional Fresnel1kW	PLOTTED	Unverified · Output excluded
F062	Unverified source fixture / Conventional Fresnel1kW	PLOTTED	Unverified · Output excluded
F063	Unverified source fixture / PAR64 CP62	PLOTTED	Unverified · Output excluded
F064	Unverified source fixture / Conventional Fresnel1kW	PLOTTED	Unverified · Output excluded
F065	Unverified source fixture / RobertJuliatLutin650W	PLOTTED	Unverified · Output excluded
F066	Unverified source fixture / PAR64 CP62	PLOTTED	Unverified · Output excluded
F067	Unverified source fixture / Conventional Fresnel1kW	PLOTTED	Unverified · Output excluded
F068	Unverified source fixture / RobertJuliatLutin650W	PLOTTED	Unverified · Output excluded
F069	Unverified source fixture / Conventional Fresnel1kW	PLOTTED	Unverified · Output excluded

Planning reference only. Confirm installed modes and patch with the venue.

VALIDATION APPENDIX

WARNING · PATCH_WITHHELD

DMX patch facts are withheld pending source verification. This planning document cannot be used for hardware output.

Objects: — · Remediation: review the source facts and regenerate.

ERROR · STAGE_DIMENSIONS_UNCONFIRMED

Confirm the stage dimensions before producing a final technical document.

Objects: Main room · Remediation: review the source facts and regenerate.

WARNING · MODE_UNVERIFIED

DMX modes are unverified; output remains excluded.

Objects: F001–F069 · Remediation: review the source facts and regenerate.

WARNING · FIXTURE_DISABLED

Fixtures are disabled for this visual planning reconstruction.

Objects: F001–F069 · Remediation: review the source facts and regenerate.

WARNING · TITLE_METADATA_INCOMPLETE

Some professional title-block metadata is missing; the document will show an em dash.

Objects: 8d0e92b819bcb3fa351e63f2 · Remediation: review the source facts and regenerate.

HitLight

VENUE & DRAWING SOURCES

La Comédie de Paris

Main room · House rig

42 Rue Pierre Fontaine, 75009 Paris, France, 75009, PARIS, FR

http://www.comediedeparis.com/

Sources checked 2026-11-03

Symbols: HitLight-owned category artwork. No manufacturer model geometry or original source pages included.

Fixture classes/models and modes include clearly labelled visual estimates. Generic bodies represent unknown source products; manufacturer identity, wattage and optics are not asserted by those selections.

Stage dimensions, hanging heights, mounts and focus are approximate; the patch remains unverified. This is a partial visual reconstruction, not a control-ready installation.

Original source dates do not establish current physical presence or a complete venue census.

69 source-based records in this scenario display 63 approximate public catalogue housings and 6 labelled visual fallbacks. 5 existing display references now use their available approved bodies. Source identities, labelled donors, modes, patch and output exclusions remain unchanged; current installation and optics are unverified.

Partial planning view; modes and patch unverified; output excluded.

La Comédie de Paris — Main room · lighting plot: https://www.comediedeparis.com/privatisation · checked 2026-11-03

Public venue page: https://www.hitlight.app/venues/france/la-comedie-de-paris-8d0e92b8

HitLight