
UPSTAGE

FIXTURE LEGEND

- **Zonda 3 FX** — Moving Head · 8×
- **Robin Spiider** — Moving Head · 6×
- **AltmannAPZ112Zoo** — m12–40 Profile Spot · 26×
- **AyrtonDiabloTC·E** — xtended Profile Spot · 10×

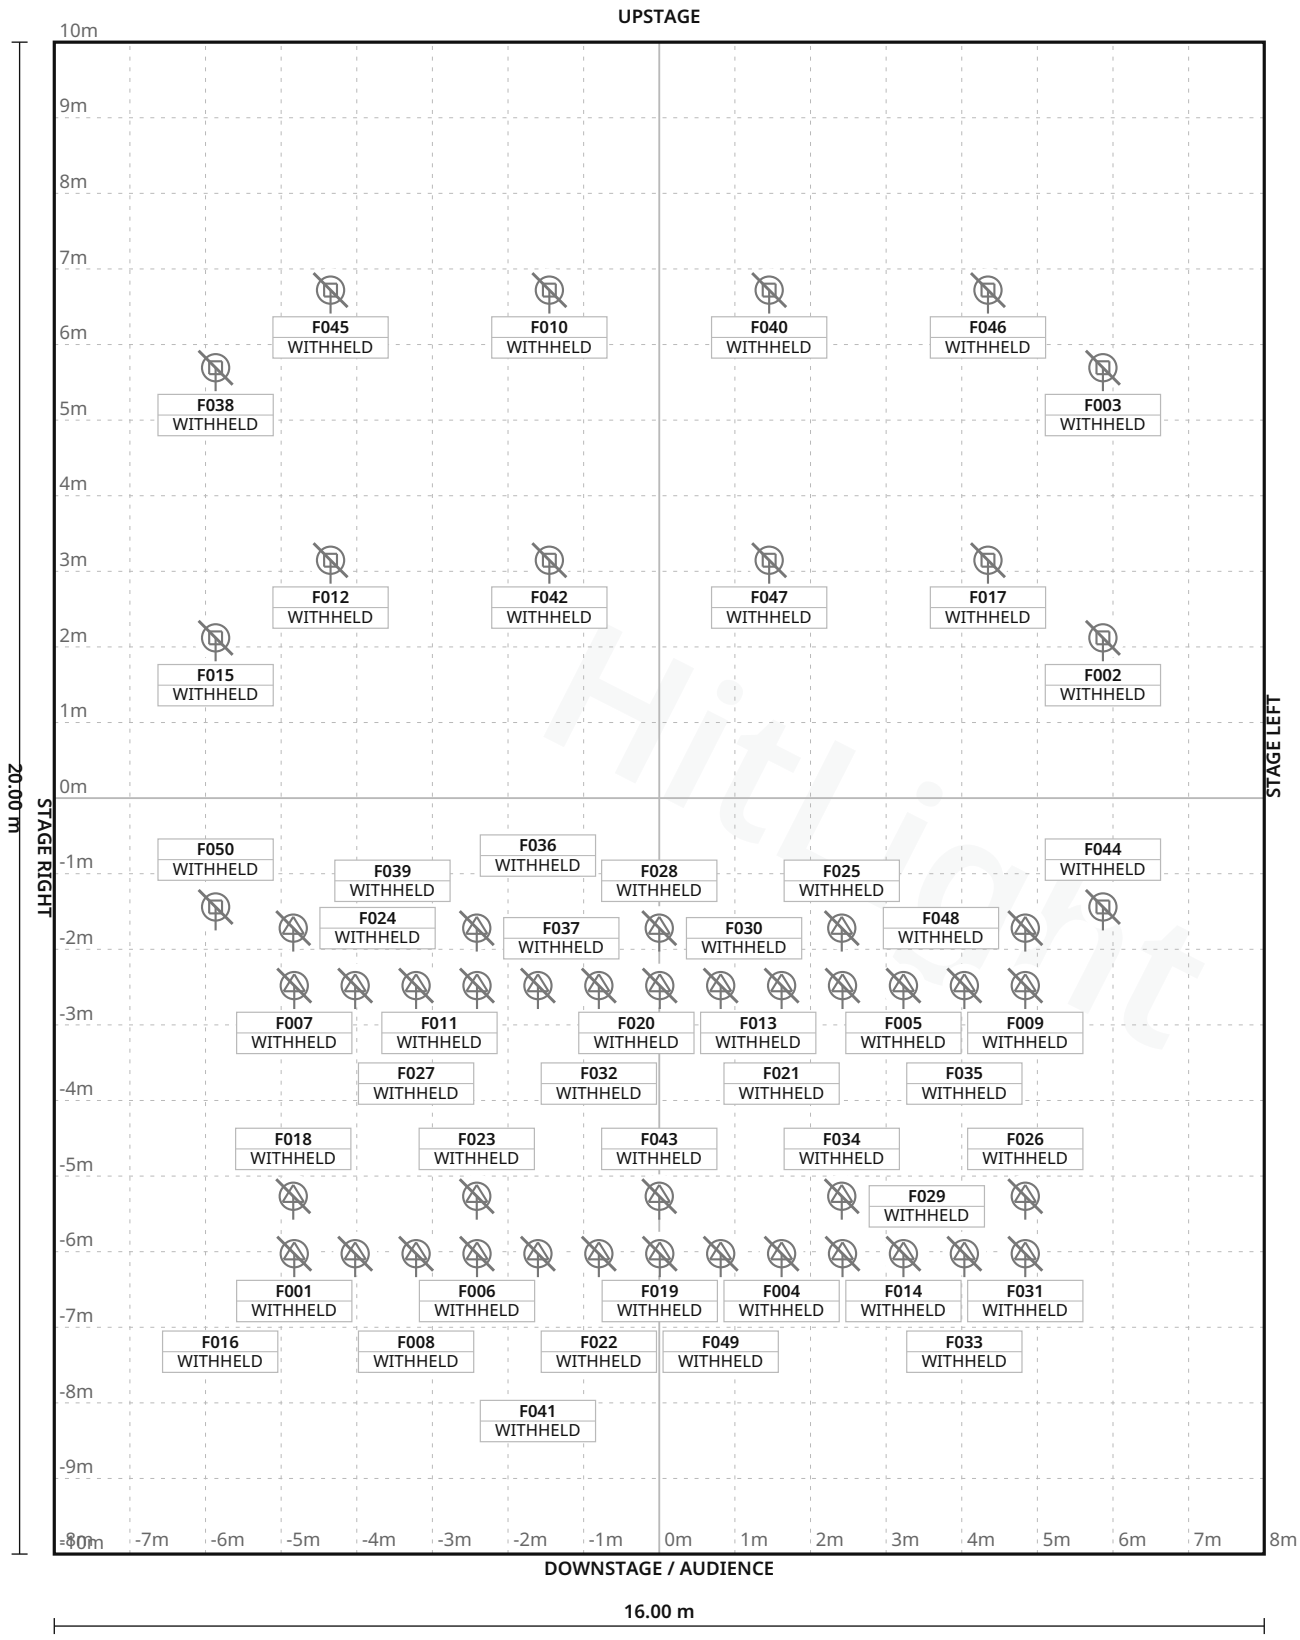

Stage 16.00 m W × 20.00 m D · Grid 1 m

Theater De Landing · Theaterzaal

LIGHT PLOT · PLAN · Theaterzaal

HitLight · Theater De Landing

Uilenstede 106, 1183 AM Amstelveen, Amstelveen, Netherlands

DWG HL · SCALE 1:100 · metric · PRINT AT 100%

Drawn HitLight

Generated from the saved show

SOURCE 003e675a2d73

SYMBOL LEGEND

4 TYPES · 50 FIXTURES · COLOUR BY TYPE



Ayrton Zonda 3 FX

Moving Head · Unverified · TBC ch · category symbol

8 physical · 8 plotted

8 disabled · 0 unplaced



Robe Lighting Robin Spiider

Moving Head · Unverified · TBC ch · category symbol

6 physical · 6 plotted

6 disabled · 0 unplaced



Unverified source fixture AltmannAPZ112Zoom12–40

Profile Spot · Unverified · TBC ch · category symbol

26 physical · 26 plotted

26 disabled · 0 unplaced



Unverified source fixture AyrtonDiabloTC·Extended

Profile Spot · Unverified · TBC ch · category symbol

10 physical · 10 plotted

10 disabled · 0 unplaced

HitLight

Theater De Landing · Theaterzaal

SYMBOL LEGEND · Theaterzaal

HitLight · Theater De Landing

Uilenstede 106, 1183 AM Amstelveen, Amstelveen, Netherlands

DWG HL · METRIC

Drawn HitLight

Generated from the saved show

SOURCE 003e675a2d73

GENERAL NOTES

1. Source-based lighting plan. Confirm the current rig with the venue.
2. PARTIAL: included fixtures are not a full physical-unit census.
3. DMX PATCH WITHHELD: provisional or unchecked addresses are not published.
4. Approximate planning view; not official venue paperwork or output-ready. Original HitLight symbols only; no source pages, OEM meshes, photos or logos. Original files remain private; modes and patch unverified.

HitLight

FIXTURE SCHEDULE

Fixture	Manufacturer / model	Position / mount	Mode / output
VISUAL PLANNING · DMX PATCH WITHHELD			
F001	Unverified source fixture / AltmannAPZ112Zoom12–40	PLOTTED	Unverified · Output excluded
F002	Robe Lighting / Robin Spiider	PLOTTED	Unverified · Output excluded
F003	Robe Lighting / Robin Spiider	PLOTTED	Unverified · Output excluded
F004	Unverified source fixture / AltmannAPZ112Zoom12–40	PLOTTED	Unverified · Output excluded
F005	Unverified source fixture / AltmannAPZ112Zoom12–40	PLOTTED	Unverified · Output excluded
F006	Unverified source fixture / AltmannAPZ112Zoom12–40	PLOTTED	Unverified · Output excluded
F007	Unverified source fixture / AltmannAPZ112Zoom12–40	PLOTTED	Unverified · Output excluded
F008	Unverified source fixture / AltmannAPZ112Zoom12–40	PLOTTED	Unverified · Output excluded
F009	Unverified source fixture / AltmannAPZ112Zoom12–40	PLOTTED	Unverified · Output excluded
F010	Ayrton / Zonda 3 FX	PLOTTED	Unverified · Output excluded
F011	Unverified source fixture / AltmannAPZ112Zoom12–40	PLOTTED	Unverified · Output excluded
F012	Ayrton / Zonda 3 FX	PLOTTED	Unverified · Output excluded
F013	Unverified source fixture / AltmannAPZ112Zoom12–40	PLOTTED	Unverified · Output excluded
F014	Unverified source fixture / AltmannAPZ112Zoom12–40	PLOTTED	Unverified · Output excluded
F015	Robe Lighting / Robin Spiider	PLOTTED	Unverified · Output excluded
F016	Unverified source fixture / AltmannAPZ112Zoom12–40	PLOTTED	Unverified · Output excluded
F017	Ayrton / Zonda 3 FX	PLOTTED	Unverified · Output excluded
F018	Unverified source fixture / AyrtonDiabloTC·Extended	PLOTTED	Unverified · Output excluded
F019	Unverified source fixture / AltmannAPZ112Zoom12–40	PLOTTED	Unverified · Output excluded
F020	Unverified source fixture / AltmannAPZ112Zoom12–40	PLOTTED	Unverified · Output excluded

Planning reference only. Confirm installed modes and patch with the venue.

Theater De Landing · Theaterzaal

FIXTURE SCHEDULE · Theaterzaal

HitLight · Theater De Landing

Uilenstede 106, 1183 AM Amstelveen, Amstelveen, Netherlands

DWG HL · METRIC

Drawn HitLight

Generated from the saved show

SOURCE 003e675a2d73

Fixture	Manufacturer / model	Position / mount	Mode / output
VISUAL PLANNING · DMX PATCH WITHHELD			
F021	Unverified source fixture / AltmannAPZ112Zoom12–40	PLOTTED	Unverified · Output excluded
F022	Unverified source fixture / AltmannAPZ112Zoom12–40	PLOTTED	Unverified · Output excluded
F023	Unverified source fixture / AyrtonDiabloTC·Extended	PLOTTED	Unverified · Output excluded
F024	Unverified source fixture / AyrtonDiabloTC·Extended	PLOTTED	Unverified · Output excluded
F025	Unverified source fixture / AyrtonDiabloTC·Extended	PLOTTED	Unverified · Output excluded
F026	Unverified source fixture / AyrtonDiabloTC·Extended	PLOTTED	Unverified · Output excluded
F027	Unverified source fixture / AltmannAPZ112Zoom12–40	PLOTTED	Unverified · Output excluded
F028	Unverified source fixture / AyrtonDiabloTC·Extended	PLOTTED	Unverified · Output excluded
F029	Unverified source fixture / AltmannAPZ112Zoom12–40	PLOTTED	Unverified · Output excluded
F030	Unverified source fixture / AltmannAPZ112Zoom12–40	PLOTTED	Unverified · Output excluded
F031	Unverified source fixture / AltmannAPZ112Zoom12–40	PLOTTED	Unverified · Output excluded
F032	Unverified source fixture / AltmannAPZ112Zoom12–40	PLOTTED	Unverified · Output excluded
F033	Unverified source fixture / AltmannAPZ112Zoom12–40	PLOTTED	Unverified · Output excluded
F034	Unverified source fixture / AyrtonDiabloTC·Extended	PLOTTED	Unverified · Output excluded
F035	Unverified source fixture / AltmannAPZ112Zoom12–40	PLOTTED	Unverified · Output excluded
F036	Unverified source fixture / AltmannAPZ112Zoom12–40	PLOTTED	Unverified · Output excluded
F037	Unverified source fixture / AltmannAPZ112Zoom12–40	PLOTTED	Unverified · Output excluded
F038	Robe Lighting / Robin Spiider	PLOTTED	Unverified · Output excluded
F039	Unverified source fixture / AyrtonDiabloTC·Extended	PLOTTED	Unverified · Output excluded
F040	Ayrton / Zonda 3 FX	PLOTTED	Unverified · Output excluded

Planning reference only. Confirm installed modes and patch with the venue.

Fixture	Manufacturer / model	Position / mount	Mode / output
VISUAL PLANNING · DMX PATCH WITHHELD			
F041	Unverified source fixture / AltmannAPZ112Zoom12–40	PLOTTED	Unverified · Output excluded
F042	Ayrton / Zonda 3 FX	PLOTTED	Unverified · Output excluded
F043	Unverified source fixture / AyrtonDiabloTC·Extended	PLOTTED	Unverified · Output excluded
F044	Robe Lighting / Robin Spiider	PLOTTED	Unverified · Output excluded
F045	Ayrton / Zonda 3 FX	PLOTTED	Unverified · Output excluded
F046	Ayrton / Zonda 3 FX	PLOTTED	Unverified · Output excluded
F047	Ayrton / Zonda 3 FX	PLOTTED	Unverified · Output excluded
F048	Unverified source fixture / AyrtonDiabloTC·Extended	PLOTTED	Unverified · Output excluded
F049	Unverified source fixture / AltmannAPZ112Zoom12–40	PLOTTED	Unverified · Output excluded
F050	Robe Lighting / Robin Spiider	PLOTTED	Unverified · Output excluded

Planning reference only. Confirm installed modes and patch with the venue.

VALIDATION APPENDIX

WARNING · PATCH_WITHHELD

DMX patch facts are withheld pending source verification. This planning document cannot be used for hardware output.

Objects: — · Remediation: review the source facts and regenerate.

ERROR · STAGE_DIMENSIONS_UNCONFIRMED

Confirm the stage dimensions before producing a final technical document.

Objects: Theaterzaal · Remediation: review the source facts and regenerate.

WARNING · MODE_UNVERIFIED

DMX modes are unverified; output remains excluded.

Objects: F001–F050 · Remediation: review the source facts and regenerate.

WARNING · FIXTURE_DISABLED

Fixtures are disabled for this visual planning reconstruction.

Objects: F001–F050 · Remediation: review the source facts and regenerate.

WARNING · TITLE_METADATA_INCOMPLETE

Some professional title-block metadata is missing; the document will show an em dash.

Objects: 8eb24f536cb8608bf9d31135 · Remediation: review the source facts and regenerate.

HitLight

VENUE & DRAWING SOURCES

Theater De Landing

Theaterzaal · Published house plot

Uilenstede 106, 1183 AM Amstelveen, Amstelveen, NL

https://schouwburgamstelveen.nl/nl/theater/techniek-theater/theater-de-landing/

Sources checked 2026-11-03

Generated by HitLight from the reviewed partial Theater De Landing reconstruction. Venue sources are cited as facts; their original artwork remains private.

Symbols: HitLight-owned category artwork. No manufacturer model geometry or original source pages included.

Fixture positions follow the venue’s published lighting plot; the currently installed rig is not verified.

The plot gives no full scale or trim heights, so scale and heights are estimated.

Partial source-based planning reconstruction; the current installation and complete fixture census are unverified.

Source-matched catalogue bodies are shown where available. Unresolved source identities remain labelled visual markers. Installed modes and DMX patch require verification; visual-only fixtures remain excluded from output.

10 existing Diablo-family display references use a new original public HitLight body. Profile, native controls, optical/physical metadata and programming fingerprint unchanged; actual envelope matches within1micrometre. Fixture records, S/TC/source labels, unverified modes, disabled/unpatched output, layouts and mounts retained. Detail/component dimensions/pan-zero estimated; installed S/TC personalities, hardware, photometry and rigging unverified.

Approximate planning view; not official venue paperwork or output-ready. Original HitLight symbols only; no source pages, OEM meshes, photos or logos. Original files remain private; modes and patch unverified.

Fixture plot original; visually inspected page(s) 1. Freshness and reuse rights unconfirmed.: https://schouwburgamstelveen.nl/media/23ljwg2q/lichtplan-theaterzaal-de-landing-2026-v1.pdf · checked 2026-11-03

Published capacity 241 for Theaterzaal.: https://schouwburgamstelveen.nl/nl/theater/techniek-theater/theater-de-landing/ · checked 2026-11-03

Public venue page: https://www.hitlight.app/venues/netherlands/theater-de-landing-8eb24f53

HitLight