
UPSTAGE ↑

FIXTURE LEGEND

- **COLORdash Par** Quad 18 — Effect · 4×
- **Ovation E-260 WW** — Profile Spot · 4×
- **Ovation F-145WW** — Spot Light · 8×

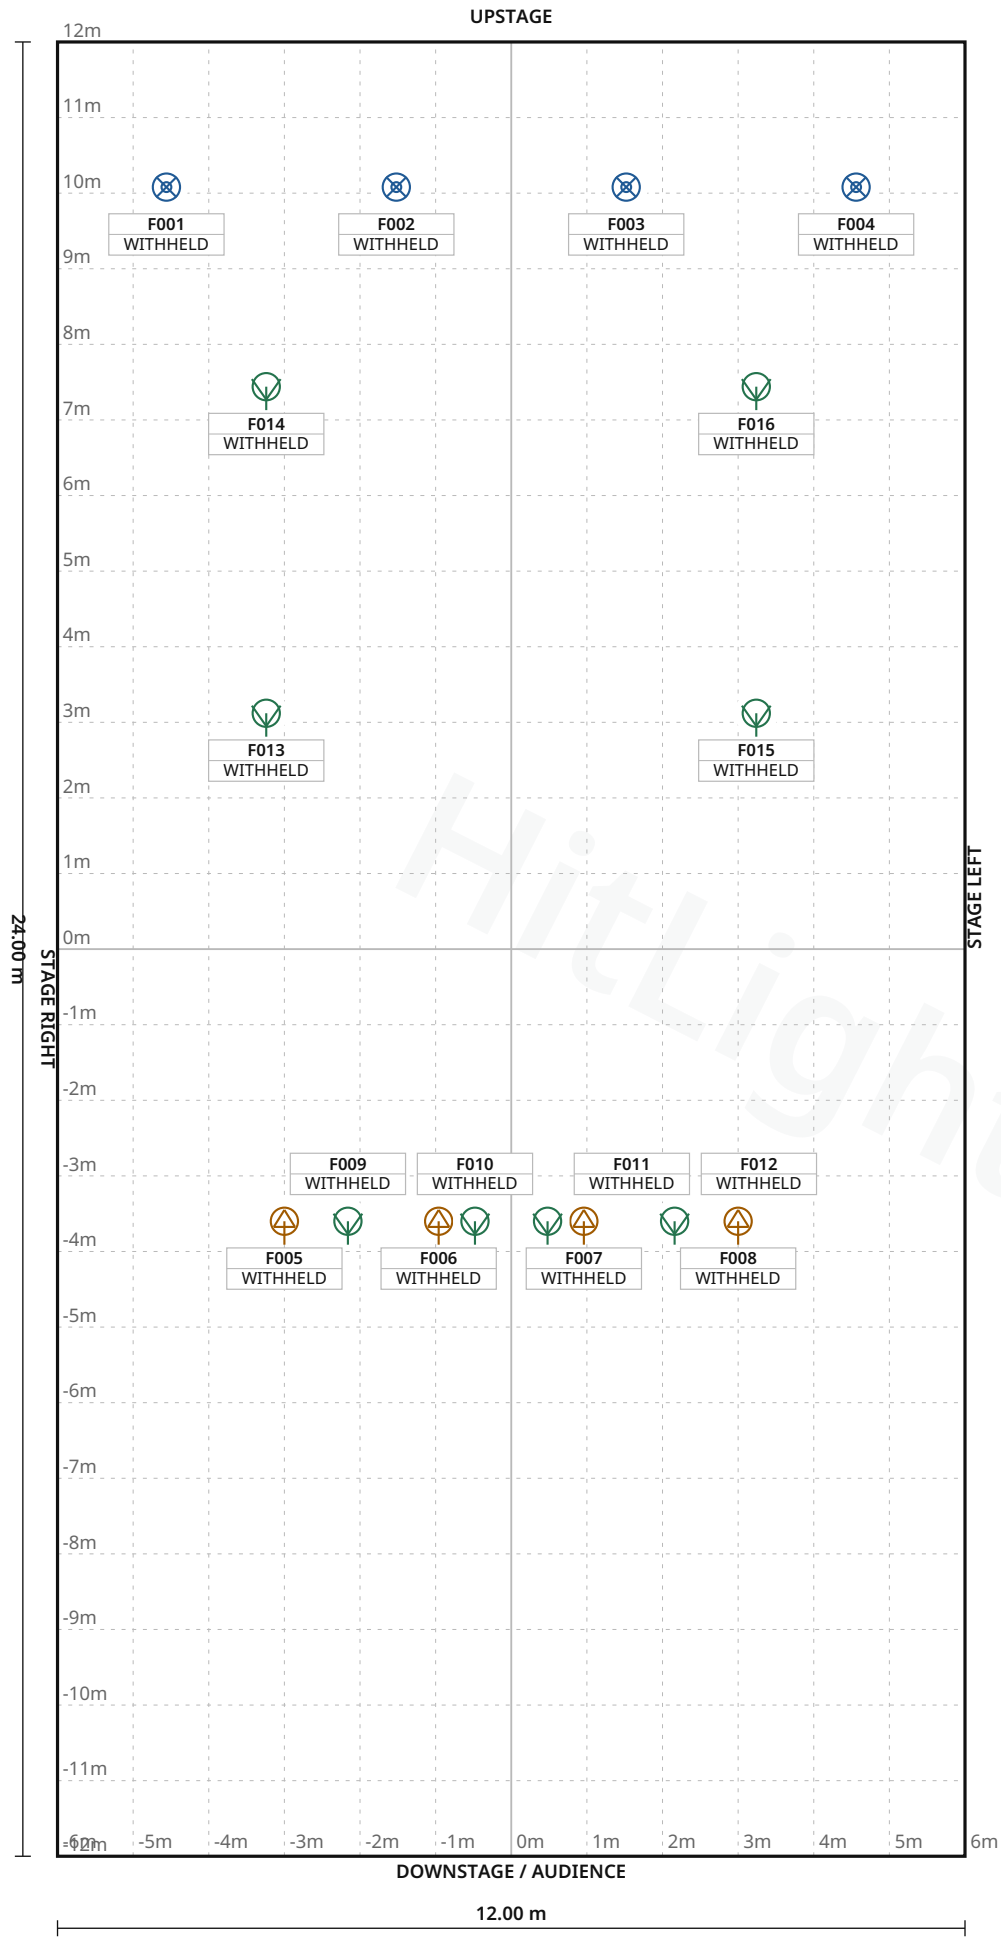

Stage 12.00 m W × 24.00 m D · Grid 1 m

Kulturplatz Davos · Main room

LIGHT PLOT · PLAN · Main room

HitLight · Kulturplatz Davos

Promenade 58C, 7270, Davos Platz, Switzerland

DWG HL · SCALE 1:100 · metric · PRINT AT 100%

Drawn HitLight

Generated from the saved show

SOURCE b0552da6caf8

SYMBOL LEGEND

3 TYPES · 16 FIXTURES · COLOUR BY TYPE



Chauvet Professional COLORdash Par Quad 18

Effect · 6-Ch · 6 ch · category symbol

4 physical · 4 plotted

0 disabled · 0 unplaced



Chauvet Professional Ovation E-260 WW

Profile Spot · 2Ch Mode · 2 ch · category symbol

4 physical · 4 plotted

0 disabled · 0 unplaced



Chauvet Professional Ovation F-145WW

Spot Light · 2CH: Dim+Zoom · 2 ch · category symbol

8 physical · 8 plotted

0 disabled · 0 unplaced

HitLight

Kulturplatz Davos · Main room

SYMBOL LEGEND · Main room

HitLight · Kulturplatz Davos

Promenade 58C, 7270, Davos Platz, Switzerland

DWG HL · METRIC

Drawn HitLight

Generated from the saved show

SOURCE b0552da6caf8

GENERAL NOTES

1. Source-based lighting plan. Confirm the current rig with the venue.
2. PARTIAL: included fixtures are not a full physical-unit census.
3. DMX PATCH WITHHELD: provisional or unchecked addresses are not published.
4. The reconstruction retains its documented coverage and geometry assumptions; confirm the current setup with the venue.

HitLight

DMX PATCH

16 FIXTURES · 0 UNIVERSES

Fixture / name	Manufacturer / model	Mode	Ch	DMX	Range	Position / mount	Status / notes
UNPATCHED / INVALID							
F001 · ChauvetCOLORdashParQuad1...	Chauvet Professional / COLORdash Par Quad...	6-Ch	6	WITHHELD	TBC	UNPLACED	Enabled
F002 · ChauvetCOLORdashParQuad1...	Chauvet Professional / COLORdash Par Quad...	6-Ch	6	WITHHELD	TBC	UNPLACED	Enabled
F003 · ChauvetCOLORdashParQuad1...	Chauvet Professional / COLORdash Par Quad...	6-Ch	6	WITHHELD	TBC	UNPLACED	Enabled
F004 · ChauvetCOLORdashParQuad1...	Chauvet Professional / COLORdash Par Quad...	6-Ch	6	WITHHELD	TBC	UNPLACED	Enabled
F005 · ChauvetOvationE260WW25–5...	Chauvet Professional / Ovation E-260 WW	2Ch Mode	2	WITHHELD	TBC	UNPLACED	Enabled
F006 · ChauvetOvationE260WW25–5...	Chauvet Professional / Ovation E-260 WW	2Ch Mode	2	WITHHELD	TBC	UNPLACED	Enabled
F007 · ChauvetOvationE260WW25–5...	Chauvet Professional / Ovation E-260 WW	2Ch Mode	2	WITHHELD	TBC	UNPLACED	Enabled
F008 · ChauvetOvationE260WW25–5...	Chauvet Professional / Ovation E-260 WW	2Ch Mode	2	WITHHELD	TBC	UNPLACED	Enabled
F009 · ChauvetOvationF145WW · 5	Chauvet Professional / Ovation F-145WW	2CH: Dim+Zoom	2	WITHHELD	TBC	UNPLACED	Enabled
F010 · ChauvetOvationF145WW · 6	Chauvet Professional / Ovation F-145WW	2CH: Dim+Zoom	2	WITHHELD	TBC	UNPLACED	Enabled
F011 · ChauvetOvationF145WW · 7	Chauvet Professional / Ovation F-145WW	2CH: Dim+Zoom	2	WITHHELD	TBC	UNPLACED	Enabled
F012 · ChauvetOvationF145WW · 8	Chauvet Professional / Ovation F-145WW	2CH: Dim+Zoom	2	WITHHELD	TBC	UNPLACED	Enabled
F013 · ChauvetOvationF145WW · 20	Chauvet Professional / Ovation F-145WW	2CH: Dim+Zoom	2	WITHHELD	TBC	UNPLACED	Enabled
F014 · ChauvetOvationF145WW · 21	Chauvet Professional / Ovation F-145WW	2CH: Dim+Zoom	2	WITHHELD	TBC	UNPLACED	Enabled
F015 · ChauvetOvationF145WW · 22	Chauvet Professional / Ovation F-145WW	2CH: Dim+Zoom	2	WITHHELD	TBC	UNPLACED	Enabled
F016 · ChauvetOvationF145WW · 23	Chauvet Professional / Ovation F-145WW	2CH: Dim+Zoom	2	WITHHELD	TBC	UNPLACED	Enabled

No patched universes

Kulturplatz Davos · Main room

DMX PATCH · Main room

HitLight · Kulturplatz Davos

Promenade 58C, 7270, Davos Platz, Switzerland

DWG HL · METRIC

Drawn HitLight

Generated from the saved show

SOURCE b0552da6caf8

VALIDATION APPENDIX

WARNING · PATCH_WITHHELD

DMX patch facts are withheld pending source verification. This planning document cannot be used for hardware output.

Objects: — · Remediation: correct the saved show data and regenerate.

ERROR · STAGE_DIMENSIONS_UNCONFIRMED

Confirm the stage dimensions before producing a final technical document.

Objects: 5BFD3DB6-9BCA-4B97-9EE5-A73D06E7CB0E · Remediation: correct the saved show data and regenerate.

WARNING · TITLE_METADATA_INCOMPLETE

Some professional title-block metadata is missing; the document will show an em dash.

Objects: 8f7a84a13d253ca7dabbcec7 · Remediation: correct the saved show data and regenerate.

HitLight

VENUE & DRAWING SOURCES

Kulturplatz Davos

Main room · House rig

Promenade 58C, 7270, Davos Platz, CH

https://www.kulturplatz-davos.ch/

Sources checked 2026-10-19

Symbols: HitLight-owned category artwork. No manufacturer model geometry or original source pages included.

Source-based reconstruction. Confirm the current installation and equipment availability with the venue.

Scale, fixture positions, mounting heights and aiming may include estimates; this is not a rigging specification.

Provisional fixture matches are labelled as placeholders. The recorded subset is not a complete physical inventory.

DMX addresses are withheld from public plans until their exact source patch is reconciled.

The reconstruction retains its documented coverage and geometry assumptions; confirm the current setup with the venue.

Official venue information: https://www.kulturplatz-davos.ch/ · checked 2026-10-19

211010_KP_DMX_und _Herstellerliste_Licht.pdf: https://www.kulturplatz-davos.ch/mieten · checked 2026-10-19

Public venue page: https://www.hitlight.app/venues/switzerland/kulturplatz-davos-8f7a84a1

HitLight