
UPSTAGE

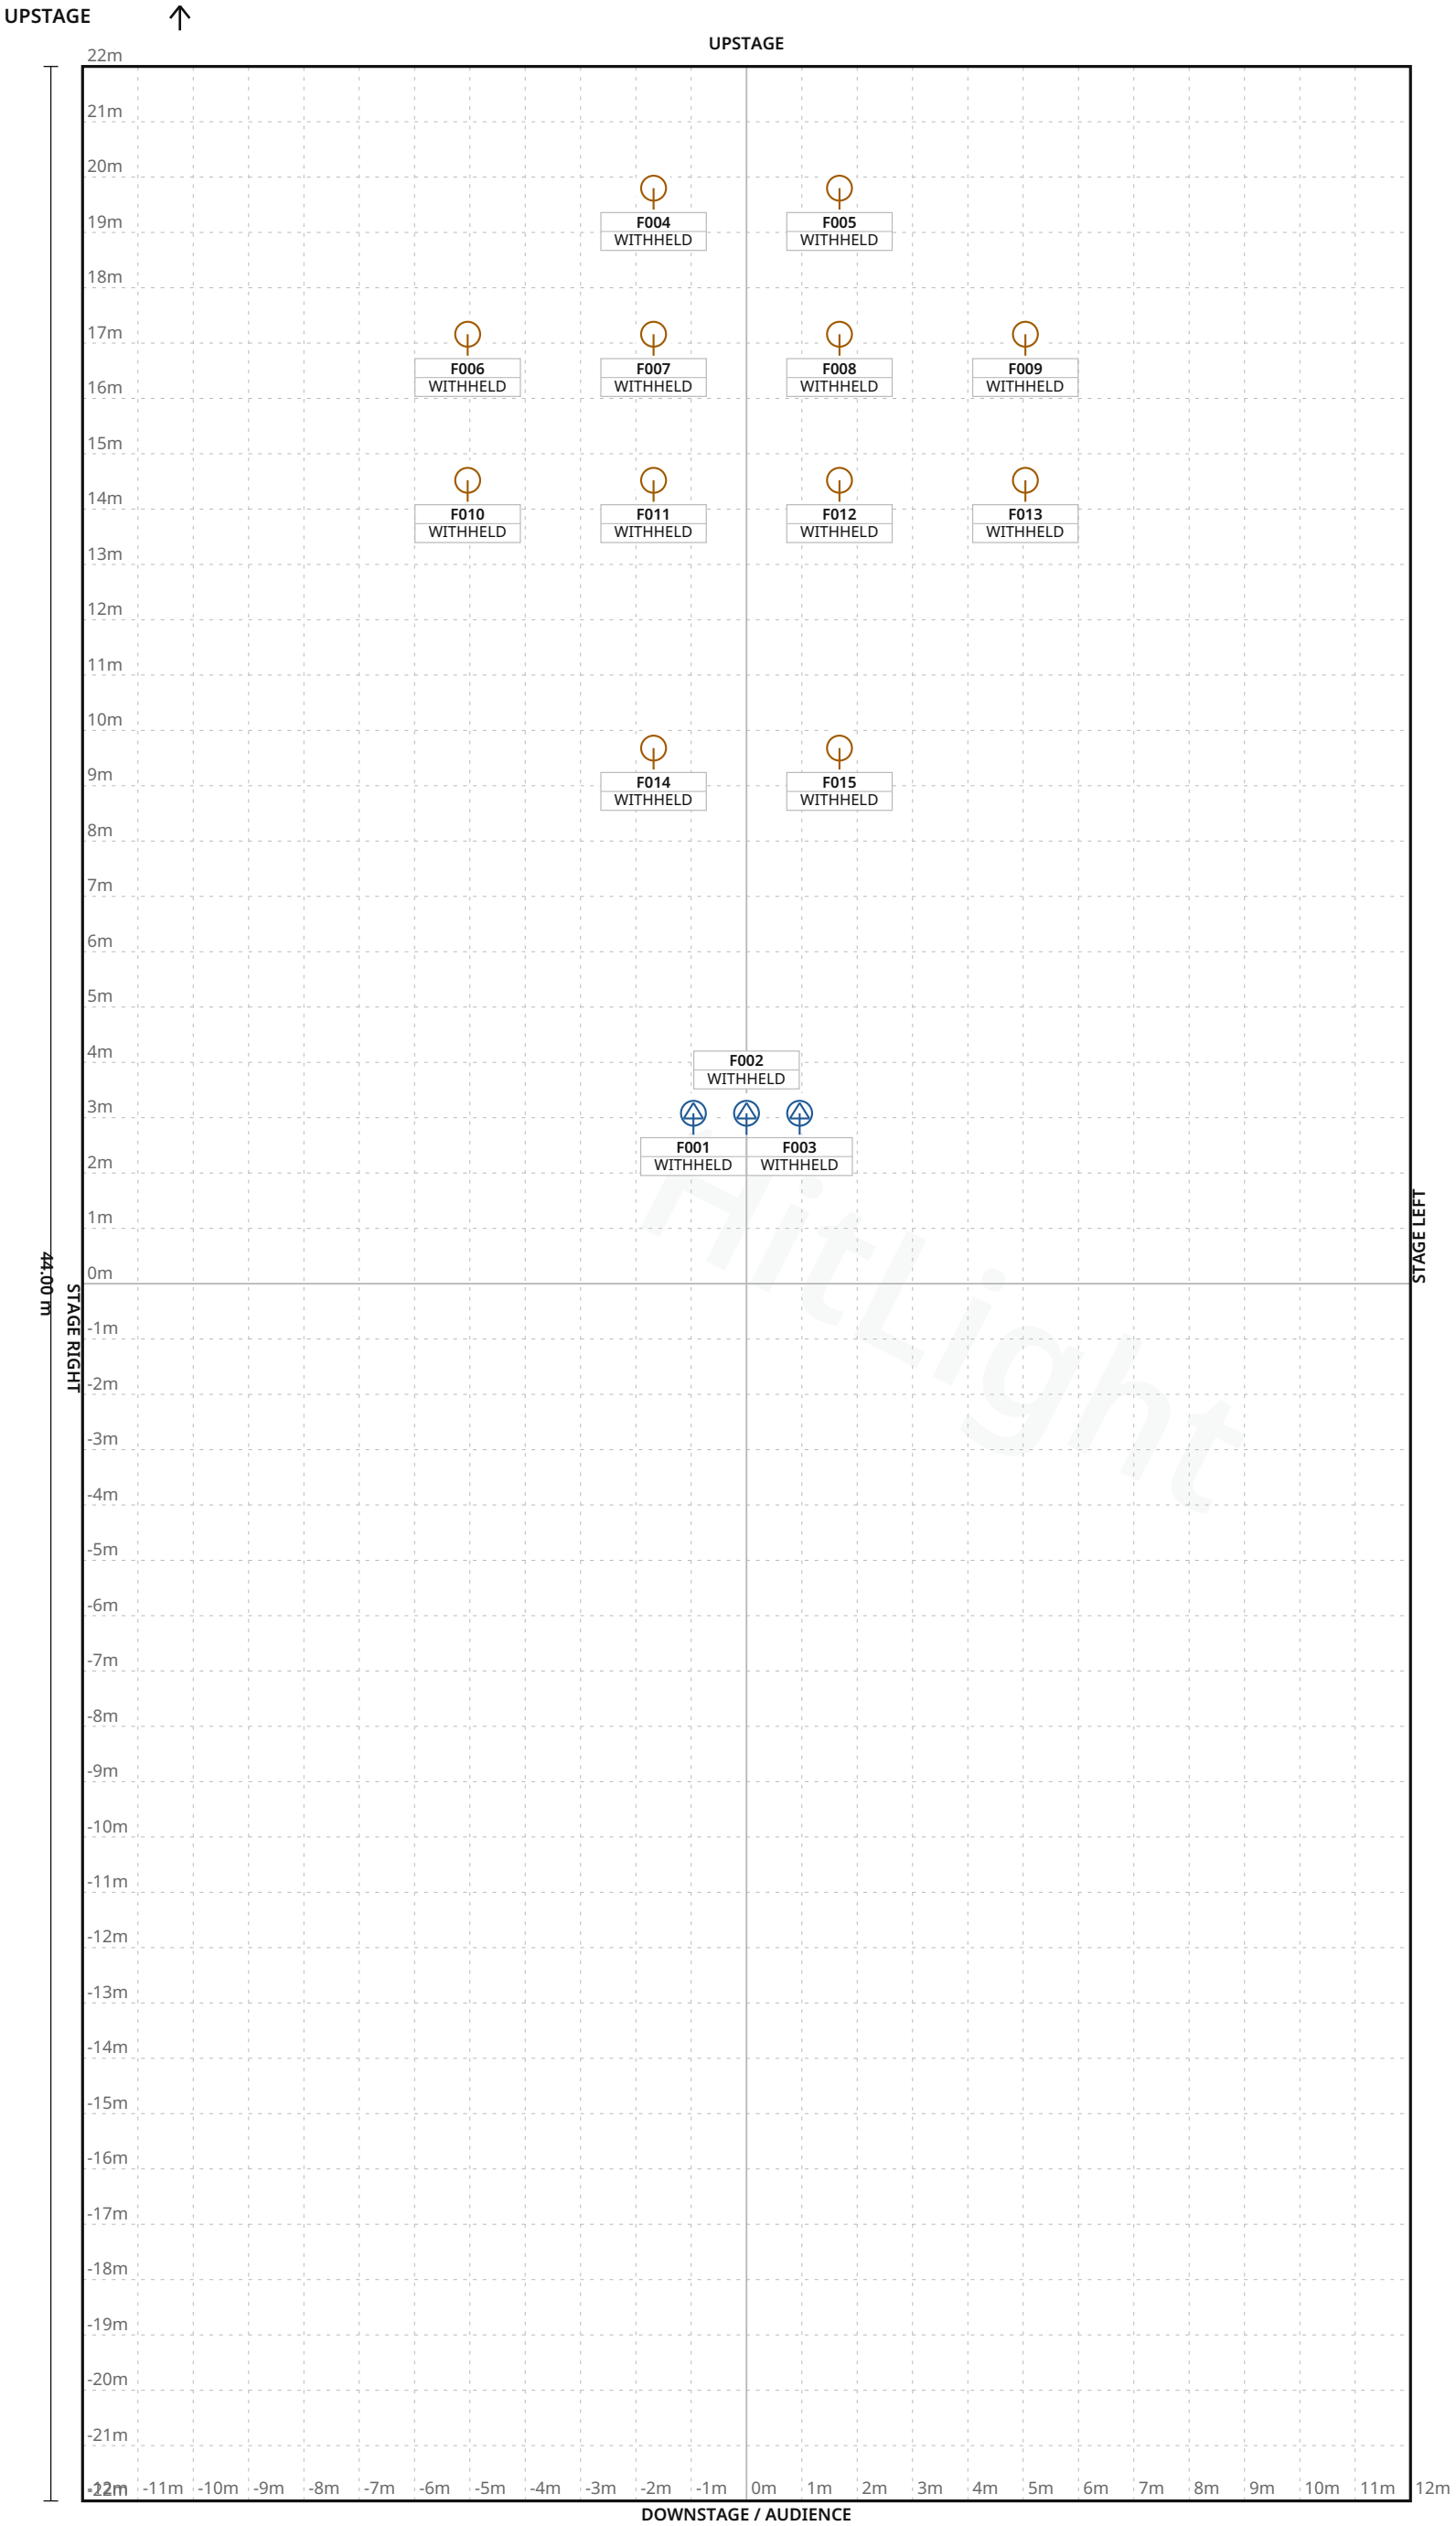

FIXTURE LEGEND

- **SolaFrame** Theatre — Profile Spot · 3×
- **Visual** substitute · Basic Conventional — PAR Light · 12×

Stage 24.00 m W × 44.00 m D · Grid 1 m

24.00 m

HitLight

Stadtcasino Basel · Musiksaal

LIGHT PLOT · PLAN · Musiksaal

HitLight · Stadtcasino Basel

Konzertgasse 1, 4051, Basel, Switzerland

DWG HL · SCALE 1:125 · metric · PRINT AT 100%

Drawn HitLight

Generated from the saved show

SOURCE ea34f3464370

SYMBOL LEGEND

2 TYPES · 15 FIXTURES · COLOUR BY TYPE



ETC SolaFrame Theatre

Profile Spot · 47ch Default · 47 ch · category symbol

3 physical · 3 plotted

0 disabled · 0 unplaced



HitLight placeholder Visual substitute · Basic Conventional

PAR Light · Default · 1 ch · category symbol

12 physical · 12 plotted

0 disabled · 0 unplaced

HitLight

Stadtcasino Basel · Musiksaal

SYMBOL LEGEND · Musiksaal

HitLight · Stadtcasino Basel

Konzertgasse 1, 4051, Basel, Switzerland

DWG HL · METRIC

Drawn HitLight

Generated from the saved show

SOURCE ea34f3464370

GENERAL NOTES

1. Source-based lighting plan. Confirm the current rig with the venue.
2. PARTIAL: included fixtures are not a full physical-unit census.
3. DMX PATCH WITHHELD: provisional or unchecked addresses are not published.
4. The reconstruction retains its documented coverage and geometry assumptions; confirm the current setup with the venue.

HitLight

Stadtcasino Basel · Musiksaal

GENERAL NOTES · Musiksaal

HitLight · Stadtcasino Basel

Konzertgasse 1, 4051, Basel, Switzerland

DWG HL · METRIC

Drawn HitLight

Generated from the saved show

SOURCE ea34f3464370

DMX PATCH

15 FIXTURES · 0 UNIVERSES

Fixture / name	Manufacturer / model	Mode	Ch	DMX	Range	Position / mount	Status / notes
UNPATCHED / INVALID							
F001 · HighEndSolaFrameTheatre · ...	ETC / SolaFrame Theatre	47ch Default	47	WITHHELD	TBC	UNPLACED	Enabled
F002 · HighEndSolaFrameTheatre · ...	ETC / SolaFrame Theatre	47ch Default	47	WITHHELD	TBC	UNPLACED	Enabled
F003 · HighEndSolaFrameTheatre · ...	ETC / SolaFrame Theatre	47ch Default	47	WITHHELD	TBC	UNPLACED	Enabled
F004 · PLACEHOLDER · ARRIL10-Q so...	HitLight placeholder / Visual substitute ...	Default	1	WITHHELD	TBC	UNPLACED	Enabled
F005 · PLACEHOLDER · ARRIL10-Q so...	HitLight placeholder / Visual substitute ...	Default	1	WITHHELD	TBC	UNPLACED	Enabled
F006 · PLACEHOLDER · ARRIL10-Q so...	HitLight placeholder / Visual substitute ...	Default	1	WITHHELD	TBC	UNPLACED	Enabled
F007 · PLACEHOLDER · ARRIL10-Q so...	HitLight placeholder / Visual substitute ...	Default	1	WITHHELD	TBC	UNPLACED	Enabled
F008 · PLACEHOLDER · ARRIL10-Q so...	HitLight placeholder / Visual substitute ...	Default	1	WITHHELD	TBC	UNPLACED	Enabled
F009 · PLACEHOLDER · ARRIL10-Q so...	HitLight placeholder / Visual substitute ...	Default	1	WITHHELD	TBC	UNPLACED	Enabled
F010 · PLACEHOLDER · ARRIL10-Q so...	HitLight placeholder / Visual substitute ...	Default	1	WITHHELD	TBC	UNPLACED	Enabled
F011 · PLACEHOLDER · ARRIL10-Q so...	HitLight placeholder / Visual substitute ...	Default	1	WITHHELD	TBC	UNPLACED	Enabled
F012 · PLACEHOLDER · ARRIL10-Q so...	HitLight placeholder / Visual substitute ...	Default	1	WITHHELD	TBC	UNPLACED	Enabled
F013 · PLACEHOLDER · ARRIL10-Q so...	HitLight placeholder / Visual substitute ...	Default	1	WITHHELD	TBC	UNPLACED	Enabled
F014 · PLACEHOLDER · ARRIL10-Q so...	HitLight placeholder / Visual substitute ...	Default	1	WITHHELD	TBC	UNPLACED	Enabled
F015 · PLACEHOLDER · ARRIL10-Q so...	HitLight placeholder / Visual substitute ...	Default	1	WITHHELD	TBC	UNPLACED	Enabled

No patched universes

Stadtcasino Basel · Musiksaal

DMX PATCH · Musiksaal

HitLight · Stadtcasino Basel

Konzertgasse 1, 4051, Basel, Switzerland

DWG HL · METRIC

Drawn HitLight

Generated from the saved show

SOURCE ea34f3464370

VALIDATION APPENDIX

WARNING · PATCH_WITHHELD

DMX patch facts are withheld pending source verification. This planning document cannot be used for hardware output.

Objects: — · Remediation: correct the saved show data and regenerate.

ERROR · STAGE_DIMENSIONS_UNCONFIRMED

Confirm the stage dimensions before producing a final technical document.

Objects: 6117CD01-5021-4989-A98C-C0B2D3DDB836 · Remediation: correct the saved show data and regenerate.

WARNING · TITLE_METADATA_INCOMPLETE

Some professional title-block metadata is missing; the document will show an em dash.

Objects: 8fb6713873282348583c9256 · Remediation: correct the saved show data and regenerate.

HitLight

VENUE & DRAWING SOURCES

Stadtcasino Basel

Musiksaal · Published specific room/event configuration; rig unverified

Konzertgasse 1, 4051, Basel, CH

https://www.stadtcasino-basel.ch/de/veranstalterinnen/tarife-und-infrastruktur/

Sources checked 2026-10-20

Symbols: HitLight-owned category artwork. No manufacturer model geometry or original source pages included.

Source-based reconstruction. Confirm the current installation and equipment availability with the venue.

Scale, fixture positions, mounting heights and aiming may include estimates; this is not a rigging specification.

Provisional fixture matches are labelled as placeholders. The recorded subset is not a complete physical inventory.

DMX addresses are withheld from public plans until their exact source patch is reconciled.

The reconstruction retains its documented coverage and geometry assumptions; confirm the current setup with the venue.

Official venue information:
https://www.stadtcasino-basel.ch/de/veranstalterinnen/tarife-und-infrastruktur/ · checked 2026-10-20

Public venue page: https://www.hitlight.app/venues/switzerland/stadtcasino-basel-8fb67138

HitLight