
UPSTAGE

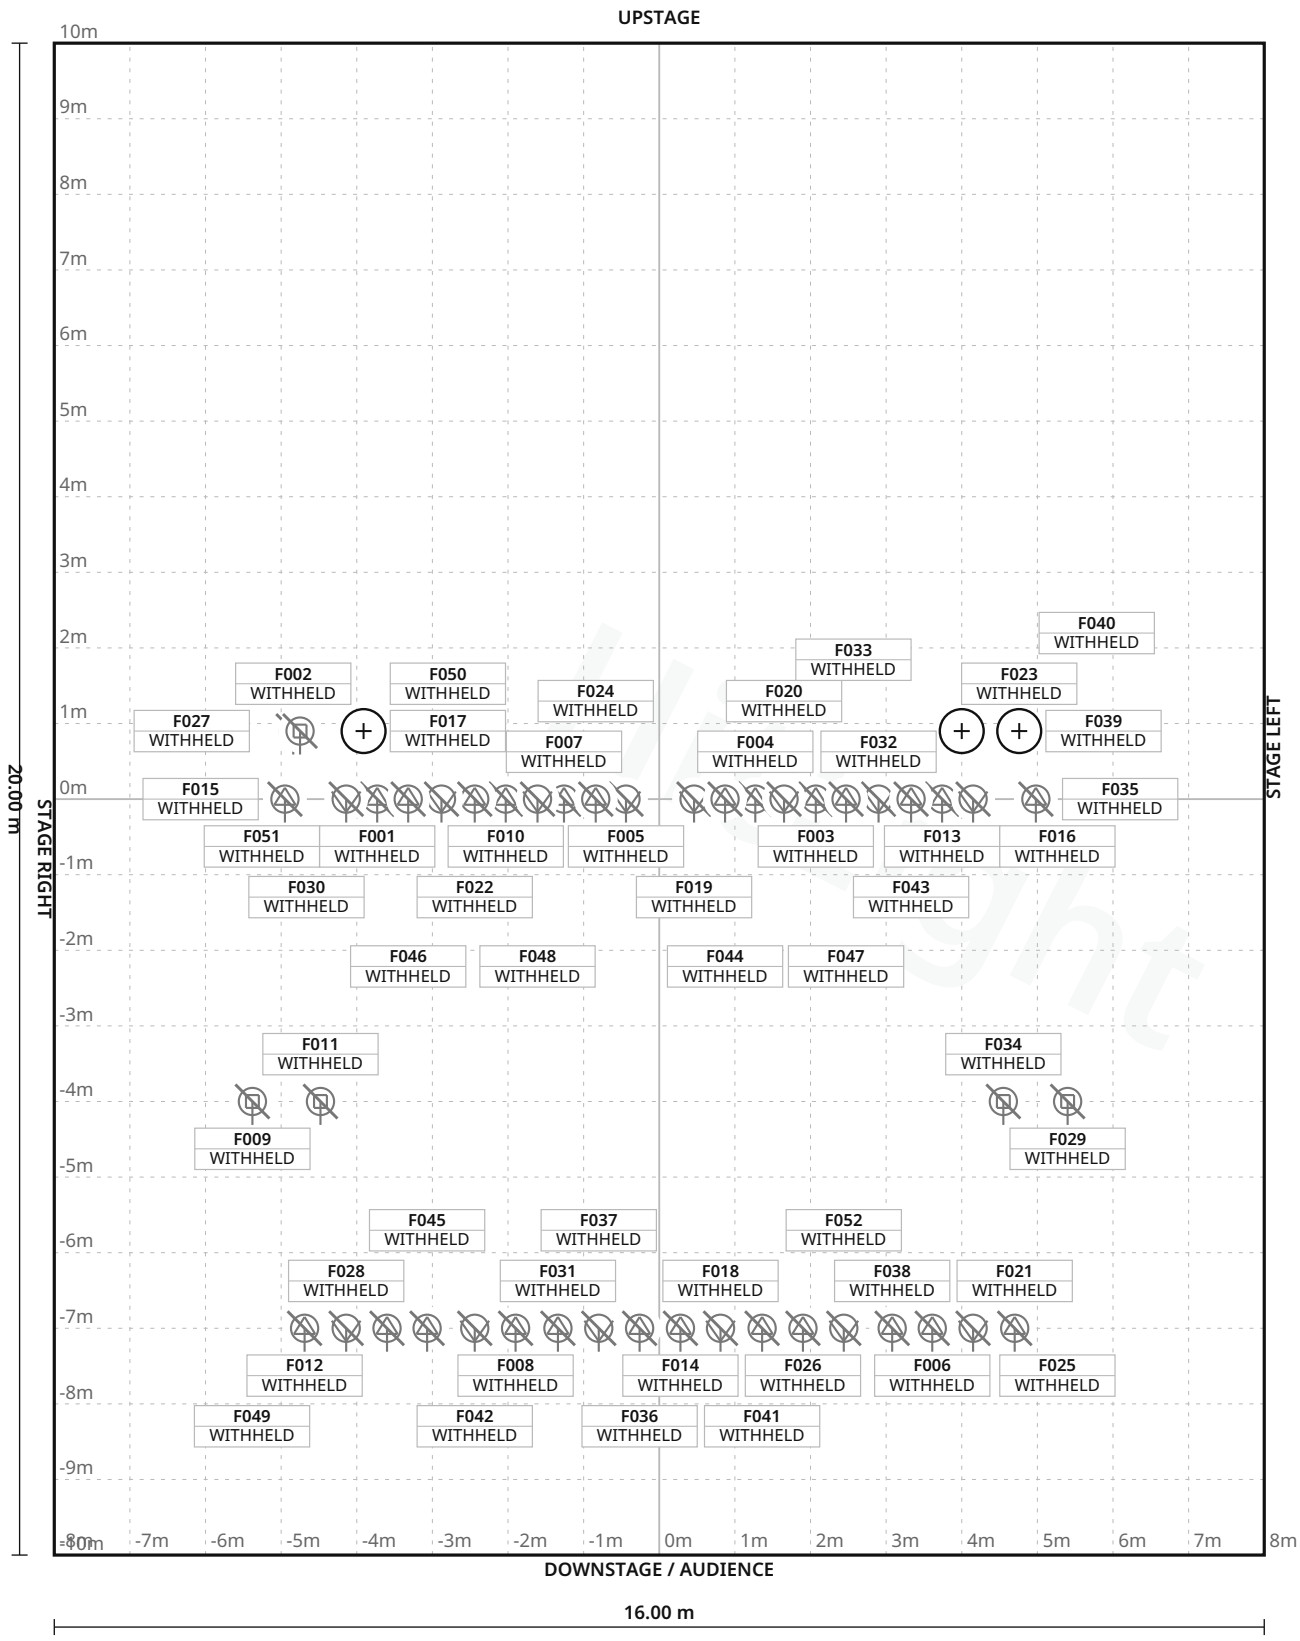


**FIXTURE LEGEND**

- **Source Four jr** Zoom — Profile Spot · 16×
- **Source Four Zoom** 25-50 — Profile Spot · 12×
- **MAC Aura** — Moving Head · 8×
- **SeleconFresnel** — Spot Light · 8×
- **SeleconZoom25–50** ·Bsize — Profile Spot · 2×
- **StrandPC1200W** — Spot Light · 6×

Stage 16.00 m W × 20.00 m D · Grid 1 m



# Kunstwerk! Het Musiater · Theaterzaal

**LIGHT PLOT · PLAN · Theaterzaal**

HitLight · Kunstwerk! Het Musiater

Bommersheufsestraat62,Zevenaar; technical list supplies this address, Zevenaar, Netherlands

**DWG HL · SCALE 1:100 · metric · PRINT AT 100%**

Drawn HitLight

Generated from the saved show

SOURCE 80055e0b8401

# SYMBOL LEGEND

6 TYPES · 52 FIXTURES · COLOUR BY TYPE



**ETC Source Four jr Zoom**

Profile Spot · Unverified · TBC ch · category symbol

**16 physical · 16 plotted**

16 disabled · 0 unplaced



**ETC Source Four Zoom 25-50**

Profile Spot · Unverified · TBC ch · category symbol

**12 physical · 12 plotted**

12 disabled · 0 unplaced



**Martin Professional MAC Aura**

Moving Head · Unverified · TBC ch · category symbol

**8 physical · 8 plotted**

8 disabled · 0 unplaced



**Unverified source fixture SeleconFresnel**

Spot Light · Unverified · TBC ch · category symbol

**8 physical · 8 plotted**

8 disabled · 0 unplaced



**Unverified source fixture SeleconZoom25–50·Bsize**

Profile Spot · Unverified · TBC ch · category symbol

**2 physical · 2 plotted**

2 disabled · 0 unplaced



**Unverified source fixture StrandPC1200W**

Spot Light · Unverified · TBC ch · category symbol

**6 physical · 6 plotted**

6 disabled · 0 unplaced



## Kunstwerk! Het Musiater · Theaterzaal

**SYMBOL LEGEND · Theaterzaal**

HitLight · Kunstwerk! Het Musiater

Bommersheufsestraat62,Zevenaar; technical list supplies this address, Zevenaar, Netherlands

**DWG HL · METRIC**

Drawn HitLight

Generated from the saved show

SOURCE 80055e0b8401

# GENERAL NOTES

1. Source-based lighting plan. Confirm the current rig with the venue.
2. PARTIAL: included fixtures are not a full physical-unit census.
3. DMX PATCH WITHHELD: provisional or unchecked addresses are not published.
4. Partial planning view; modes and patch unverified; output excluded.

HitLight

# FIXTURE SCHEDULE



| Fixture | Manufacturer / model | Position / mount | Mode / output |
|---|---|---|---|
| VISUAL PLANNING · DMX PATCH WITHHELD | | | |
| F001 | ETC / Source Four jr Zoom | PLOTTED | Unverified · Output excluded |
| F002 | ETC / Source Four jr Zoom | PLOTTED | Unverified · Output excluded |
| F003 | ETC / Source Four jr Zoom | PLOTTED | Unverified · Output excluded |
| F004 | ETC / Source Four jr Zoom | PLOTTED | Unverified · Output excluded |
| F005 | Unverified source fixture / SeleconFresnel | PLOTTED | Unverified · Output excluded |
| F006 | ETC / Source Four Zoom 25-50 | PLOTTED | Unverified · Output excluded |
| F007 | ETC / Source Four jr Zoom | PLOTTED | Unverified · Output excluded |
| F008 | ETC / Source Four Zoom 25-50 | PLOTTED | Unverified · Output excluded |
| F009 | Martin Professional / MAC Aura | PLOTTED | Unverified · Output excluded |
| F010 | ETC / Source Four jr Zoom | PLOTTED | Unverified · Output excluded |
| F011 | Martin Professional / MAC Aura | PLOTTED | Unverified · Output excluded |
| F012 | ETC / Source Four Zoom 25-50 | PLOTTED | Unverified · Output excluded |
| F013 | ETC / Source Four jr Zoom | PLOTTED | Unverified · Output excluded |
| F014 | ETC / Source Four Zoom 25-50 | PLOTTED | Unverified · Output excluded |
| F015 | Unverified source fixture / SeleconZoom25–50·Bsize | PLOTTED | Unverified · Output excluded |
| F016 | Unverified source fixture / SeleconFresnel | PLOTTED | Unverified · Output excluded |
| F017 | ETC / Source Four jr Zoom | PLOTTED | Unverified · Output excluded |
| F018 | Unverified source fixture / StrandPC1200W | PLOTTED | Unverified · Output excluded |
| F019 | Unverified source fixture / SeleconFresnel | PLOTTED | Unverified · Output excluded |
| F020 | Unverified source fixture / SeleconFresnel | PLOTTED | Unverified · Output excluded |

**Planning reference only. Confirm installed modes and patch with the venue.**



## Kunstwerk! Het Musiater · Theaterzaal

FIXTURE SCHEDULE · Theaterzaal

HitLight · Kunstwerk! Het Musiater

Bommersheufsestraat62,Zevenaar; technical list supplies this address, Zevenaar, Netherlands

DWG HL · METRIC

Drawn HitLight

Generated from the saved show

SOURCE 80055e0b8401

# FIXTURE SCHEDULE · CONTINUED



| Fixture | Manufacturer / model | Position / mount | Mode / output |
|---|---|---|---|
| VISUAL PLANNING · DMX PATCH WITHHELD | | | |
| F021 | ETC / Source Four Zoom 25-50 | PLOTTED | Unverified · Output excluded |
| F022 | ETC / Source Four jr Zoom | PLOTTED | Unverified · Output excluded |
| F023 | ETC / Source Four jr Zoom | PLOTTED | Unverified · Output excluded |
| F024 | ETC / Source Four jr Zoom | PLOTTED | Unverified · Output excluded |
| F025 | Unverified source fixture / StrandPC1200W | PLOTTED | Unverified · Output excluded |
| F026 | ETC / Source Four Zoom 25-50 | PLOTTED | Unverified · Output excluded |
| F027 | Martin Professional / MAC Aura | PLOTTED | Unverified · Output excluded |
| F028 | Unverified source fixture / StrandPC1200W | PLOTTED | Unverified · Output excluded |
| F029 | Martin Professional / MAC Aura | PLOTTED | Unverified · Output excluded |
| F030 | Unverified source fixture / SeleconFresnel | PLOTTED | Unverified · Output excluded |
| F031 | ETC / Source Four Zoom 25-50 | PLOTTED | Unverified · Output excluded |
| F032 | Unverified source fixture / SeleconFresnel | PLOTTED | Unverified · Output excluded |
| F033 | Martin Professional / MAC Aura | PLOTTED | Unverified · Output excluded |
| F034 | Martin Professional / MAC Aura | PLOTTED | Unverified · Output excluded |
| F035 | Unverified source fixture / SeleconZoom25–50·Bsize | PLOTTED | Unverified · Output excluded |
| F036 | ETC / Source Four Zoom 25-50 | PLOTTED | Unverified · Output excluded |
| F037 | Unverified source fixture / StrandPC1200W | PLOTTED | Unverified · Output excluded |
| F038 | ETC / Source Four Zoom 25-50 | PLOTTED | Unverified · Output excluded |
| F039 | Martin Professional / MAC Aura | PLOTTED | Unverified · Output excluded |
| F040 | ETC / Source Four jr Zoom | PLOTTED | Unverified · Output excluded |

**Planning reference only. Confirm installed modes and patch with the venue.**

| Fixture | Manufacturer / model | Position / mount | Mode / output |
|---|---|---|---|
| VISUAL PLANNING · DMX PATCH WITHHELD | | | |
| F041 | ETC / Source Four Zoom 25-50 | PLOTTED | Unverified · Output excluded |
| F042 | Unverified source fixture / StrandPC1200W | PLOTTED | Unverified · Output excluded |
| F043 | ETC / Source Four jr Zoom | PLOTTED | Unverified · Output excluded |
| F044 | ETC / Source Four jr Zoom | PLOTTED | Unverified · Output excluded |
| F045 | ETC / Source Four Zoom 25-50 | PLOTTED | Unverified · Output excluded |
| F046 | ETC / Source Four jr Zoom | PLOTTED | Unverified · Output excluded |
| F047 | ETC / Source Four jr Zoom | PLOTTED | Unverified · Output excluded |
| F048 | Unverified source fixture / SeleconFresnel | PLOTTED | Unverified · Output excluded |
| F049 | ETC / Source Four Zoom 25-50 | PLOTTED | Unverified · Output excluded |
| F050 | Martin Professional / MAC Aura | PLOTTED | Unverified · Output excluded |
| F051 | Unverified source fixture / SeleconFresnel | PLOTTED | Unverified · Output excluded |
| F052 | Unverified source fixture / StrandPC1200W | PLOTTED | Unverified · Output excluded |

**Planning reference only. Confirm installed modes and patch with the venue.**

# VALIDATION APPENDIX

WARNING · PATCH_WITHHELD

DMX patch facts are withheld pending source verification. This planning document cannot be used for hardware output.

Objects: — · Remediation: review the source facts and regenerate.

ERROR · STAGE_DIMENSIONS_UNCONFIRMED

Confirm the stage dimensions before producing a final technical document.

Objects: Theaterzaal · Remediation: review the source facts and regenerate.

WARNING · MODE_UNVERIFIED

DMX modes are unverified; output remains excluded.

Objects: F001–F052 · Remediation: review the source facts and regenerate.

WARNING · FIXTURE_DISABLED

Fixtures are disabled for this visual planning reconstruction.

Objects: F001–F052 · Remediation: review the source facts and regenerate.

WARNING · TITLE_METADATA_INCOMPLETE

Some professional title-block metadata is missing; the document will show an em dash.

Objects: 8fdb1cbbe12f2f64eca926f6 · Remediation: review the source facts and regenerate.

HitLight

# VENUE & DRAWING SOURCES

Kunstwerk! Het Musiater

Theaterzaal · Published house plot

Bommersheufsestraat62,Zevenaar; technical list supplies this address, Zevenaar, NL

https://liemerskunstwerk.nl/theater/verhuur/

Sources checked 2026-11-03

Symbols: HitLight-owned category artwork. No manufacturer model geometry or original source pages included.

Fixture positions follow the venue’s published lighting plot; the currently installed rig is not verified.

The plot gives no full scale or trim heights, so scale and heights are estimated.

Partial source-based planning reconstruction; the current installation and complete fixture census are unverified.

Source-matched catalogue bodies are shown where available. Unresolved source identities remain labelled visual markers. Installed modes and DMX patch require verification; visual-only fixtures remain excluded from output.

52 source-based records in this scenario display 52 approximate public catalogue housings and 0 labelled visual fallbacks. 6 existing display references now use their available approved bodies. Source identities, labelled donors, modes, patch and output exclusions remain unchanged; current installation and optics are unverified.

Partial planning view; modes and patch unverified; output excluded.

Fixture plot original; visually inspected page(s) 1. Freshness and reuse rights unconfirmed.: https://liemerskunstwerk.nl/app/uploads/2025/12/Kunstwerk-Het-Musiater-lichtplan-2025-v1.pdf.pdf · checked 2026-11-03

Published capacity 324 for Theaterzaal.: https://liemerskunstwerk.nl/app/uploads/2025/12/Kunstwerk-Het-Musiater-Technischelijst-2025.pdf · checked 2026-11-03

Official venue/technical source page.: https://liemerskunstwerk.nl/theater/verhuur/ · checked 2026-11-03

Public venue page: https://www.hitlight.app/venues/netherlands/kunstwerk-het-musiater-8fdb1cbb

HitLight