
UPSTAGE

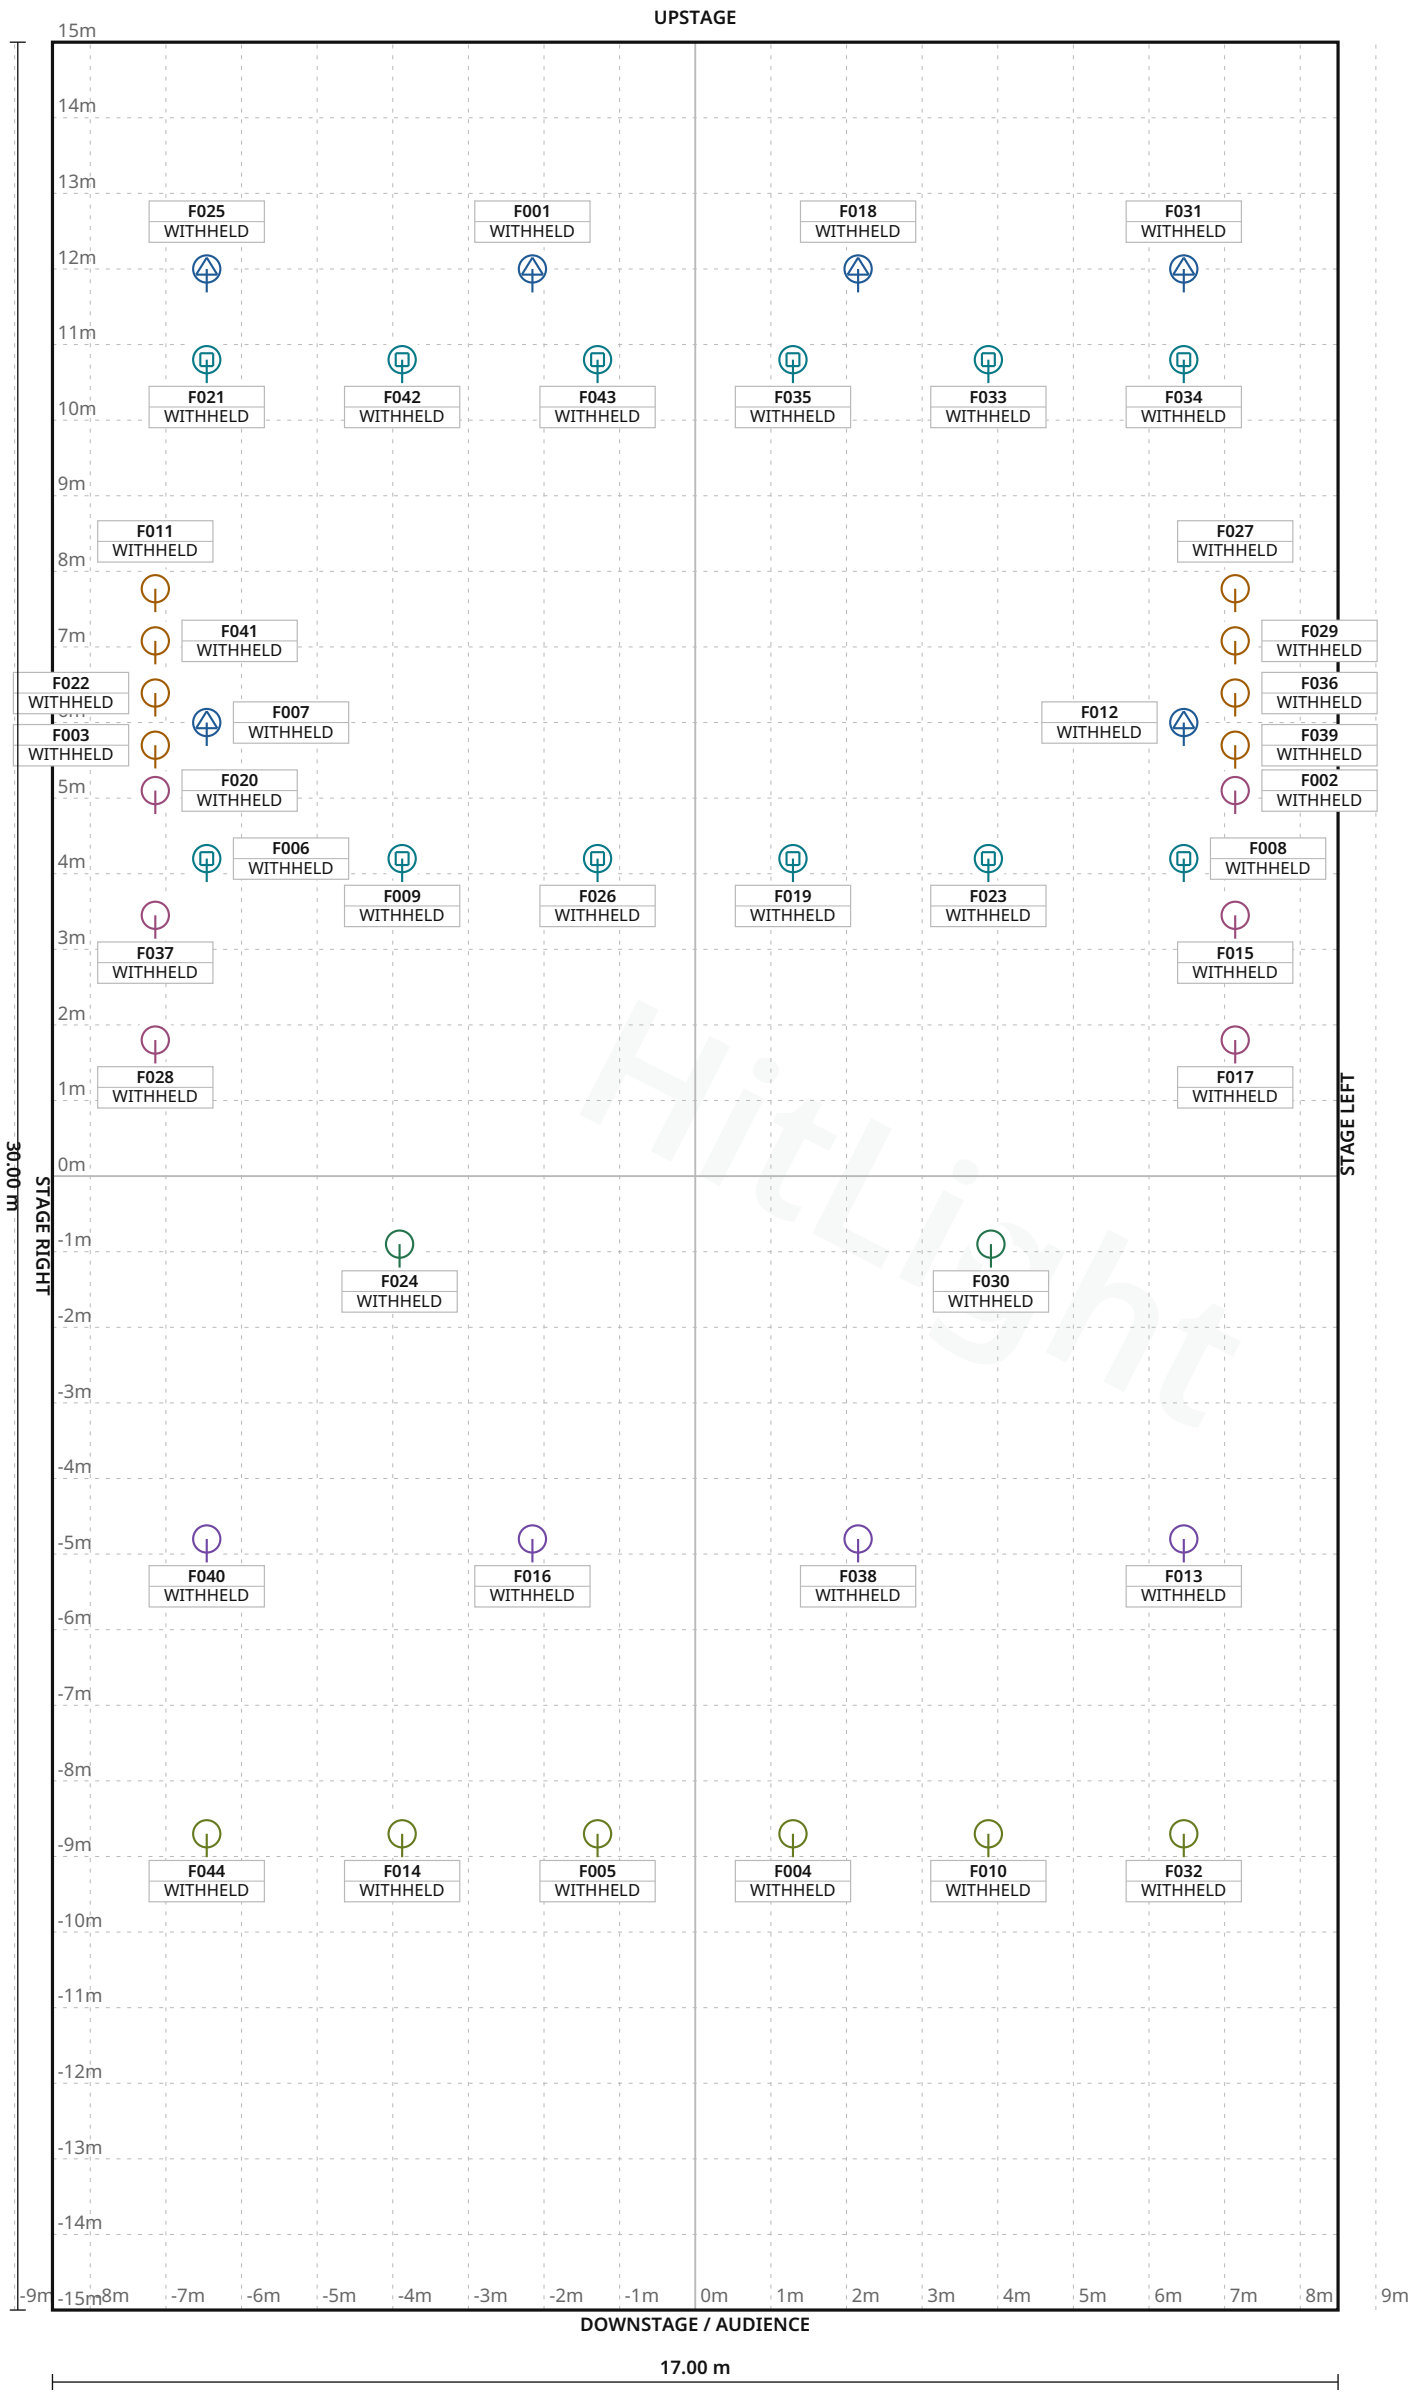

FIXTURE LEGEND

- **P7** — Profile Spot · 6×
- **ACL PAR36** — physical head — PAR Light · 8×
- **Fresnel1kW** — fronttruss3 — PAR Light · 2×
- **Fresnel2kW** — fronttruss1 — PAR Light · 4×
- **MartinERA150** — Moving Head · 12×
- **PAR64 midtruss** — PAR Light · 6×
- **Profile1kW** — fronttruss2 — PAR Light · 6×

Stage 17.00 m W × 30.00 m D · Grid 1 m

Chollerhalle · halle

LIGHT PLOT · PLAN · halle

HitLight · Chollerhalle
Chamerstrasse 177, 6300, Zug, Switzerland

DWG HL · SCALE 1:100 · metric · PRINT AT 100%
Drawn HitLight
Generated from the saved show
SOURCE 631749a329fa

SYMBOL LEGEND

7 TYPES · 44 FIXTURES · COLOUR BY TYPE



JB-Lighting P7

Profile Spot · Mode 1 · 26 ch · category symbol

6 physical · 6 plotted

0 disabled · 0 unplaced



Unverified source fixture ACL PAR36 physical head

PAR Light · Unverified · TBC ch · category symbol

8 physical · 8 plotted

0 disabled · 0 unplaced



Unverified source fixture Fresnel1kW fronttruss3

PAR Light · Unverified · TBC ch · category symbol

2 physical · 2 plotted

0 disabled · 0 unplaced



Unverified source fixture Fresnel2kW fronttruss1

PAR Light · Unverified · TBC ch · category symbol

4 physical · 4 plotted

0 disabled · 0 unplaced



Unverified source fixture MartinERA150

Moving Head · Unverified · TBC ch · category symbol

12 physical · 12 plotted

0 disabled · 0 unplaced



Unverified source fixture PAR64 midtruss

PAR Light · Unverified · TBC ch · category symbol

6 physical · 6 plotted

0 disabled · 0 unplaced



Unverified source fixture Profile1kW fronttruss2

PAR Light · Unverified · TBC ch · category symbol

6 physical · 6 plotted

0 disabled · 0 unplaced

Chollerhalle · halle

SYMBOL LEGEND · halle

HitLight · Chollerhalle

Chamerstrasse 177, 6300, Zug, Switzerland

DWG HL · METRIC

Drawn HitLight

Generated from the saved show

SOURCE 631749a329fa

GENERAL NOTES

1. Source-based lighting plan. Confirm the current rig with the venue.
2. PARTIAL: included fixtures are not a full physical-unit census.
3. DMX PATCH WITHHELD: provisional or unchecked addresses are not published.
4. Partial planning view; modes and patch unverified; output excluded.

HitLight

Chollerhalle · halle

GENERAL NOTES · halle

HitLight · Chollerhalle

Chamerstrasse 177, 6300, Zug, Switzerland

DWG HL · METRIC

Drawn HitLight

Generated from the saved show

SOURCE 631749a329fa

FIXTURE SCHEDULE

Fixture	Manufacturer / model	Position / mount	Mode / output
VISUAL PLANNING · DMX PATCH WITHHELD			
F001	JB-Lighting / P7	PLOTTED	Unverified · Output excluded
F002	Unverified source fixture / PAR64 midtruss	PLOTTED	Unverified · Output excluded
F003	Unverified source fixture / ACL PAR36 physical head	PLOTTED	Unverified · Output excluded
F004	Unverified source fixture / Profile1kW fronttruss2	PLOTTED	Unverified · Output excluded
F005	Unverified source fixture / Profile1kW fronttruss2	PLOTTED	Unverified · Output excluded
F006	Unverified source fixture / MartinERA150	PLOTTED	Unverified · Output excluded
F007	JB-Lighting / P7	PLOTTED	Unverified · Output excluded
F008	Unverified source fixture / MartinERA150	PLOTTED	Unverified · Output excluded
F009	Unverified source fixture / MartinERA150	PLOTTED	Unverified · Output excluded
F010	Unverified source fixture / Profile1kW fronttruss2	PLOTTED	Unverified · Output excluded
F011	Unverified source fixture / ACL PAR36 physical head	PLOTTED	Unverified · Output excluded
F012	JB-Lighting / P7	PLOTTED	Unverified · Output excluded
F013	Unverified source fixture / Fresnel2kW fronttruss1	PLOTTED	Unverified · Output excluded
F014	Unverified source fixture / Profile1kW fronttruss2	PLOTTED	Unverified · Output excluded
F015	Unverified source fixture / PAR64 midtruss	PLOTTED	Unverified · Output excluded
F016	Unverified source fixture / Fresnel2kW fronttruss1	PLOTTED	Unverified · Output excluded
F017	Unverified source fixture / PAR64 midtruss	PLOTTED	Unverified · Output excluded
F018	JB-Lighting / P7	PLOTTED	Unverified · Output excluded
F019	Unverified source fixture / MartinERA150	PLOTTED	Unverified · Output excluded
F020	Unverified source fixture / PAR64 midtruss	PLOTTED	Unverified · Output excluded

Planning reference only. Confirm installed modes and patch with the venue.

Chollerhalle · halle

FIXTURE SCHEDULE · halle

HitLight · Chollerhalle

Chamerstrasse 177, 6300, Zug, Switzerland

DWG HL · METRIC

Drawn HitLight

Generated from the saved show

SOURCE 631749a329fa

Fixture	Manufacturer / model	Position / mount	Mode / output
VISUAL PLANNING · DMX PATCH WITHHELD			
F021	Unverified source fixture / MartinERA150	PLOTTED	Unverified · Output excluded
F022	Unverified source fixture / ACL PAR36 physical head	PLOTTED	Unverified · Output excluded
F023	Unverified source fixture / MartinERA150	PLOTTED	Unverified · Output excluded
F024	Unverified source fixture / Fresnel1kW fronttruss3	PLOTTED	Unverified · Output excluded
F025	JB-Lighting / P7	PLOTTED	Unverified · Output excluded
F026	Unverified source fixture / MartinERA150	PLOTTED	Unverified · Output excluded
F027	Unverified source fixture / ACL PAR36 physical head	PLOTTED	Unverified · Output excluded
F028	Unverified source fixture / PAR64 midtruss	PLOTTED	Unverified · Output excluded
F029	Unverified source fixture / ACL PAR36 physical head	PLOTTED	Unverified · Output excluded
F030	Unverified source fixture / Fresnel1kW fronttruss3	PLOTTED	Unverified · Output excluded
F031	JB-Lighting / P7	PLOTTED	Unverified · Output excluded
F032	Unverified source fixture / Profile1kW fronttruss2	PLOTTED	Unverified · Output excluded
F033	Unverified source fixture / MartinERA150	PLOTTED	Unverified · Output excluded
F034	Unverified source fixture / MartinERA150	PLOTTED	Unverified · Output excluded
F035	Unverified source fixture / MartinERA150	PLOTTED	Unverified · Output excluded
F036	Unverified source fixture / ACL PAR36 physical head	PLOTTED	Unverified · Output excluded
F037	Unverified source fixture / PAR64 midtruss	PLOTTED	Unverified · Output excluded
F038	Unverified source fixture / Fresnel2kW fronttruss1	PLOTTED	Unverified · Output excluded
F039	Unverified source fixture / ACL PAR36 physical head	PLOTTED	Unverified · Output excluded
F040	Unverified source fixture / Fresnel2kW fronttruss1	PLOTTED	Unverified · Output excluded

Planning reference only. Confirm installed modes and patch with the venue.

FIXTURE SCHEDULE · CONTINUED

Fixture	Manufacturer / model	Position / mount	Mode / output
VISUAL PLANNING · DMX PATCH WITHHELD			
F041	Unverified source fixture / ACL PAR36 physical head	PLOTTED	Unverified · Output excluded
F042	Unverified source fixture / MartinERA150	PLOTTED	Unverified · Output excluded
F043	Unverified source fixture / MartinERA150	PLOTTED	Unverified · Output excluded
F044	Unverified source fixture / Profile1kW fronttruss2	PLOTTED	Unverified · Output excluded

Planning reference only. Confirm installed modes and patch with the venue.

HitLight

VALIDATION APPENDIX

WARNING · PATCH_WITHHELD

DMX patch facts are withheld pending source verification. This planning document cannot be used for hardware output.

Objects: — · Remediation: review the source facts and regenerate.

ERROR · STAGE_DIMENSIONS_UNCONFIRMED

Confirm the stage dimensions before producing a final technical document.

Objects: halle · Remediation: review the source facts and regenerate.

WARNING · MODE_UNVERIFIED

DMX modes are unverified; output remains excluded.

Objects: F002–F006, F008–F011, F013–F017, F019–F024, F026–F030, F032–F044 · Remediation: review the source facts and regenerate.

WARNING · TITLE_METADATA_INCOMPLETE

Some professional title-block metadata is missing; the document will show an em dash.

Objects: 91017e08123f36a7893611aa · Remediation: review the source facts and regenerate.

HitLight

VENUE & DRAWING SOURCES

Chollerhalle

halle · Published house; current rig/configuration unverified

Chamerstrasse 177, 6300, Zug, CH

https://chollerhalle.ch/

Sources checked 2026-10-19

Symbols: HitLight-owned category artwork. No manufacturer model geometry or original source pages included.

Source-based reconstruction. Confirm the current installation and equipment availability with the venue.

Scale, fixture positions, mounting heights and aiming may include estimates; this is not a rigging specification.

Provisional fixture matches are labelled as placeholders. The recorded subset is not a complete physical inventory.

DMX addresses are withheld from public plans until their exact source patch is reconciled.

44 source-based records in this scenario display 44 approximate public catalogue housings and 0 labelled visual fallbacks. 6 existing display references now use their available approved bodies. Source identities, labelled donors, modes, patch and output exclusions remain unchanged; current installation and optics are unverified.

Partial planning view; modes and patch unverified; output excluded.

Official venue information: https://chollerhalle.ch/ · checked 2026-10-19

Rider-Licht-Chollerhalle-Halle-Stand-18.04.24.pdf: https://chollerhalle.ch/corporate-events/ · checked 2026-10-19

Public venue page: https://www.hitlight.app/venues/switzerland/chollerhalle-91017e08

HitLight