
UPSTAGE ↑

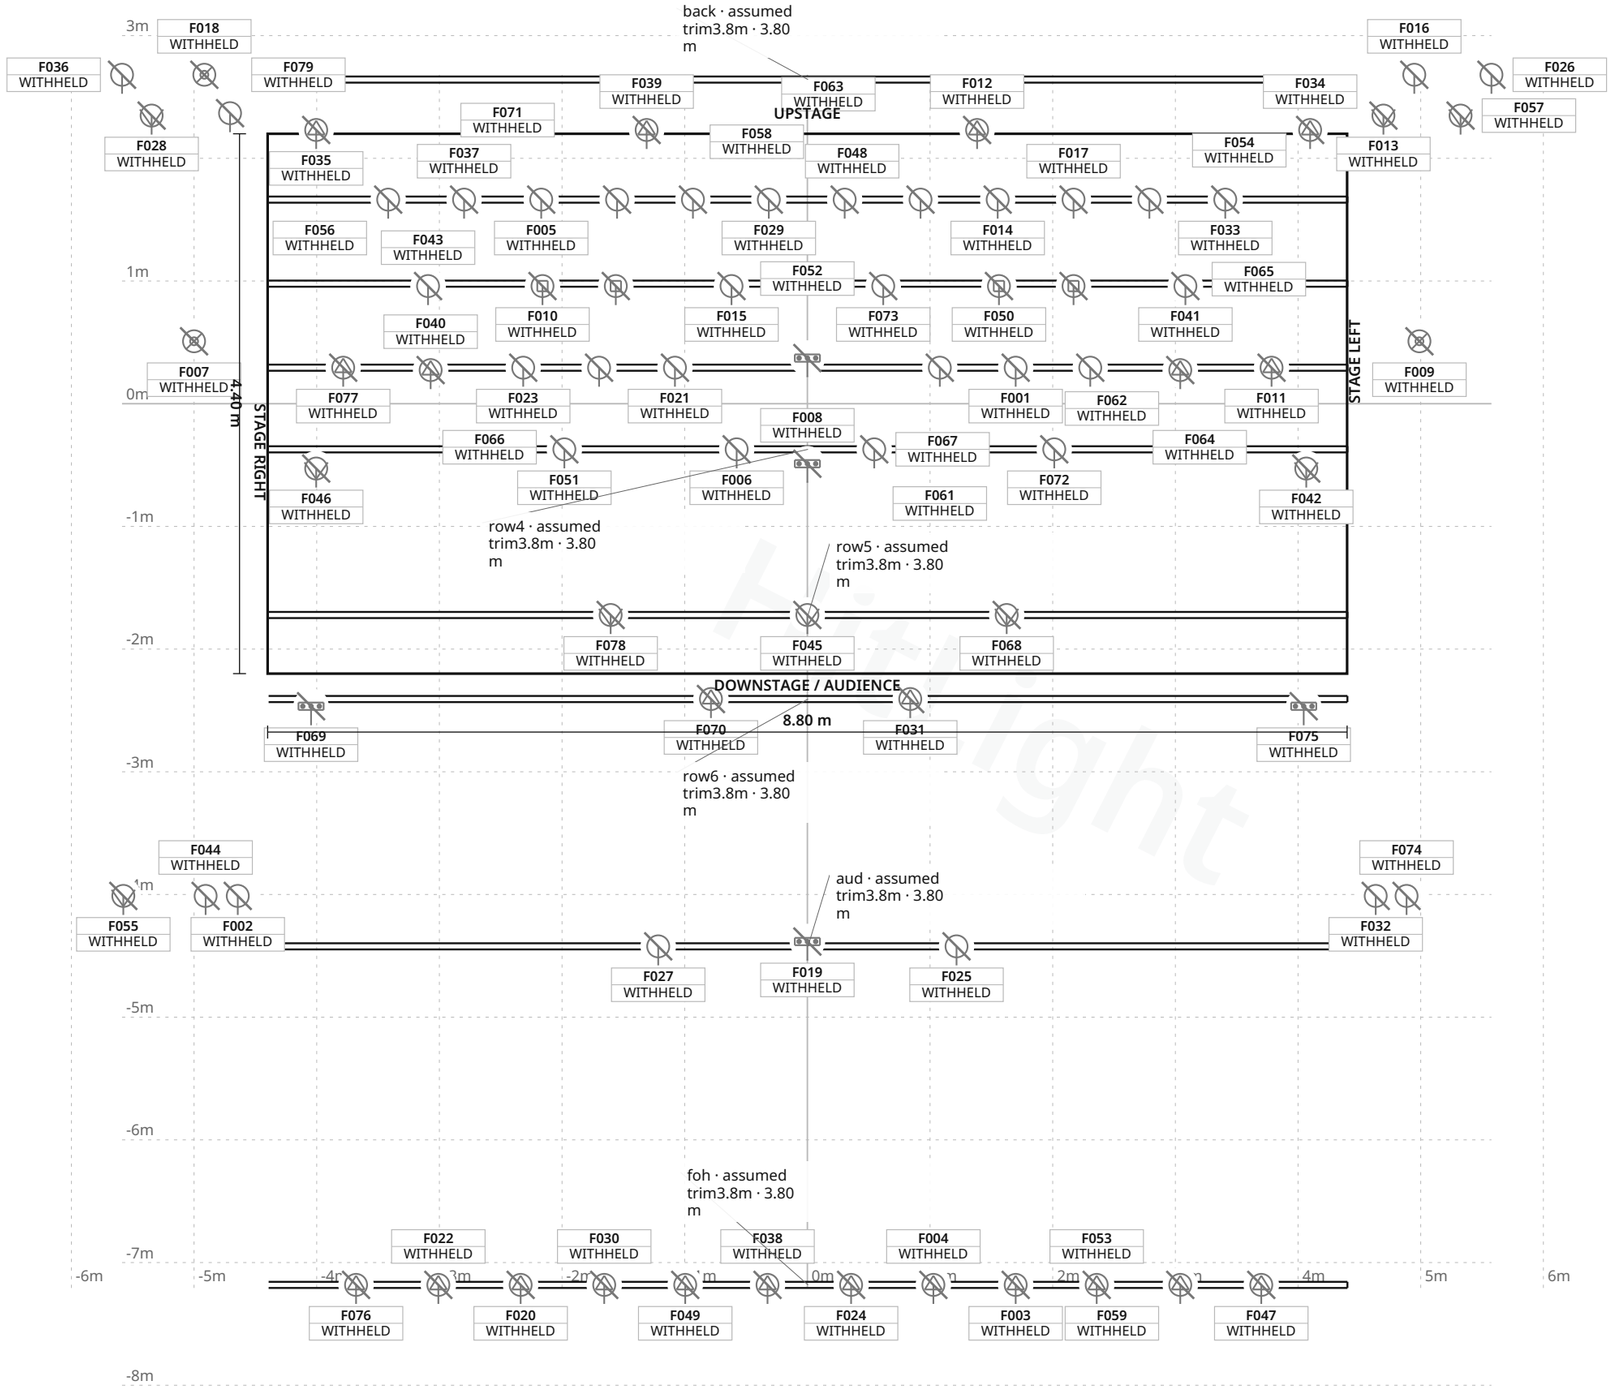

FIXTURE LEGEND

- **12P HEX** — Effect · 3×
- **RUSH MH 5** — Profile · Profile Spot · 4×
- **Rush MH6** — Moving Head · 4×
- **ETC Source Four** — Jr · Profile Spot · 2×
- **Flood** — PAR Light · 8×
- **Fresnel** — Spot Light · 9×
- **Martin Rush MH8** — Mini Profile · Profile Spot · 4×
- **Niethammer** — Enizoom1200W · Profile Spot · 12×
- **PAR64** — conventional · PAR Light · 26×
- **PAR64 LED** — PAR Light · 2×
- **Stairville LED** — Bar240/8 · LED Bar · 5×

Stage 8.80 m W × 4.40 m D · Grid 1 m

1 fixture labels omitted in this view due to crowding · see DMX patch

Victoriateatern · Scenen

LIGHT PLOT · PLAN · Scenen

HitLight · Victoriateatern

Malmö, Sweden

DWG HL · SCALE 1:50 · metric · PRINT AT 100%

Drawn HitLight

Generated from the saved show

SOURCE edaa96b292c4

SYMBOL LEGEND

11 TYPES · 79 FIXTURES · COLOUR BY TYPE



ADJ 12P HEX

Effect · Unverified · TBC ch · category symbol

3 physical · 3 plotted

3 disabled · 0 unplaced



Martin Professional RUSH MH 5 Profile

Profile Spot · Unverified · TBC ch · category symbol

4 physical · 4 plotted

4 disabled · 0 unplaced



Martin Professional Rush MH6

Moving Head · Unverified · TBC ch · category symbol

4 physical · 4 plotted

4 disabled · 0 unplaced



Unverified source fixture ETC Source Four Jr

Profile Spot · Unverified · TBC ch · category symbol

2 physical · 2 plotted

2 disabled · 0 unplaced



Unverified source fixture Flood

PAR Light · Unverified · TBC ch · category symbol

8 physical · 8 plotted

8 disabled · 0 unplaced



Unverified source fixture Fresnel

Spot Light · Unverified · TBC ch · category symbol

9 physical · 9 plotted

9 disabled · 0 unplaced



Unverified source fixture Martin Rush MH8 Mini Profile

Profile Spot · Unverified · TBC ch · category symbol

4 physical · 4 plotted

4 disabled · 0 unplaced



Unverified source fixture Niethammer Enizoom1200W

Profile Spot · Unverified · TBC ch · category symbol

12 physical · 12 plotted

12 disabled · 0 unplaced

SYMBOL LEGEND · CONTINUED



Unverified source fixture PAR64 conventional

PAR Light · Unverified · TBC ch · category symbol

26 physical · 26 plotted

26 disabled · 0 unplaced



Unverified source fixture PAR64 LED

PAR Light · Unverified · TBC ch · category symbol

2 physical · 2 plotted

2 disabled · 0 unplaced



Unverified source fixture Stairville LED Bar240/8

LED Bar · Unverified · TBC ch · category symbol

5 physical · 5 plotted

5 disabled · 0 unplaced

HitLight

GENERAL NOTES

1. Source-based lighting plan. Confirm the current rig with the venue.
2. PARTIAL: included fixtures are not a full physical-unit census.
3. DMX PATCH WITHHELD: provisional or unchecked addresses are not published.
4. Approximate planning view; not official venue paperwork or output-ready. Original HitLight symbols only; no source pages, OEM meshes, photos or logos. Original files remain private; modes and patch unverified.

HitLight

STAGE ELEMENTS

NAME	TYPE	POSITION	TRIM / SIZE
aud · assumed trim3.8m	pipe	X 0.01 m · Z 4.42 m	3.80 m · 8.79 m W × 0.05 m D
back · assumed trim3.8m	pipe	X 0.01 m · Z -2.64 m	3.80 m · 8.79 m W × 0.05 m D
foh · assumed trim3.8m	pipe	X 0.01 m · Z 7.18 m	3.80 m · 8.79 m W × 0.05 m D
row1 · assumed trim3.8m	pipe	X 0.01 m · Z -1.66 m	3.80 m · 8.79 m W × 0.05 m D
row2 · assumed trim3.8m	pipe	X 0.01 m · Z -0.98 m	3.80 m · 8.79 m W × 0.05 m D
row3 · assumed trim3.8m	pipe	X 0.01 m · Z -0.29 m	3.80 m · 8.79 m W × 0.05 m D
row4 · assumed trim3.8m	pipe	X 0.01 m · Z 0.37 m	3.80 m · 8.79 m W × 0.05 m D
row5 · assumed trim3.8m	pipe	X 0.01 m · Z 1.72 m	3.80 m · 8.79 m W × 0.05 m D
row6 · assumed trim3.8m	pipe	X 0.01 m · Z 2.41 m	3.80 m · 8.79 m W × 0.05 m D

Victoriateatern · Scenen

STAGE ELEMENTS · Scenen

HitLight · Victoriateatern

Malmö, Sweden

DWG HL · METRIC

Drawn HitLight

Generated from the saved show

SOURCE edaa96b292c4

FIXTURE SCHEDULE

Fixture	Manufacturer / model	Position / mount	Mode / output
VISUAL PLANNING · DMX PATCH WITHHELD			
F001	Unverified source fixture / PAR64 conventional	row3 · assumed trim3.8m	Unverified · Output excluded
F002	Unverified source fixture / PAR64 conventional	PLOTTED	Unverified · Output excluded
F003	Unverified source fixture / Niethammer Enizoom1200W	foh · assumed trim3.8m	Unverified · Output excluded
F004	Unverified source fixture / Niethammer Enizoom1200W	foh · assumed trim3.8m	Unverified · Output excluded
F005	Unverified source fixture / PAR64 conventional	row1 · assumed trim3.8m	Unverified · Output excluded
F006	Unverified source fixture / Flood	row4 · assumed trim3.8m	Unverified · Output excluded
F007	ADJ / 12P HEX	PLOTTED	Unverified · Output excluded
F008	Unverified source fixture / Stairville LED Bar240/8	row4 · assumed trim3.8m	Unverified · Output excluded
F009	ADJ / 12P HEX	PLOTTED	Unverified · Output excluded
F010	Martin Professional / Rush MH6	row2 · assumed trim3.8m	Unverified · Output excluded
F011	Unverified source fixture / ETC Source Four Jr	PLOTTED	Unverified · Output excluded
F012	Unverified source fixture / Martin Rush MH8 Mini Profile	back · assumed trim3.8m	Unverified · Output excluded
F013	Unverified source fixture / Fresnel	PLOTTED	Unverified · Output excluded
F014	Unverified source fixture / PAR64 LED	row1 · assumed trim3.8m	Unverified · Output excluded
F015	Unverified source fixture / PAR64 conventional	row2 · assumed trim3.8m	Unverified · Output excluded
F016	Unverified source fixture / Flood	PLOTTED	Unverified · Output excluded
F017	Unverified source fixture / PAR64 conventional	row1 · assumed trim3.8m	Unverified · Output excluded
F018	ADJ / 12P HEX	PLOTTED	Unverified · Output excluded
F019	Unverified source fixture / Stairville LED Bar240/8	aud · assumed trim3.8m	Unverified · Output excluded
F020	Unverified source fixture / Niethammer Enizoom1200W	foh · assumed trim3.8m	Unverified · Output excluded

Planning reference only. Confirm installed modes and patch with the venue.

Victoriateatern · Scenen

FIXTURE SCHEDULE · Scenen

HitLight · Victoriateatern

Malmö, Sweden

DWG HL · METRIC

Drawn HitLight

Generated from the saved show

SOURCE edaa96b292c4

Fixture	Manufacturer / model	Position / mount	Mode / output
VISUAL PLANNING · DMX PATCH WITHHELD			
F021	Unverified source fixture / PAR64 conventional	row3 · assumed trim3.8m	Unverified · Output excluded
F022	Unverified source fixture / Niethammer Enizoom1200W	foh · assumed trim3.8m	Unverified · Output excluded
F023	Unverified source fixture / PAR64 conventional	row3 · assumed trim3.8m	Unverified · Output excluded
F024	Unverified source fixture / Niethammer Enizoom1200W	foh · assumed trim3.8m	Unverified · Output excluded
F025	Unverified source fixture / Flood	aud · assumed trim3.8m	Unverified · Output excluded
F026	Unverified source fixture / Flood	PLOTTED	Unverified · Output excluded
F027	Unverified source fixture / Flood	aud · assumed trim3.8m	Unverified · Output excluded
F028	Unverified source fixture / Fresnel	PLOTTED	Unverified · Output excluded
F029	Unverified source fixture / PAR64 conventional	row1 · assumed trim3.8m	Unverified · Output excluded
F030	Unverified source fixture / Niethammer Enizoom1200W	foh · assumed trim3.8m	Unverified · Output excluded
F031	Martin Professional / RUSH MH 5 Profile	row6 · assumed trim3.8m	Unverified · Output excluded
F032	Unverified source fixture / PAR64 conventional	PLOTTED	Unverified · Output excluded
F033	Unverified source fixture / PAR64 conventional	row1 · assumed trim3.8m	Unverified · Output excluded
F034	Unverified source fixture / Martin Rush MH8 Mini Profile	back · assumed trim3.8m	Unverified · Output excluded
F035	Unverified source fixture / Martin Rush MH8 Mini Profile	back · assumed trim3.8m	Unverified · Output excluded
F036	Unverified source fixture / Flood	PLOTTED	Unverified · Output excluded
F037	Unverified source fixture / PAR64 conventional	row1 · assumed trim3.8m	Unverified · Output excluded
F038	Unverified source fixture / Niethammer Enizoom1200W	foh · assumed trim3.8m	Unverified · Output excluded
F039	Unverified source fixture / Martin Rush MH8 Mini Profile	back · assumed trim3.8m	Unverified · Output excluded
F040	Martin Professional / RUSH MH 5 Profile	row3 · assumed trim3.8m	Unverified · Output excluded

Planning reference only. Confirm installed modes and patch with the venue.

FIXTURE SCHEDULE · CONTINUED

Fixture	Manufacturer / model	Position / mount	Mode / output
VISUAL PLANNING · DMX PATCH WITHHELD			
F041	Unverified source fixture / PAR64 conventional	row2 · assumed trim3.8m	Unverified · Output excluded
F042	Unverified source fixture / Fresnel	row4 · assumed trim3.8m	Unverified · Output excluded
F043	Unverified source fixture / PAR64 conventional	row2 · assumed trim3.8m	Unverified · Output excluded
F044	Unverified source fixture / PAR64 conventional	PLOTTED	Unverified · Output excluded
F045	Unverified source fixture / Fresnel	row5 · assumed trim3.8m	Unverified · Output excluded
F046	Unverified source fixture / Fresnel	row4 · assumed trim3.8m	Unverified · Output excluded
F047	Unverified source fixture / Niethammer Enizoom1200W	foh · assumed trim3.8m	Unverified · Output excluded
F048	Unverified source fixture / PAR64 conventional	row1 · assumed trim3.8m	Unverified · Output excluded
F049	Unverified source fixture / Niethammer Enizoom1200W	foh · assumed trim3.8m	Unverified · Output excluded
F050	Martin Professional / Rush MH6	row2 · assumed trim3.8m	Unverified · Output excluded
F051	Unverified source fixture / PAR64 conventional	row4 · assumed trim3.8m	Unverified · Output excluded
F052	Unverified source fixture / Stairville LED Bar240/8	row3 · assumed trim3.8m	Unverified · Output excluded
F053	Unverified source fixture / Niethammer Enizoom1200W	foh · assumed trim3.8m	Unverified · Output excluded
F054	Martin Professional / Rush MH6	row2 · assumed trim3.8m	Unverified · Output excluded
F055	Unverified source fixture / Fresnel	PLOTTED	Unverified · Output excluded
F056	Unverified source fixture / PAR64 conventional	row1 · assumed trim3.8m	Unverified · Output excluded
F057	Unverified source fixture / Fresnel	PLOTTED	Unverified · Output excluded
F058	Unverified source fixture / PAR64 conventional	row1 · assumed trim3.8m	Unverified · Output excluded
F059	Unverified source fixture / Niethammer Enizoom1200W	foh · assumed trim3.8m	Unverified · Output excluded
F060	Martin Professional / Rush MH6	row2 · assumed trim3.8m	Unverified · Output excluded

Planning reference only. Confirm installed modes and patch with the venue.

FIXTURE SCHEDULE · CONTINUED

Fixture	Manufacturer / model	Position / mount	Mode / output
VISUAL PLANNING · DMX PATCH WITHHELD			
F061	Unverified source fixture / PAR64 conventional	row3 · assumed trim3.8m	Unverified · Output excluded
F062	Martin Professional / RUSH MH 5 Profile	row3 · assumed trim3.8m	Unverified · Output excluded
F063	Unverified source fixture / PAR64 conventional	row1 · assumed trim3.8m	Unverified · Output excluded
F064	Unverified source fixture / PAR64 conventional	row3 · assumed trim3.8m	Unverified · Output excluded
F065	Unverified source fixture / PAR64 conventional	row1 · assumed trim3.8m	Unverified · Output excluded
F066	Unverified source fixture / PAR64 conventional	row3 · assumed trim3.8m	Unverified · Output excluded
F067	Unverified source fixture / Flood	row4 · assumed trim3.8m	Unverified · Output excluded
F068	Unverified source fixture / Fresnel	row5 · assumed trim3.8m	Unverified · Output excluded
F069	Unverified source fixture / Stairville LED Bar240/8	row6 · assumed trim3.8m	Unverified · Output excluded
F070	Martin Professional / RUSH MH 5 Profile	row6 · assumed trim3.8m	Unverified · Output excluded
F071	Unverified source fixture / PAR64 LED	row1 · assumed trim3.8m	Unverified · Output excluded
F072	Unverified source fixture / PAR64 conventional	row4 · assumed trim3.8m	Unverified · Output excluded
F073	Unverified source fixture / PAR64 conventional	row2 · assumed trim3.8m	Unverified · Output excluded
F074	Unverified source fixture / PAR64 conventional	PLOTTED	Unverified · Output excluded
F075	Unverified source fixture / Stairville LED Bar240/8	row6 · assumed trim3.8m	Unverified · Output excluded
F076	Unverified source fixture / Niethammer Enizoom1200W	foh · assumed trim3.8m	Unverified · Output excluded
F077	Unverified source fixture / ETC Source Four Jr	PLOTTED	Unverified · Output excluded
F078	Unverified source fixture / Fresnel	row5 · assumed trim3.8m	Unverified · Output excluded
F079	Unverified source fixture / Flood	PLOTTED	Unverified · Output excluded

Planning reference only. Confirm installed modes and patch with the venue.

VALIDATION APPENDIX

WARNING · PATCH_WITHHELD

DMX patch facts are withheld pending source verification. This planning document cannot be used for hardware output.

Objects: — · Remediation: review the source facts and regenerate.

ERROR · STAGE_DIMENSIONS_UNCONFIRMED

Confirm the stage dimensions before producing a final technical document.

Objects: Scenen · Remediation: review the source facts and regenerate.

WARNING · MODE_UNVERIFIED

DMX modes are unverified; output remains excluded.

Objects: F001–F079 · Remediation: review the source facts and regenerate.

WARNING · FIXTURE_DISABLED

Fixtures are disabled for this visual planning reconstruction.

Objects: F001–F079 · Remediation: review the source facts and regenerate.

WARNING · TITLE_METADATA_INCOMPLETE

Some professional title-block metadata is missing; the document will show an em dash.

Objects: 9198aa5c5a5df7fd499a69b0 · Remediation: review the source facts and regenerate.

HitLight

VENUE & DRAWING SOURCES

Victoriateatern

Scenen · Published reference (rig unverified)

Malmö, SE

https://www.victoria.se/

Sources checked 2026-10-19

Generated by HitLight from the reviewed partial Victoriateatern reconstruction. Venue sources are cited as facts; their original artwork remains private.

Symbols: HitLight-owned category artwork. No manufacturer model geometry or original source pages included.

Oct2025 p6 schematic plot; p7 stage dimensions support4.4m depth but do not register bars. Chosen8.8x4.4m schematic stage and3.8m support trim are estimates. Within-row spacing retained; schematic depth stretched to stage. Audience/FOH below stage. Stands shown at source corners represented freestanding; attachment/focus unverified. Inventory quantities not added to plotted positions.

79 individually plotted source bodies; partial view, not a complete current installed census.

See the current legend and fixture schedule for fixture coverage. Original manufacturer models/optical and motion fidelity are not certified.

All fixtures disabled/unpatched. Display modes do not establish installed personalities, circuits or DMX addresses; mounts/focus/currentness remain unverified.

Public 3D shows 79 approximate public catalogue housings or labelled donors and 0 category markers across 79 records. Editable copies retain labelled no-output catalogue bodies. No original drawing or manufacturer-model redistribution rights granted.

Partial source-based planning reconstruction; the current installation and complete fixture census are unverified.

Source-matched catalogue bodies are shown where available. Unresolved source identities remain labelled visual markers. Installed modes and DMX patch require verification; visual-only fixtures remain excluded from output.

Exact available catalogue display bodies are restored through verified immutable references. Fixture identities, installed modes, patch and output verification are unchanged; original source qualifications remain authoritative.

HitLight

VENUE & DRAWING SOURCES

Four source-labelled Martin Rush MH6 records use the reviewed original public wash body. Their provisional selected mode is cleared; all remain disabled and unpatched. IDs, source labels and stored placements/mounts are unchanged. Installed mode, firmware, optical and motion fidelity remain unverified.

8 existing Cameo FLOOD600 display references use its repaired original public body. Fixture records, native controls, source/donor labels, existing output exclusions and patch state and stored placements/mounts are unchanged. GDS house lights, unknown floods, T/64 wide and inferred Ribalta labels remain qualified visual substitutes. Small details are estimated; installed identity, source currency and geometry remain unverified.

Approximate planning view; not official venue paperwork or output-ready. Original HitLight symbols only; no source pages, OEM meshes, photos or logos. Original files remain private; modes and patch unverified.

victoriateatern-tech-spec.pdf:
https://admin.victoria.se/wp-content/uploads/2025/10/victoriateatern-tech-spec.pdf · checked 2026-10-19

Published venue information: https://victoria.se/ · checked 2026-10-19

Public venue page: https://www.hitlight.app/venues/sweden/victoriateatern-9198aa5c

HitLight