
UPSTAGE ↑

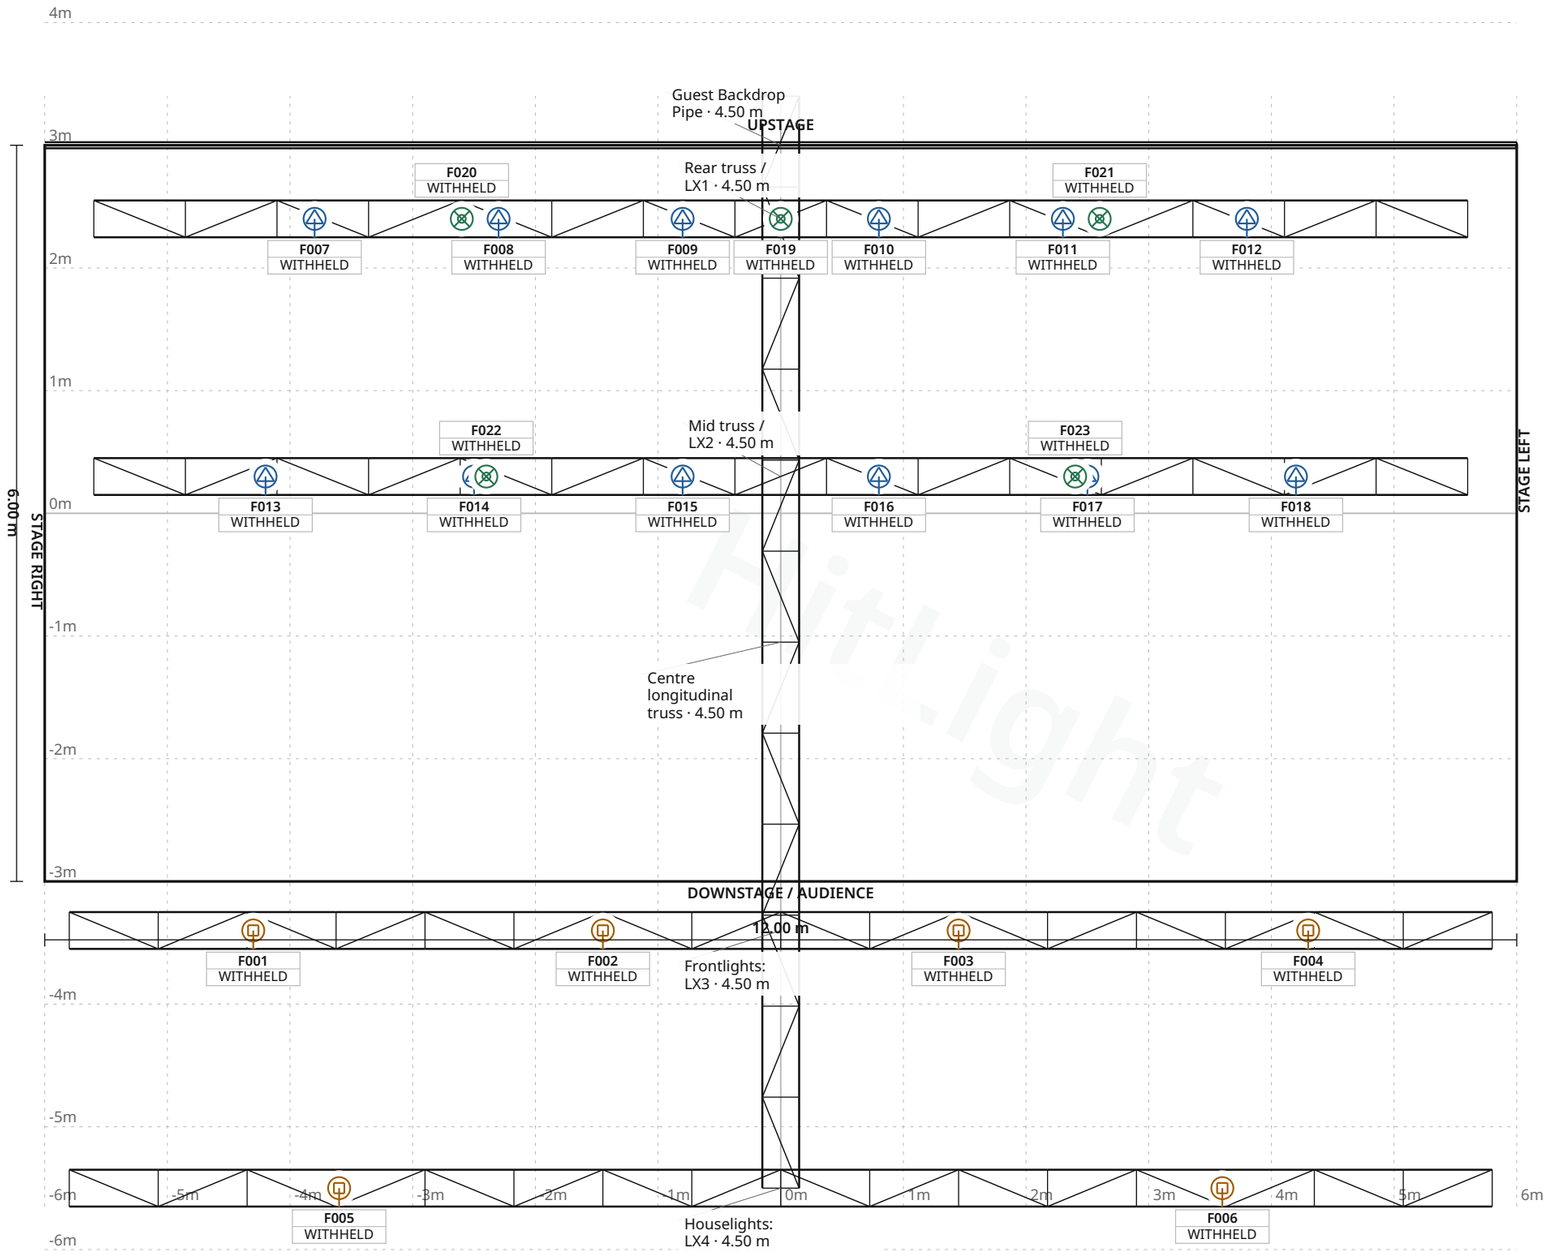

FIXTURE LEGEND

- **Rogue R3 Spot** — Profile Spot · 12×
- **EclFresnel2KTW** — Moving Head · 6×
- **X-5** — Effect · 5×

Stage 12.00 m W × 6.00 m D · Grid 1 m

Amager Bio · Main room

LIGHT PLOT · PLAN · Main room

HitLight · Amager Bio

Øresundsvej 6, 2300, København S, Denmark

DWG HL · SCALE 1:50 · metric · PRINT AT 100%

Drawn HitLight

Generated from the saved show

SOURCE e7f9d036eaea

SYMBOL LEGEND

3 TYPES · 23 FIXTURES · COLOUR BY TYPE



Chauvet Professional Rogue R3 Spot

Profile Spot · 25Ch Mode · 25 ch · category symbol

12 physical · 12 plotted

0 disabled · 0 unplaced



Prolights EclFresnel2KTW

Moving Head · 5ch1 · 5 ch · category symbol

6 physical · 6 plotted

0 disabled · 0 unplaced



SGM Light X-5

Effect · 4Ch · 4 ch · category symbol

5 physical · 5 plotted

0 disabled · 0 unplaced

HitLight

Amager Bio · Main room

SYMBOL LEGEND · Main room

HitLight · Amager Bio

Øresundsvej 6, 2300, København S, Denmark

DWG HL · METRIC

Drawn HitLight

Generated from the saved show

SOURCE e7f9d036eaea

GENERAL NOTES

1. Source-based lighting plan. Confirm the current rig with the venue.
2. PARTIAL: included fixtures are not a full physical-unit census.
3. DMX PATCH WITHHELD: provisional or unchecked addresses are not published.
4. The reconstruction retains its documented coverage and geometry assumptions; confirm the current setup with the venue.

HitLight

STAGE ELEMENTS

NAME	TYPE	POSITION	TRIM / SIZE
Houselights: LX4	trussStraight	X 0.00 m · Z 5.50 m	4.50 m · 11.60 m W × 0.30 m D
Mid truss / LX2	trussStraight	X 0.00 m · Z -0.30 m	4.50 m · 11.20 m W × 0.30 m D
Frontlights: LX3	trussStraight	X 0.00 m · Z 3.40 m	4.50 m · 11.60 m W × 0.30 m D
Rear truss / LX1	trussStraight	X 0.00 m · Z -2.40 m	4.50 m · 11.20 m W × 0.30 m D
Guest Backdrop Pipe	pipe	X 0.00 m · Z -3.00 m	4.50 m · 12.00 m W × 0.05 m D
Centre longitudinal truss	trussStraight	X 0.00 m · Z 1.05 m	4.50 m · 8.90 m W × 0.30 m D

HitLight

Amager Bio · Main room

STAGE ELEMENTS · Main room

HitLight · Amager Bio

Øresundsvej 6, 2300, København S, Denmark

DWG HL · METRIC

Drawn HitLight

Generated from the saved show

SOURCE e7f9d036eaea

DMX PATCH

23 FIXTURES · 0 UNIVERSES

Fixture / name	Manufacturer / model	Mode	Ch	DMX	Range	Position / mount	Status / notes
UNPATCHED / INVALID							
F001 · ECL Fresnel 61	Prolights / EclFresnel2KTW	5ch1	5	WITHHELD	TBC	Frontlights: LX3	Enabled
F002 · ECL Fresnel 62	Prolights / EclFresnel2KTW	5ch1	5	WITHHELD	TBC	Frontlights: LX3	Enabled
F003 · ECL Fresnel 63	Prolights / EclFresnel2KTW	5ch1	5	WITHHELD	TBC	Frontlights: LX3	Enabled
F004 · ECL Fresnel 64	Prolights / EclFresnel2KTW	5ch1	5	WITHHELD	TBC	Frontlights: LX3	Enabled
F005 · House Light 87	Prolights / EclFresnel2KTW	5ch1	5	WITHHELD	TBC	Houselights: LX4	Enabled
F006 · House Light 88	Prolights / EclFresnel2KTW	5ch1	5	WITHHELD	TBC	Houselights: LX4	Enabled
F007 · R3 Spot 21	Chauvet Professional / Rogue R3 Spot	25Ch Mode	25	WITHHELD	TBC	Rear truss / LX1	Enabled
F008 · R3 Spot 22	Chauvet Professional / Rogue R3 Spot	25Ch Mode	25	WITHHELD	TBC	Rear truss / LX1	Enabled
F009 · R3 Spot 23	Chauvet Professional / Rogue R3 Spot	25Ch Mode	25	WITHHELD	TBC	Rear truss / LX1	Enabled
F010 · R3 Spot 24	Chauvet Professional / Rogue R3 Spot	25Ch Mode	25	WITHHELD	TBC	Rear truss / LX1	Enabled
F011 · R3 Spot 25	Chauvet Professional / Rogue R3 Spot	25Ch Mode	25	WITHHELD	TBC	Rear truss / LX1	Enabled
F012 · R3 Spot 26	Chauvet Professional / Rogue R3 Spot	25Ch Mode	25	WITHHELD	TBC	Rear truss / LX1	Enabled
F013 · R3 Spot 27	Chauvet Professional / Rogue R3 Spot	25Ch Mode	25	WITHHELD	TBC	Mid truss / LX2	Enabled
F014 · R3 Spot 28	Chauvet Professional / Rogue R3 Spot	25Ch Mode	25	WITHHELD	TBC	Mid truss / LX2	Enabled
F015 · R3 Spot 29	Chauvet Professional / Rogue R3 Spot	25Ch Mode	25	WITHHELD	TBC	Mid truss / LX2	Enabled
F016 · R3 Spot 30	Chauvet Professional / Rogue R3 Spot	25Ch Mode	25	WITHHELD	TBC	Mid truss / LX2	Enabled
F017 · R3 Spot 31	Chauvet Professional / Rogue R3 Spot	25Ch Mode	25	WITHHELD	TBC	Mid truss / LX2	Enabled
F018 · R3 Spot 32	Chauvet Professional / Rogue R3 Spot	25Ch Mode	25	WITHHELD	TBC	Mid truss / LX2	Enabled
F019 · X-5 Strobe 40	SGM Light / X-5	4Ch	4	WITHHELD	TBC	Rear truss / LX1	Enabled
F020 · X-5 Strobe 41	SGM Light / X-5	4Ch	4	WITHHELD	TBC	Rear truss / LX1	Enabled

No patched universes

Amager Bio · Main room

DMX PATCH · Main room

HitLight · Amager Bio

Øresundsvej 6, 2300, København S, Denmark

DWG HL · METRIC

Drawn HitLight

Generated from the saved show

SOURCE e7f9d036eaea

DMX PATCH · CONTINUED

Fixture / name	Manufacturer / model	Mode	Ch	DMX	Range	Position / mount	Status / notes
UNPATCHED / INVALID							
F021 · X-5 Strobe 42	SGM Light / X-5	4Ch	4	WITHHELD	TBC	Rear truss / LX1	Enabled
F022 · X-5 Strobe 43	SGM Light / X-5	4Ch	4	WITHHELD	TBC	Mid truss / LX2	Enabled
F023 · X-5 Strobe 44	SGM Light / X-5	4Ch	4	WITHHELD	TBC	Mid truss / LX2	Enabled

No patched universes

HitLight

VALIDATION APPENDIX

WARNING · PATCH_WITHHELD

DMX patch facts are withheld pending source verification. This planning document cannot be used for hardware output.

Objects: — · Remediation: correct the saved show data and regenerate.

WARNING · TITLE_METADATA_INCOMPLETE

Some professional title-block metadata is missing; the document will show an em dash.

Objects: 931ee61fe07d1247a8ad8af1 · Remediation: correct the saved show data and regenerate.

HitLight

VENUE & DRAWING SOURCES

Amager Bio

Main room · House rig

Øresundsvej 6, 2300, København S, DK

https://ab-b.dk/

Sources checked 2026-10-20

Symbols: HitLight-owned category artwork. No manufacturer model geometry or original source pages included.

Source-based reconstruction. Confirm the current installation and equipment availability with the venue.

Scale, fixture positions, mounting heights and aiming may include estimates; this is not a rigging specification.

Provisional fixture matches are labelled as placeholders. The recorded subset is not a complete physical inventory.

DMX addresses are withheld from public plans until their exact source patch is reconciled.

The reconstruction retains its documented coverage and geometry assumptions; confirm the current setup with the venue.

Official venue information: https://ab-b.dk/ · checked 2026-10-19

Amager-Bio-spec-januar-2026.pdf:
https://ab-b.dk/wp-content/uploads/2026/01/Amager-Bio-spec-januar-2026.pdf · checked 2026-10-20

Public venue page: https://www.hitlight.app/venues/denmark/amager-bio-931ee61f

HitLight